


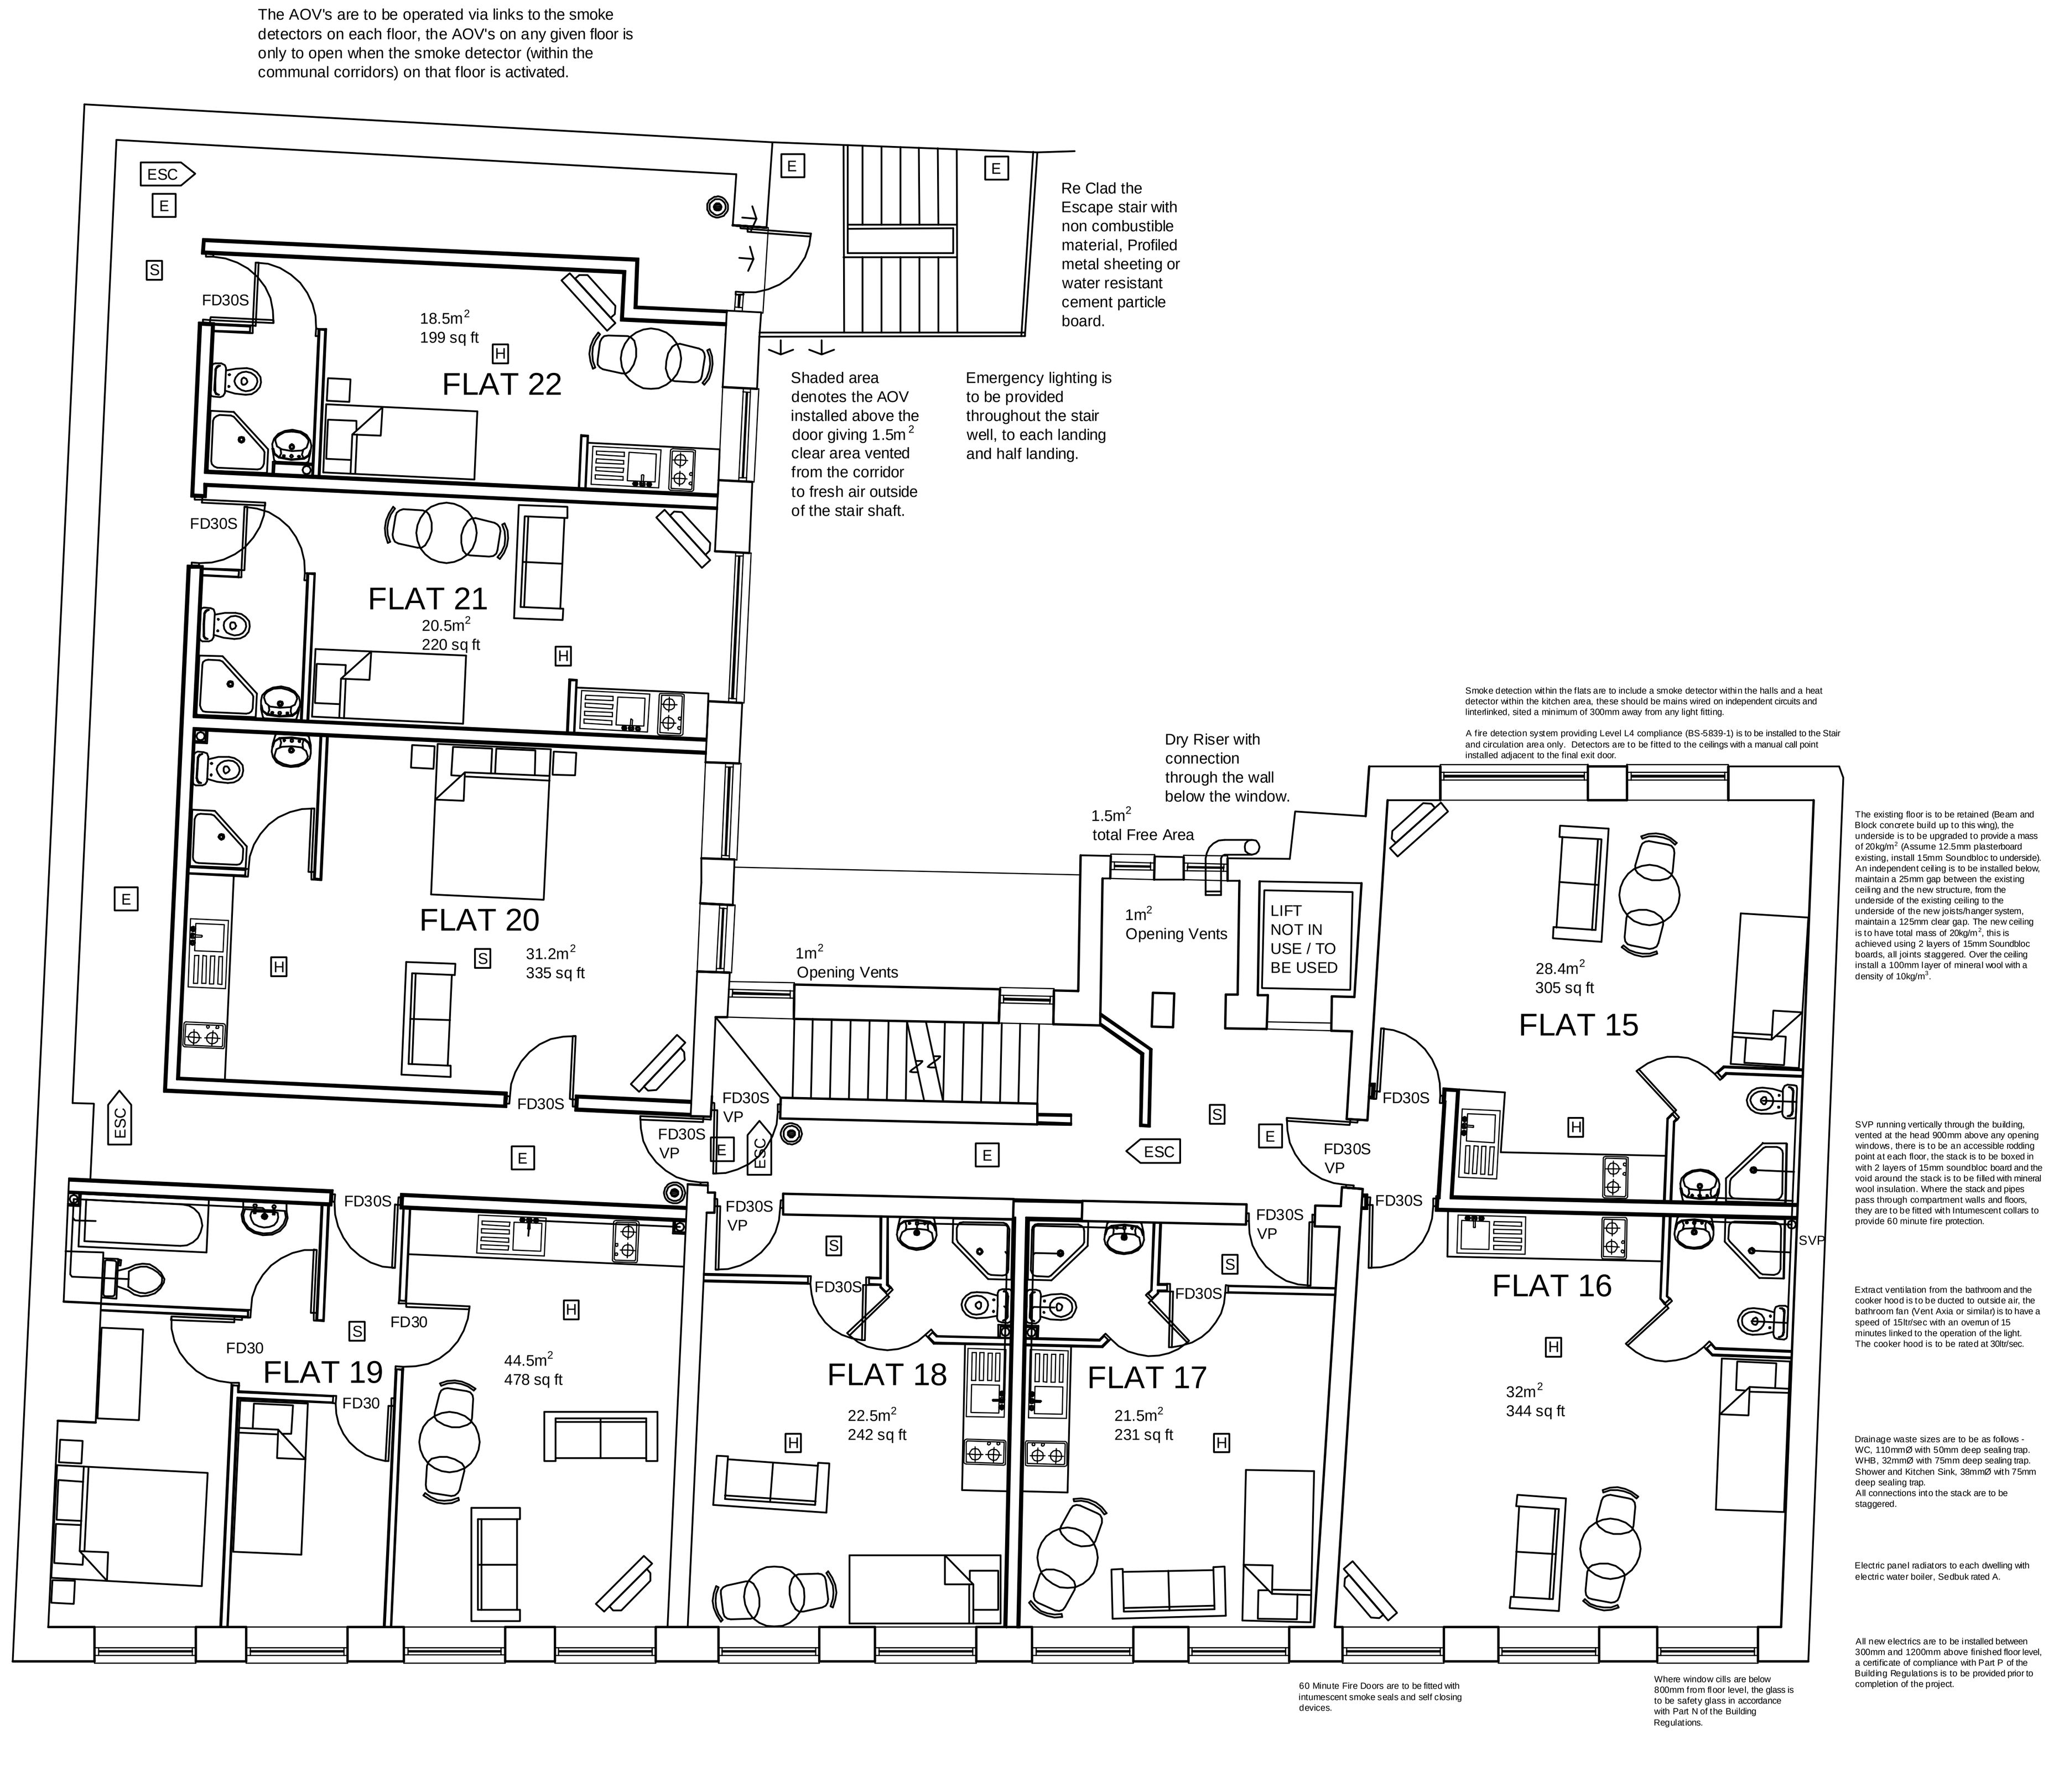


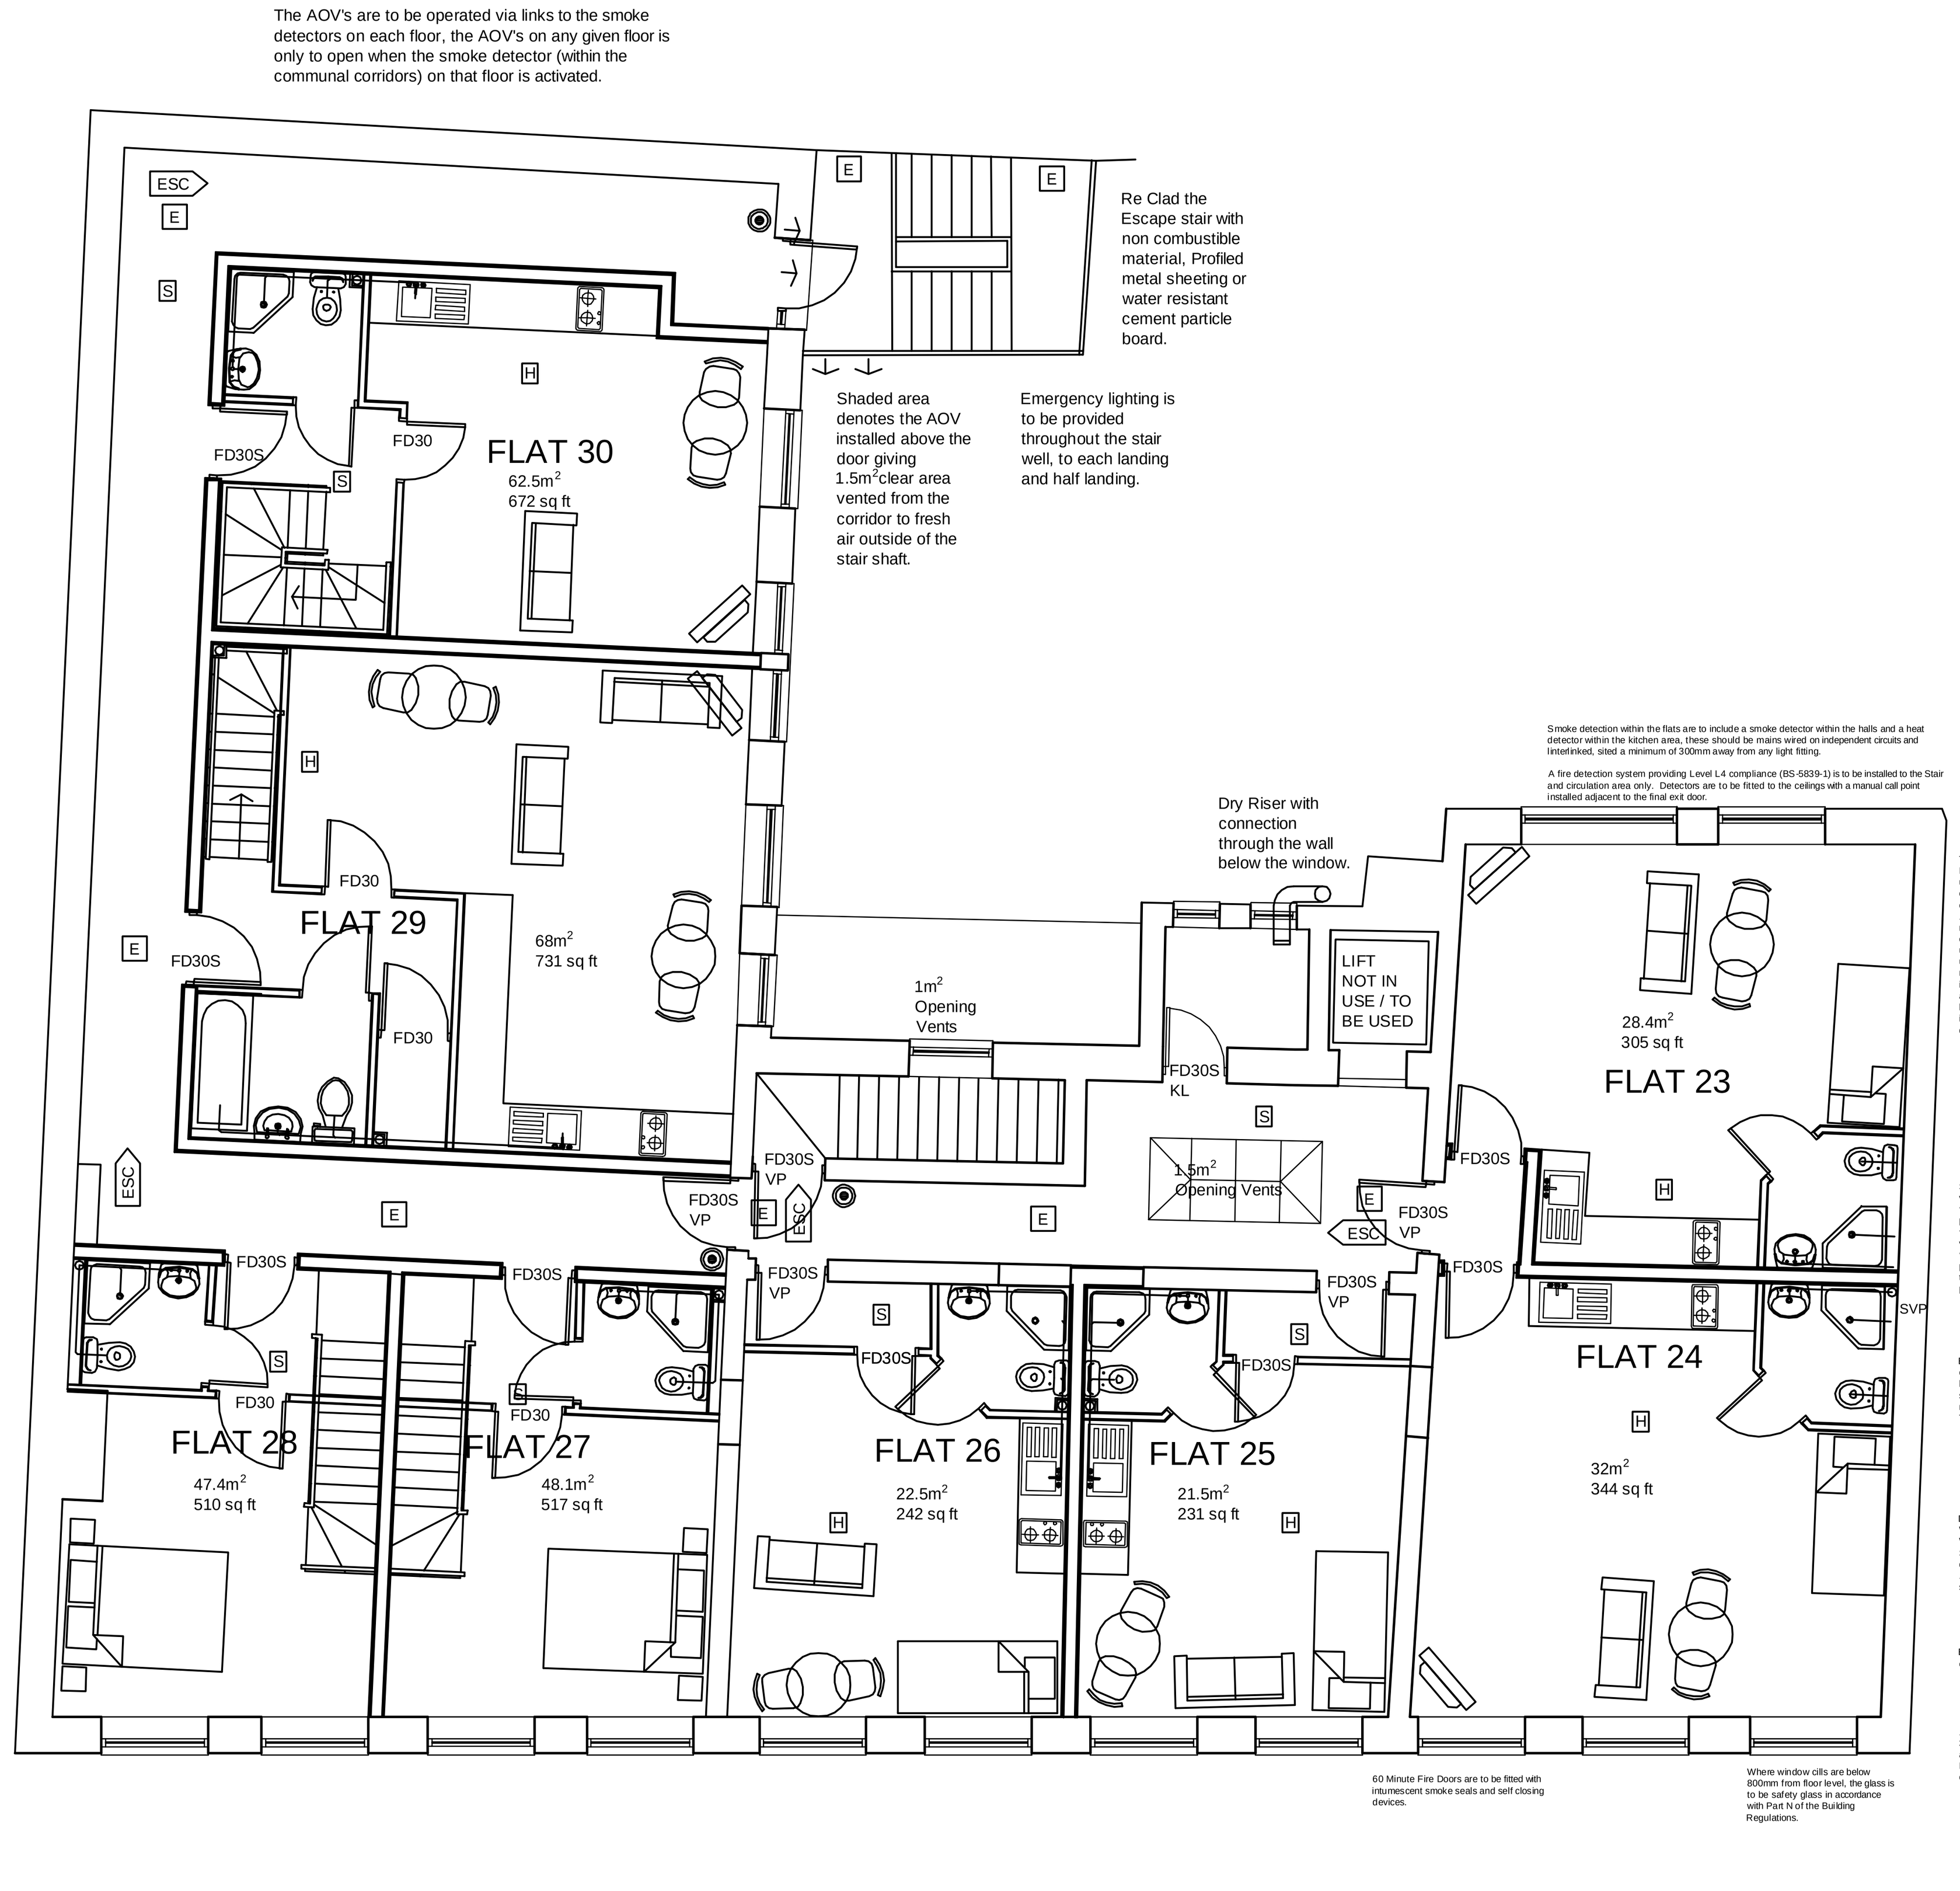

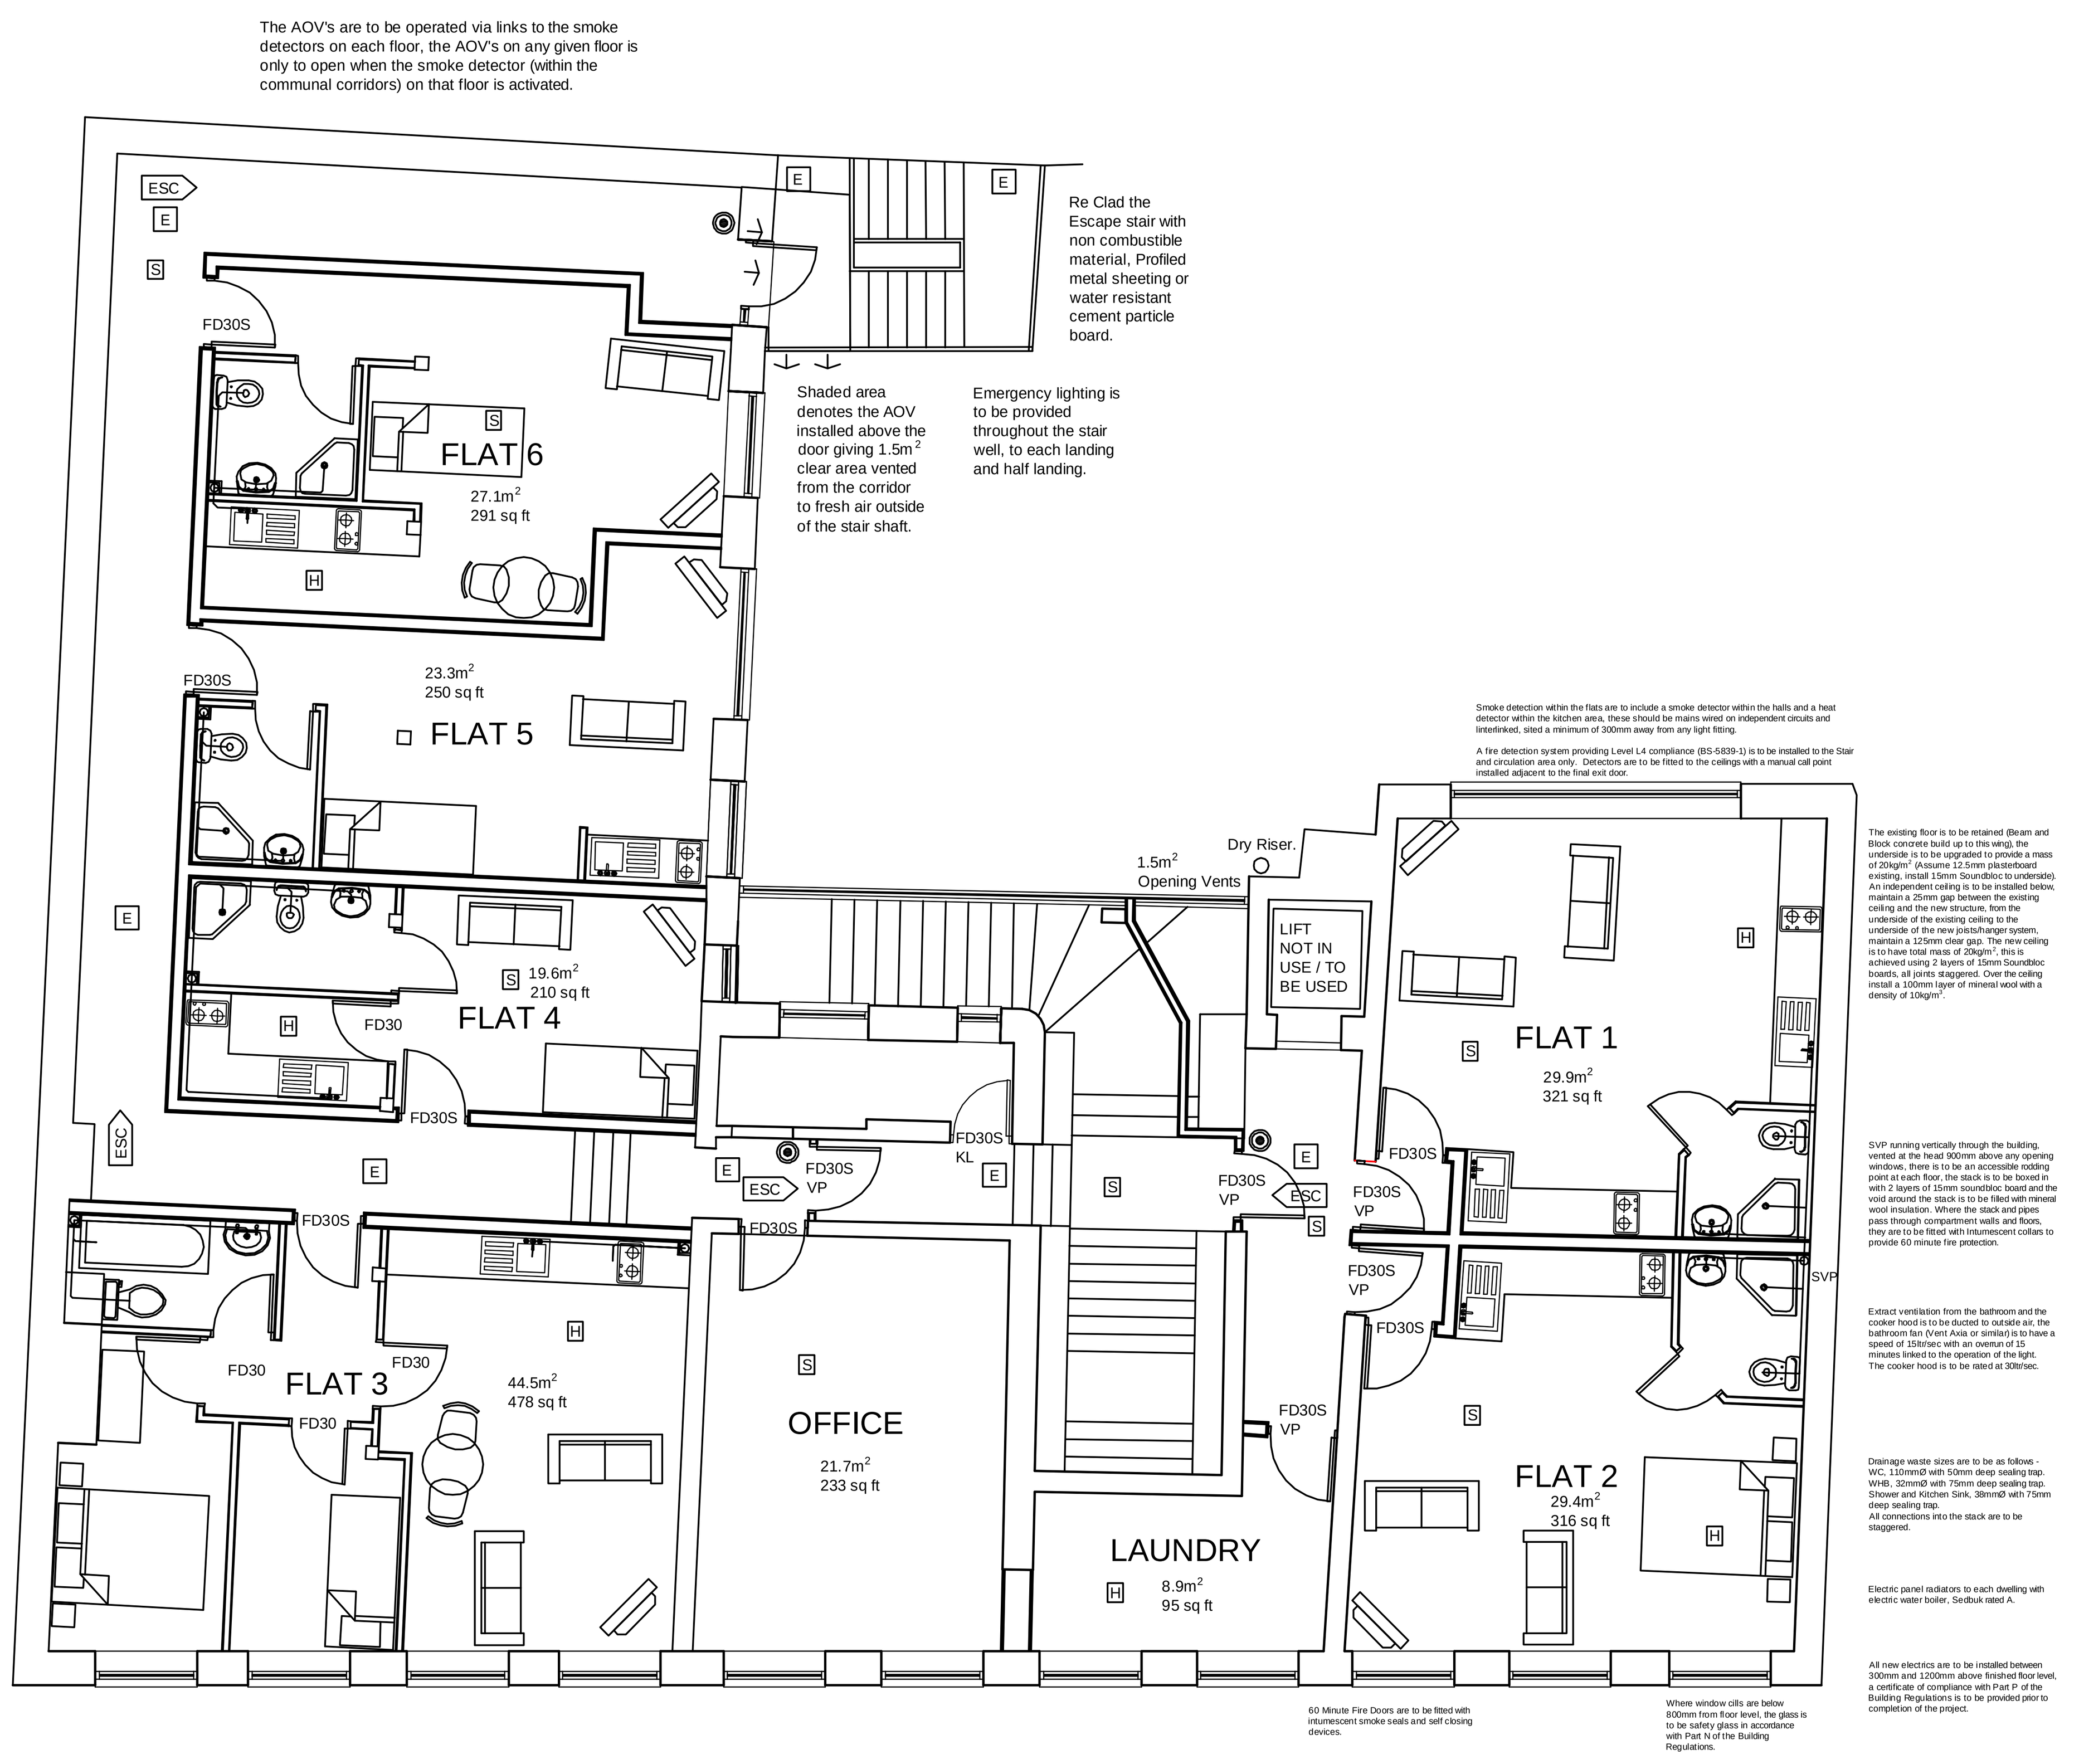

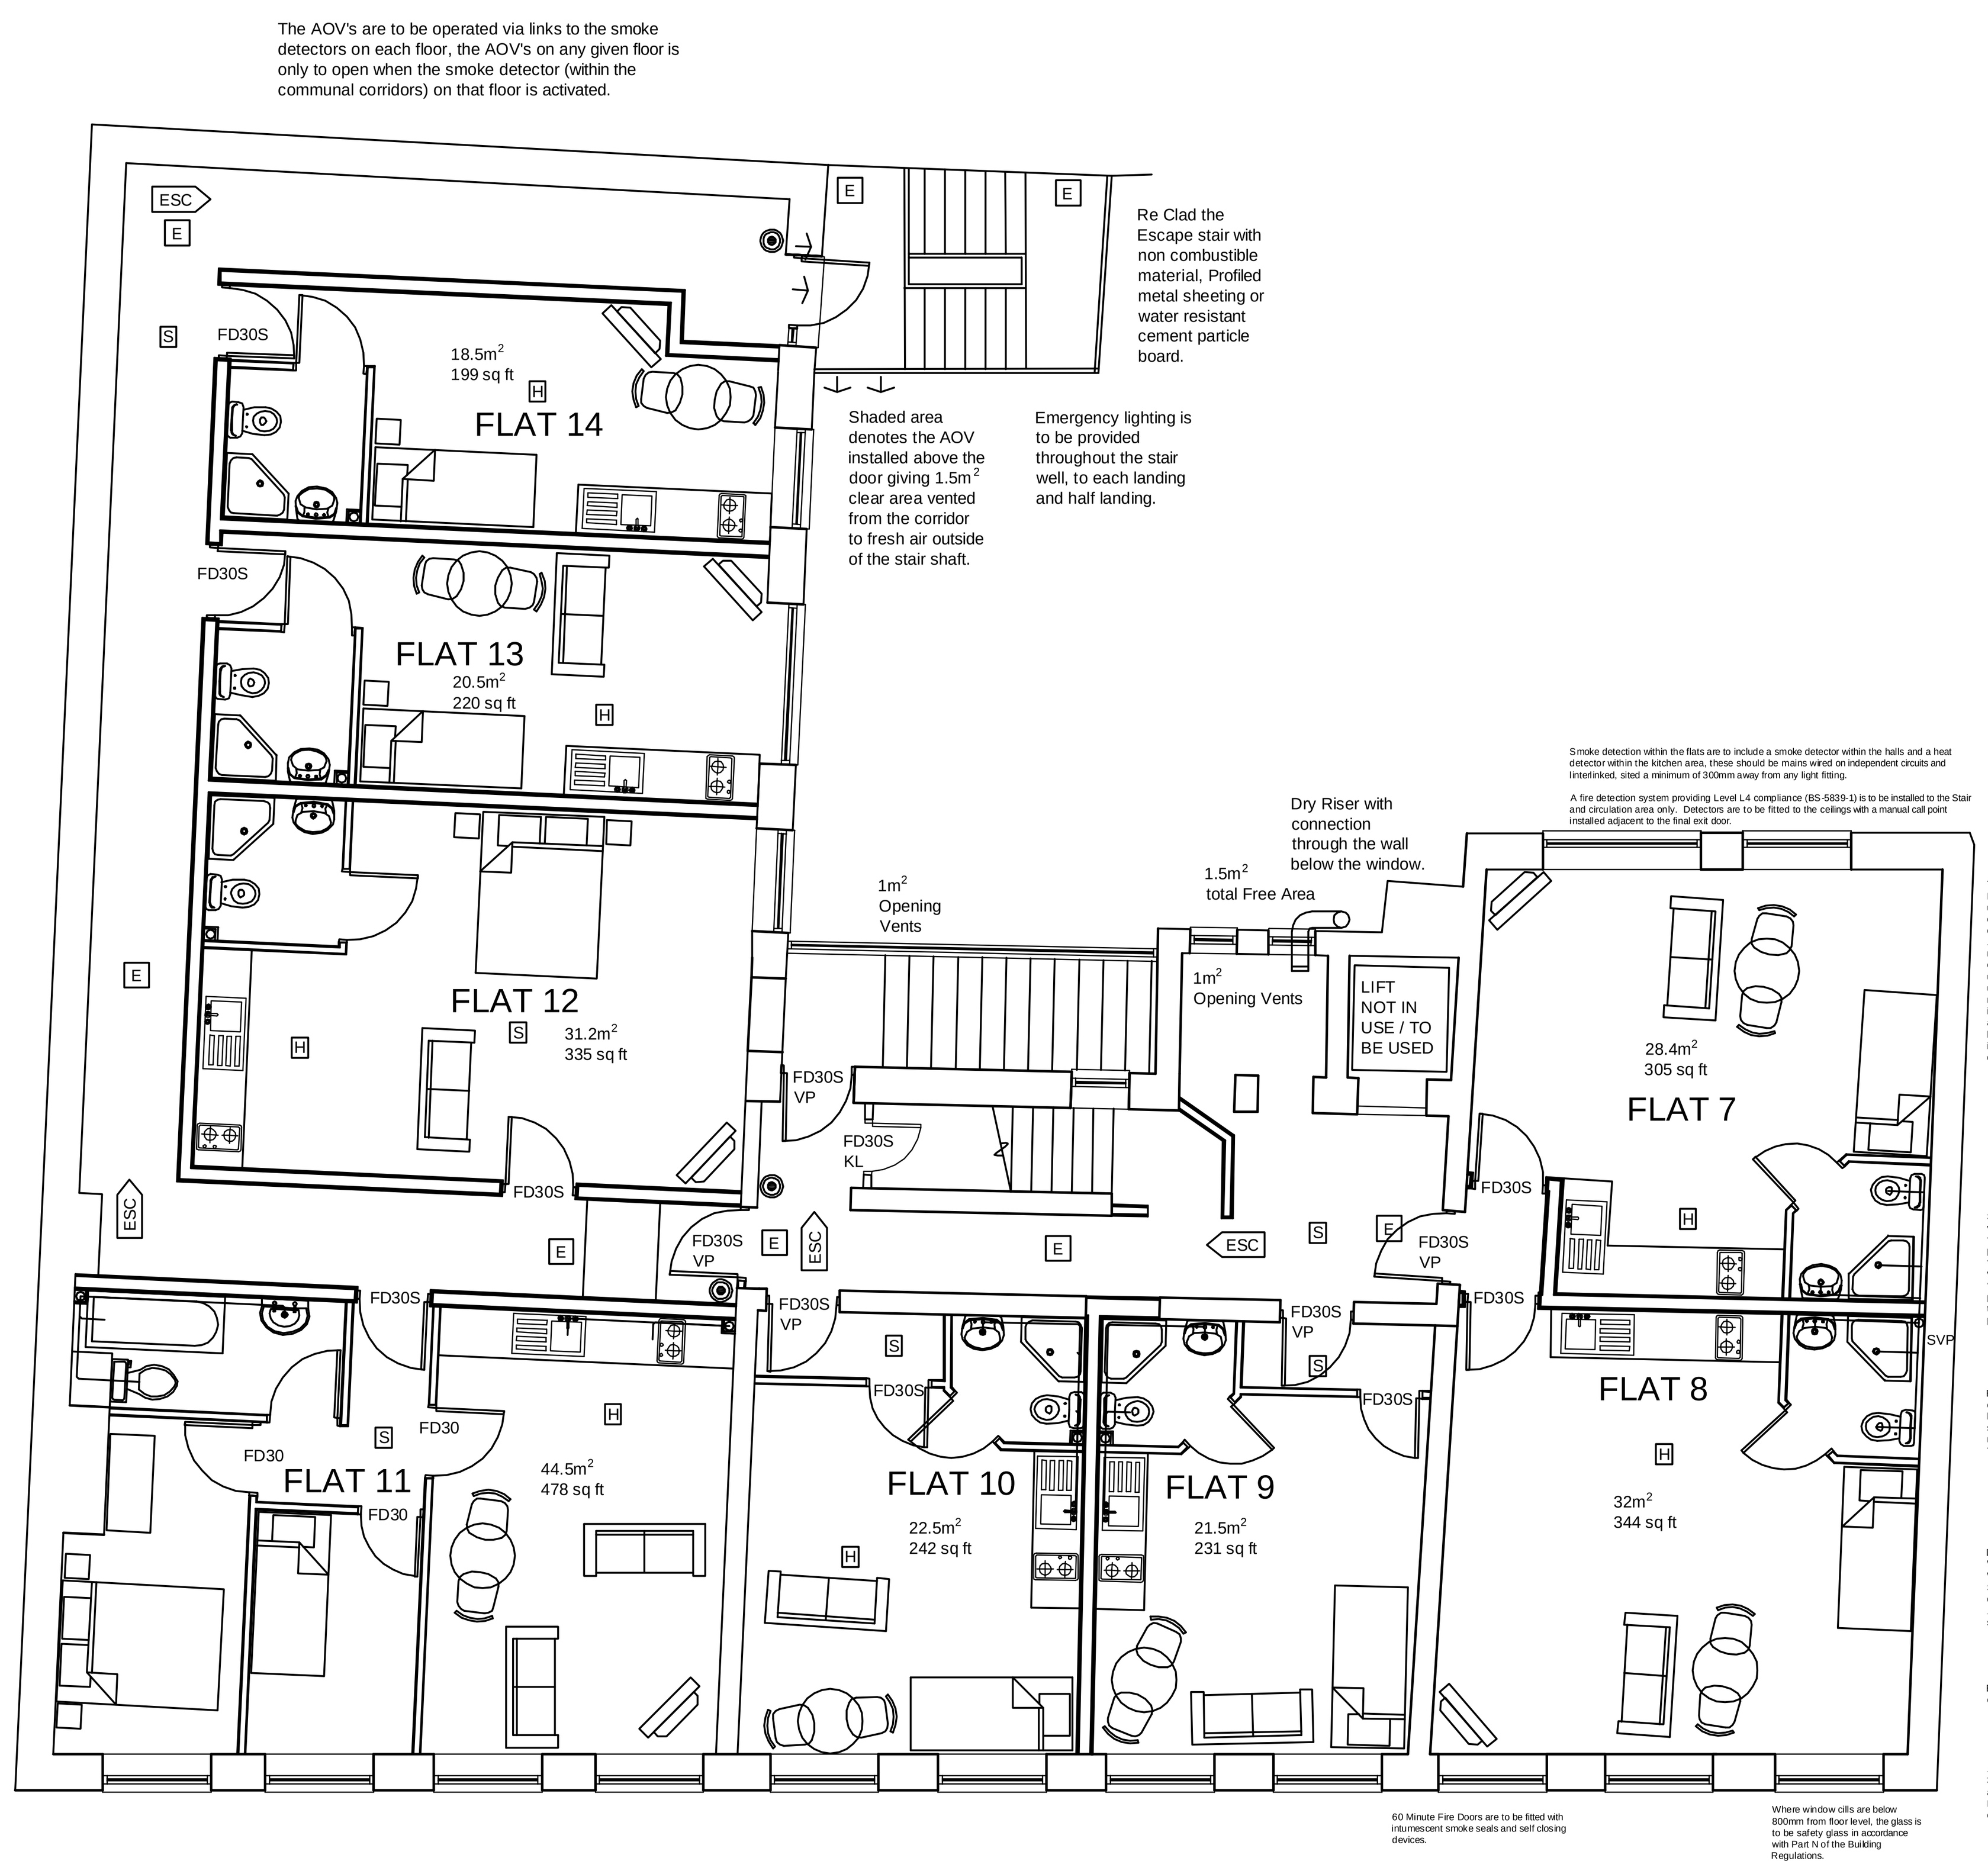

SECOND FLOOR