ORANGE

KEY WEST 13.8 KV ONE LINE

2025 Release
REV-1
01-22-2026

SWITCHES
GREEN- N.O
RED- N.C.

N

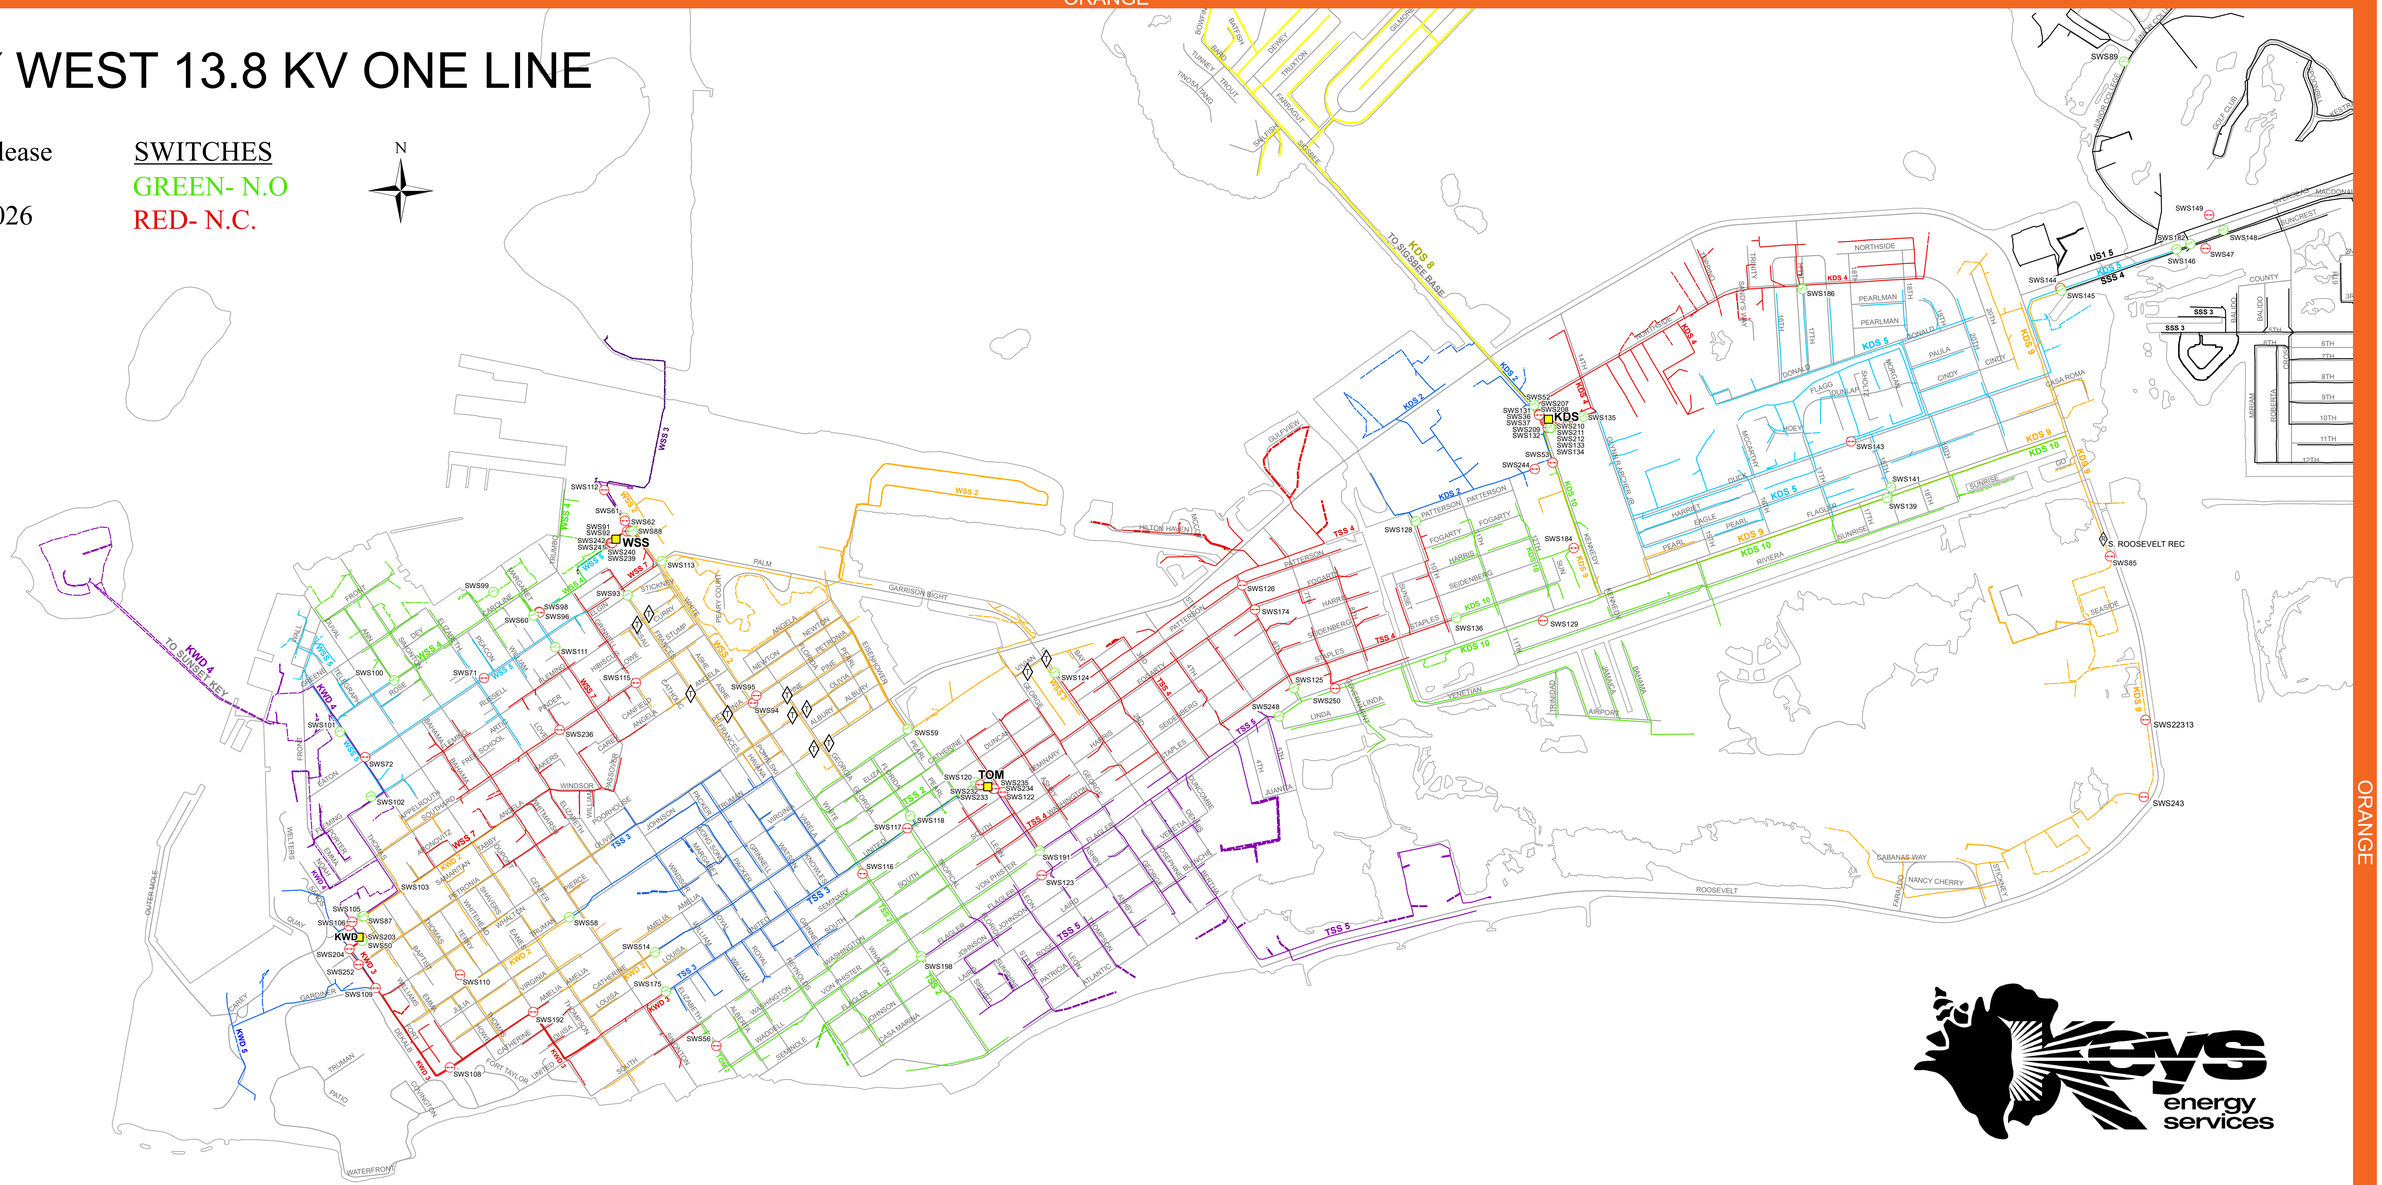

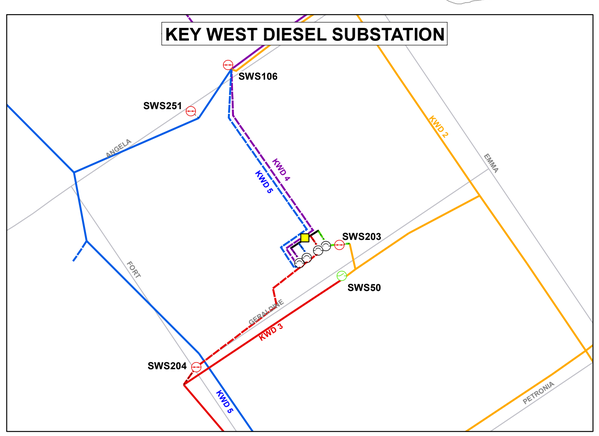

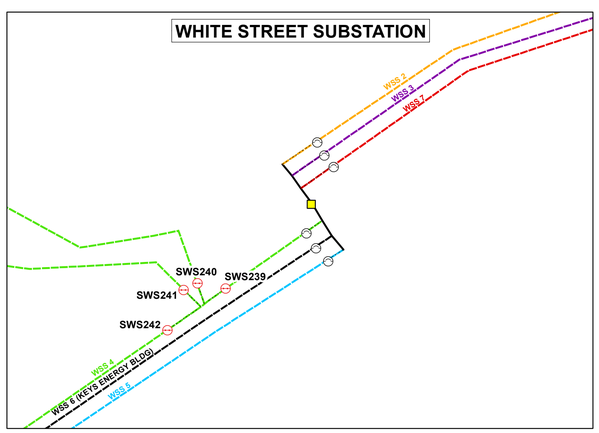

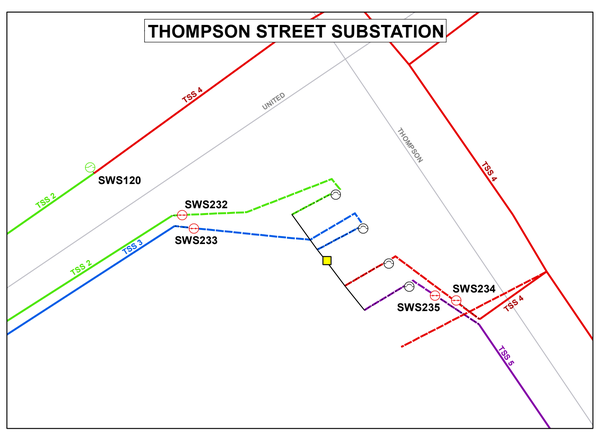

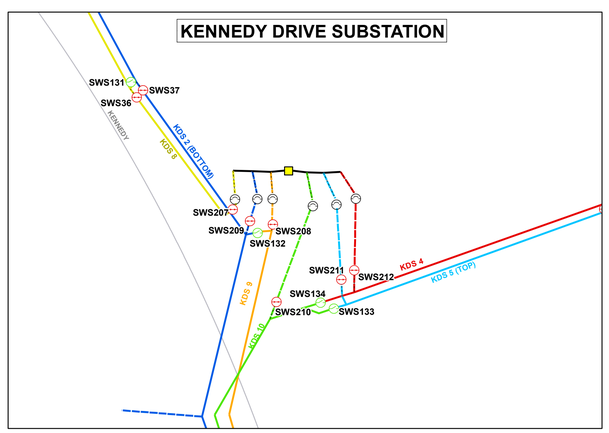

ORANGE