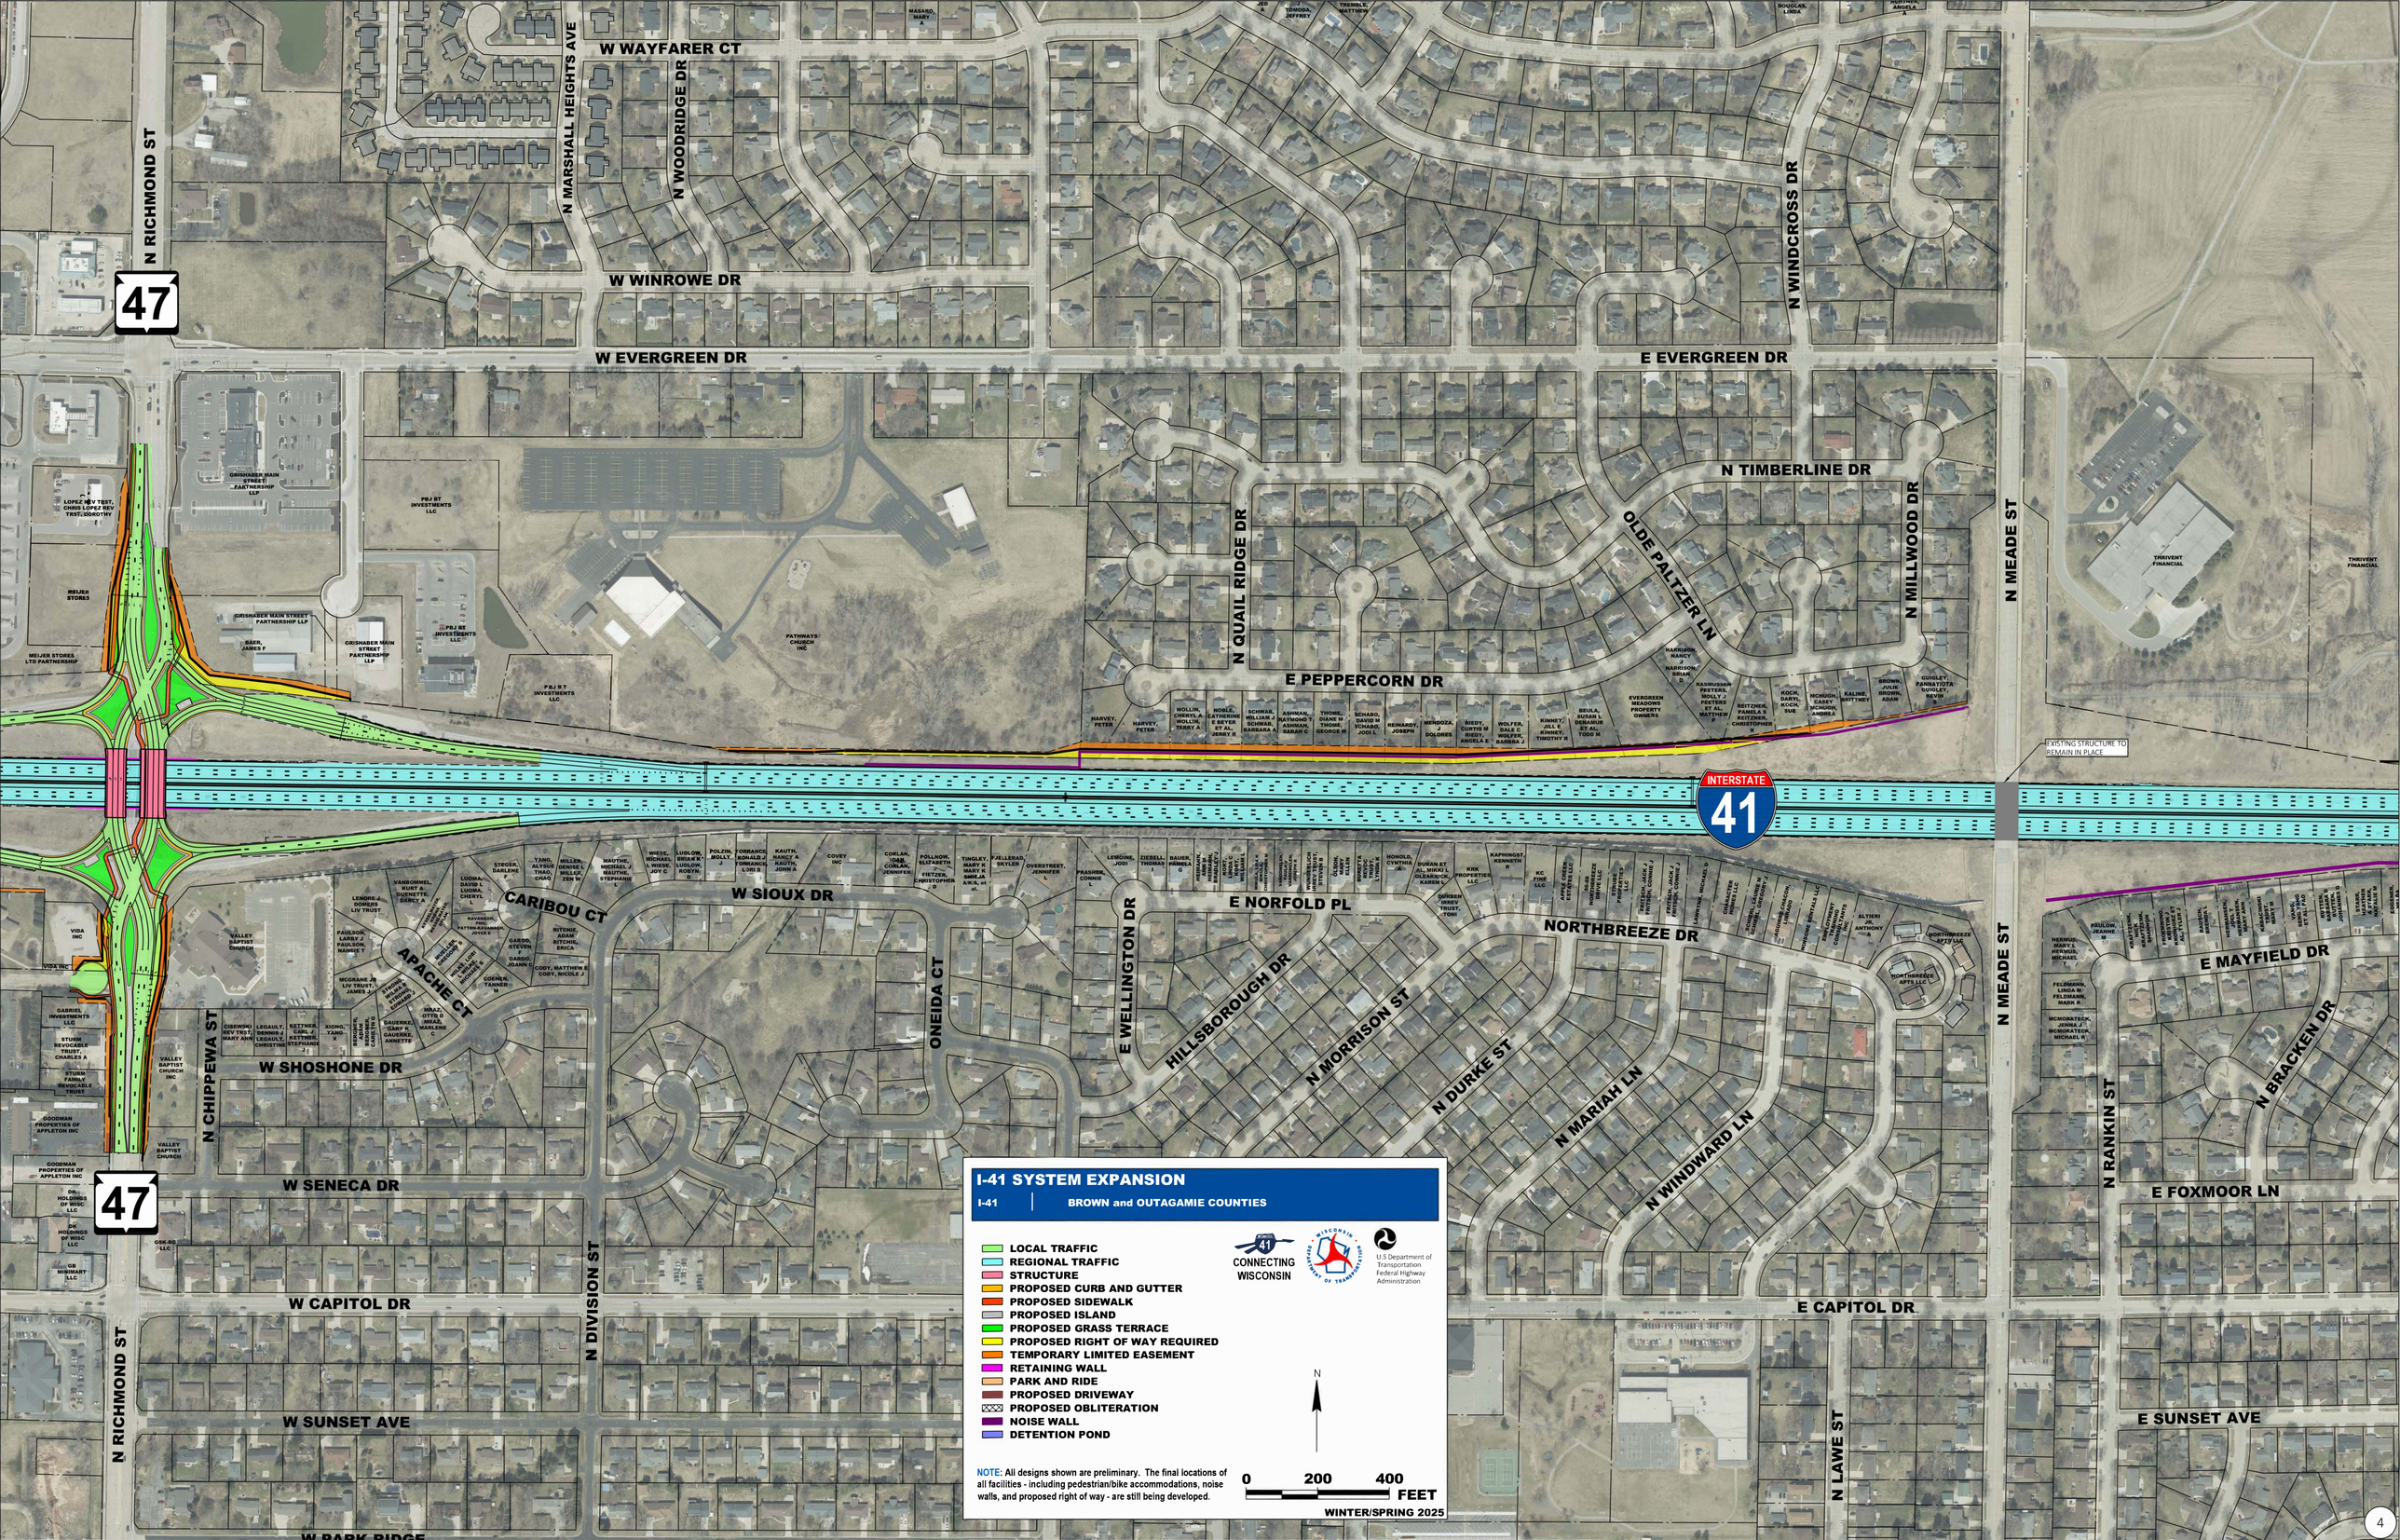

W WAYFARER CT
N MARSHALL HEIGHTS AVE
N WOODRIDGE DR
W WINROWE DR
W EVERGREEN DR
N RICHMOND ST
47
E EVERGREEN DR
N WINDCROSS DR
N TIMBERLINE DR
N QUAIL RIDGE DR
OLDE PALTZER LN
N MILLWOOD DR
N MEADE ST
E PEPPERCORN DR
THRIVENT FINANCIAL
EXISTING STRUCTURE TO REMAIN IN PLACE
INTERSTATE 41
CARIBOU CT
W SIOUX DR
APACHE CT
ONEIDA CT
E NORFOLD PL
E WELLINGTON DR
HILLSBOROUGH DR
NORTHBREEZE DR
N MORRISON ST
N DURKE ST
N MARIAH LN
N WINDWARD LN
E MAYFIELD DR
N BRACKEN DR
N RANKIN ST
E FOXMOOR LN
N CHIPPEWA ST
W SHOSHONE DR
W SENECA DR
N DIVISION ST
W CAPITOL DR
E CAPITOL DR
N LAWE ST
W SUNSET AVE
E SUNSET AVE
N RICHMOND ST
W PARK RIDGE
VALLEY BAPTIST CHURCH
VALLEY BAPTIST CHURCH INC
PATHWAYS CHURCH INC
MEIJER STORES
MEIJER STORES LTD PARTNERSHIP
GRISHABER MAIN STREET PARTNERSHIP LLP
PBJ BT INVESTMENTS LLC
LOPEZ FAM TRST, CHRIS LOPEZ REV TRST, DOROTHY
BAER, JAMES F
VIDA INC
GABRIEL INVESTMENTS LLC
STURM REVOCABLE TRUST, CHARLES A
STURM FAMILY REVOCABLE TRUST
GOODMAN PROPERTIES OF APPLETON INC
DK HOLDINGS OF WISC LLC
GB MINIMART LLC
OSK-RD LLC
EVERGREEN MEADOWS PROPERTY OWNERS
NORTHBREEZE APTS LLC
I-41 SYSTEM EXPANSION
I-41 | BROWN and OUTAGAMIE COUNTIES
LOCAL TRAFFIC
REGIONAL TRAFFIC
STRUCTURE
PROPOSED CURB AND GUTTER
PROPOSED SIDEWALK
PROPOSED ISLAND
PROPOSED GRASS TERRACE
PROPOSED RIGHT OF WAY REQUIRED
TEMPORARY LIMITED EASEMENT
RETAINING WALL
PARK AND RIDE
PROPOSED DRIVEWAY
PROPOSED OBLITERATION
NOISE WALL
DETENTION POND
CONNECTING WISCONSIN
U.S Department of Transportation Federal Highway Administration
N
NOTE: All designs shown are preliminary. The final locations of all facilities - including pedestrian/bike accommodations, noise walls, and proposed right of way - are still being developed.
0 200 400 FEET
WINTER/SPRING 2025