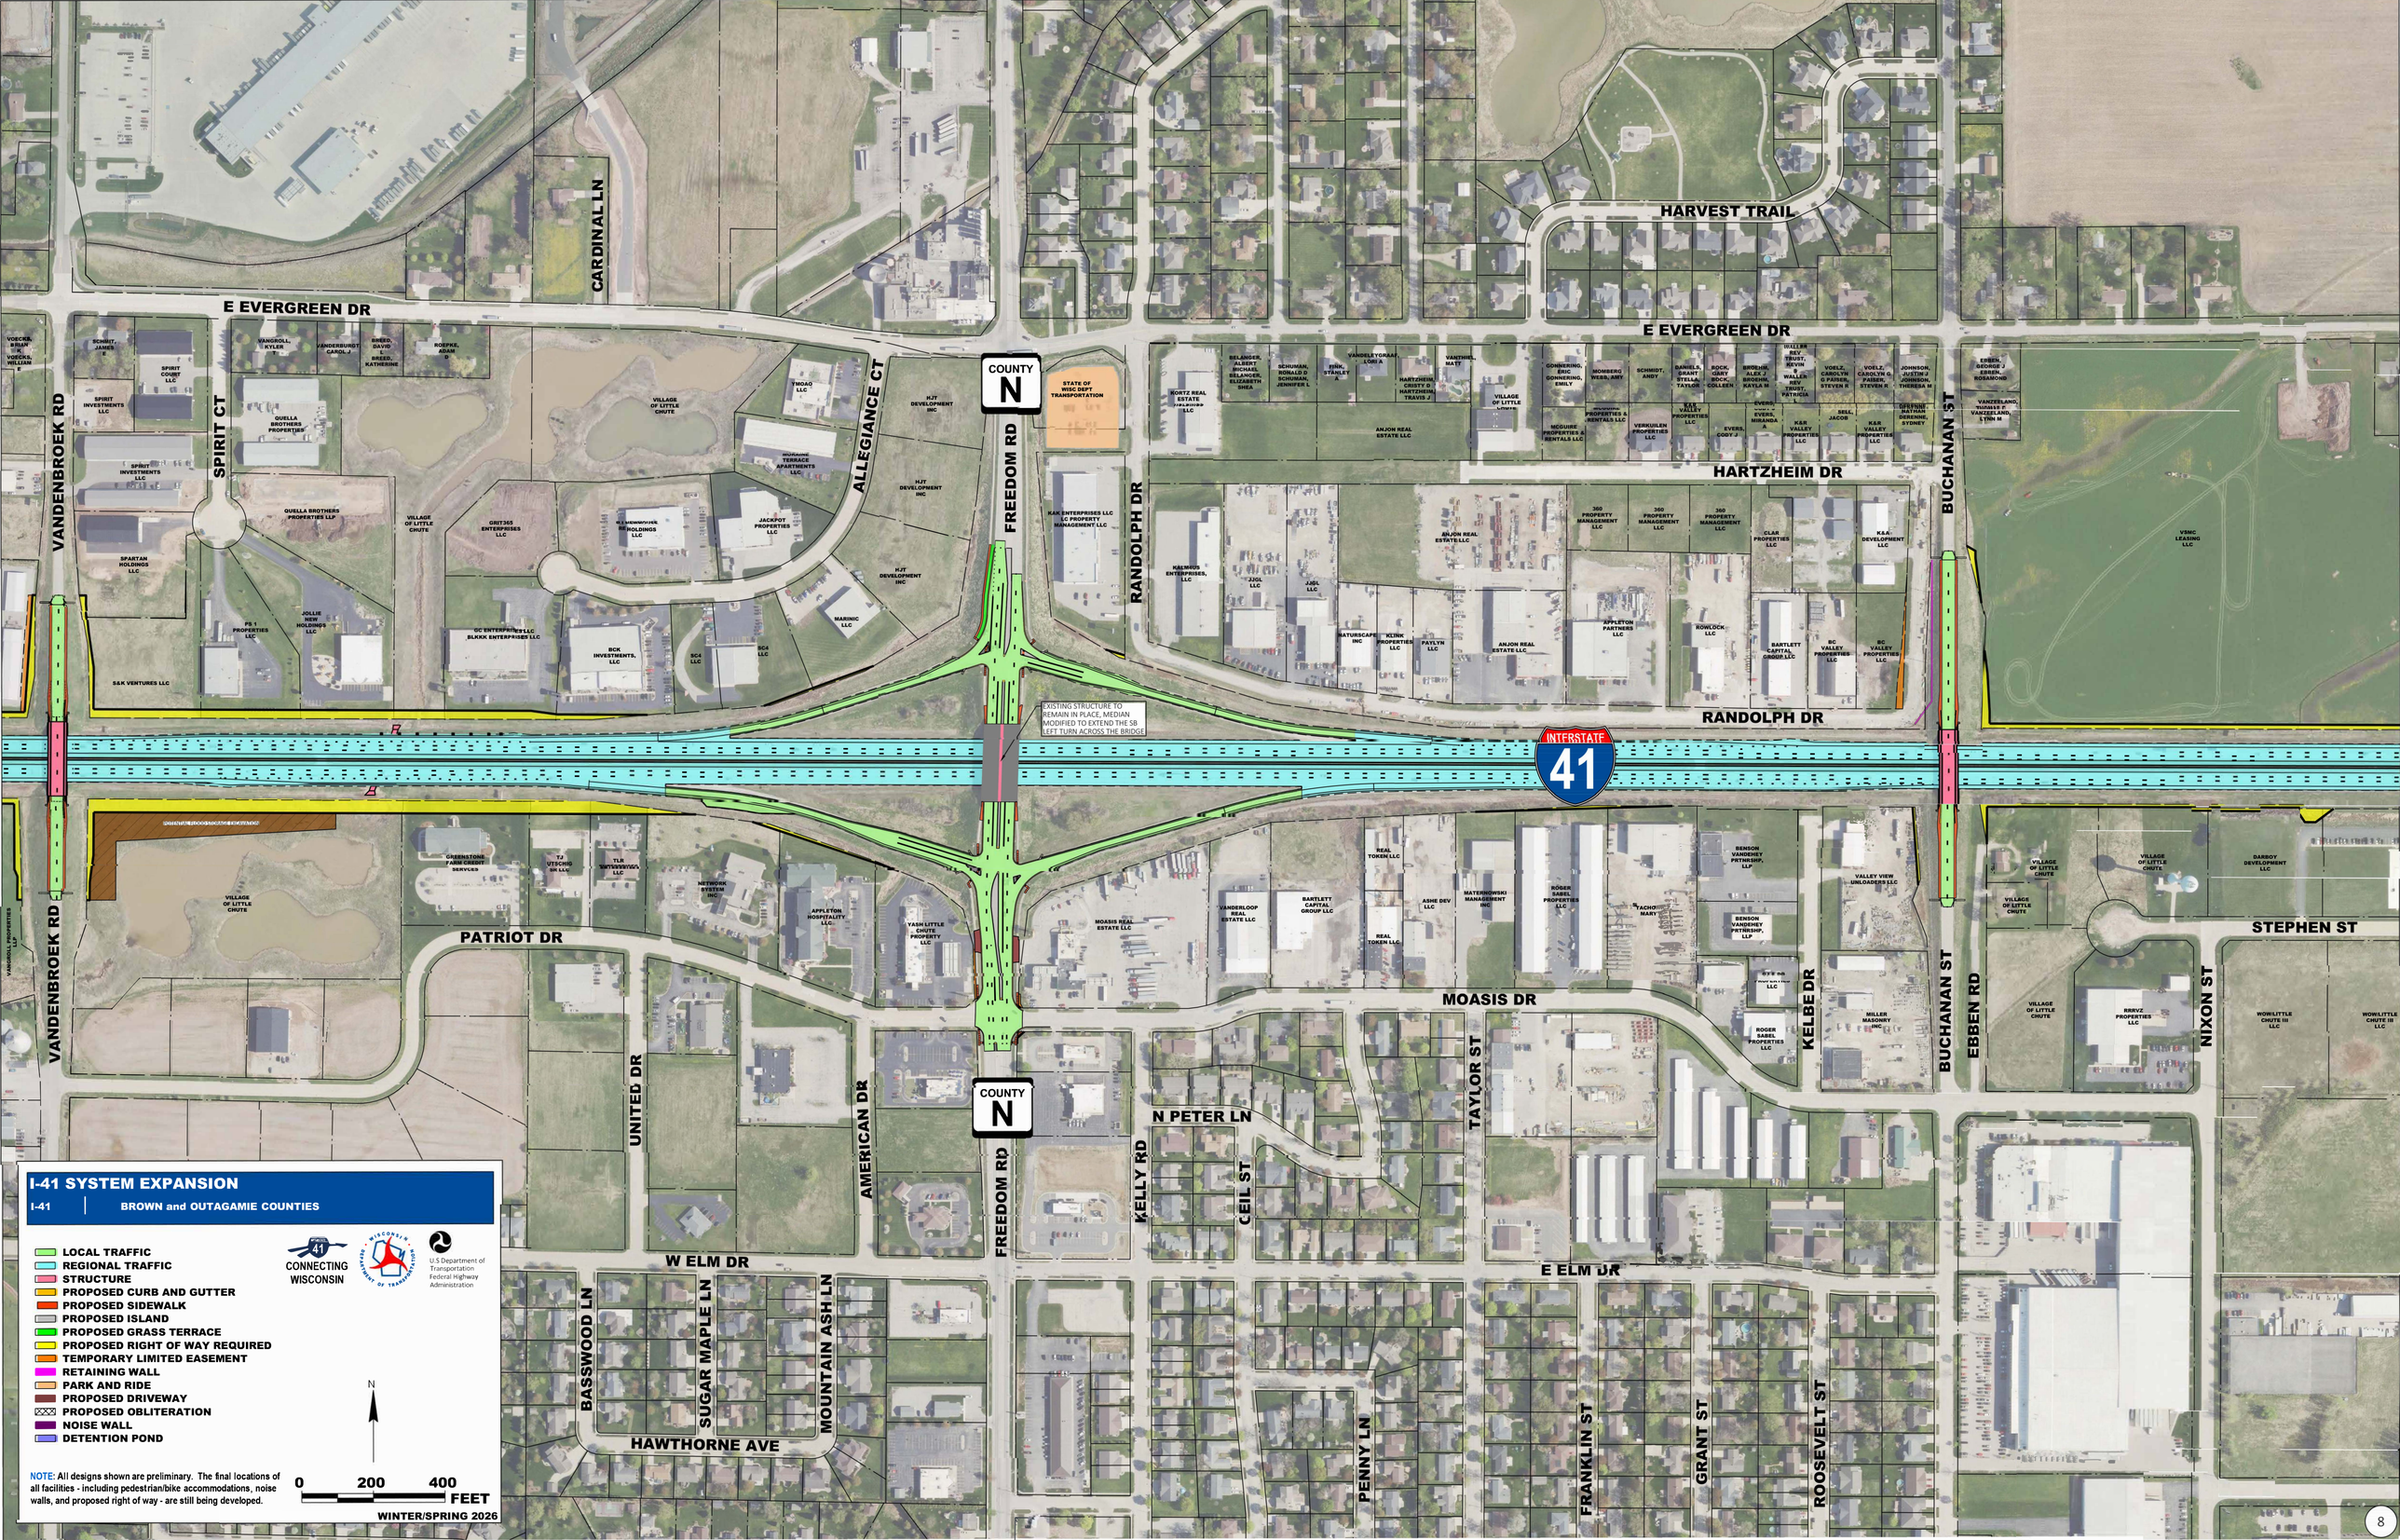


I-41 SYSTEM EXPANSION

I-41 | BROWN and OUTAGAMIE COUNTIES

- LOCAL TRAFFIC
- REGIONAL TRAFFIC
- STRUCTURE
- PROPOSED CURB AND GUTTER
- PROPOSED SIDEWALK
- PROPOSED ISLAND
- PROPOSED GRASS TERRACE
- PROPOSED RIGHT OF WAY REQUIRED
- TEMPORARY LIMITED EASEMENT
- RETAINING WALL
- PARK AND RIDE
- PROPOSED DRIVEWAY
- PROPOSED OBLITERATION
- NOISE WALL
- DETENTION POND

CONNECTING WISCONSIN

U.S Department of Transportation Federal Highway Administration

N

0 200 400 FEET

NOTE: All designs shown are preliminary. The final locations of all facilities - including pedestrian/bike accommodations, noise walls, and proposed right of way - are still being developed.

WINTER/SPRING 2026