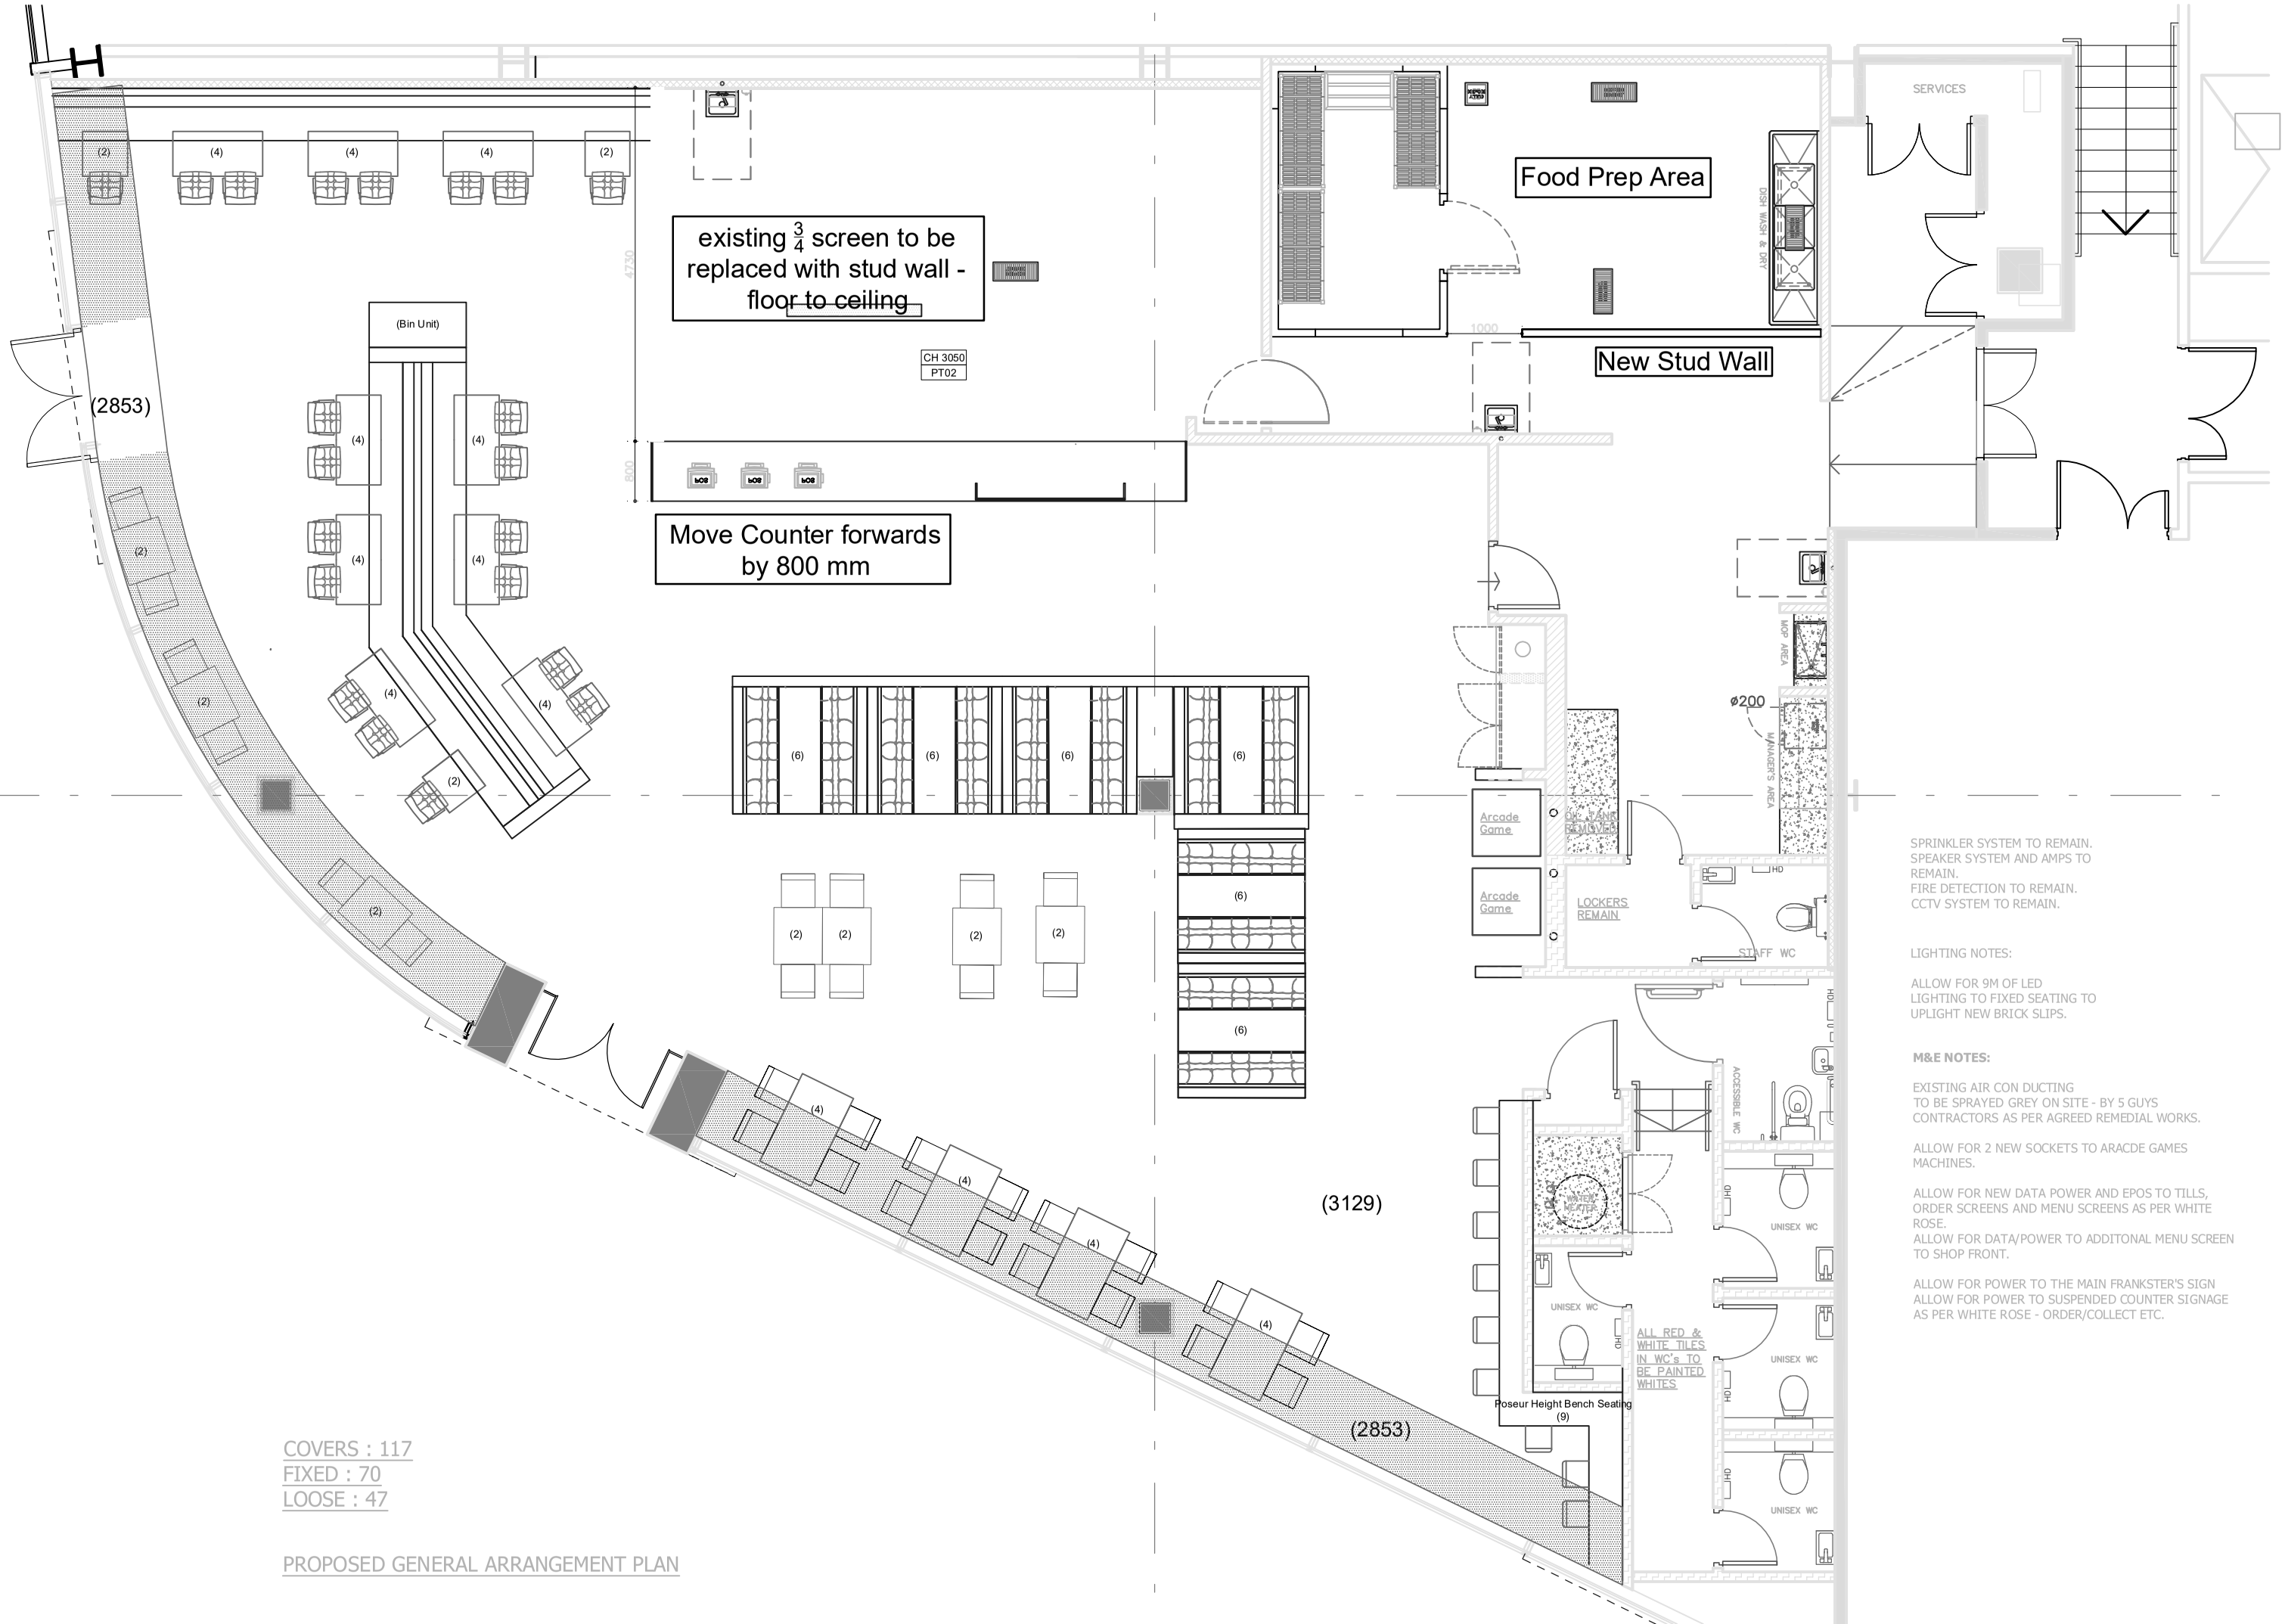

SPRINKLER SYSTEM TO REMAIN.
SPEAKER SYSTEM AND AMPS TO REMAIN.
FIRE DETECTION TO REMAIN.
CCTV SYSTEM TO REMAIN.

LIGHTING NOTES:

ALLOW FOR 9M OF LED LIGHTING TO FIXED SEATING TO UPLIGHT NEW BRICK SLIPS.

M&E NOTES:

EXISTING AIR CON DUCTING TO BE SPRAYED GREY ON SITE - BY 5 GUYS CONTRACTORS AS PER AGREED REMEDIAL WORKS.

ALLOW FOR 2 NEW SOCKETS TO ARACDE GAMES MACHINES.

ALLOW FOR NEW DATA POWER AND EPOS TO TILLS, ORDER SCREENS AND MENU SCREENS AS PER WHITE ROSE.
ALLOW FOR DATA/POWER TO ADDITONAL MENU SCREEN TO SHOP FRONT.

ALLOW FOR POWER TO THE MAIN FRANKSTER'S SIGN
ALLOW FOR POWER TO SUSPENDED COUNTER SIGNAGE AS PER WHITE ROSE - ORDER/COLLECT ETC.

COVERS : 117
FIXED : 70
LOOSE : 47

PROPOSED GENERAL ARRANGEMENT PLAN