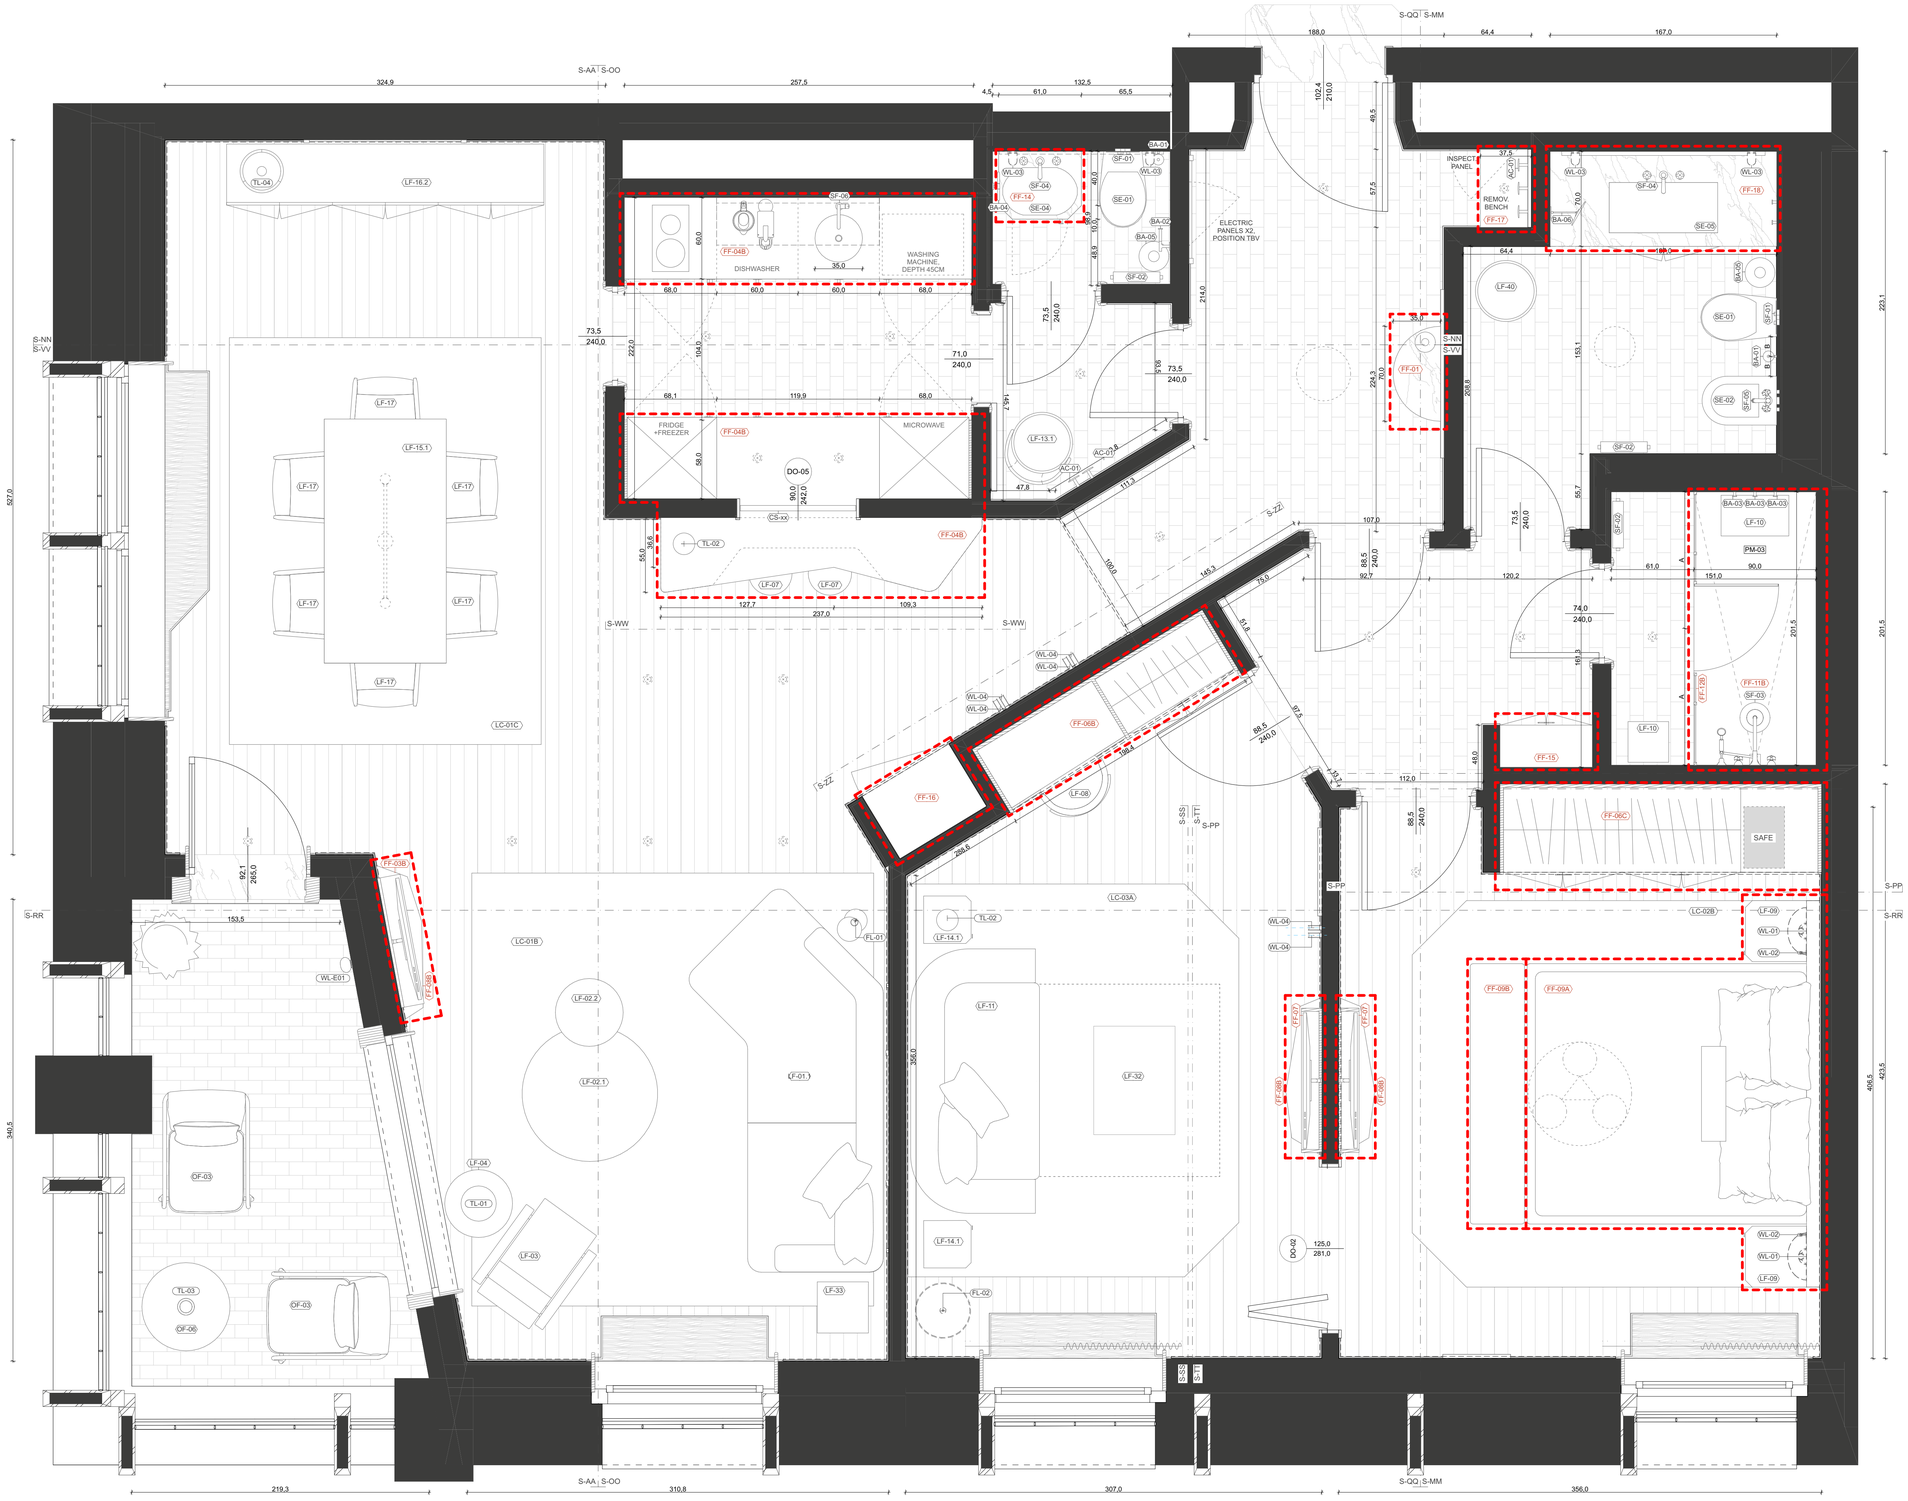

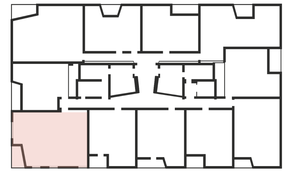

Keyplan 19th Floor

Terms and conditions:
The signature of every drawing stands for the full acceptance of the included data. In case the client does not sign the drawings by the date requested by our studio every data included will be considered accepted. All data, graphics and descrption are referring exclusively to the aesthetic part of the project and never to executive part. The measures, the executive project, the tecnical realisation and engineering of project achieved by third parties have to be presented to our studio for approval. Otherwise our studio will bear no responsability for the modifications achieved during the execution and the variations in relation to the original project.

Torre Velasca METT Branded Residences

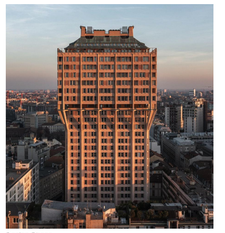

Project
TVL

Project Code
25003

Site
Torre Velasca
Piazza Velasca, 3/5
Milan, 20122

Date
04/07/25

Scale
1:20

Size
A1

Drawing Code
TVL_MTP_ID_Schematic Design_SD_850

Document Property
Matteo Thun MILANO

Doc. n°
850

Document Content
Architectural Plan

Design Phase
Schematic Design

Revisions

Index	Date	State	Design.	Checked	Approvated
00	04.07.2025	SCHEMATIC DESIGN FIRST EMISSION			

Client
Sunset Hospitality Group
2306, Marina Plaza, Dubai Marina
UAE, 120817
info@sunsethospitality.com

Architectural Design
MATTEO THUN & PARTNERS
Via Appiani 9
20121 Milano - IT
info@matteothun.com
Tel. +39 02 655 69 11

Local Architect & MEP
ESA Engineering
Piazza S Sepolcro 1
20123, Milan - IT
+39 0289151638

Project Manager
Colliers
C.so Giacomo Matteotti 10
20121, Milan - IT
+39 0267160201