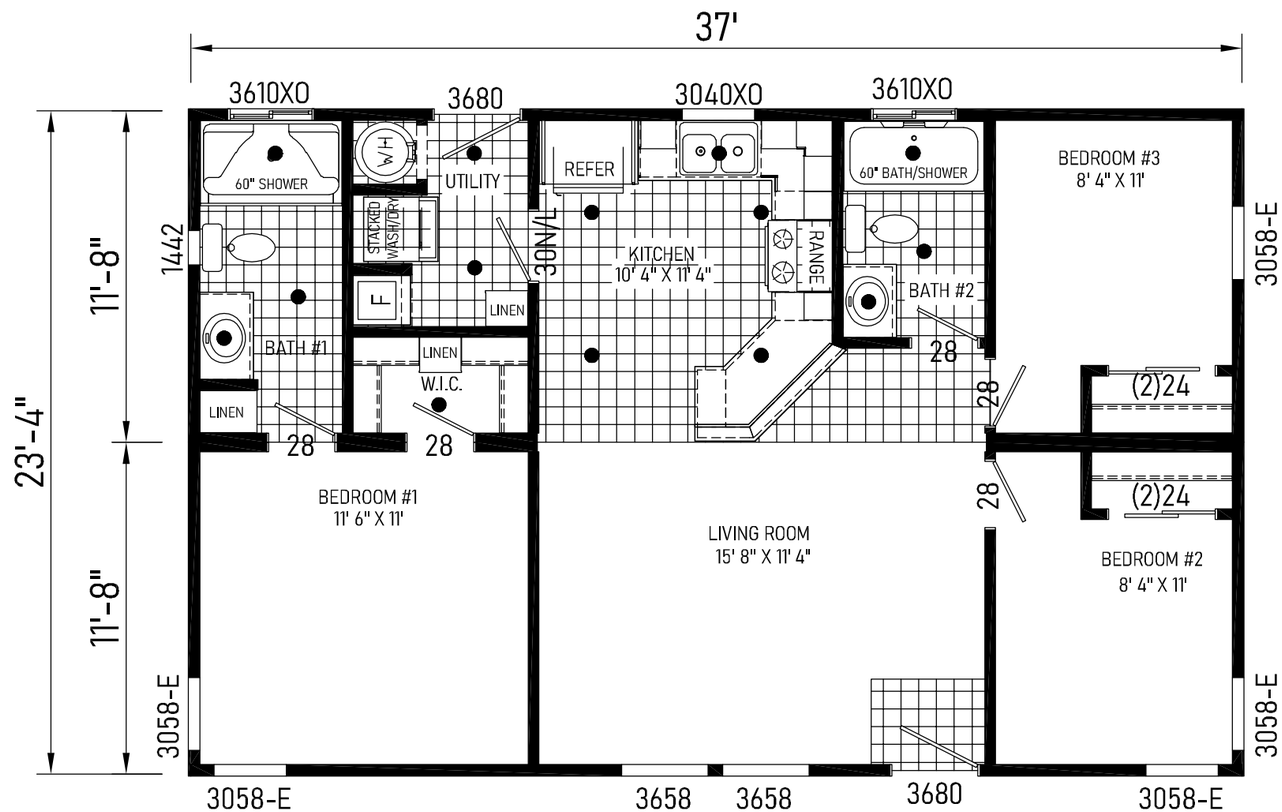

DISHWASHER NOT AVAILABLE

SZ24373A . Approx. 870 Sq. Ft.

Builder: 130 Cavco-Litchfield	Address: 1300 S Litchfield Rd. Bldg. 260 Goodyear, AZ 85338	Revisions . .	Scale: 3/16" = 1'-0"	Date: 10/29/2025	Cust: -	Prod. Code: SZ	Number: 24373A	Order/Plan Number: .	
Title: Literature		Drawn By: KW	Reference: .		Dlr: -				
					S/N: .	Pg.:	LIT		Run: .

25-130SZ24373A

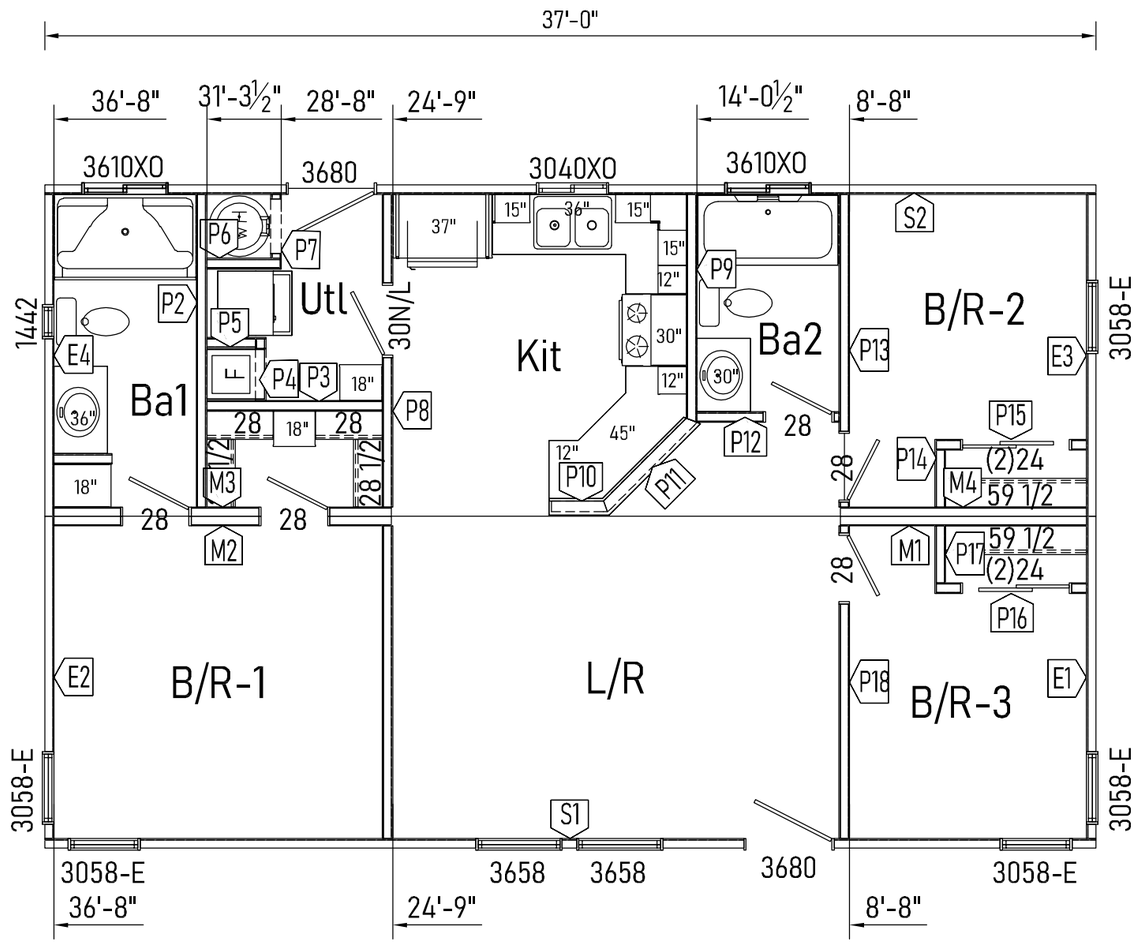

4-1/4" DIA. DRYER VENT CENTER LINE
HEADER HGTS. PER 10-2.4, 10-2.5, 10-2.6

Builder: 130 Cavco-Litchfield	Address: 1300 S Litchfield Rd. Bldg. 260 Goodyear, AZ 85338	Revisions . .	Scale: 3/16" = 1'-0"	Date: 10/29/2025	Cust: -	Prod. Code: SZ	Number: 24373A	Order/Plan Number: .
Title: Floor Plan		Drawn By: KW	Reference: .		Dlr: - S/N: .	Pg.: FP		Run: .

25-130SZ24373A