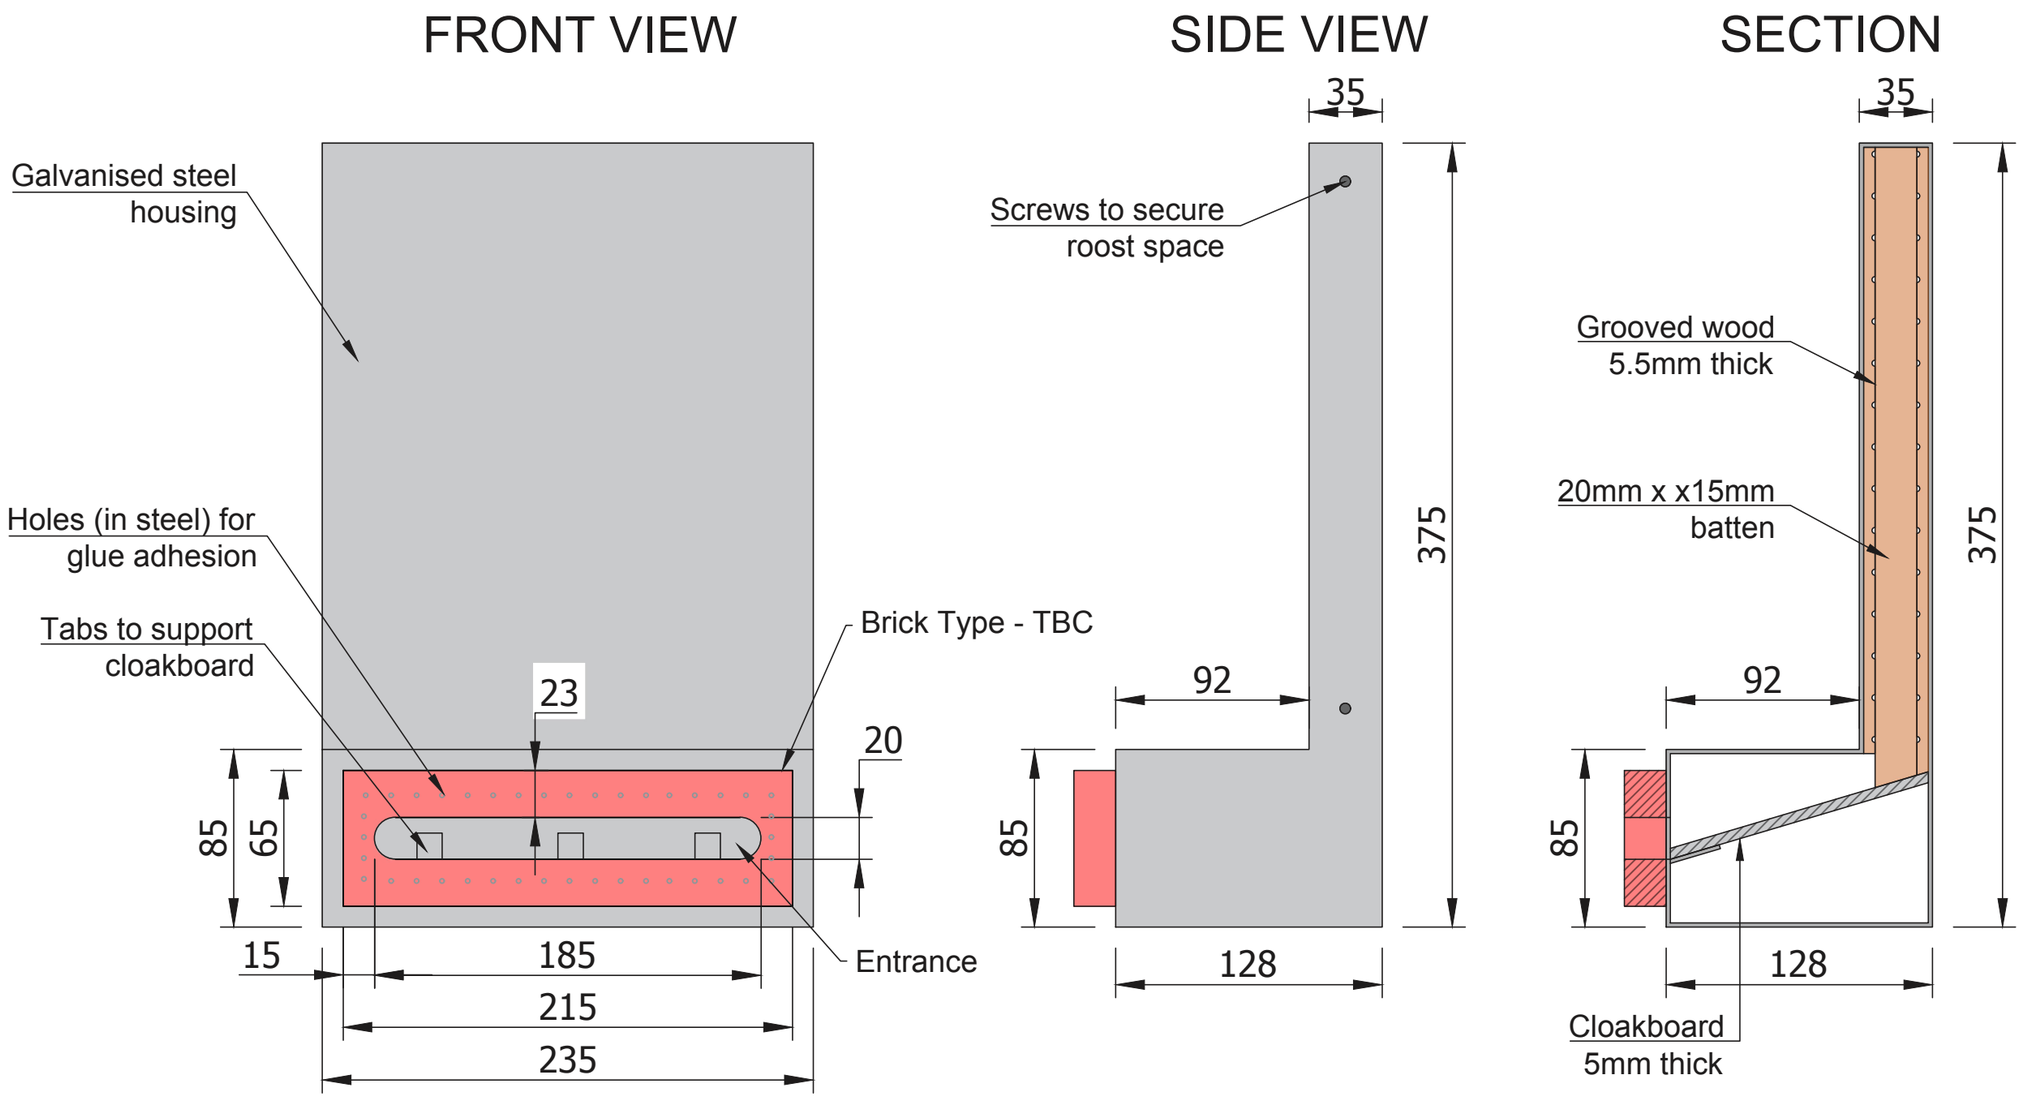

APPROVED BY :

DATED:

REV	REV DATE	PURPOSE OF REVISION

APEX
Building Products Ltd
www.apex-bp.com

Client

Project

Drawing Title: Bat Box

Status: FOR APPROVAL

Scale: As Noted at A3 — DO NOT SCALE

Date: 21.11.2025

Dwg NO: xxxxx.001 — Rev.