

PRODUCT: Q1HALO4T

WEIGHT: (TABLE) 215 lbs. (SEAT) 48 lbs.
(CUSTOMER TO OFFLOAD IF OVER 6000 Lbs.)

Authorized Signature

Date

By signing above or stamping this drawing "approved" or "no exception taken" authorization is given to QCP to produce this drawing as shown within a 1/8" tolerance.

QUANTITY: _____

CONCRETE COLOR BASE:

- ☐ NATURAL ☐ FRENCH GREY
☐ MISSION WHITE ☐ LATTE
☐ CUSTOM

CONCRETE INFILL COLOR:

- ☐ NATURAL ☐ FRENCH GREY
☐ MISSION WHITE ☐ LATTE
☐ CUSTOM

CONCRETE INFILL TEXTURE:

- ☐ CRAFTSMANS ETCH ☐ HONED (PREMIUM CHARGE)
☐ STRATA

CONCRETE INFILL TEXTURE:

- ☐ CRAFTSMANS ETCH ☐ HONED (PREMIUM CHARGE)
☐ STRATA

SEALER: STANDARD SEALER

GENERAL PRODUCT NOTES:


E = EXPOSED FINISHED SURFACE

INSTALLATION IS REQUIRED BY OTHERS.


ALL EDGES TO BE EASED.

MANUFACTURING TOLERANCE $\pm 1/8"$.

HPC MIX

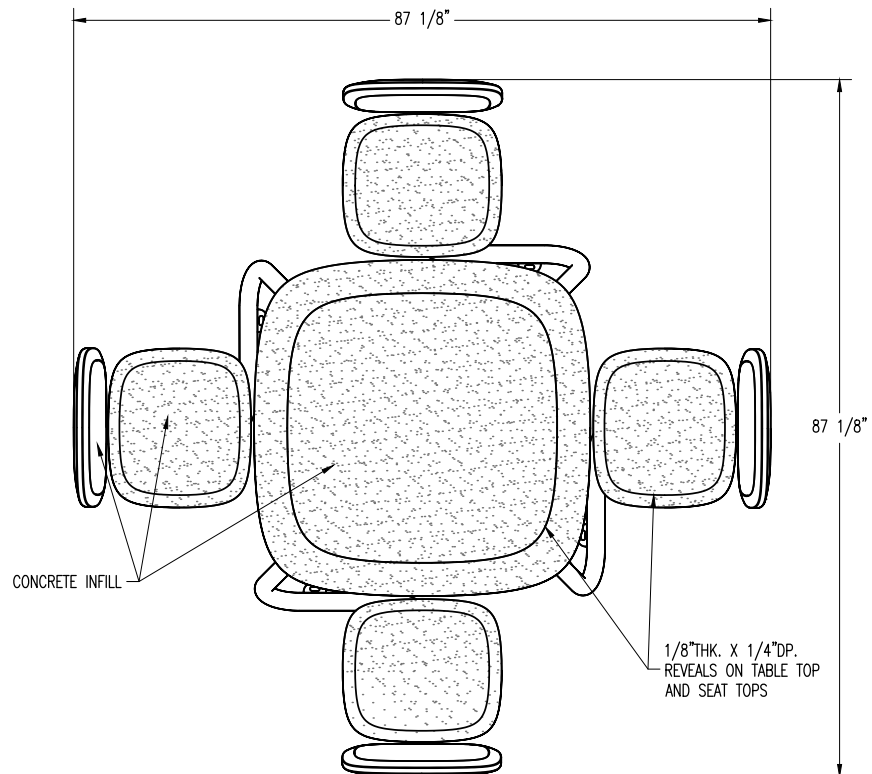

PLAN VIEW

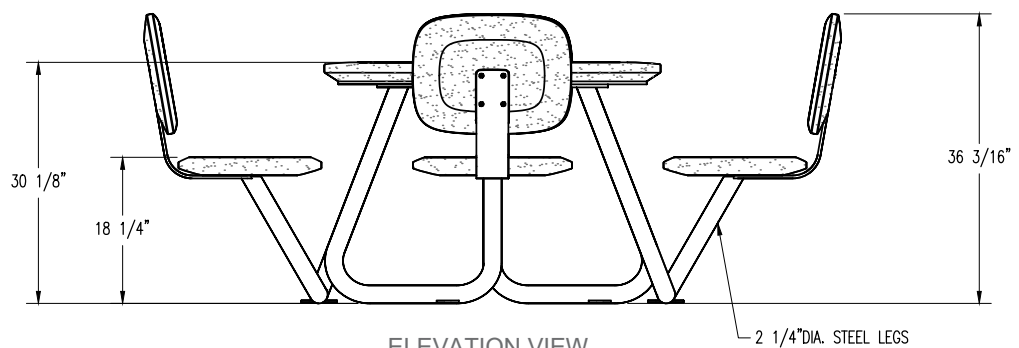

ELEVATION VIEW



PLAN TYPE	CONSTRUCTION PLAN	DATE 9/24/26	FILE NO. Q1HALO4T	SHEET
PRODUCT	Q1HALO4T TABLE HALO 4	SCALE 1/2" = 1'	DRAWN BY: ----	OF
PROJECT NAME		PC. NO.	QC ITEM NO.	

PRODUCT: Q1HALO4TADA

WEIGHT: (TABLE) 215 lbs. (SEAT) 48 lbs.
(CUSTOMER TO OFFLOAD IF OVER 6000 Lbs.)

Authorized Signature

Date

By signing above or stamping this drawing "approved" or "no exception taken" authorization is given to QCP to produce this drawing as shown within a 1/4" tolerance.

QUANTITY: _____

CONCRETE COLOR BASE:

- ☐ NATURAL ☐ FRENCH GREY
☐ MISSION WHITE ☐ LATTE
☐ CUSTOM

CONCRETE INFILL COLOR:

- ☐ NATURAL ☐ FRENCH GREY
☐ MISSION WHITE ☐ LATTE
☐ CUSTOM

CONCRETE INFILL TEXTURE:

- ☐ CRAFTSMANS ETCH ☐ HONED (PREMIUM CHARGE)
☐ STRATA


CONCRETE INFILL TEXTURE:

- ☐ CRAFTSMANS ETCH ☐ HONED (PREMIUM CHARGE)
☐ STRATA


SEALER: STANDARD SEALER

GENERAL PRODUCT NOTES:

E = EXPOSED FINISHED SURFACE
INSTALLATION IS REQUIRED BY OTHERS.
ALL EDGES TO BE EASED.
MANUFACTURING TOLERANCE $\pm 1/8"$.
HPC MIX

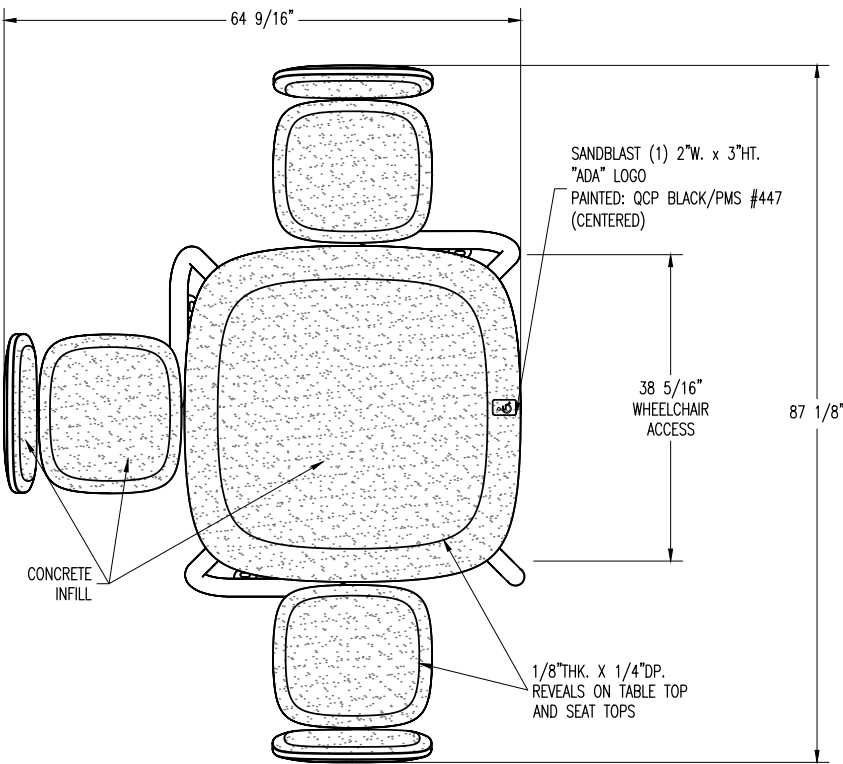

PLAN VIEW

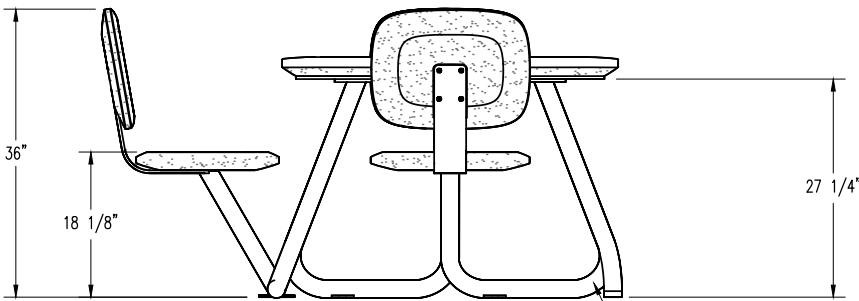

ELEVATION VIEW

2 1/4" DIA. TABLE LEGS



PLAN TYPE	CONSTRUCTION PLAN	DATE	9/24/26	FILE NO.	Q1HALO4TADA	SHEET
PRODUCT	Q1HALO4TADA TABLE HALO 4	SCALE	1/2" = 1'	DRAWN BY:	----	OF
PROJECT NAME		PC. NO.		QC ITEM NO.		

PRODUCT: Q1HALO4TW

WEIGHT: (TABLE) 187 lbs. (SEAT) 48 lbs.
(CUSTOMER TO OFFLOAD IF OVER 6000 Lbs.)

Authorized Signature

Date

By signing above or stamping this drawing "approved" or "no exception taken" authorization is give to QCP to produce this drawing as shown within a 1/8" tolerance.

QUANTITY: _____

CONCRETE COLOR:

- ☐ NATURAL ☐ FRENCH GREY
☐ MISSION WHITE ☐ LATTE
☐ CUSTOM

CONCRETE TEXTURE:

- ☐ CRAFTSMANS ETCH
☐ STRATA
☐ HONED (PREMIUM CHARGE)

SEALER: STANDARD SEALER


WOOD TYPE:

- ☐ IRON BARK EUCALYPTUS
☐ JATOBA


SEALER: STD. WOOD SEALER

GENERAL PRODUCT NOTES:

E = EXPOSED FINISHED SURFACE
INSTALLATION IS REQUIRED BY OTHERS.
ALL EDGES TO BE EASED.
MANUFACTURING TOLERANCE $\pm 1/8"$.
HPC MIX

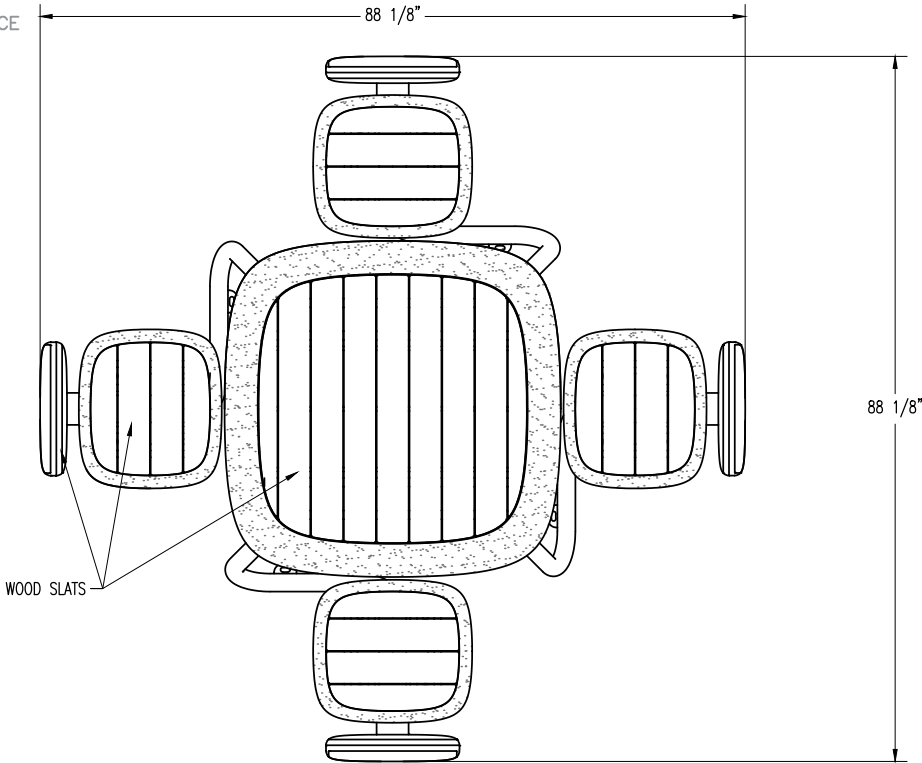

PLAN VIEW

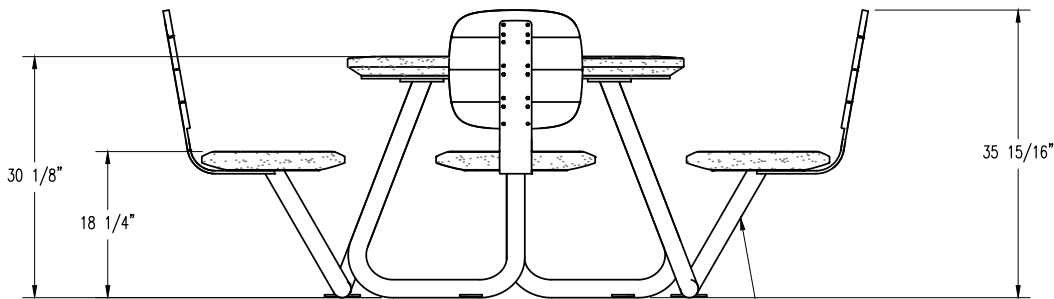

ELEVATION VIEW

2 1/4" DIA. STEEL LEGS



PLAN TYPE	CONSTRUCTION PLAN	DATE 6/23/26	FILE NO. Q1HALO4TW	SHEET
PRODUCT	Q1HALO4TW TABLE HALO 4	SCALE 1/2" = 1'	DRAWN BY: ----	OF
PROJECT NAME		PC. NO.	QC ITEM NO.	

PRODUCT: Q1HALO4TWADA

WEIGHT: (TABLE) 187 lbs. (SEAT) 48 lbs.
(CUSTOMER TO OFFLOAD IF OVER 6000 Lbs.)

Authorized Signature

Date

By signing above or stamping this drawing "approved" or "no exception taken" authorization is given to QCP to produce this drawing as shown within a 1/4" tolerance.

QUANTITY: _____

CONCRETE COLOR:

- ☐ NATURAL ☐ FRENCH GREY
☐ MISSION WHITE ☐ LATTE
☐ CUSTOM

CONCRETE TEXTURE:

- ☐ CRAFTSMANS ETCH
☐ STRATA
☐ HONED (PREMIUM CHARGE)

SEALER: STANDARD SEALER


WOOD TYPE:

- ☐ IRON BARK EUCALYPTUS
☐ JATоба


SEALER: STD. WOOD SEALER

GENERAL PRODUCT NOTES:

E = EXPOSED FINISHED SURFACE
INSTALLATION IS REQUIRED BY OTHERS.
ALL EDGES TO BE EASED.
MANUFACTURING TOLERANCE $\pm 1/8"$.
HPC MIX

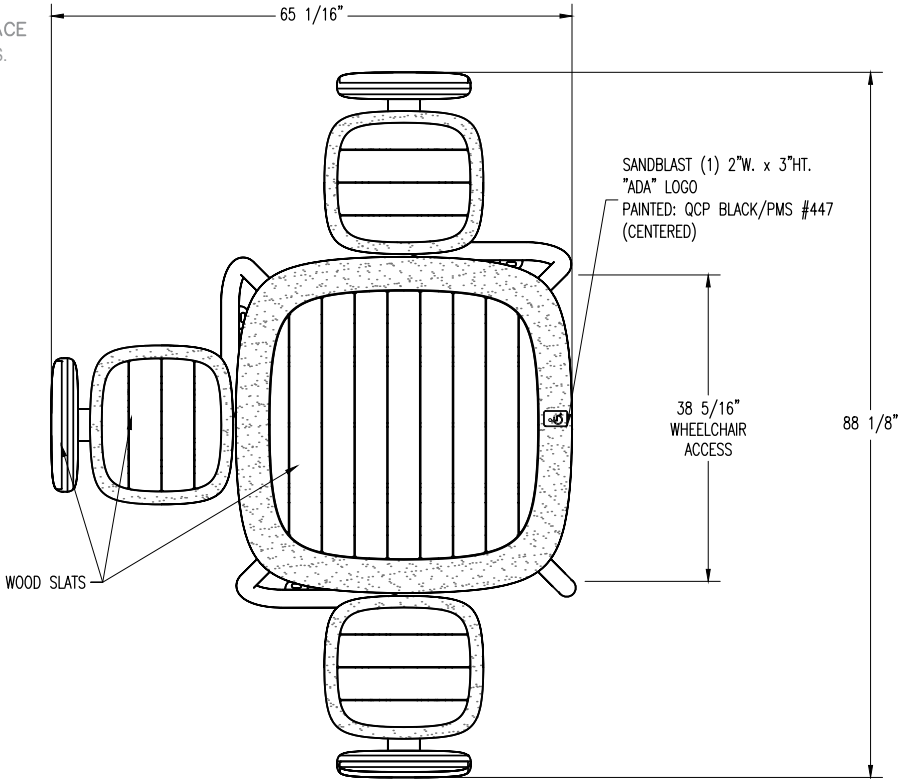

PLAN VIEW

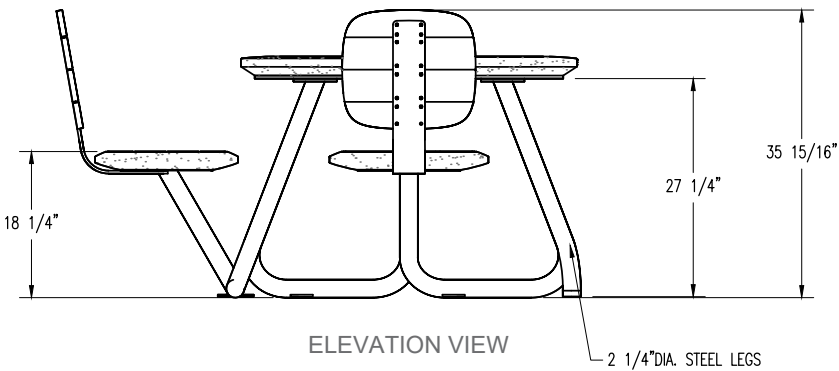

ELEVATION VIEW

2 1/4" DIA. STEEL LEGS



PLAN TYPE	CONSTRUCTION PLAN	DATE	9/24/26	FILE NO.	Q1HALO4TWADA	SHEET
PRODUCT	Q1HALO4TWADA SQUARE TABLE HALO 4	SCALE	1/2" = 1'	DRAWN BY:	----	OF
PROJECT NAME		PC. NO.		QC ITEM NO.		

PRODUCT: Q1HALO4TWC

WEIGHT: (TABLE) 203 lbs. (SEAT) 48 lbs.
(CUSTOMER TO OFFLOAD IF OVER 6000 Lbs.)

Authorized Signature

Date

By signing above or stamping this drawing "approved" or "no exception taken" authorization is given to QCP to produce this drawing as shown within a 1/4" tolerance.

QUANTITY: _____

CONCRETE COLOR BASE:

- ☐ NATURAL ☐ FRENCH GREY
☐ MISSION WHITE ☐ LATTE
☐ CUSTOM

WOOD CAST COLOR INFILL:

- ☐ COASTAL REDWOOD ☐ CALIFORNIA OAK
☐ DRIFTWOOD ☐ CUSTOM
☐ DARK WALNUT


CONCRETE TEXTURE:

- ☐ CRAFTSMANS ETCH ☐ HONED (PREMIUM CHARGE)
☐ STRATA


SEALER: STANDARD SEALER

GENERAL PRODUCT NOTES:

E = EXPOSED FINISHED SURFACE
INSTALLATION IS REQUIRED BY OTHERS.
ALL EDGES TO BE EASED.
MANUFACTURING TOLERANCE $\pm 1/8"$.
HPC MIX

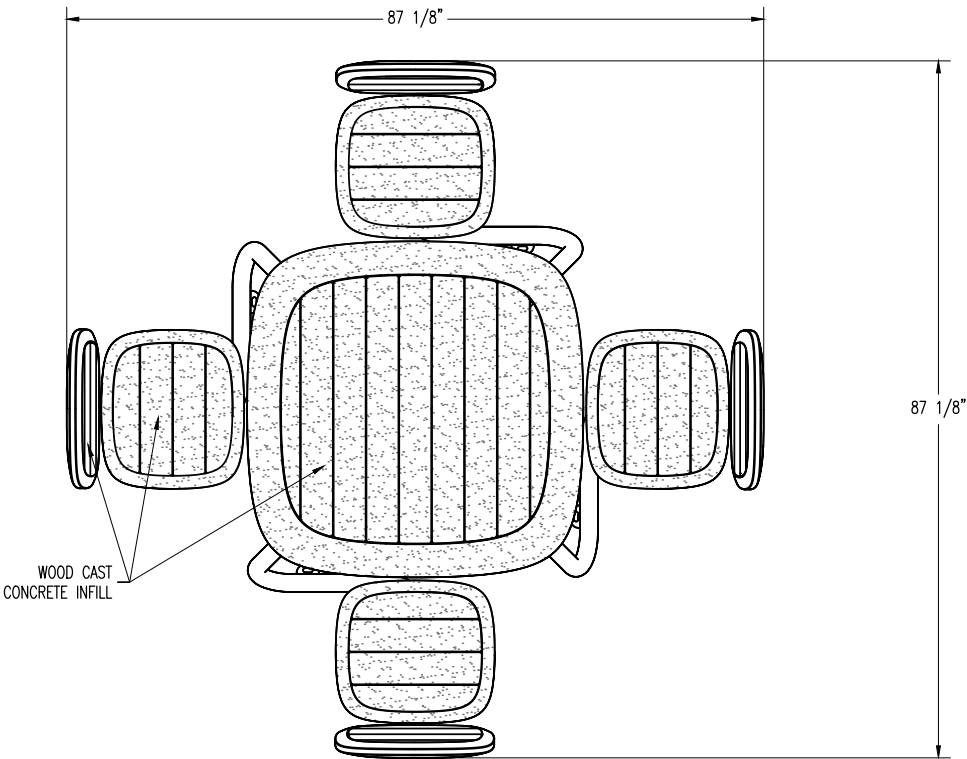

PLAN VIEW

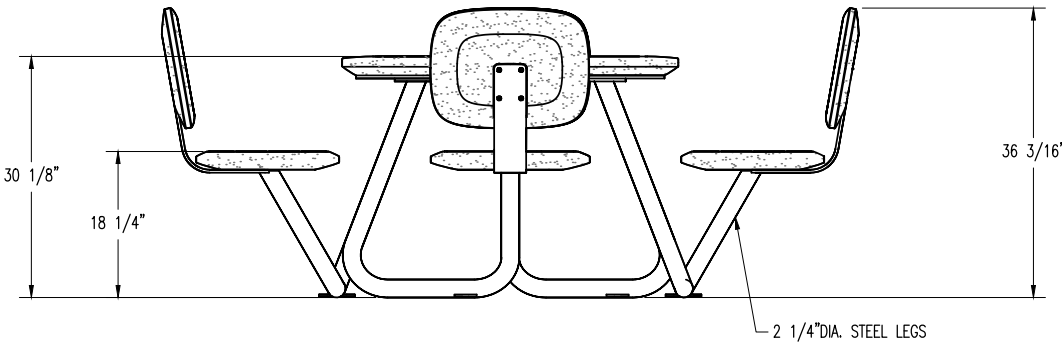

ELEVATION VIEW



PLAN TYPE	CONSTRUCTION PLAN	DATE 9/24/26	FILE NO. Q1HALO4TWC	SHEET
PRODUCT	Q1HALO4TWC TABLE HALO 4	SCALE 1/2" = 1'	DRAWN BY: ----	OF
PROJECT NAME		PC. NO.	QC ITEM NO.	

PRODUCT: Q1HALO4TWCADA

WEIGHT: (TABLE) 203 lbs. (SEAT) 48 lbs.
(CUSTOMER TO OFFLOAD IF OVER 6000 Lbs.)

Authorized Signature

Date

By signing above or stamping this drawing "approved" or "no exception taken" authorization is give to QCP to produce this drawing as shown within a 1/4" tolerance.

QUANTITY: _____

CONCRETE COLOR BASE:

- ☐ NATURAL ☐ FRENCH GREY
☐ MISSION WHITE ☐ LATTE
☐ CUSTOM

WOOD CAST COLOR INFILL:

- ☐ COASTAL REDWOOD ☐ CALIFORNIA OAK
☐ DRIFTWOOD ☐ CUSTOM
☐ DARK WALNUT

CONCRETE TEXTURE:

- ☐ CRAFTSMANS ETCH ☐ HONED (PREMIUM CHARGE)
☐ STRATA

SEALER: STANDARD SEALER


GENERAL PRODUCT NOTES:

E = EXPOSED FINISHED SURFACE
INSTALLATION IS REQUIRED BY OTHERS.


ALL EDGES TO BE EASED.

MANUFACTURING TOLERANCE $\pm 1/8"$.

HPC MIX

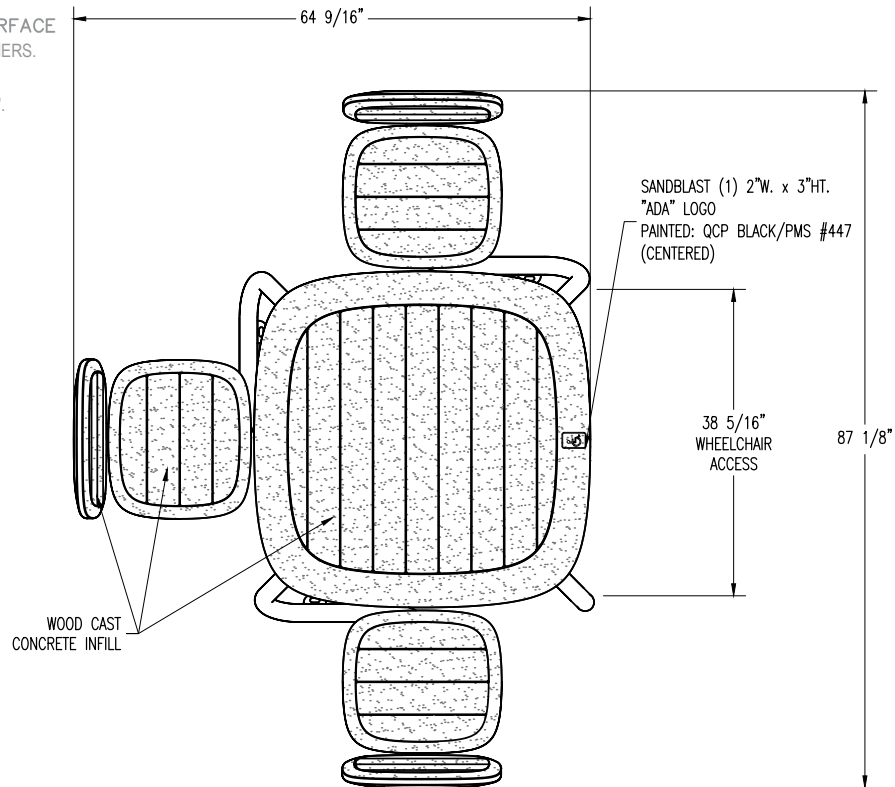

PLAN VIEW

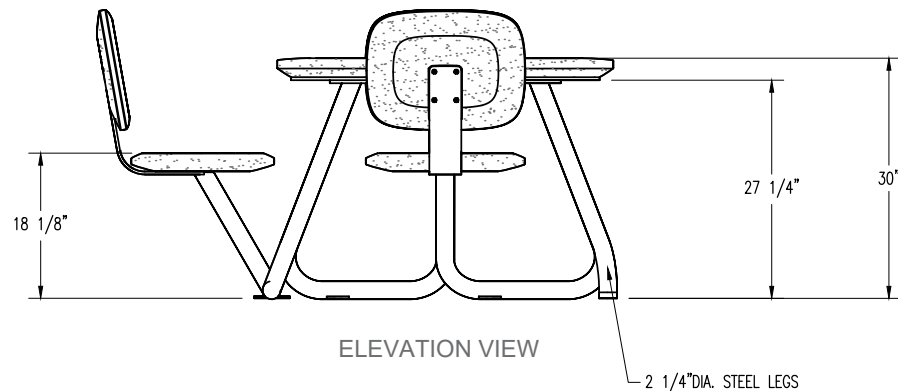

ELEVATION VIEW



PLAN TYPE	CONSTRUCTION PLAN	DATE 9/24/26	FILE NO. Q1HALO4TWCADA	SHEET
PRODUCT	Q1HALO4TWCADA TABLE HALO 4	SCALE 1/2" = 1'	DRAWN BY: -----	OF
PROJECT NAME		PC. NO.	QC ITEM NO.	

PRODUCT: Q1HALO5T

WEIGHT: (TABLE) 215lbs. (SEAT) 48lbs. ea.
(CUSTOMER TO OFFLOAD IF OVER 6000 Lbs.)

Authorized Signature

Date

By signing above or stamping this drawing "approved" or "no exception taken" authorization is given to QCP to produce this drawing as shown within a 1/8" tolerance.

QUANTITY: _____

CONCRETE COLOR BASE:

- ☐ NATURAL ☐ FRENCH GREY
☐ MISSION WHITE ☐ LATTE
☐ CUSTOM

CONCRETE INFILL COLOR:

- ☐ NATURAL ☐ FRENCH GREY
☐ MISSION WHITE ☐ LATTE
☐ CUSTOM

CONCRETE INFILL TEXTURE:

- ☐ CRAFTSMANS ETCH ☐ HONED (PREMIUM CHARGE)
☐ STRATA


CONCRETE INFILL TEXTURE:

- ☐ CRAFTSMANS ETCH ☐ HONED (PREMIUM CHARGE)
☐ STRATA


SEALER: STANDARD SEALER

GENERAL PRODUCT NOTES:

E = EXPOSED FINISHED SURFACE
INSTALLATION IS REQUIRED BY OTHERS.
ALL EDGES TO BE EASED.
MANUFACTURING TOLERANCE $\pm 1/8"$.
HPC MIX

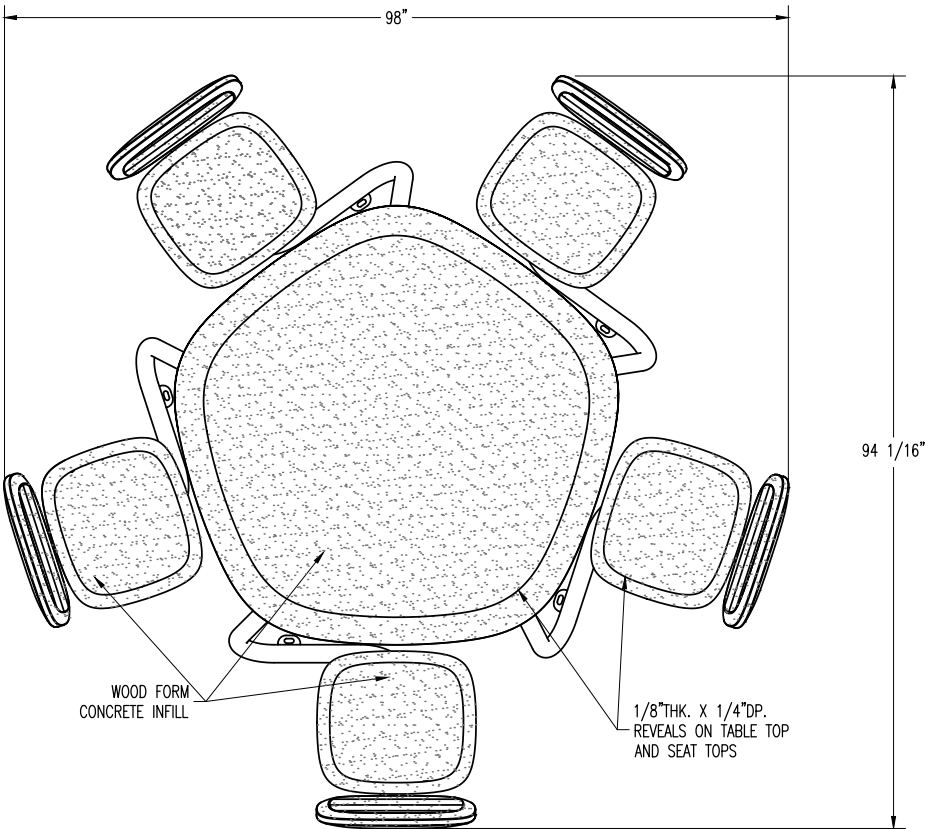

PLAN VIEW

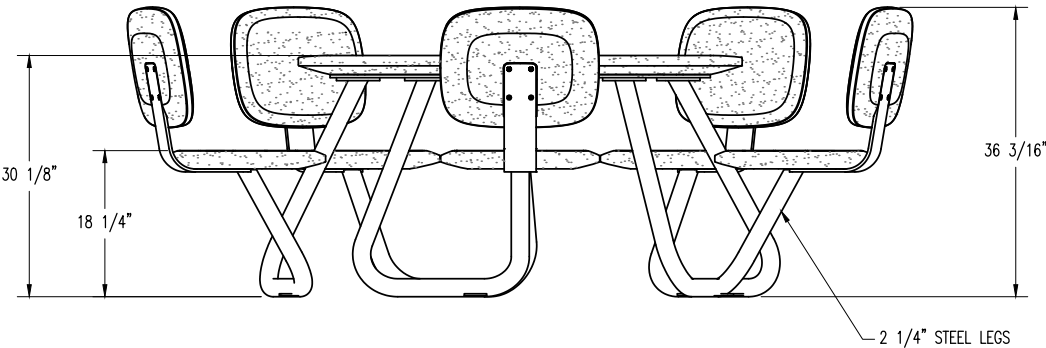

ELEVATION VIEW



PLAN TYPE	CONSTRUCTION PLAN	DATE 9/25/26	FILE NO. Q1HALO5T	SHEET
PRODUCT	Q1HALO5T TABLE HALO 5	SCALE 1/2" = 1'	DRAWN BY: ----	OF
PROJECT NAME		PC. NO.	QC ITEM NO.	

PRODUCT: Q1HALO5TADA

WEIGHT: (TABLE) 325lbs. (SEAT) 48lbs. ea.
(CUSTOMER TO OFFLOAD IF OVER 6000 Lbs.)

Authorized Signature

Date

By signing above or stamping this drawing "approved" or "no exception taken" authorization is given to QCP to produce this drawing as shown within a 1/8" tolerance.

QUANTITY: _____

CONCRETE COLOR BASE:

- ☐ NATURAL ☐ FRENCH GREY
☐ MISSION WHITE ☐ LATTE
☐ CUSTOM

CONCRETE INFILL COLOR:

- ☐ NATURAL ☐ FRENCH GREY
☐ MISSION WHITE ☐ LATTE
☐ CUSTOM

CONCRETE INFILL TEXTURE:

- ☐ CRAFTSMANS ETCH ☐ HONED (PREMIUM CHARGE)
☐ STRATA

CONCRETE INFILL TEXTURE:

- ☐ CRAFTSMANS ETCH ☐ HONED (PREMIUM CHARGE)
☐ STRATA

SEALER: STANDARD SEALER


GENERAL PRODUCT NOTES:

E = EXPOSED FINISHED SURFACE
INSTALLATION IS REQUIRED BY OTHERS.


ALL EDGES TO BE EASED.

MANUFACTURING TOLERANCE $\pm 1/8"$.

HPC MIX

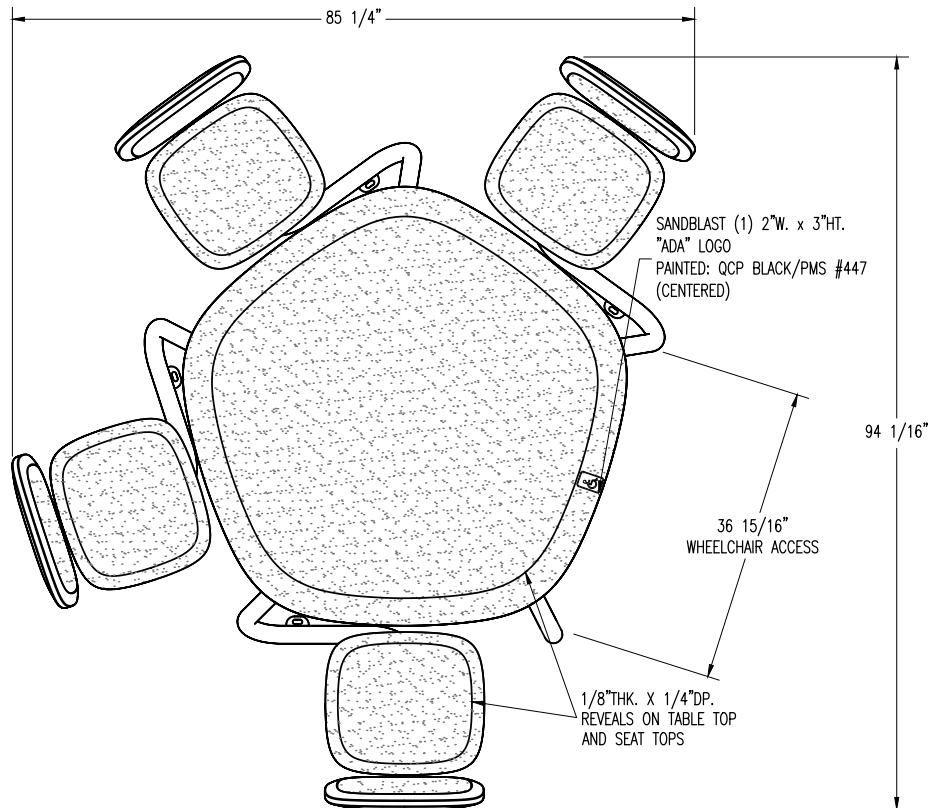

PLAN VIEW

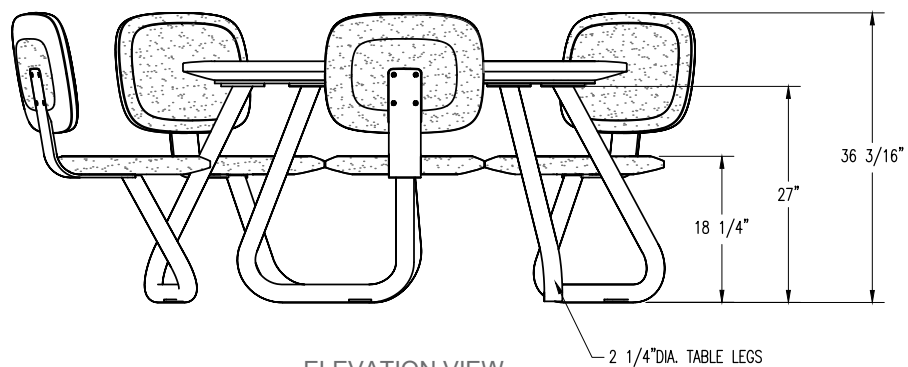

ELEVATION VIEW



PLAN TYPE	CONSTRUCTION PLAN	DATE	9/25/26	FILE NO.	Q1HALO5TADA	SHEET
PRODUCT	Q1HALO5TADA TABLE HALO 5	SCALE	1/2" = 1'	DRAWN BY:	----	OF
PROJECT NAME		PC. NO.		QC ITEM NO.		

PRODUCT: Q1HALO5TW

WEIGHT: (TABLE) 285lbs. (SEAT) 48lbs.
(CUSTOMER TO OFFLOAD IF OVER 6000 Lbs.)

Authorized Signature

Date

By signing above or stamping this drawing "approved" or "no exception taken" authorization is give to QCP to produce this drawing as shown within a 1/8" tolerance.

QUANTITY: _____

CONCRETE COLOR:

- ☐ NATURAL ☐ FRENCH GREY
☐ MISSION WHITE ☐ LATTE
☐ CUSTOM

CONCRETE TEXTURE:

- ☐ CRAFTSMANS ETCH
☐ STRATA
☐ HONED (PREMIUM CHARGE)

SEALER: STANDARD SEALER


WOOD TYPE:

- ☐ IRON BARK EUCALYPTUS
☐ JATOBA


SEALER: STD. WOOD SEALER

GENERAL PRODUCT NOTES:

E = EXPOSED FINISHED SURFACE
INSTALLATION IS REQUIRED BY OTHERS.
ALL EDGES TO BE EASED.
MANUFACTURING TOLERANCE $\pm 1/8"$.
HPC MIX

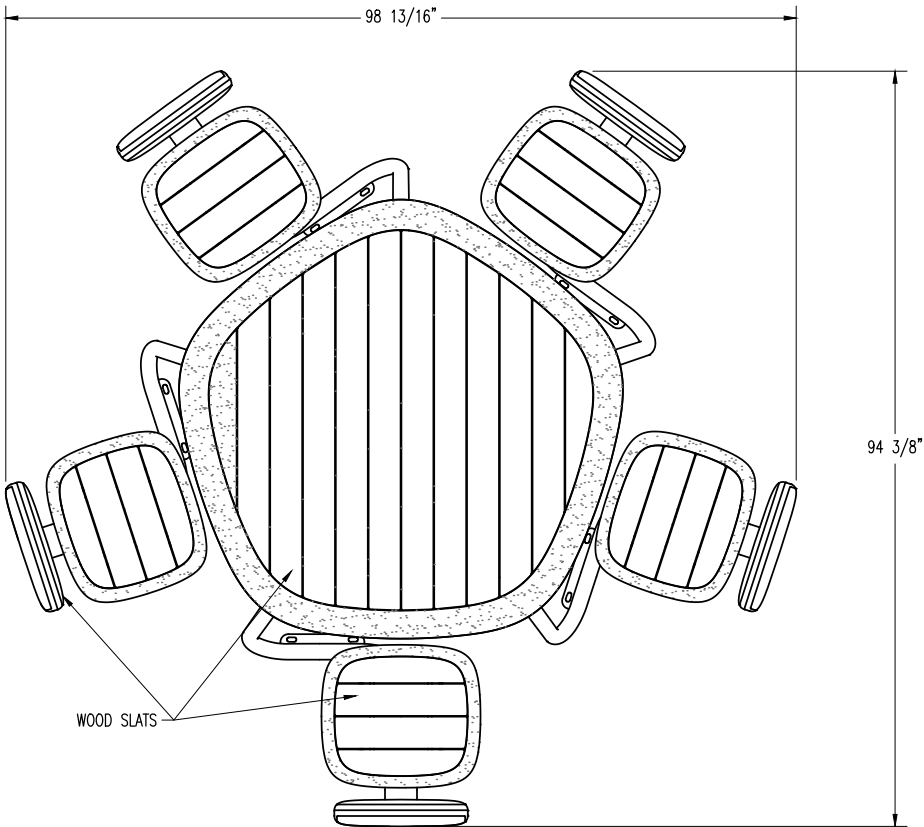

PLAN VIEW

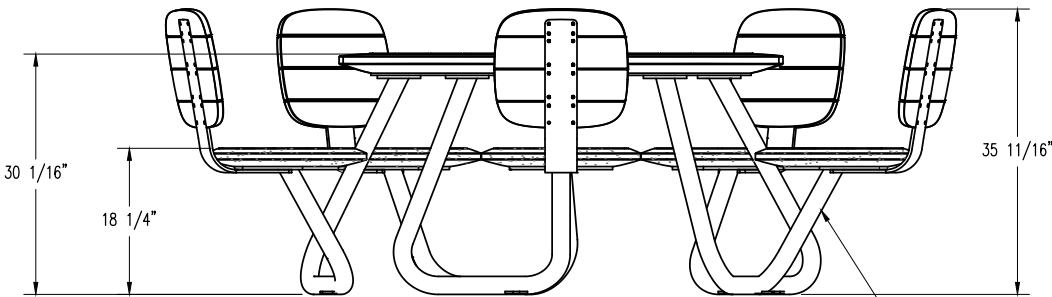

ELEVATION VIEW



PLAN TYPE	CONSTRUCTION PLAN	DATE 6/23/26	FILE NO. Q1HALO5TW	SHEET
PRODUCT	Q1HALO5TW TABLE HALO 5	SCALE 1/2" = 1'	DRAWN BY: ----	OF
PROJECT NAME		PC. NO.	QC ITEM NO.	

PRODUCT: Q1HALO5TWADA

WEIGHT: (TABLE) 285lbs. (SEAT) 48lbs.
(CUSTOMER TO OFFLOAD IF OVER 6000 Lbs.)

Authorized Signature

Date

By signing above or stamping this drawing "approved" or "no exception taken" authorization is give to QCP to produce this drawing as shown within a 1/8" tolerance.

QUANTITY: _____

CONCRETE COLOR:

- ☐ NATURAL ☐ FRENCH GREY
☐ MISSION WHITE ☐ LATTE
☐ CUSTOM

CONCRETE TEXTURE:

- ☐ CRAFTSMANS ETCH
☐ STRATA
☐ HONED (PREMIUM CHARGE)

SEALER: STANDARD SEALER


WOOD TYPE:

- ☐ IRON BARK EUCALYPTUS
☐ JATوبا


SEALER: STD. WOOD SEALER

GENERAL PRODUCT NOTES:

E = EXPOSED FINISHED SURFACE
INSTALLATION IS REQUIRED BY OTHERS.
ALL EDGES TO BE EASED.
MANUFACTURING TOLERANCE $\pm 1/8"$.
HPC MIX

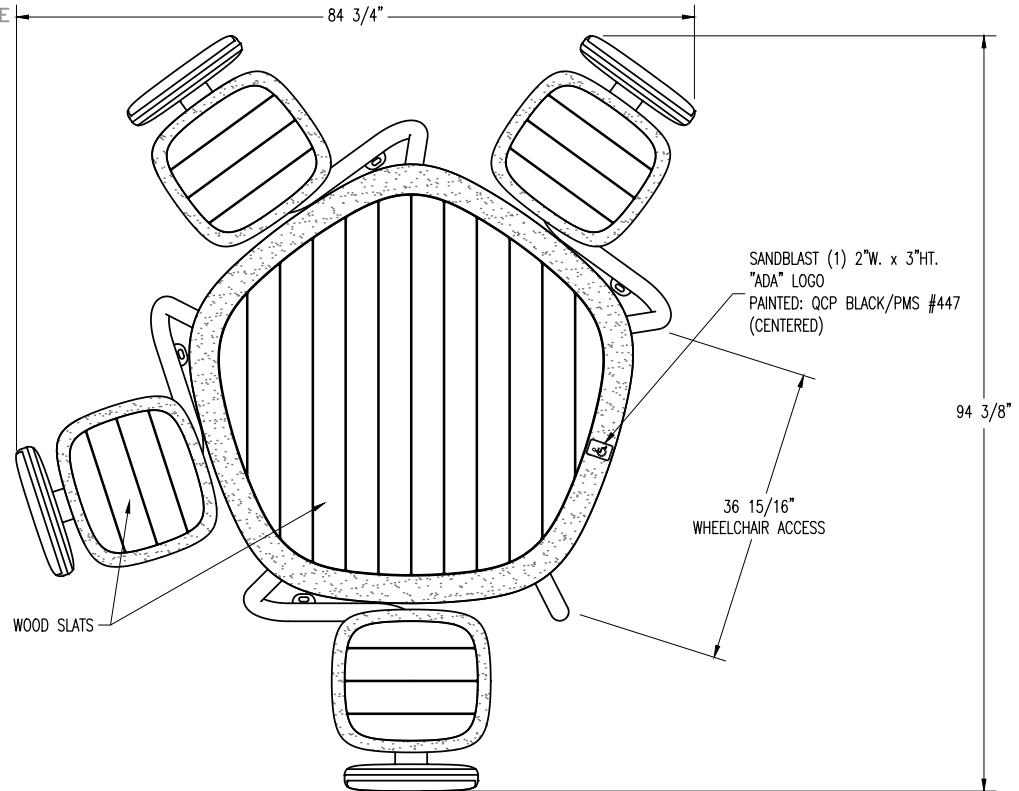

PLAN VIEW

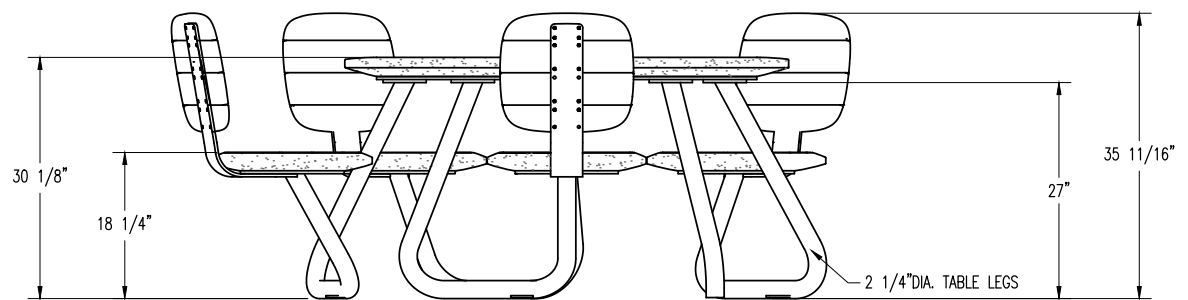

ELEVATION VIEW



PLAN TYPE	CONSTRUCTION PLAN	DATE	6/23/26	FILE NO.	Q1HALO5TWADA	SHEET
PRODUCT	Q1HALO5TWADA SQUARE TABLE HALO 5	SCALE	1/2" = 1'	DRAWN BY:	----	OF
PROJECT NAME		PC. NO.		QC ITEM NO.		

PRODUCT: Q1HALO5TWC

WEIGHT: (TABLE) 306lbs. (SEAT) 48lbs. ea.
(CUSTOMER TO OFFLOAD IF OVER 6000 Lbs.)

Authorized Signature _____ Date _____
By signing above or stamping this drawing "approved" or "no exception taken" authorization is given to QCP to produce this drawing as shown within a 1/4" tolerance.

QUANTITY: _____

- CONCRETE COLOR BASE:

☐ NATURAL

☐ FRENCH GREY

☐ MISSION WHITE

☐ LATTE

☐ CUSTOM
- WOOD CAST COLOR INFILL:

☐ COASTAL REDWOOD

☐ CALIFORNIA OAK

☐ DRIFTWOOD

☐ CUSTOM

☐ DARK WALNUT
- CONCRETE TEXTURE:


☐ CRAFTSMANS ETCH

☐ HONED (PREMIUM CHARGE)


☐ STRATA

SEALER: STANDARD SEALER

GENERAL PRODUCT NOTES:
E = EXPOSED FINISHED SURFACE
INSTALLATION IS REQUIRED BY OTHERS.
ALL EDGES TO BE EASED.
MANUFACTURING TOLERANCE ±1/8".
HPC MIX

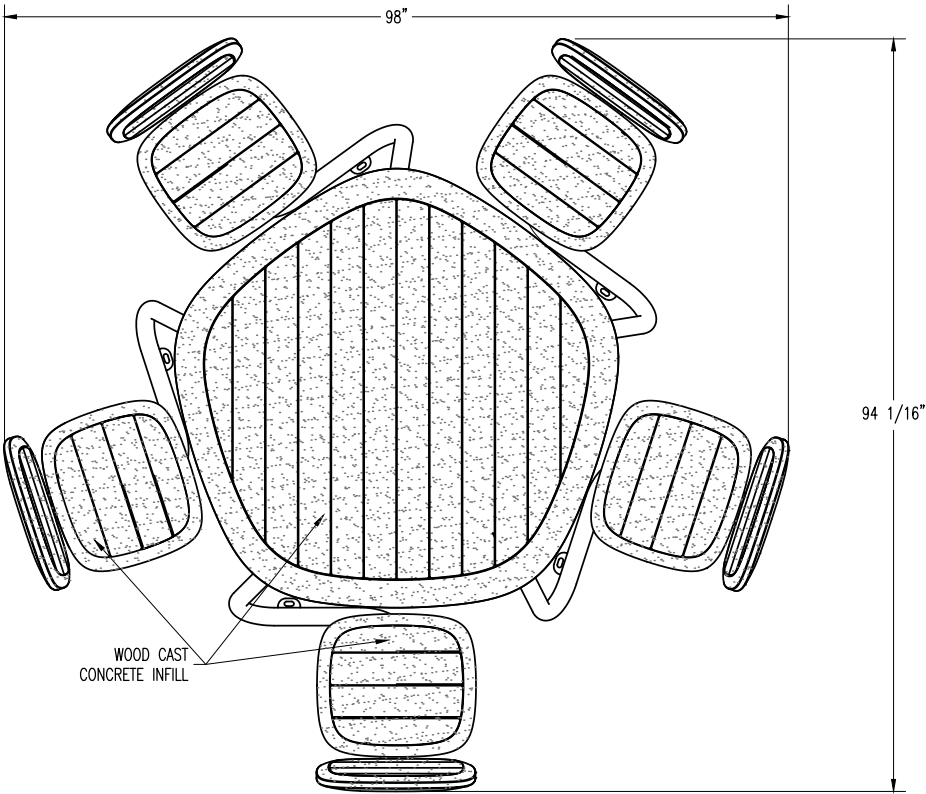

PLAN VIEW

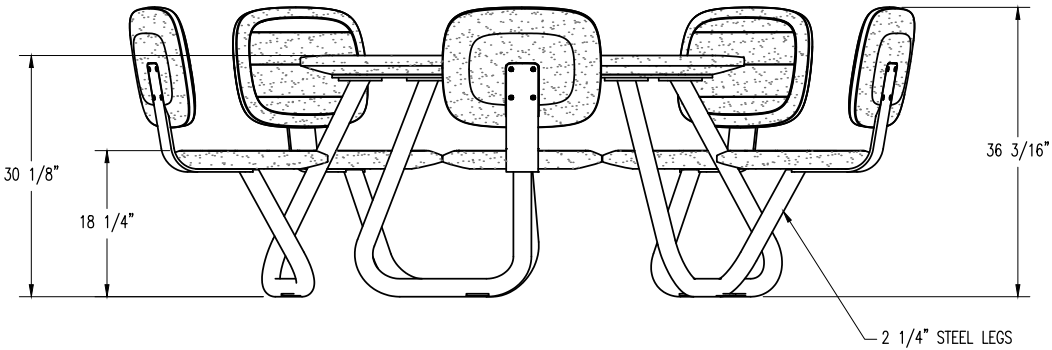

ELEVATION VIEW

 www.qcp-corp.com	PLAN TYPE	CONSTRUCTION PLAN	DATE	9/25/26	FILE NO.	Q1HALO5TWC	SHEET
	PRODUCT	Q1HALO5TWC TABLE HALO 5	SCALE	1/2" = 1'	DRAWN BY:	----	OF
	PROJECT NAME		PC. NO.		QC ITEM NO.		

PRODUCT: Q1HALO5TWCADA

WEIGHT: (TABLE) 306lbs. (SEAT) 48lbs. ea.
(CUSTOMER TO OFFLOAD IF OVER 6000 Lbs.)

Authorized Signature _____ Date _____
By signing above or stamping this drawing "approved" or "no exception taken" authorization is give to QCP to produce this drawing as shown within a 1/4" tolerance.

QUANTITY: _____

- CONCRETE COLOR BASE:

☐ NATURAL

☐ FRENCH GREY

☐ MISSION WHITE

☐ LATTE

☐ CUSTOM
- WOOD CAST COLOR INFILL:

☐ COASTAL REDWOOD

☐ CALIFORNIA OAK

☐ DRIFTWOOD

☐ CUSTOM

☐ DARK WALNUT
- CONCRETE TEXTURE:


☐ CRAFTSMANS ETCH

☐ HONED (PREMIUM CHARGE)


☐ STRATA

SEALER: STANDARD SEALER

GENERAL PRODUCT NOTES:
E = EXPOSED FINISHED SURFACE
INSTALLATION IS REQUIRED BY OTHERS.
ALL EDGES TO BE EASED.
MANUFACTURING TOLERANCE ±1/8".
HPC MIX

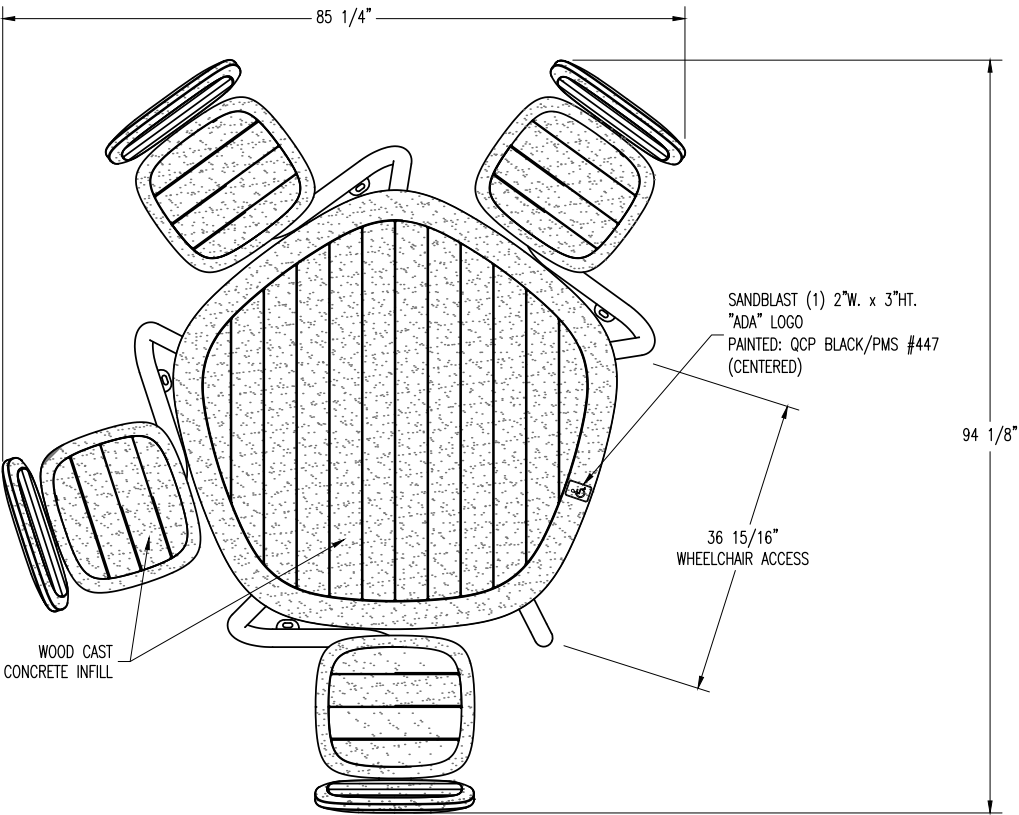

PLAN VIEW

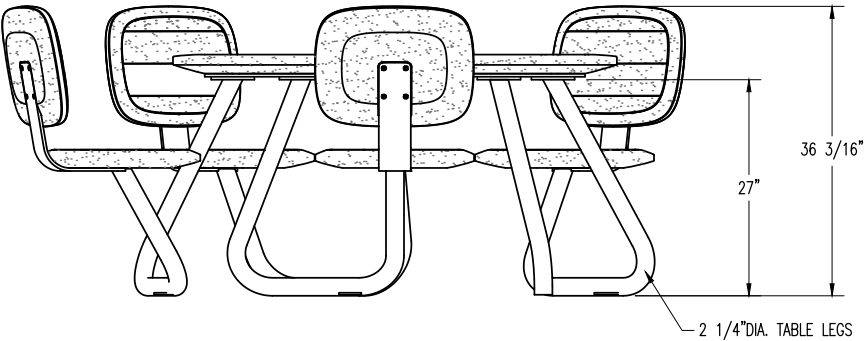

ELEVATION VIEW

 www.qcp-corp.com	PLAN TYPE	CONSTRUCTION PLAN	DATE	FILE NO.	SHEET
	PRODUCT	Q1HALO5TWCADA TABLE HALO 5	9/25/26	Q1HALO5TWCADA	1
	PROJECT NAME		SCALE	DRAWN BY:	OF
			1/2" = 1'	----	
			PC. NO.	QC ITEM NO.	

PRODUCT: Q2HALO4T

WEIGHT: (TABLE) 215 lbs. (SEAT) 48 lbs.
(CUSTOMER TO OFFLOAD IF OVER 6000 Lbs.)

Authorized Signature

Date

By signing above or stamping this drawing "approved" or "no exception taken" authorization is given to QCP to produce this drawing as shown within a 1/4" tolerance.

QUANTITY: _____

CONCRETE COLOR BASE:

- ☐ NATURAL ☐ FRENCH GREY
☐ MISSION WHITE ☐ LATTE
☐ CUSTOM

CONCRETE INFILL COLOR:

- ☐ NATURAL ☐ FRENCH GREY
☐ MISSION WHITE ☐ LATTE
☐ CUSTOM

CONCRETE INFILL TEXTURE:

- ☐ CRAFTSMANS ETCH ☐ HONED (PREMIUM CHARGE)
☐ STRATA


CONCRETE INFILL TEXTURE:

- ☐ CRAFTSMANS ETCH ☐ HONED (PREMIUM CHARGE)
☐ STRATA


SEALER: STANDARD SEALER

GENERAL PRODUCT NOTES:

E = EXPOSED FINISHED SURFACE
INSTALLATION IS REQUIRED BY OTHERS.
ALL EDGES TO BE EASED.
MANUFACTURING TOLERANCE $\pm 1/8"$.
HPC MIX

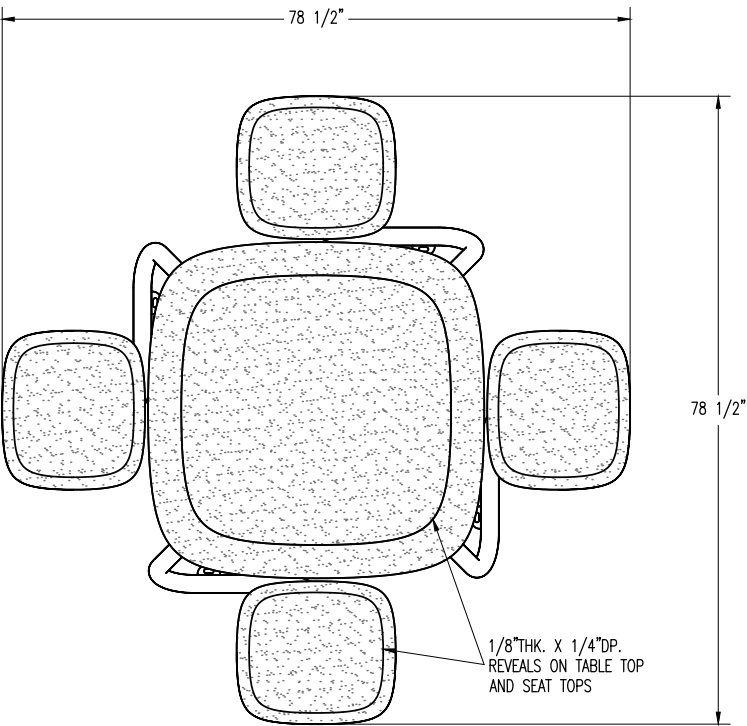

PLAN VIEW

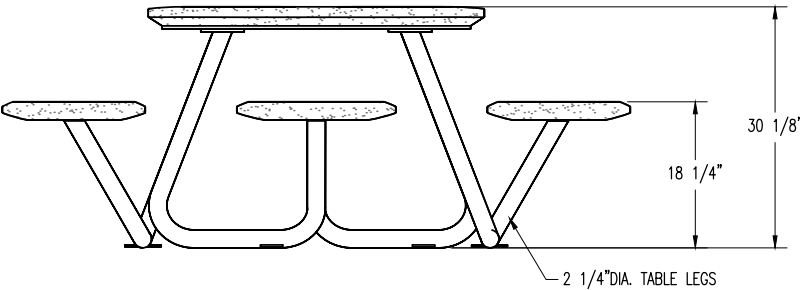

ELEVATION VIEW



PLAN TYPE	CONSTRUCTION PLAN	DATE	9/24/26	FILE NO.	Q2HALO4T	SHEET
PRODUCT	Q2HALO4T TABLE HALO 4	SCALE	1/2" = 1'	DRAWN BY:	----	OF
PROJECT NAME		PC. NO.		QC ITEM NO.		

PRODUCT: Q2HALO4TADA

WEIGHT: (TABLE) 215 lbs. (SEAT) 48 lbs.
(CUSTOMER TO OFFLOAD IF OVER 6000 Lbs.)

QUANTITY: _____

CONCRETE COLOR BASE:

- ☐ NATURAL ☐ FRENCH GREY
☐ MISSION WHITE ☐ LATTE
☐ CUSTOM

CONCRETE INFILL COLOR:

- ☐ NATURAL ☐ FRENCH GREY
☐ MISSION WHITE ☐ LATTE
☐ CUSTOM

CONCRETE INFILL TEXTURE:

- ☐ CRAFTSMANS ETCH ☐ HONED (PREMIUM CHARGE)
☐ STRATA

CONCRETE INFILL TEXTURE:

- ☐ CRAFTSMANS ETCH ☐ HONED (PREMIUM CHARGE)
☐ STRATA

SEALER: STANDARD SEALER

GENERAL PRODUCT NOTES:


E = EXPOSED FINISHED SURFACE

INSTALLATION IS REQUIRED BY OTHERS.


ALL EDGES TO BE EASED.

MANUFACTURING TOLERANCE $\pm 1/8"$.

HPC MIX

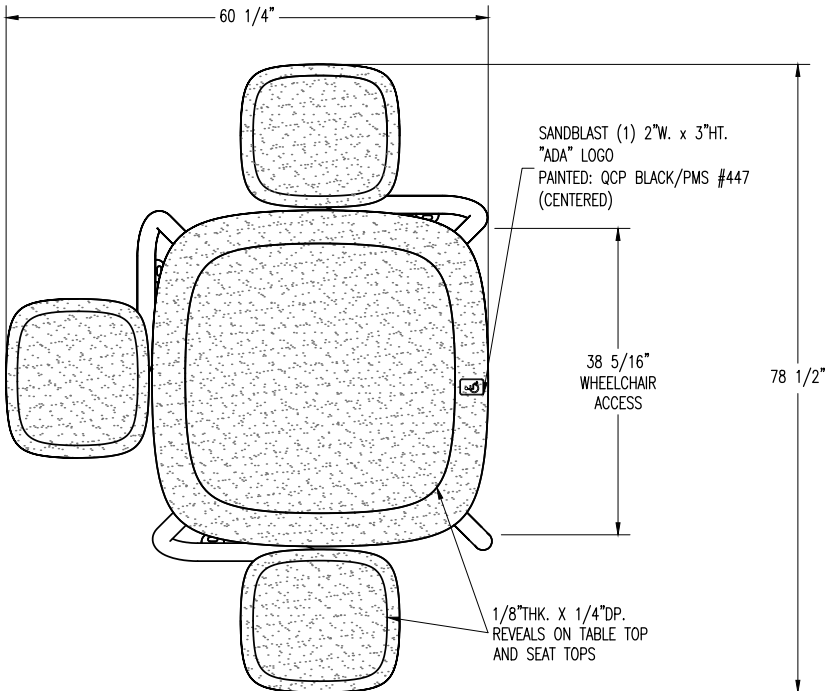

PLAN VIEW

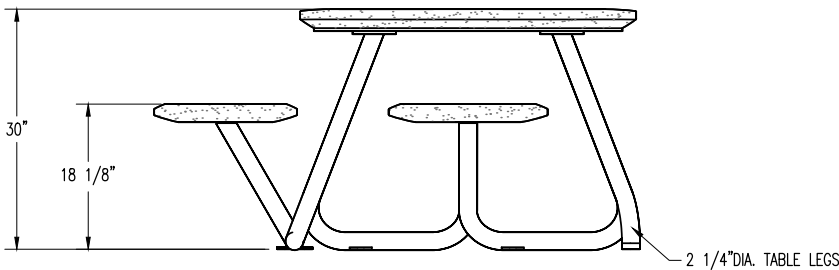

ELEVATION VIEW



PLAN TYPE	CONSTRUCTION PLAN	DATE 9/24/26	FILE NO. Q2HALO4TADA	SHEET
PRODUCT	Q2HALO4TADA TABLE HALO 4	SCALE 1/2" = 1'	DRAWN BY: ----	OF
PROJECT NAME		PC. NO.	QC ITEM NO.	

PRODUCT: Q2HALO4TW

WEIGHT: (TABLE) 187 lbs. (SEAT) 48 lbs.
(CUSTOMER TO OFFLOAD IF OVER 6000 Lbs.)

Authorized Signature

Date

By signing above or stamping this drawing "approved" or "no exception taken" authorization is give to QCP to produce this drawing as shown within a 1/8" tolerance.

QUANTITY: _____

CONCRETE COLOR:

- ☐ NATURAL
- ☐ FRENCH GREY
- ☐ MISSION WHITE
- ☐ LATTE
- ☐ CUSTOM

CONCRETE TEXTURE:

- ☐ CRAFTSMANS ETCH
- ☐ STRATA
- ☐ HONED (PREMIUM CHARGE)

SEALER: STANDARD SEALER


WOOD TYPE:

- ☐ IRON BARK EUCALYPTUS
- ☐ JATOBA


SEALER: STD. WOOD SEALER

GENERAL PRODUCT NOTES:

E = EXPOSED FINISHED SURFACE
INSTALLATION IS REQUIRED BY OTHERS.
ALL EDGES TO BE EASED.
MANUFACTURING TOLERANCE ±1/8".
HPC MIX

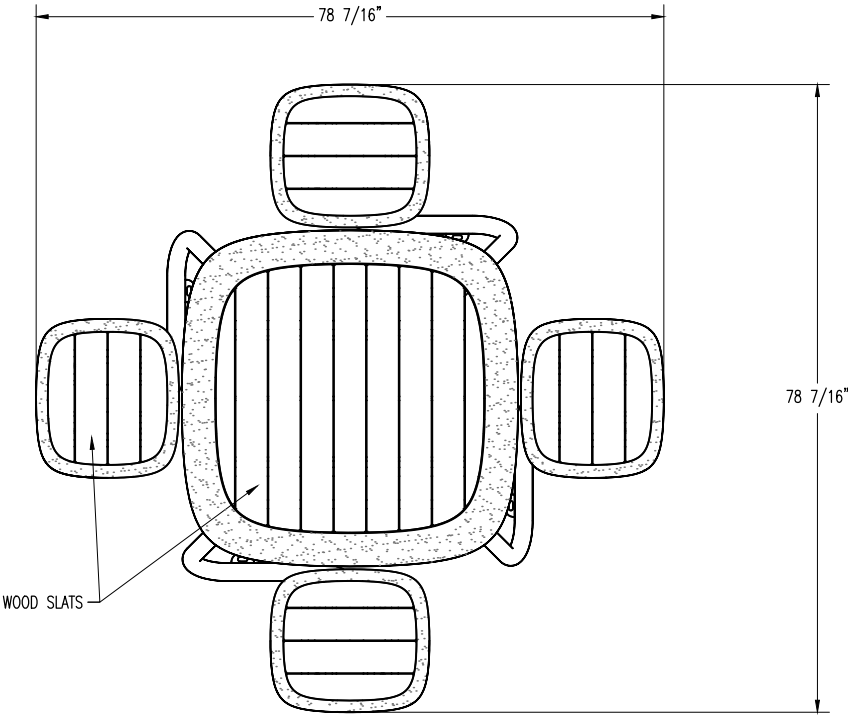

PLAN VIEW

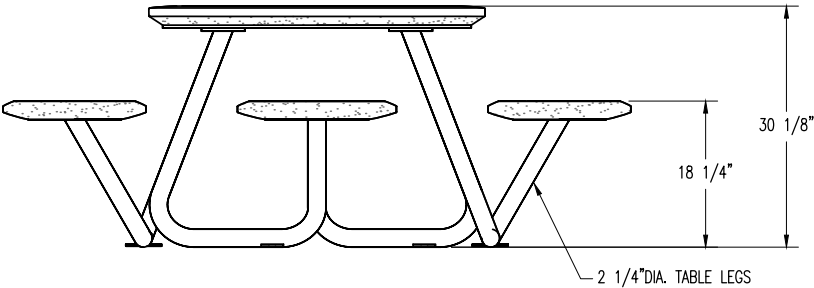

ELEVATION VIEW

 www.qcp-corp.com	PLAN TYPE	CONSTRUCTION PLAN	DATE 6/23/26	FILE NO. Q2HALO4TW	SHEET
	PRODUCT	Q2HALO4TW TABLE HALO 4	SCALE 1/2" = 1'	DRAWN BY: ----	OF
	PROJECT NAME		PC. NO.	QC ITEM NO.	

PRODUCT: Q2HALO4TWADA

WEIGHT: (TABLE) 187 lbs. (SEAT) 48 lbs.
(CUSTOMER TO OFFLOAD IF OVER 6000 Lbs.)

Authorized Signature

Date

By signing above or stamping this drawing "approved" or "no exception taken" authorization is give to QCP to produce this drawing as shown within a 1/8" tolerance.

QUANTITY: _____

CONCRETE COLOR:

- ☐ NATURAL ☐ FRENCH GREY
☐ MISSION WHITE ☐ LATTE
☐ CUSTOM

CONCRETE TEXTURE:

- ☐ CRAFTSMANS ETCH
☐ STRATA
☐ HONED (PREMIUM CHARGE)

SEALER: STANDARD SEALER


WOOD TYPE:

- ☐ IRON BARK EUCALYPTUS
☐ JATоба


SEALER: STD. WOOD SEALER

GENERAL PRODUCT NOTES:

E = EXPOSED FINISHED SURFACE
INSTALLATION IS REQUIRED BY OTHERS.
ALL EDGES TO BE EASED.
MANUFACTURING TOLERANCE $\pm 1/8"$.
HPC MIX

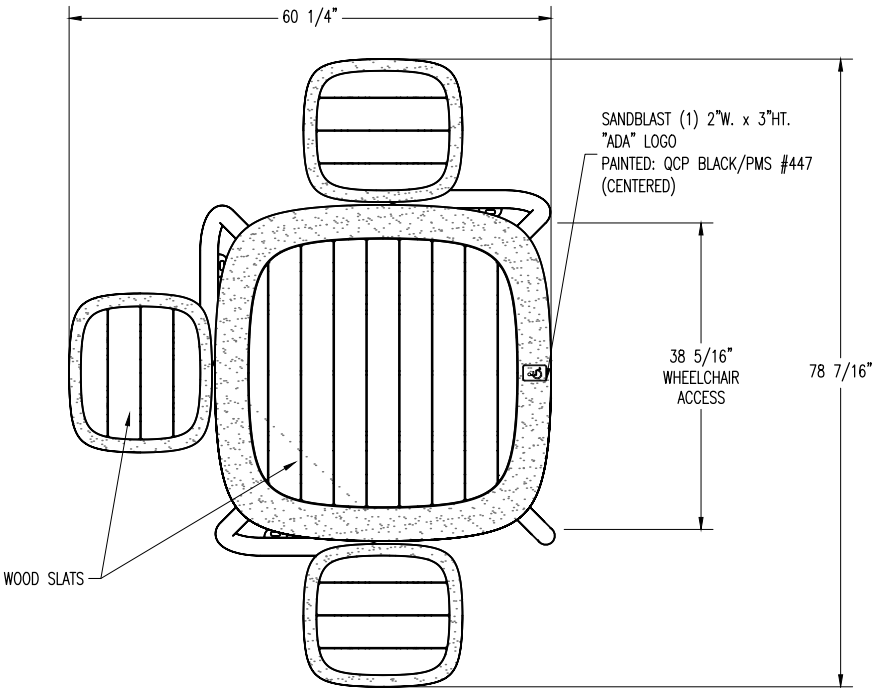

PLAN VIEW

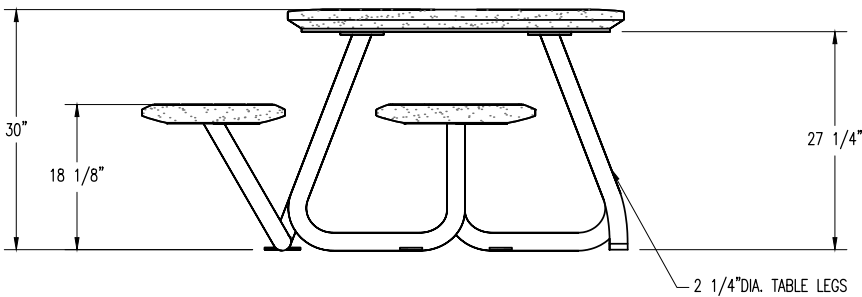

ELEVATION VIEW



PLAN TYPE	CONSTRUCTION PLAN	DATE	6/23/26	FILE NO.	Q2HALO4TWADA	SHEET
PRODUCT	Q2HALO4TWADA TABLE HALO 4	SCALE	1/2" = 1'	DRAWN BY:	----	OF
PROJECT NAME		PC. NO.		QC ITEM NO.		

PRODUCT: Q2HALO4TWC

WEIGHT: (TABLE) 203 lbs. (SEAT) 48 lbs.
(CUSTOMER TO OFFLOAD IF OVER 6000 Lbs.)

Authorized Signature

Date

By signing above or stamping this drawing "approved" or "no exception taken" authorization is given to QCP to produce this drawing as shown within a 1/4" tolerance.

QUANTITY: _____

CONCRETE COLOR BASE:

- ☐ NATURAL ☐ FRENCH GREY
☐ MISSION WHITE ☐ LATTE
☐ CUSTOM

WOOD CAST COLOR INFILL:

- ☐ COASTAL REDWOOD ☐ CALIFORNIA OAK
☐ DRIFTWOOD ☐ CUSTOM
☐ DARK WALNUT

CONCRETE TEXTURE:

- ☐ CRAFTSMANS ETCH ☐ HONED (PREMIUM CHARGE)
☐ STRATA

SEALER: STANDARD SEALER

GENERAL PRODUCT NOTES:


E = EXPOSED FINISHED SURFACE

INSTALLATION IS REQUIRED BY OTHERS.


ALL EDGES TO BE EASED.

MANUFACTURING TOLERANCE $\pm 1/8"$.

HPC MIX

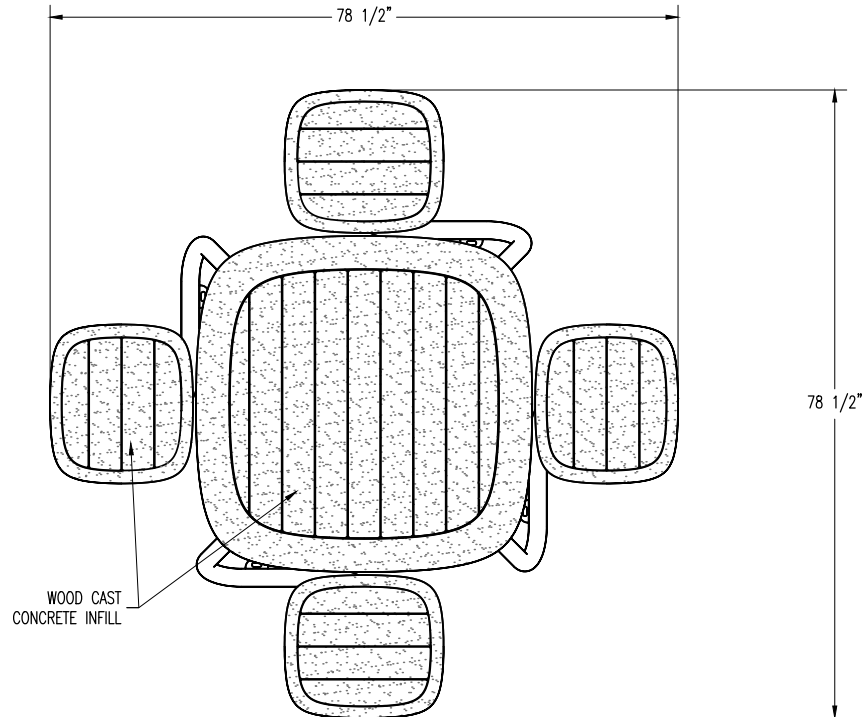

PLAN VIEW

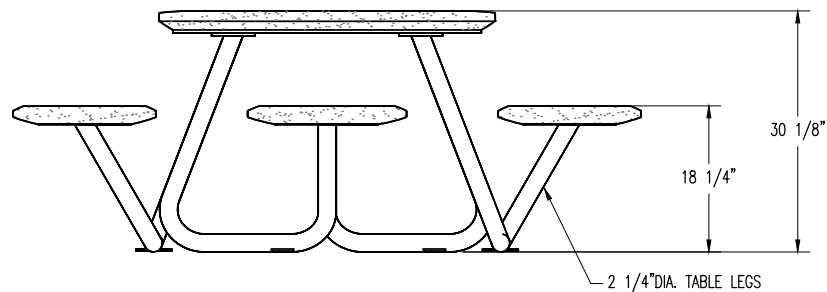

ELEVATION VIEW



PLAN TYPE	CONSTRUCTION PLAN	DATE 9/24/26	FILE NO. Q2HALO4TWC	SHEET
PRODUCT	Q2HALO4TWC TABLE HALO 4	SCALE 1/2" = 1'	DRAWN BY: ----	OF
PROJECT NAME		PC. NO.	QC ITEM NO.	

PRODUCT: Q2HALO4TWCADA

WEIGHT: (TABLE) 203 lbs. (SEAT) 48 lbs.
(CUSTOMER TO OFFLOAD IF OVER 6000 Lbs.)

Authorized Signature

Date

By signing above or stamping this drawing "approved" or "no exception taken" authorization is given to QCP to produce this drawing as shown within a 1/4" tolerance.

QUANTITY: _____

CONCRETE COLOR BASE:

- ☐ NATURAL ☐ FRENCH GREY
☐ MISSION WHITE ☐ LATTE
☐ CUSTOM

WOOD CAST COLOR INFILL:

- ☐ COASTAL REDWOOD ☐ CALIFORNIA OAK
☐ DRIFTWOOD ☐ CUSTOM
☐ DARK WALNUT


CONCRETE TEXTURE:

- ☐ CRAFTSMANS ETCH ☐ HONED (PREMIUM CHARGE)
☐ STRATA


SEALER: STANDARD SEALER

GENERAL PRODUCT NOTES:

E = EXPOSED FINISHED SURFACE
INSTALLATION IS REQUIRED BY OTHERS.
ALL EDGES TO BE EASED.
MANUFACTURING TOLERANCE $\pm 1/8"$.
HPC MIX

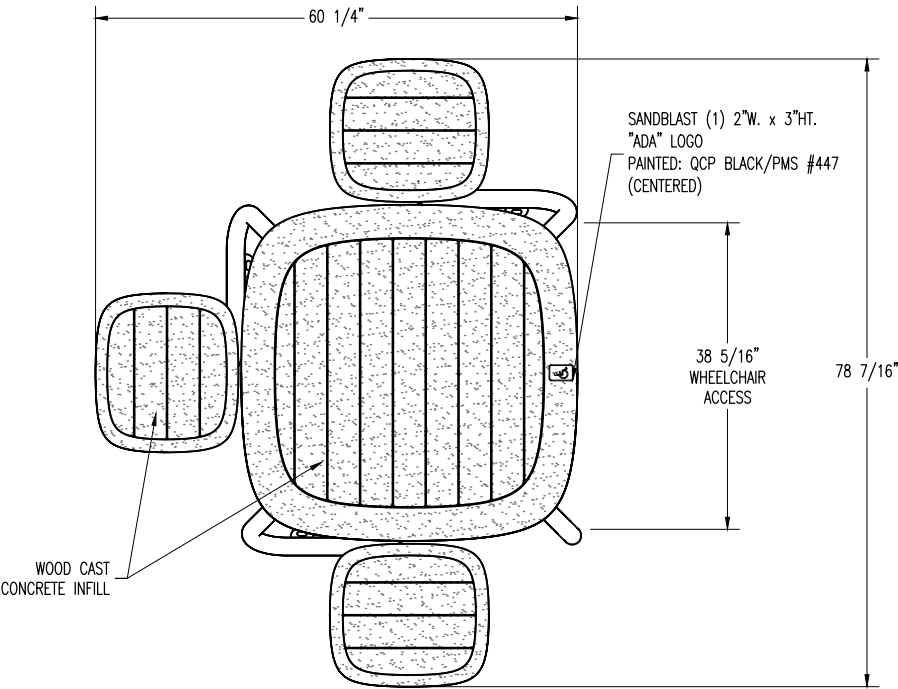

PLAN VIEW

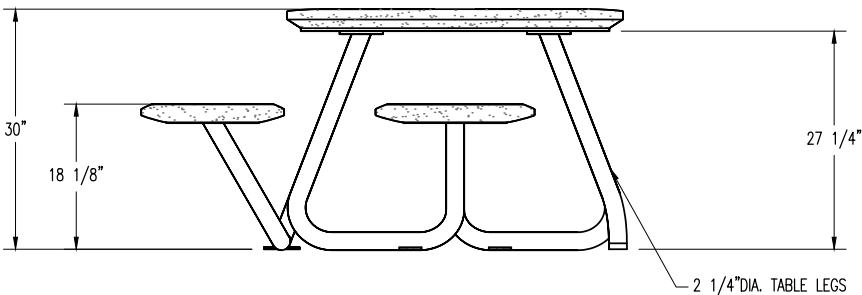

ELEVATION VIEW



PLAN TYPE	CONSTRUCTION PLAN	DATE	9/24/26	FILE NO.	Q2HALO4TWCADA	SHEET
PRODUCT	Q2HALO4TWCADA TABLE HALO 4	SCALE	1/2" = 1'	DRAWN BY:	----	OF
PROJECT NAME		PC. NO.		QC ITEM NO.		

PRODUCT: Q2HALO5T

WEIGHT: (TABLE) 315lbs. (SEAT) 48lbs. ea.
(CUSTOMER TO OFFLOAD IF OVER 6000 Lbs.)

Authorized Signature

Date

By signing above or stamping this drawing "approved" or "no exception taken" authorization is given to QCP to produce this drawing as shown within a 1/8" tolerance.

QUANTITY: _____

CONCRETE COLOR BASE:

- ☐ NATURAL ☐ FRENCH GREY
☐ MISSION WHITE ☐ LATTE
☐ CUSTOM

CONCRETE INFILL COLOR:

- ☐ NATURAL ☐ FRENCH GREY
☐ MISSION WHITE ☐ LATTE
☐ CUSTOM

CONCRETE INFILL TEXTURE:

- ☐ CRAFTSMANS ETCH ☐ HONED (PREMIUM CHARGE)
☐ STRATA

CONCRETE INFILL TEXTURE:

- ☐ CRAFTSMANS ETCH ☐ HONED (PREMIUM CHARGE)
☐ STRATA

SEALER: STANDARD SEALER


GENERAL PRODUCT NOTES:

E = EXPOSED FINISHED SURFACE
INSTALLATION IS REQUIRED BY OTHERS.


ALL EDGES TO BE EASED.

MANUFACTURING TOLERANCE $\pm 1/8"$.

HPC MIX

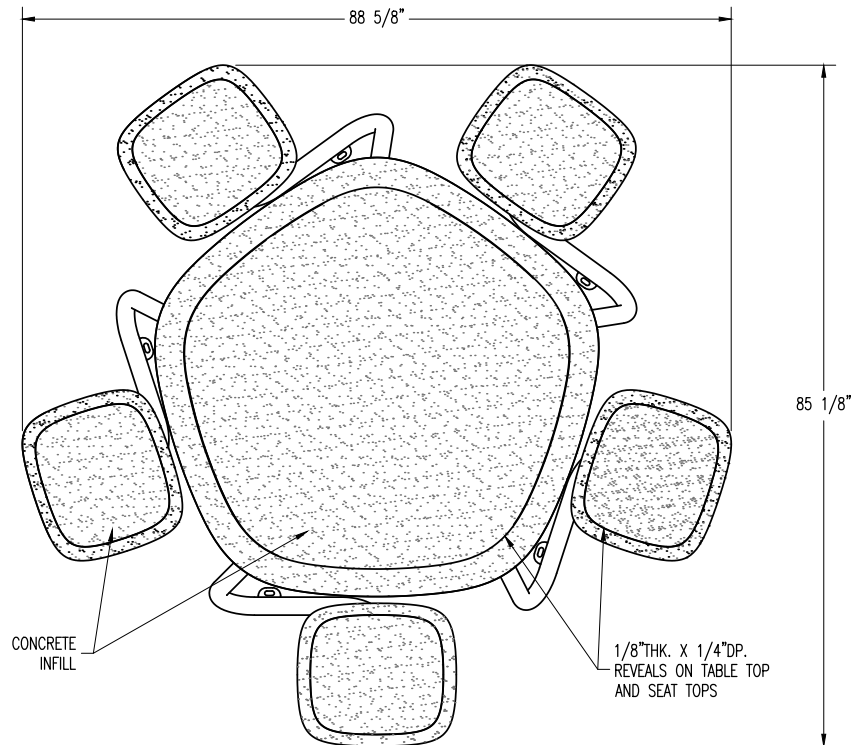

PLAN VIEW

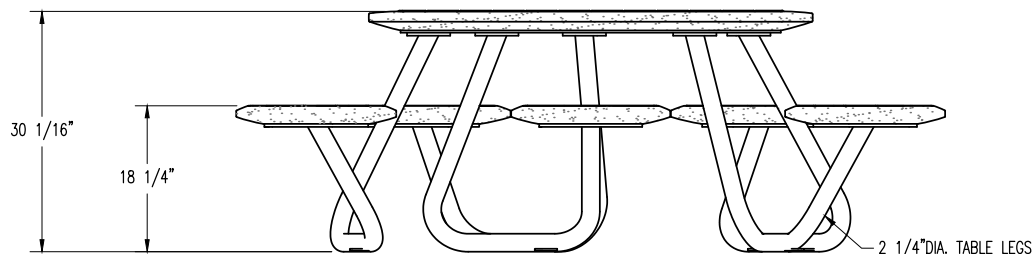

ELEVATION VIEW



PLAN TYPE	CONSTRUCTION PLAN	DATE 9/25/26	FILE NO. Q2HALO5T	SHEET
PRODUCT	Q2HALO5T TABLE HALO 5	SCALE 1/2" = 1'	DRAWN BY: ----	OF
PROJECT NAME		PC. NO.	QC ITEM NO.	

PRODUCT: Q2HALO5TADA

WEIGHT: (TABLE) 315lbs. (SEAT) 48lbs. ea.
(CUSTOMER TO OFFLOAD IF OVER 6000 Lbs.)

Authorized Signature

Date

By signing above or stamping this drawing "approved" or "no exception taken" authorization is given to QCP to produce this drawing as shown within a 1/8" tolerance.

QUANTITY: _____

CONCRETE COLOR BASE:

- ☐ NATURAL ☐ FRENCH GREY
☐ MISSION WHITE ☐ LATTE
☐ CUSTOM

CONCRETE INFILL COLOR:

- ☐ NATURAL ☐ FRENCH GREY
☐ MISSION WHITE ☐ LATTE
☐ CUSTOM

CONCRETE INFILL TEXTURE:

- ☐ CRAFTSMANS ETCH ☐ HONED (PREMIUM CHARGE)
☐ STRATA

CONCRETE INFILL TEXTURE:

- ☐ CRAFTSMANS ETCH ☐ HONED (PREMIUM CHARGE)
☐ STRATA

SEALER: STANDARD SEALER

GENERAL PRODUCT NOTES:


E = EXPOSED FINISHED SURFACE

INSTALLATION IS REQUIRED BY OTHERS.


ALL EDGES TO BE EASED.

MANUFACTURING TOLERANCE $\pm 1/8"$.

HPC MIX

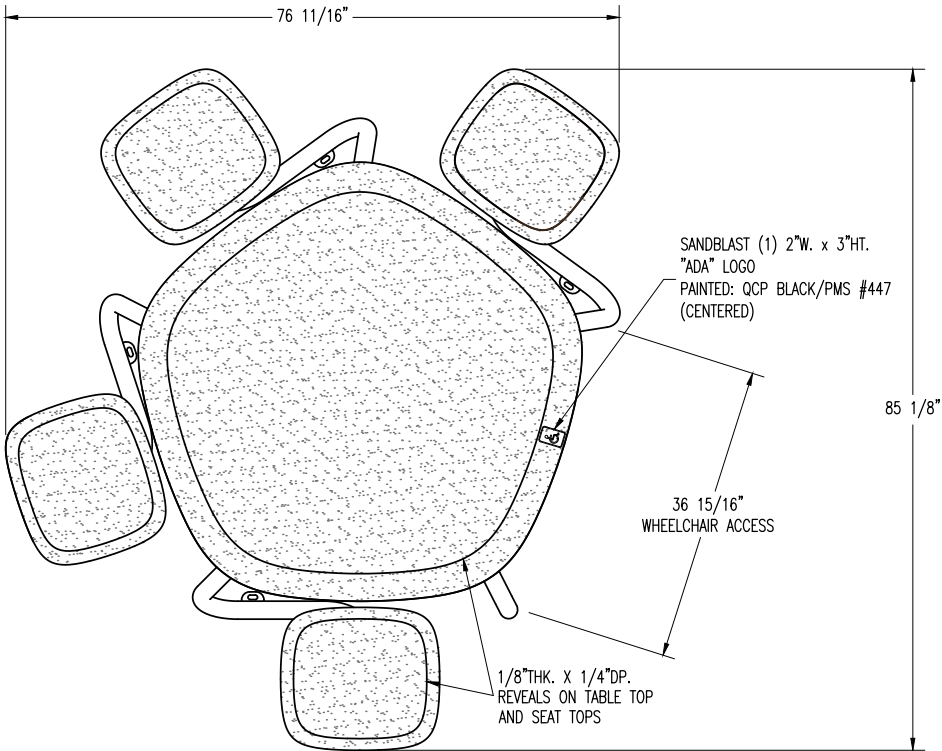

PLAN VIEW

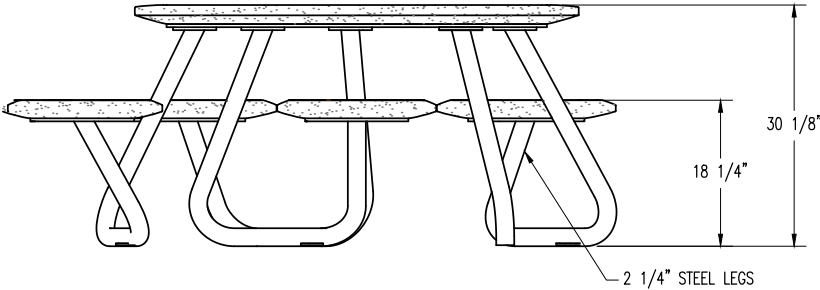

ELEVATION VIEW



PLAN TYPE	CONSTRUCTION PLAN	DATE	9/25/26	FILE NO.	Q2HALO5TADA	SHEET
PRODUCT	Q2HALO5TADA TABLE HALO 5	SCALE	1/2" = 1'	DRAWN BY:	----	OF
PROJECT NAME		PC. NO.		QC ITEM NO.		

PRODUCT: Q2HALO5TW

WEIGHT: (TABLE) 306lbs. (SEAT) 48lbs.
(CUSTOMER TO OFFLOAD IF OVER 6000 Lbs.)

Authorized Signature

Date

By signing above or stamping this drawing "approved" or "no exception taken" authorization is given to QCP to produce this drawing as shown within a 1/8" tolerance.

QUANTITY: _____

CONCRETE COLOR:

- ☐ NATURAL ☐ FRENCH GREY
☐ MISSION WHITE ☐ LATTE
☐ CUSTOM

CONCRETE TEXTURE:

- ☐ CRAFTSMANS ETCH
☐ STRATA
☐ HONED (PREMIUM CHARGE)

SEALER: STANDARD SEALER


WOOD TYPE:

- ☐ IRON BARK EUCALYPTUS
☐ JATOBA


SEALER: STD. WOOD SEALER

GENERAL PRODUCT NOTES:

E = EXPOSED FINISHED SURFACE
INSTALLATION IS REQUIRED BY OTHERS.
ALL EDGES TO BE EASED.
MANUFACTURING TOLERANCE $\pm 1/8"$.
HPC MIX

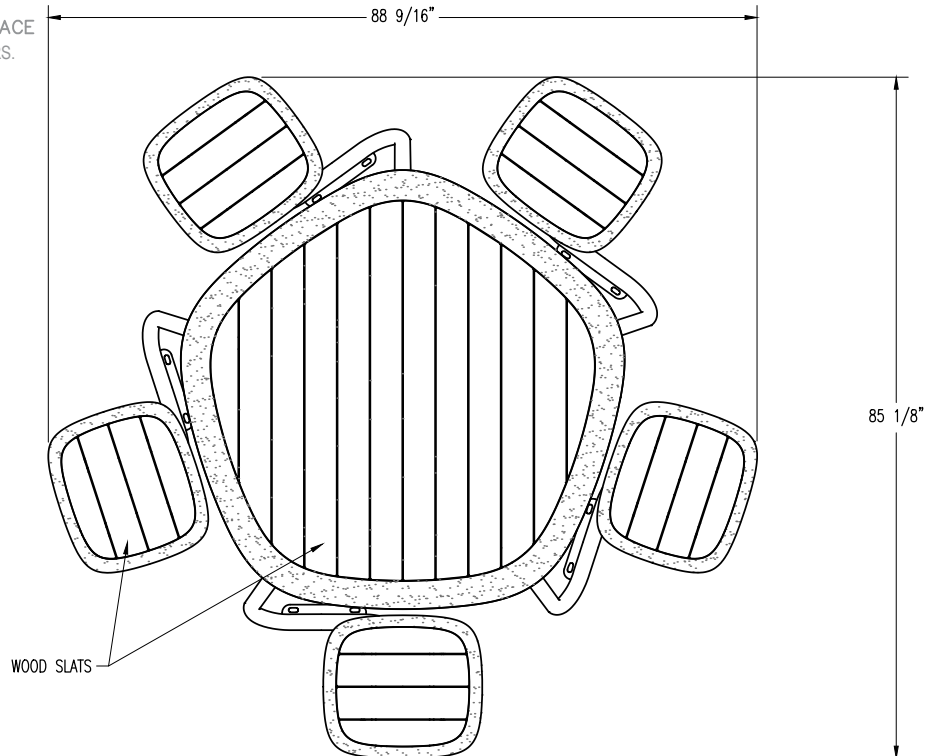

PLAN VIEW

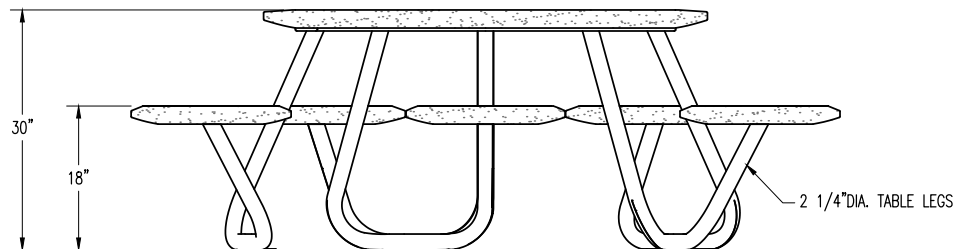

ELEVATION VIEW



PLAN TYPE	CONSTRUCTION PLAN	DATE 6/23/26	FILE NO. Q2HALO5TW	SHEET
PRODUCT	Q2HALO5TW SQUARE TABLE HALO 5	SCALE 1/2" = 1'	DRAWN BY: ----	OF
PROJECT NAME		PC. NO.	QC ITEM NO.	

PRODUCT: Q2HALO5TWADA

WEIGHT: (TABLE) 306lbs. (SEAT) 48lbs.
(CUSTOMER TO OFFLOAD IF OVER 6000 Lbs.)

Authorized Signature

Date

By signing above or stamping this drawing "approved" or "no exception taken" authorization is give to QCP to produce this drawing as shown within a 1/8" tolerance.

QUANTITY: _____

CONCRETE COLOR:

- ☐ NATURAL ☐ FRENCH GREY
☐ MISSION WHITE ☐ LATTE
☐ CUSTOM

CONCRETE TEXTURE:

- ☐ CRAFTSMANS ETCH
☐ STRATA
☐ HONED (PREMIUM CHARGE)


SEALER: STANDARD SEALER

WOOD TYPE:


- ☐ IRON BARK EUCALYPTUS
☐ JATOBA

SEALER: STD. WOOD SEALER

GENERAL PRODUCT NOTES:
E = EXPOSED FINISHED SURFACE
INSTALLATION IS REQUIRED BY OTHERS.
ALL EDGES TO BE EASED.
MANUFACTURING TOLERANCE $\pm 1/8"$.
HPC MIX

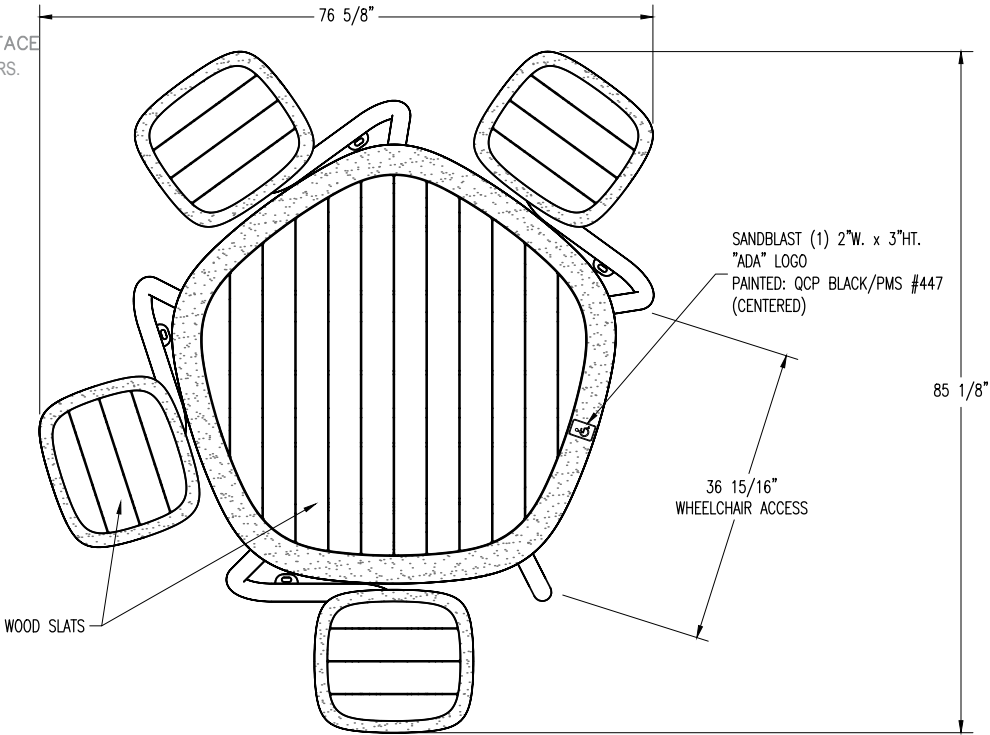

PLAN VIEW

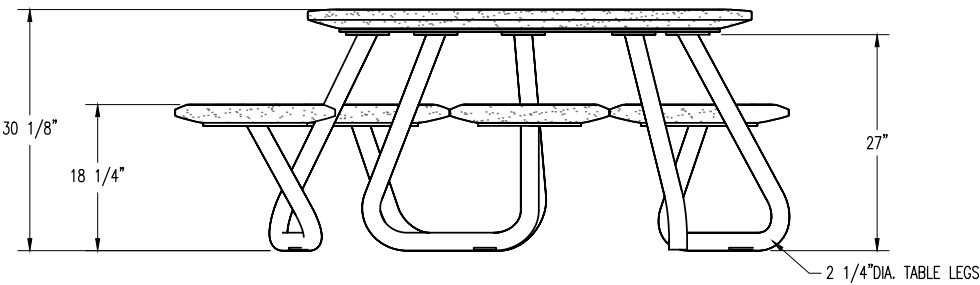

ELEVATION VIEW



PLAN TYPE	CONSTRUCTION PLAN	DATE	6/23/26	FILE NO.	Q2HALO5TWADA	SHEET
PRODUCT	Q2HALO5TWADA SQUARE TABLE HALO 5	SCALE	1/2" = 1'	DRAWN BY:	----	OF
PROJECT NAME		PC. NO.		QC ITEM NO.		

PRODUCT: Q2HALO5TWC

WEIGHT: (TABLE) 306lbs. (SEAT) 48lbs. ea.
(CUSTOMER TO OFFLOAD IF OVER 6000 Lbs.)

Authorized Signature

Date

By signing above or stamping this drawing "approved" or "no exception taken" authorization is given to QCP to produce this drawing as shown within a 1/4" tolerance.

QUANTITY: _____

CONCRETE COLOR BASE:

- ☐ NATURAL ☐ FRENCH GREY
☐ MISSION WHITE ☐ LATTE
☐ CUSTOM

WOOD CAST COLOR INFILL:

- ☐ COASTAL REDWOOD ☐ CALIFORNIA OAK
☐ DRIFTWOOD ☐ CUSTOM
☐ DARK WALNUT


CONCRETE TEXTURE:

- ☐ CRAFTSMANS ETCH ☐ HONED (PREMIUM CHARGE)
☐ STRATA


SEALER: STANDARD SEALER

GENERAL PRODUCT NOTES:

E = EXPOSED FINISHED SURFACE
INSTALLATION IS REQUIRED BY OTHERS.
ALL EDGES TO BE EASED.
MANUFACTURING TOLERANCE $\pm 1/8"$.
HPC MIX

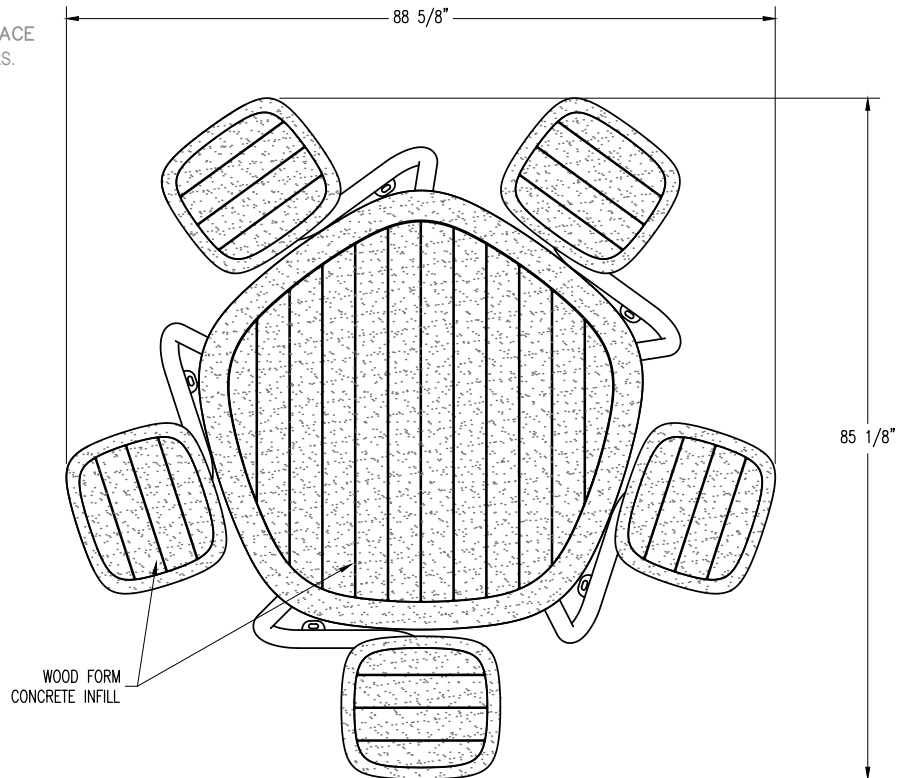

PLAN VIEW

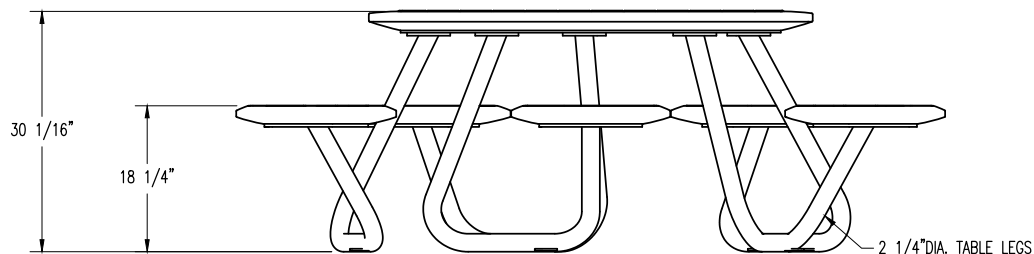

ELEVATION VIEW



PLAN TYPE	CONSTRUCTION PLAN	DATE 9/25/26	FILE NO. Q2HALO5TWC	SHEET
PRODUCT	Q2HALO5TWC TABLE HALO 5	SCALE 1/2" = 1'	DRAWN BY: ----	OF
PROJECT NAME		PC. NO.	QC ITEM NO.	

PRODUCT: Q2HALO5TWCADA

WEIGHT: (TABLE) 306lbs. (SEAT) 48lbs. ea.
(CUSTOMER TO OFFLOAD IF OVER 6000 Lbs.)

Authorized Signature

Date

By signing above or stamping this drawing "approved" or "no exception taken" authorization is give to QCP to produce this drawing as shown within a 1/4" tolerance.

QUANTITY: _____

CONCRETE COLOR BASE:

- ☐ NATURAL ☐ FRENCH GREY
☐ MISSION WHITE ☐ LATTE
☐ CUSTOM

WOOD CAST COLOR INFILL:

- ☐ COASTAL REDWOOD ☐ CALIFORNIA OAK
☐ DRIFTWOOD ☐ CUSTOM
☐ DARK WALNUT


CONCRETE TEXTURE:

- ☐ CRAFTSMANS ETCH ☐ HONED (PREMIUM CHARGE)
☐ STRATA


SEALER: STANDARD SEALER

GENERAL PRODUCT NOTES:

E = EXPOSED FINISHED SURFACE
INSTALLATION IS REQUIRED BY OTHERS.
ALL EDGES TO BE EASED.
MANUFACTURING TOLERANCE $\pm 1/8"$.
HPC MIX

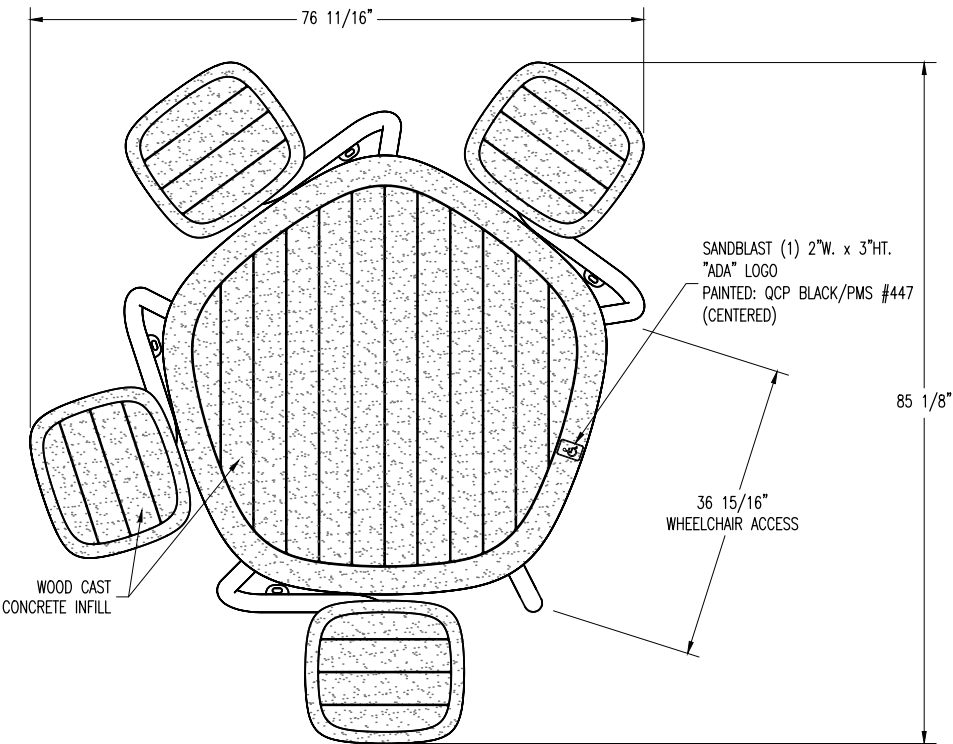

PLAN VIEW

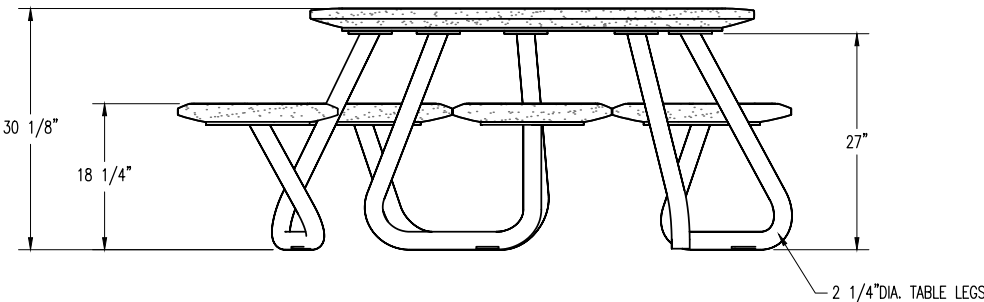

ELEVATION VIEW

 www.qcp-corp.com	PLAN TYPE	CONSTRUCTION PLAN	DATE	FILE NO.	SHEET
	PRODUCT	Q2HALO5TWCADA TABLE HALO 5	9/25/26	Q2HALO5TWCADA	OF
	PROJECT NAME		SCALE	DRAWN BY:	
			1/2" = 1'	----	
			PC. NO.	QC ITEM NO.	