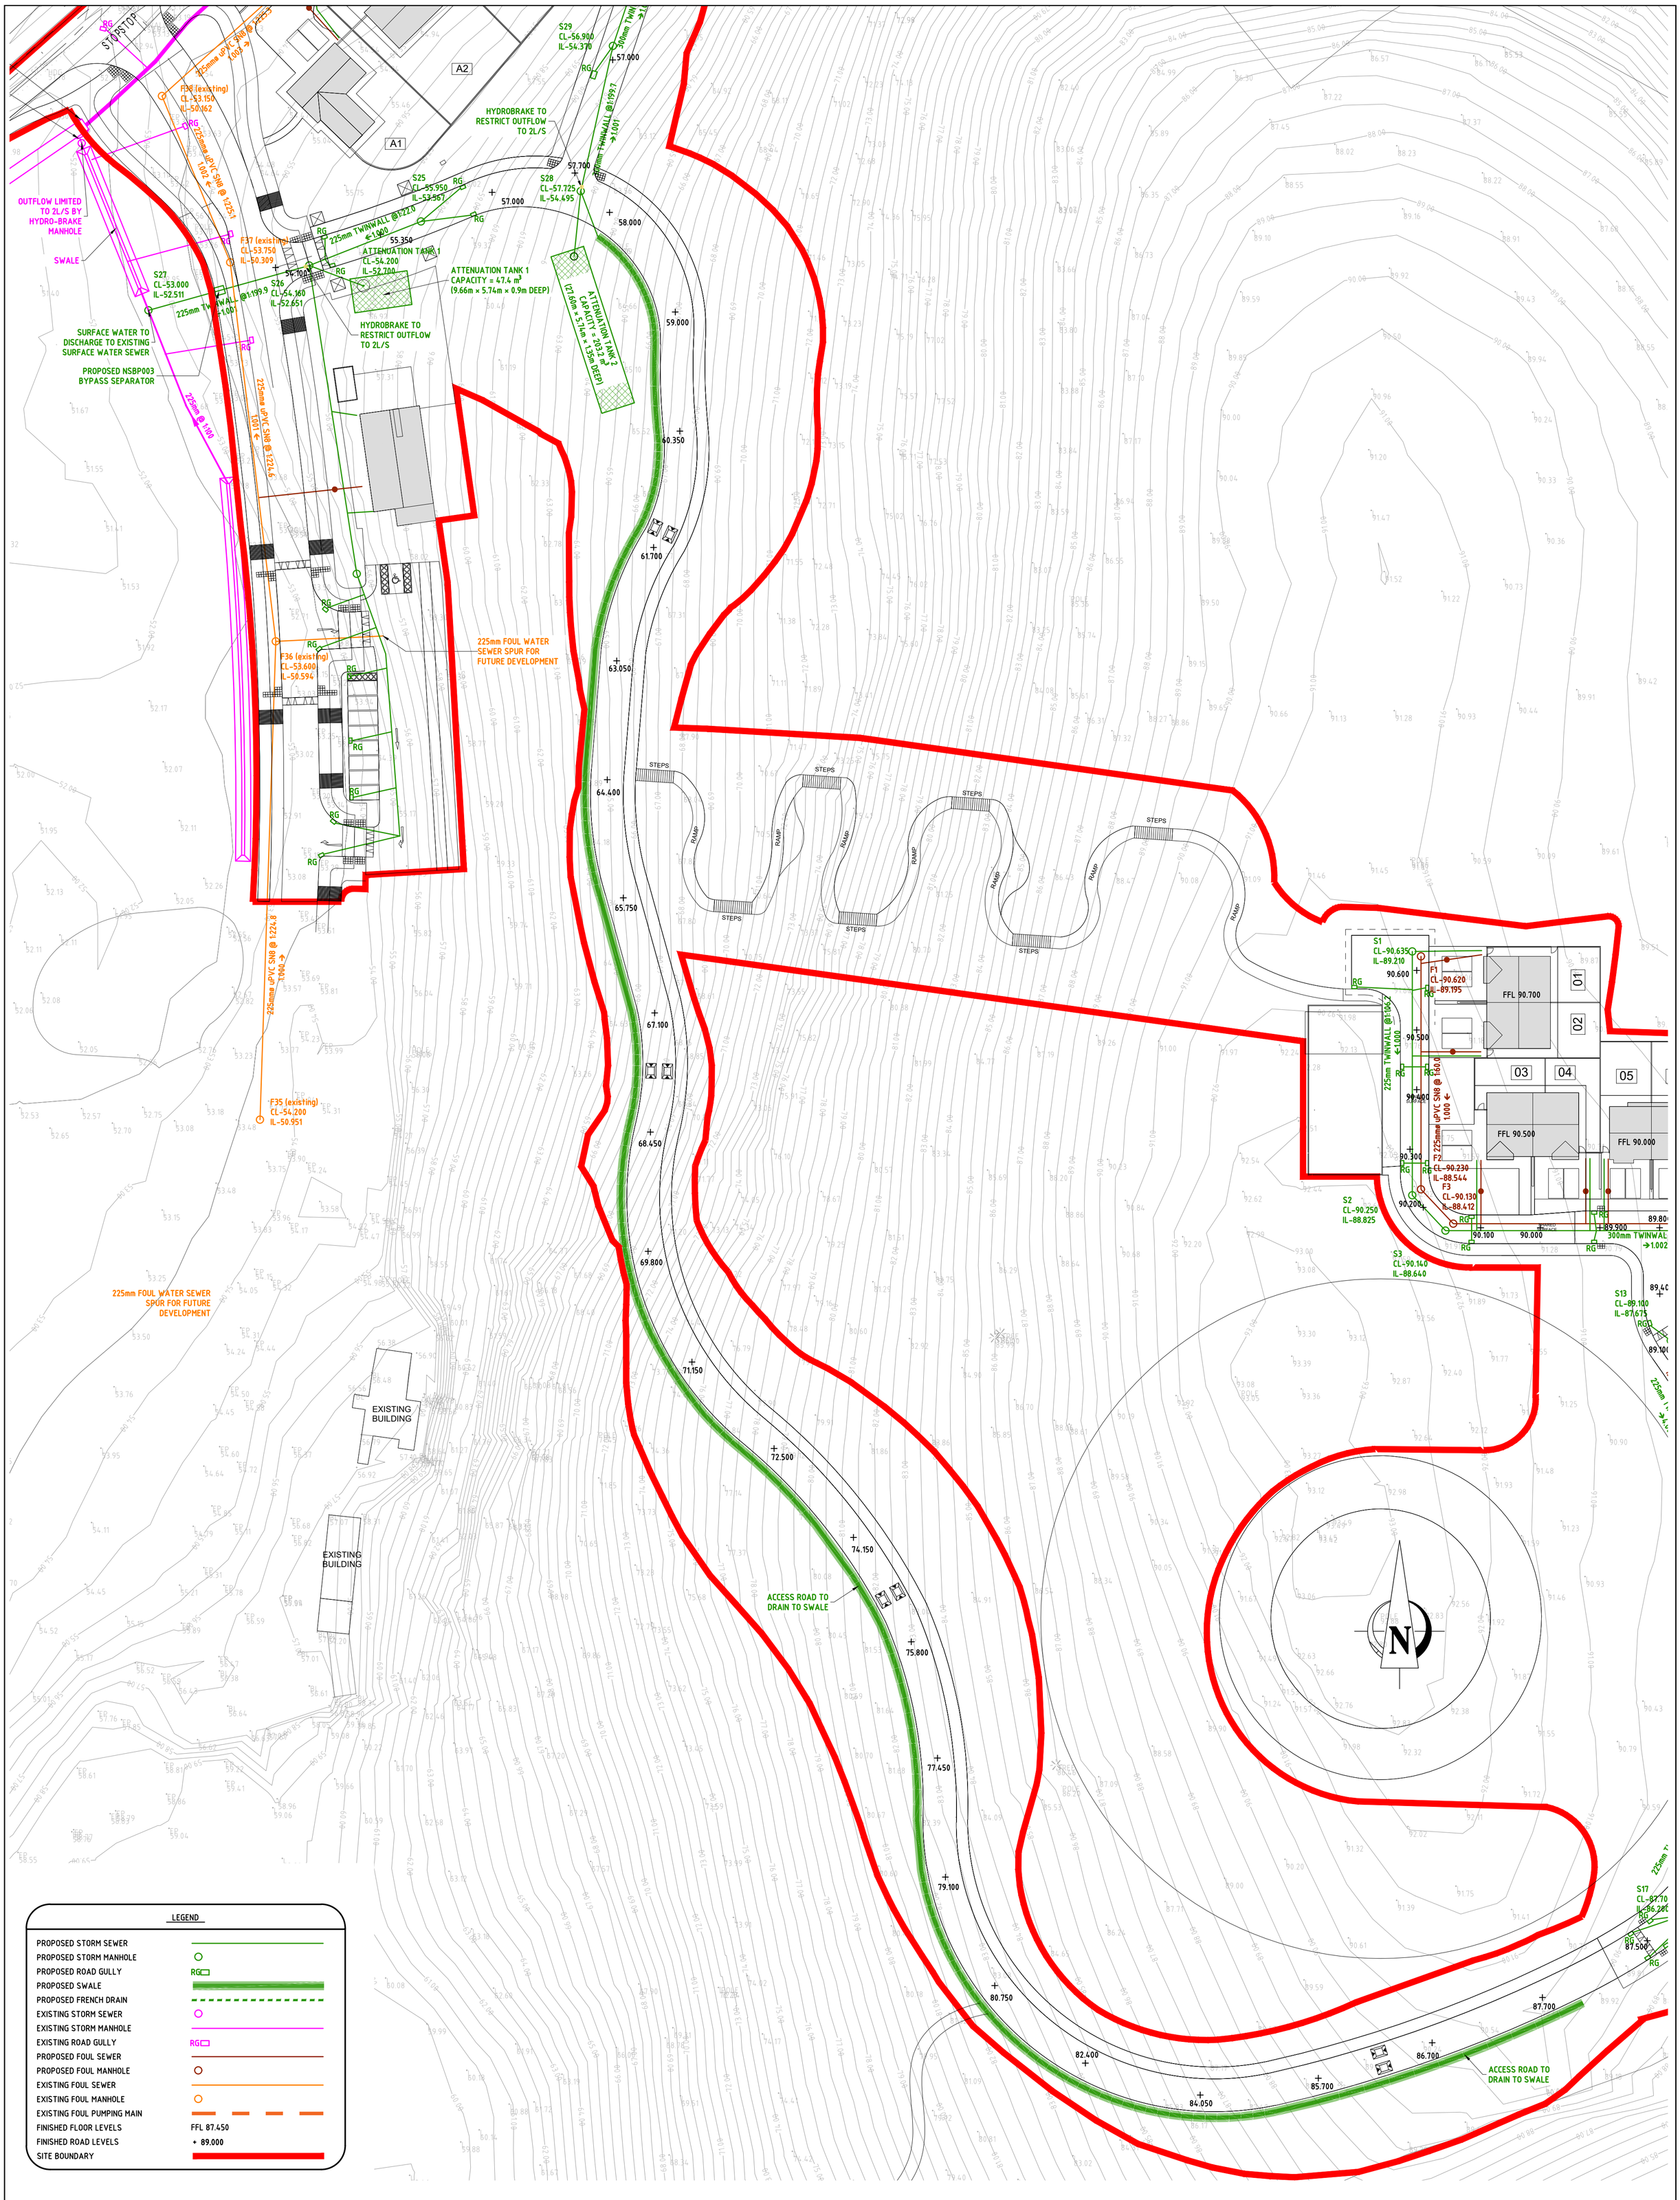

LEGEND

PROPOSED STORM SEWER	
PROPOSED STORM MANHOLE	
PROPOSED ROAD GULLY	RG
PROPOSED SWALE	
PROPOSED FRENCH DRAIN	
EXISTING STORM SEWER	
EXISTING STORM MANHOLE	
EXISTING ROAD GULLY	RG
PROPOSED FOUL SEWER	
PROPOSED FOUL MANHOLE	
EXISTING FOUL SEWER	
EXISTING FOUL MANHOLE	
EXISTING FOUL PUMPING MAIN	
FINISHED FLOOR LEVELS	FFL 87.450
FINISHED ROAD LEVELS	+ 89.000
SITE BOUNDARY	

Notes:

COPYRIGHT RESERVED - THIS DRAWING IS NOT TO BE USED FOR A PURPOSE OTHER THAN THAT FOR WHICH IT HAS BEEN ISSUED BY ALAN TRAYNOR CONSULTING ENGINEERS.
NOR IS IT TO BE COPIED OR REPRODUCED IN ANY MATTER WITHOUT WRITTEN CONSENT.

© ALAN TRAYNOR CONSULTING ENGINEERS LTD.

REV.	DATE	DESCRIPTION	APPROVED
P1	10/03/2025	ISSUED FOR PLANNING	JOR
P2	04/09/2025	ISSUED FOR PLANNING	JOR
P3	15/10/2025	ISSUED FOR PLANNING	JOR

CLIENT	LANDS AT LISDARAN DEVELOPMENTS LTD.
PROJECT TITLE	PROPOSED RESIDENTIAL DEVELOPMENT AT LANDS AT LISDARAN TOWNLAND, LORETO ROAD, CAVAN, CO. CAVAN
DRAWING TITLE	SITE SERVICES - FOUL & SURFACE WATER SEWER LAYOUT (SHEET 02 OF 04)

SCALE	DRAWN	CHECKED	APPROVED	DRAWING No.	REV.
1:500	JOHN O'REILLY	LIAM MCELGUNN	ALAN TRAYNOR	25-018-101	P3
	DATE: FEBRUARY 2025	STATUS: PLANNING			

Alan Traynor
Consulting Engineers Ltd
Unit 6, Belturbet Business Park, Creeny, Belturbet, Co.Cavan H14AY94
TEL: (+353) 499522236
2nd Floor, 67-70 Meath St, Dublin 8 D08XY53
TEL: (+353) 19697881
Email: info@alantraynor.com Website: www.alantaynor.com