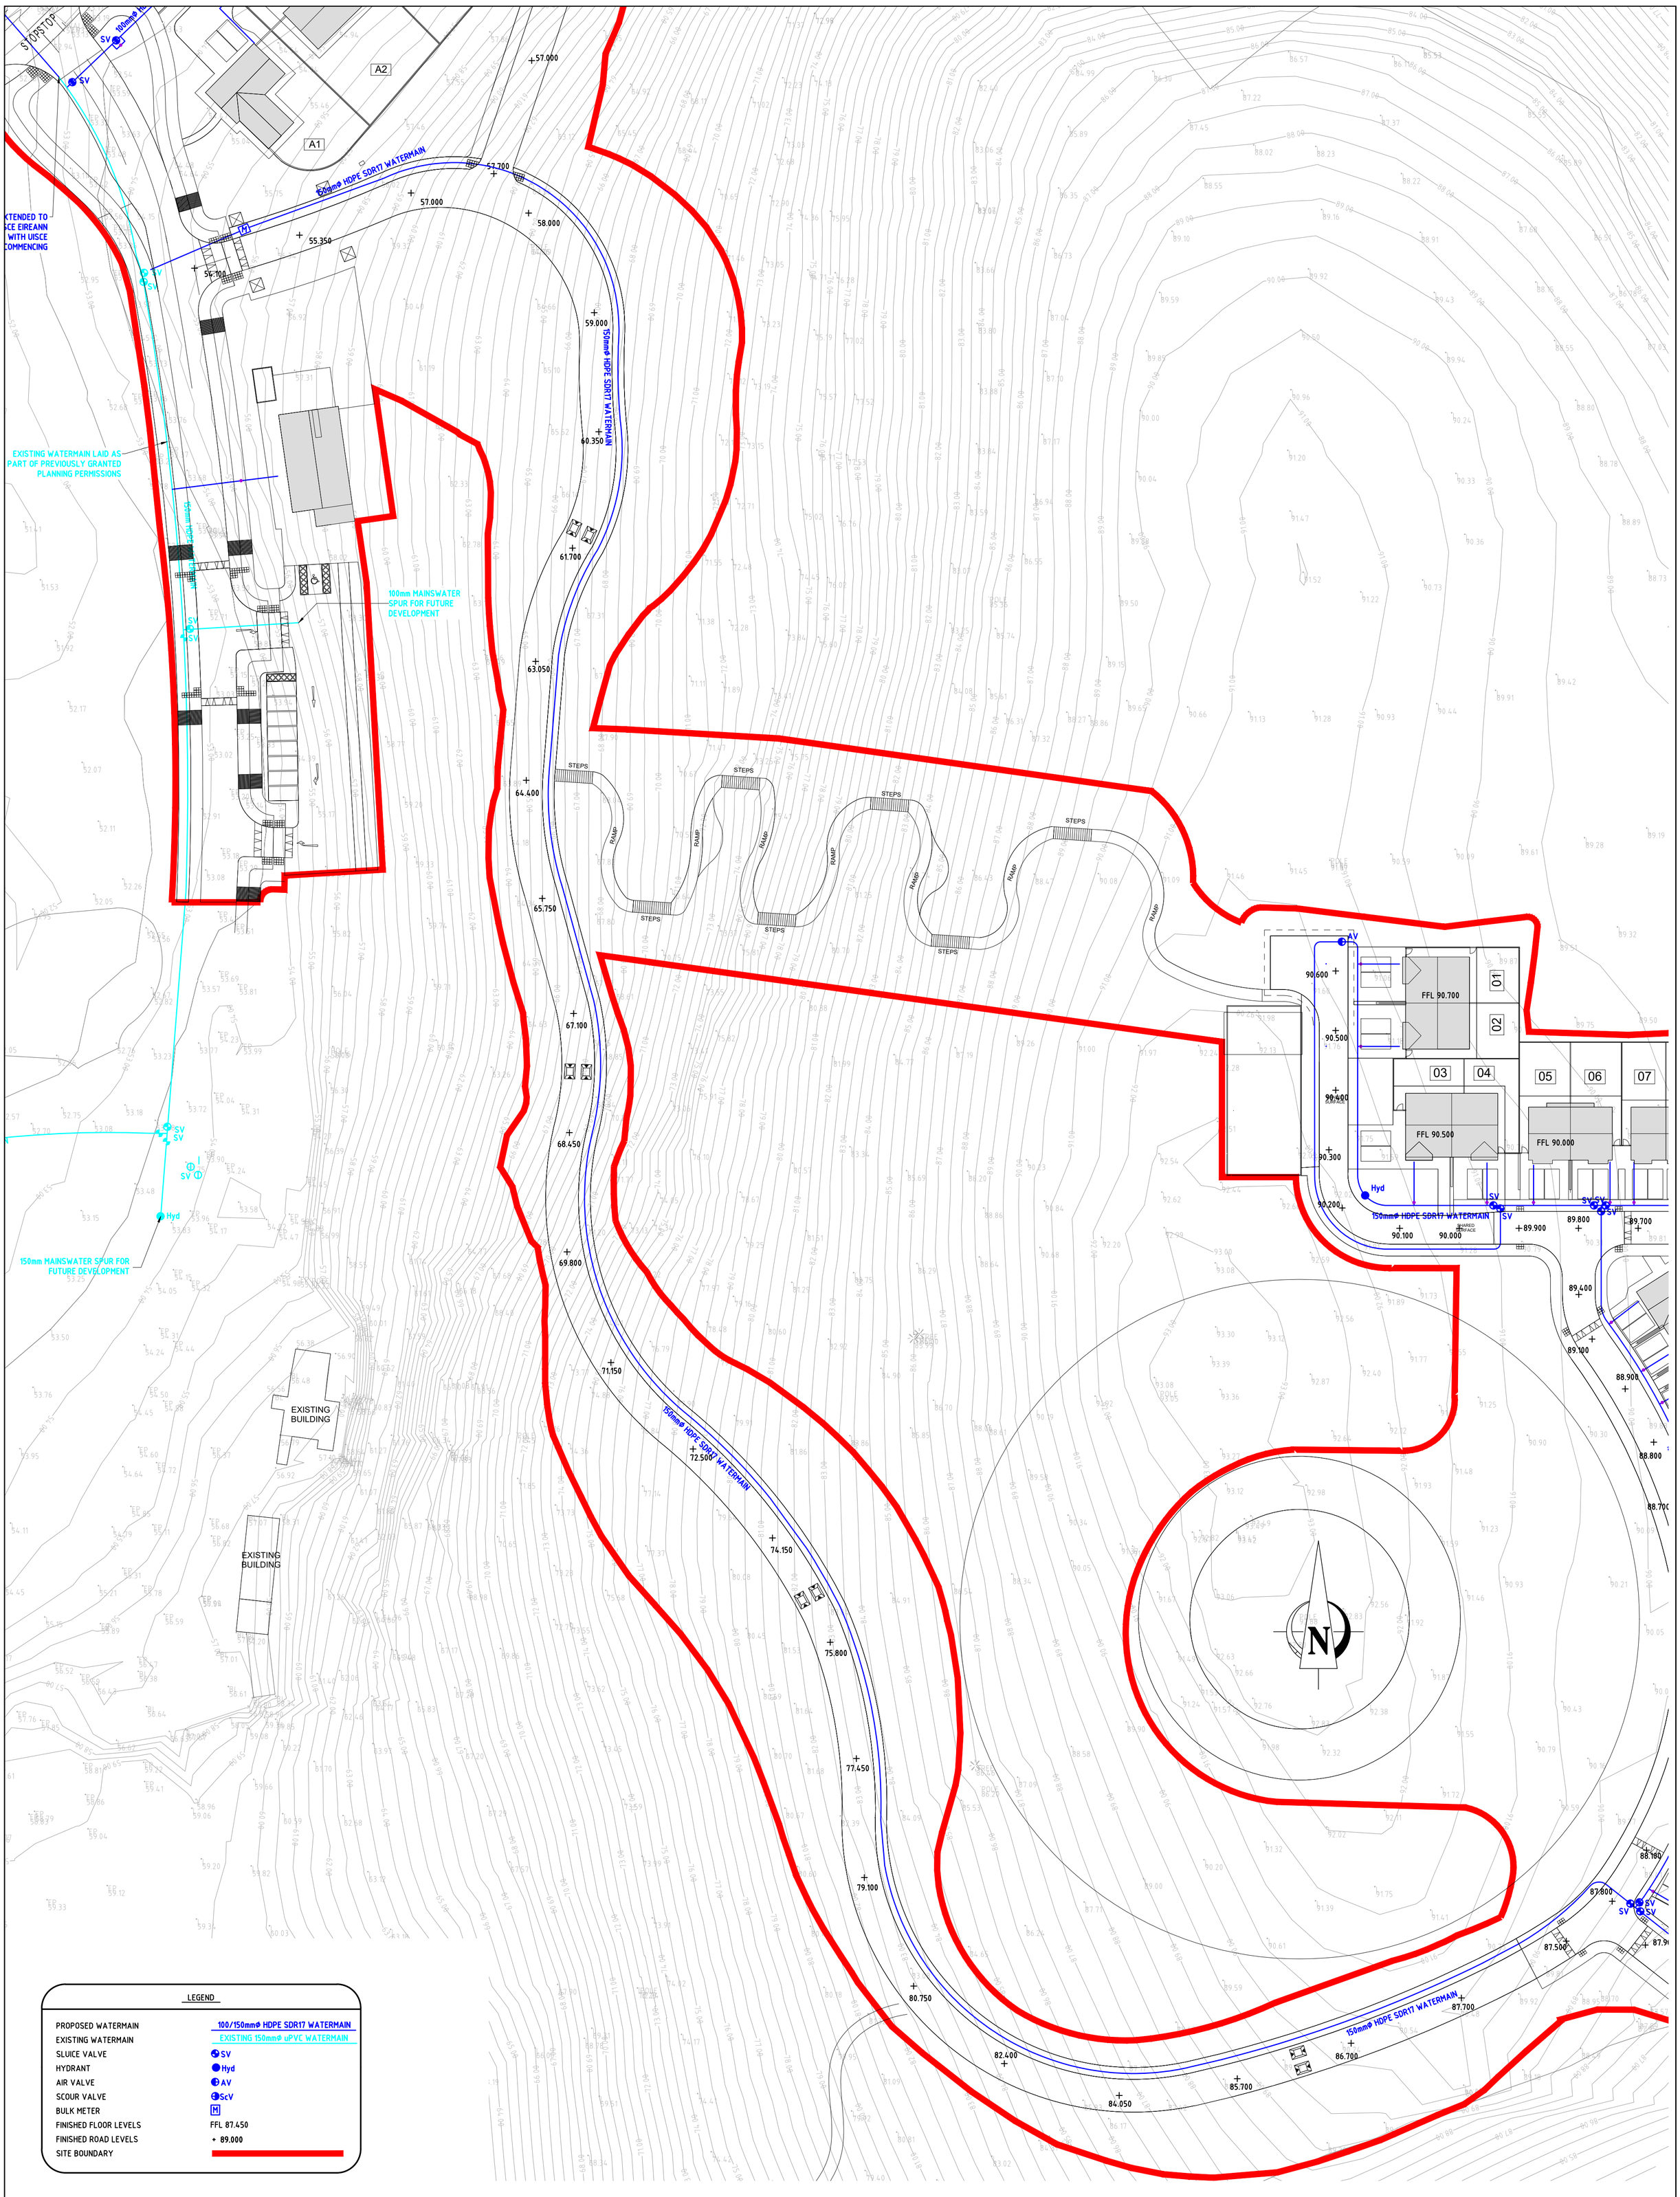

LEGEND

PROPOSED WATERMAIN	100/150mmø HDPE SDR17 WATERMAIN
EXISTING WATERMAIN	EXISTING 150mmø uPVC WATERMAIN
SLUICE VALVE	SV
HYDRANT	Hyd
AIR VALVE	AV
SCOUR VALVE	ScV
BULK METER	M
FINISHED FLOOR LEVELS	FFL 87.450
FINISHED ROAD LEVELS	+ 89.000
SITE BOUNDARY	

Notes:

COPYRIGHT RESERVED - THIS DRAWING IS NOT TO BE USED FOR A PURPOSE OTHER THAN THAT FOR WHICH IT HAS BEEN ISSUED BY ALAN TRAYNOR CONSULTING ENGINEERS.
NOR IS IT TO BE COPIED OR REPRODUCED IN ANY MATTER WITHOUT WRITTEN CONSENT.

© ALAN TRAYNOR CONSULTING ENGINEERS LTD.

REV.	DATE	DESCRIPTION	APPROVED
P1	10/03/2025	ISSUED FOR PLANNING	JOR
P2	04/09/2025	ISSUED FOR PLANNING	JOR
P3	15/10/2025	ISSUED FOR PLANNING	JOR

CLIENT	LISDARAN DEVELOPMENTS LTD.
PROJECT TITLE	PROPOSED RESIDENTIAL DEVELOPMENT AT LANDS AT LISDARAN TOWNLAND, LORETO ROAD, CAVAN, CO. CAVAN
DRAWING TITLE	SITE SERVICES - WATERMAIN LAYOUT (SHEET 02 OF 03)

SCALE	DRAWN	CHECKED	APPROVED	DRAWING No.	REV.
1:500	JOHN O'REILLY	LIAM MCELGUNN	ALAN TRAYNOR	25-018-109	P3
	DATE FEBRUARY 2025	STATUS PLANNING			

Alan Traynor
Consulting Engineers Ltd

Unit 6, Belturbet Business Park, Creeny, Belturbet, Co.Cavan H14AY94
TEL: (+353) 499522236

2nd Floor, 67-70 Meath St, Dublin 8 D08XY53
TEL: (+353) 19697881

Email: info@alantraynor.com Website: www.alantaynor.com