DRAWING INDEX			
DRAWING No.	DRAWING TITLE	REV.	ISSUE DATE
STD DRAWING-SW-500	COVER SHEET	0	07 OCT 26
	STANDARD DRAWINGS		
STD DRAWING-SW-510	GENERIC ROOF CONNECTION DETAIL - BETWEEN OPEN WEB STEEL JOISTS - OPTION # 1	0	07 OCT 26
STD DRAWING-SW-520	GENERIC ROOF CONNECTION DETAIL - ROOF CONNECTION DETAIL AT W BEAM - OPTION #1	0	07 OCT 26
STD DRAWING-SW-530	GENERIC ROOF CONNECTION DETAIL - ROOF CONNECTION DETAIL AT W BEAM - OPTION #2	0	07 OCT 26
STD DRAWING-SW-540	GENERIC ROOF CONNECTION DETAIL - ROOF CONNECTION DETAIL AT COMPOSITE ROOF DECK	0	07 OCT 26
STD DRAWING-SW-550	GENERIC ROOF CONNECTION DETAIL - ROOF CONNECTION DETAIL AT CONCRETE ROOF DECK	0	07 OCT 26
STD DRAWING-SW-560	GENERIC ROOF CONNECTION DETAIL - ROOF CONNECTION DETAIL PARALLEL TO OPEN WEB STEEL JOIST	0	07 OCT 26
STD DRAWING-SW-570	GENERIC ROOF CONNECTION DETAIL - ROOF CONNECTION DETAIL PERPENDICULAR TO OPEN WEB STEEL JOIST	0	07 OCT 26
STD DRAWING-SW-580	GENERIC ROOF CONNECTION DETAIL - ROOF CONNECTION DETAIL AT PRECAST CONCRETE DECK	0	07 OCT 26

MEMTECH ACOUSTICS - STANDARD DRAWING

GENERIC ROOF CONNECTION DETAILS

Memtech Acoustics

TUF-BARRIER® / SILENT PROTECTOR®
SOUND WALL

TUF BARRIER and SILENT PROTECTOR panels are manufactured in accordance with
ASTM F3459 - Standard Specification for Rigid Poly Vinyl Chloride (PVC) Exterior Profiles Used for Sound Walls.

REV NO.	DATE	BY	DESCRIPTION
0	07 OCT 26	-	ISSUED AS STANDARD

Memtech Acoustics

248.289.1123
memtechacoustics.com

MEMTECH ACOUSTICS - STANDARD DRAWING
GENERIC ROOF CONNECTION DETAILS
COVER SHEET

DESIGNED	-	-
DES. CHK	-	-
DRAWN BY	-	-
DWG. CHK	-	-

BRANCH P.O.	CUSTOMER REF.
-	-


PROJECT NUMBER STD DRAWING | DWG NO. SW-500 | REV. 0

248.289.1123 | SALES@MEMTECHACOUSTICS.COM | MEMTECHACOUSTICS.COM
2175 Avon Industrial Dr., Rochester Hills, MI 48309

Drawings and product details are for information and/or illustrative purposes only, and may vary.
Please contact your local Memtech representative for the most current product information.

NOTES:

1. DIMENSIONS ARE IN MILLIMETRES [INCHES]

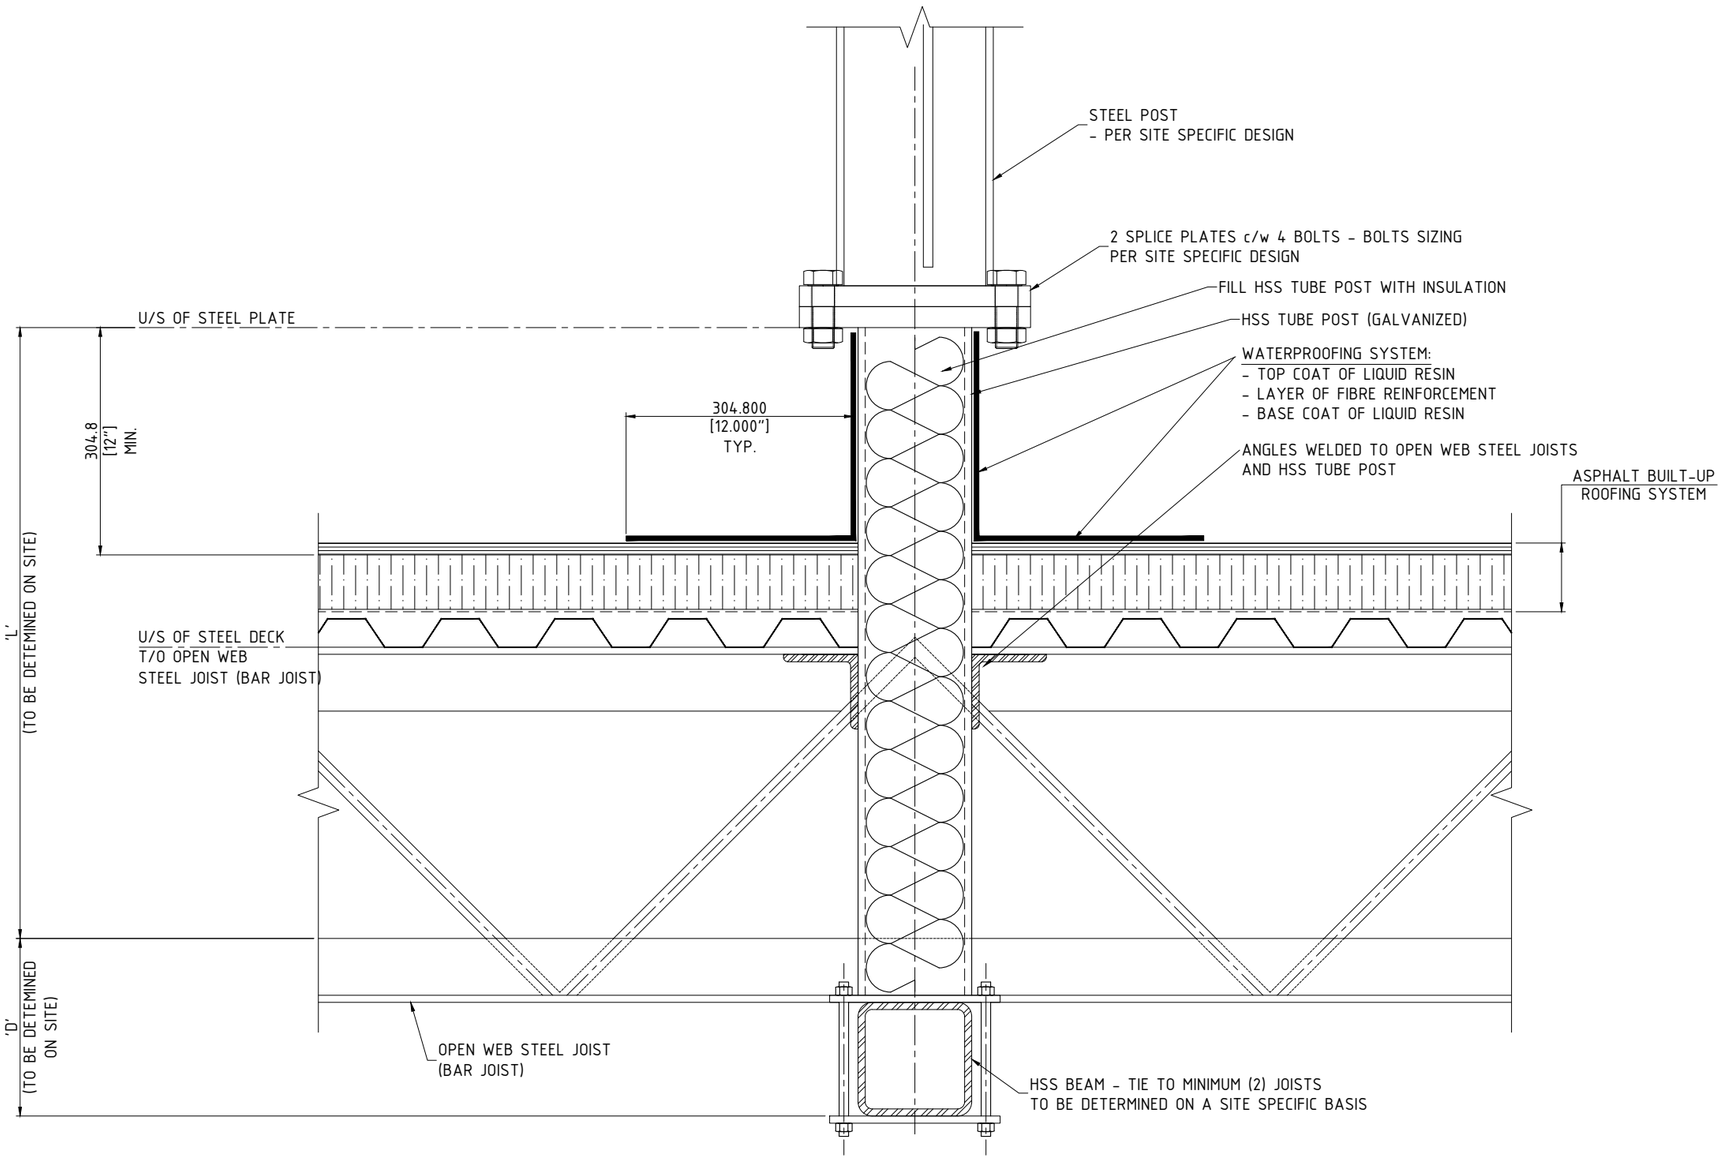

REV NO.	DATE	BY	DESCRIPTION
0	07 OCT 26	-	ISSUED AS STANDARD

Memtech Acoustics

248.289.1123
memtechacoustics.com

MEMTECH ACOUSTICS - STANDARD DRAWING
GENERIC ROOF CONNECTION DETAILS
- BETWEEN OPEN WEB STEEL JOISTS - OPTION # 1

DESIGNED	-	-
DES. CHK	-	-
DRAWN BY	-	-
DWG. CHK	-	-


BRANCH P.O.	CUSTOMER REF.
-	-

PROJECT NUMBER STD DRAWING | DWG NO. SW-510 | REV. 0


248.289.1123 | SALES@MEMTECHACOUSTICS.COM | MEMTECHACOUSTICS.COM
2175 Avon Industrial Dr., Rochester Hills, MI 48309

Drawings and product details are for information and/or illustrative purposes only, and may vary.
Please contact your local Memtech representative for the most current product information.

NOTES:
1. DIMENSIONS ARE IN MILLIMETRES [INCHES]

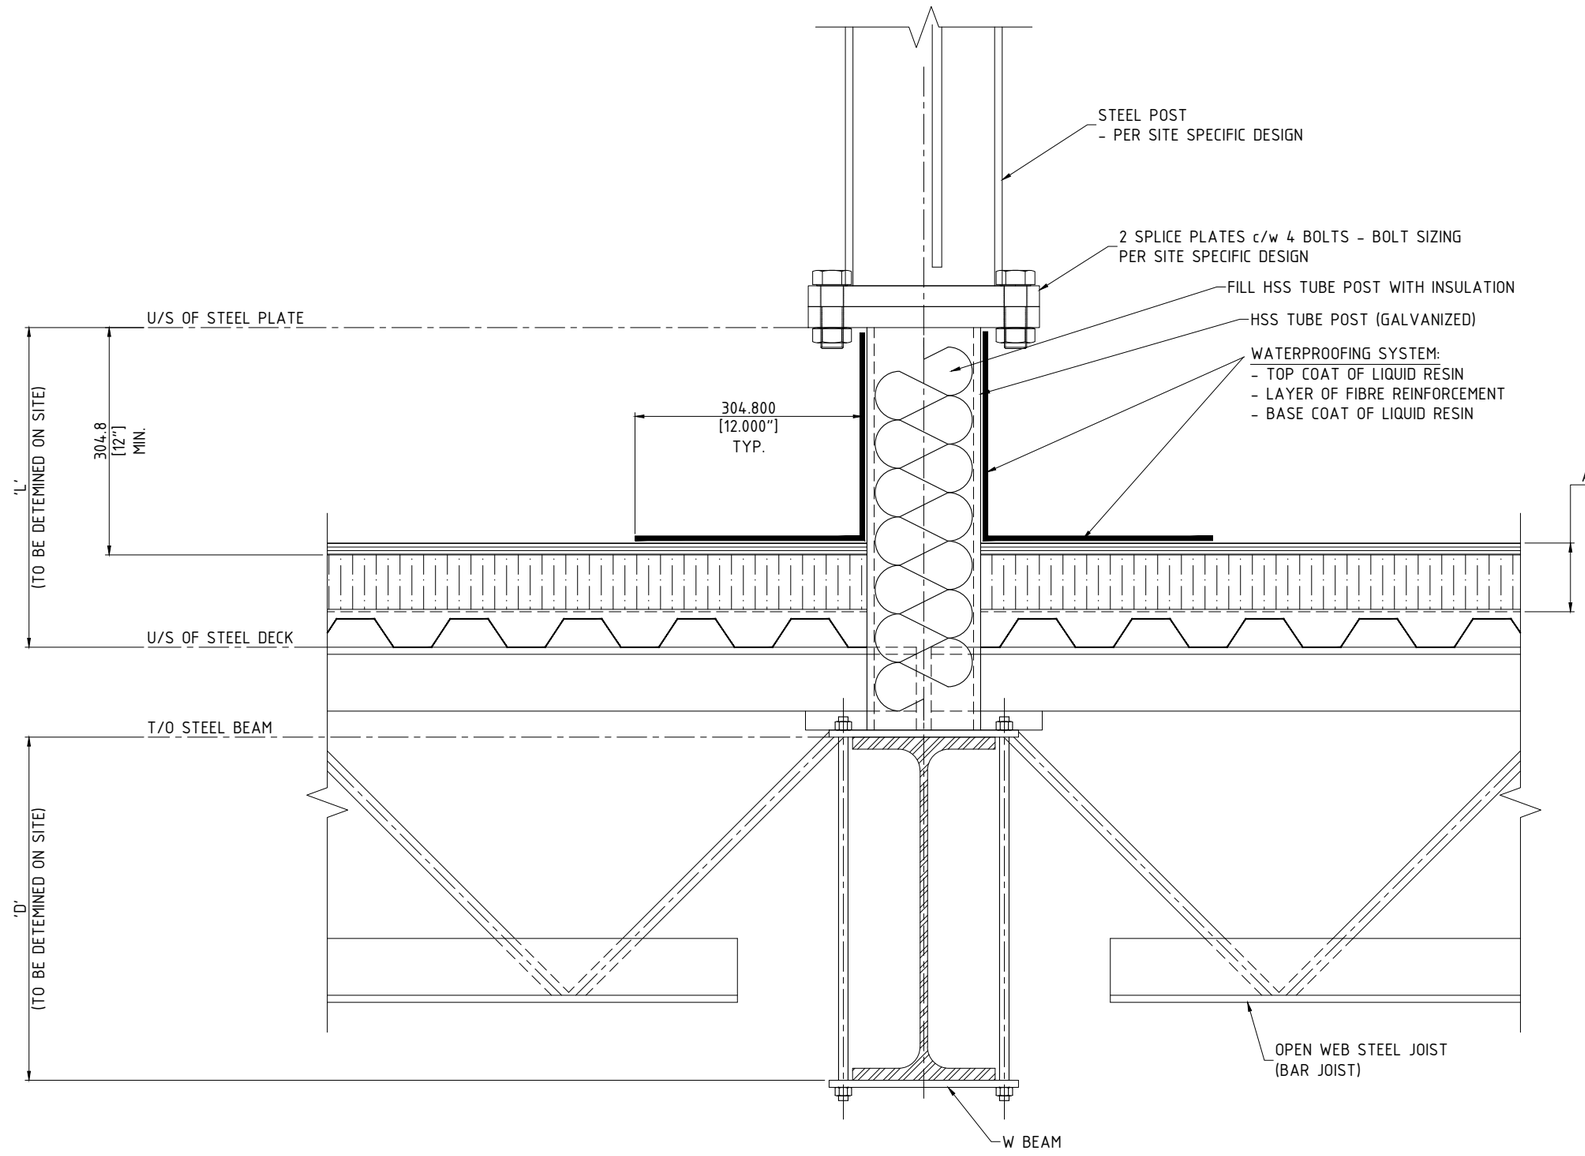

ROOF CONNECTION DETAIL AT W BEAM - OPTION #1
SCALE: N.T.S.

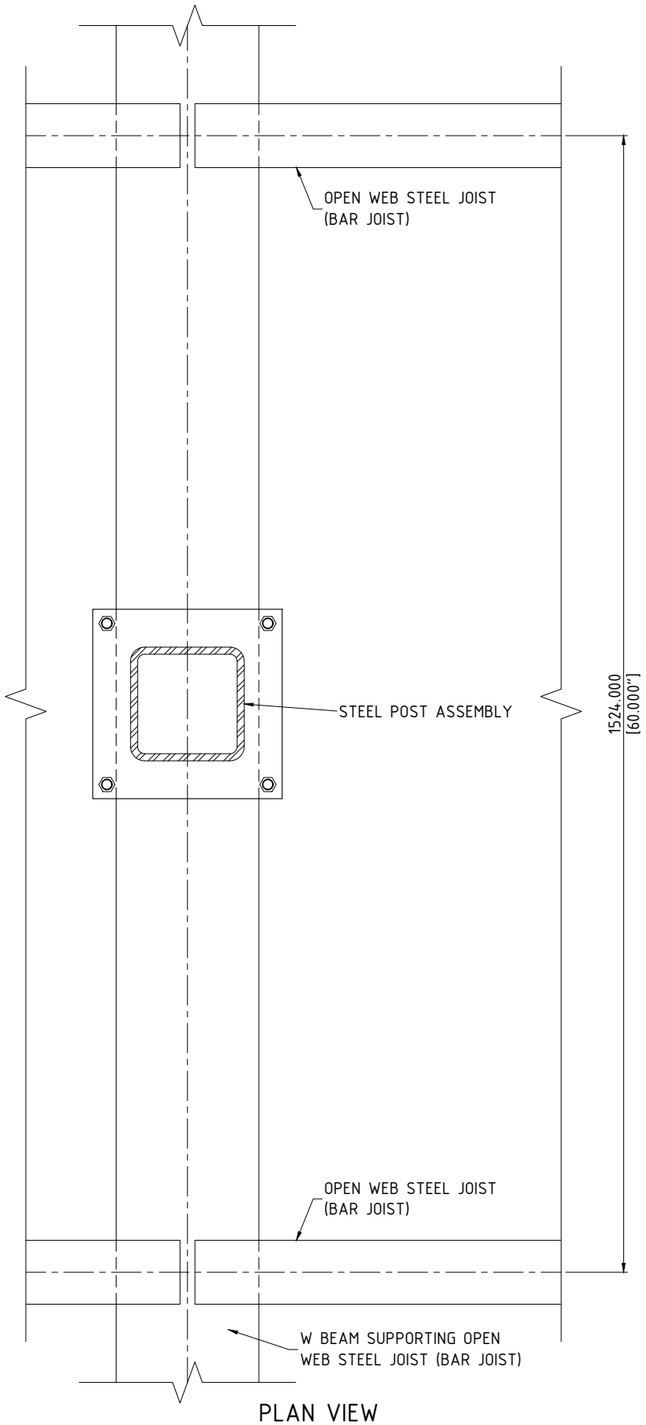

PLAN VIEW
SCALE: N.T.S.

REV NO.	DATE	BY	DESCRIPTION
0	07 OCT 26	-	ISSUED AS STANDARD

Memtech Acoustics
248.289.1123
memtechacoustics.com

MEMTECH ACOUSTICS - STANDARD DRAWING
GENERIC ROOF CONNECTION DETAILS
- ROOF CONNECTION DETAIL AT W BEAM - OPTION #1

DESIGNED	-	-
DES. CHK	-	-
DRAWN BY	-	-
DWG. CHK	-	-


BRANCH P.O. -
CUSTOMER REF. -
PROJECT NUMBER STD DRAWING
DWG NO. SWS-520
REV. 0

248.289.1123 | SALES@MEMTECHACOUSTICS.COM | MEMTECHACOUSTICS.COM
2175 Avon Industrial Dr., Rochester Hills, MI 48309

Drawings and product details are for information and/or illustrative purposes only, and may vary.
Please contact your local Memtech representative for the most current product information.


NOTES:

1. DIMENSIONS ARE IN MILLIMETRES [INCHES]

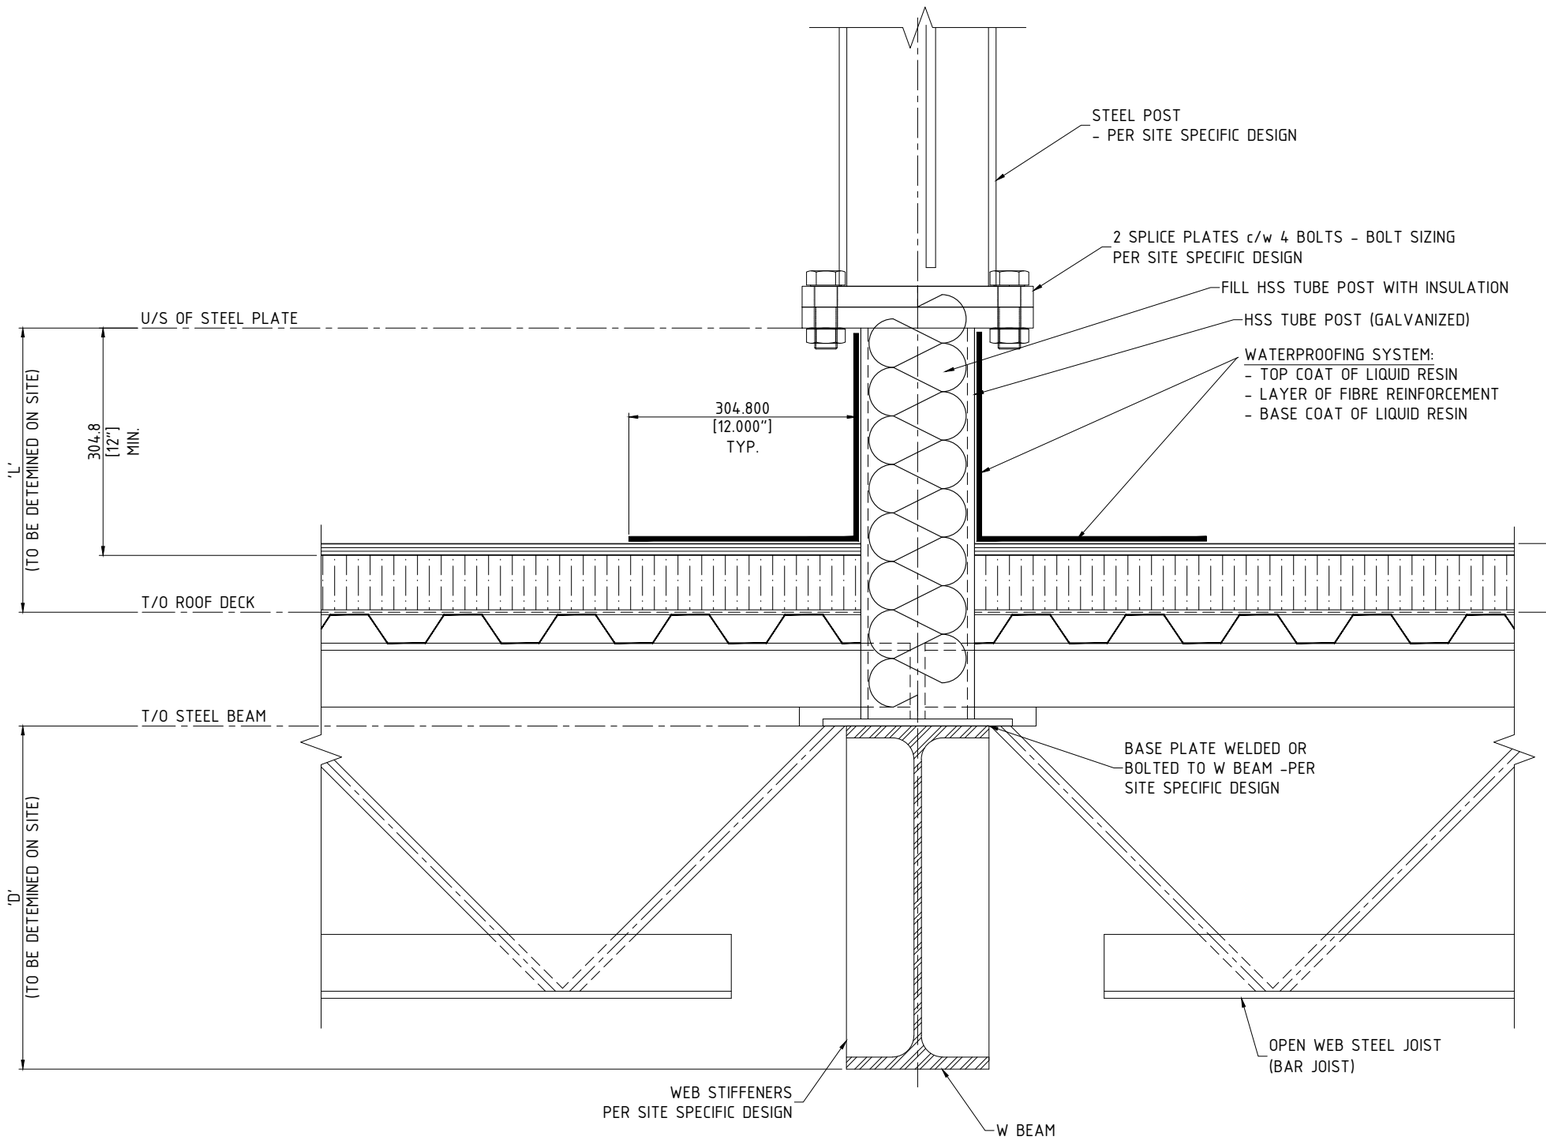

ROOF CONNECTION DETAIL AT W BEAM - OPTION #2

SCALE: N.T.S.

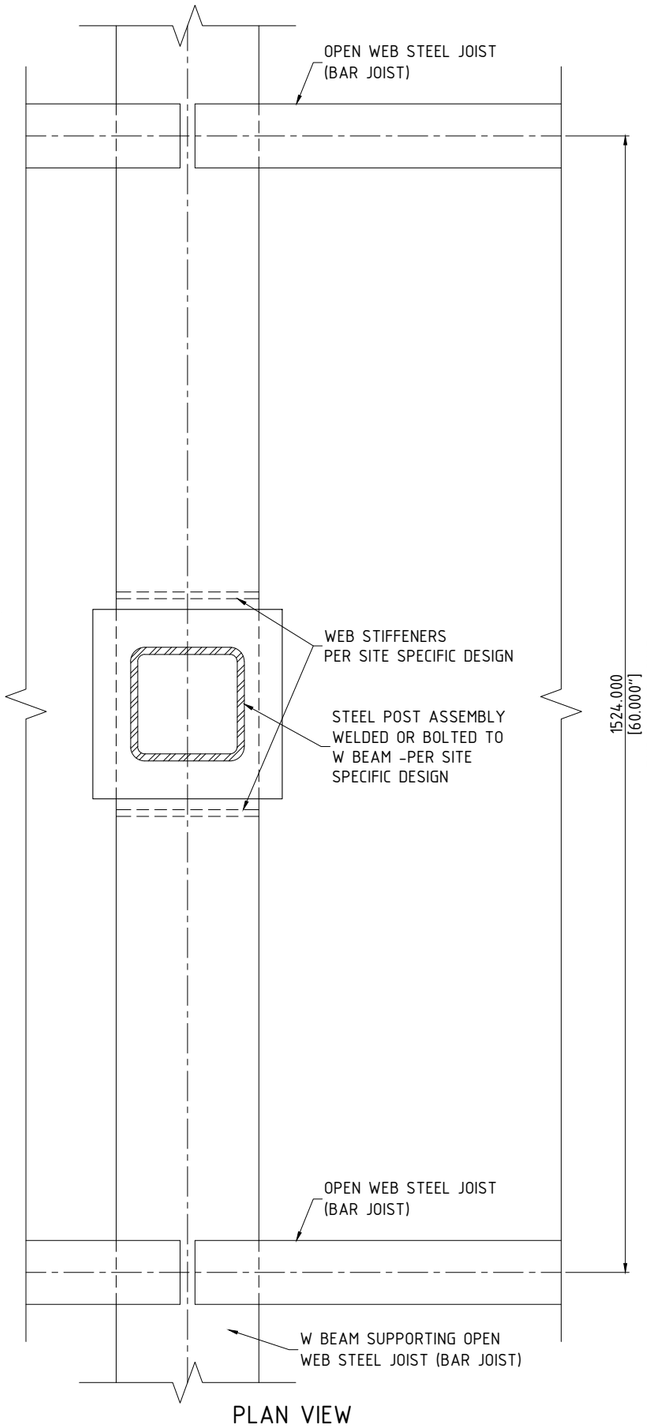

PLAN VIEW

SCALE: N.T.S.

REV NO.	DATE	BY	DESCRIPTION
0	07 OCT 26	-	ISSUED AS STANDARD

Memtech Acoustics

248.289.1123
memtechacoustics.com

MEMTECH ACOUSTICS - STANDARD DRAWING
GENERIC ROOF CONNECTION DETAILS
- ROOF CONNECTION DETAIL AT W BEAM - OPTION #2

DESIGNED	-	-
DES. CHK	-	-
DRAWN BY	-	-
DWG. CHK	-	-


BRANCH P.O. -
CUSTOMER REF. -
PROJECT NUMBER STD DRAWING
DWG NO. SW-530
REV. 0

248.289.1123 | SALES@MEMTECHACOUSTICS.COM | MEMTECHACOUSTICS.COM
2175 Avon Industrial Dr., Rochester Hills, MI 48309

Drawings and product details are for information and/or illustrative purposes only, and may vary.
Please contact your local Memtech representative for the most current product information.

NOTES:

1. DIMENSIONS ARE IN MILLIMETRES [INCHES]

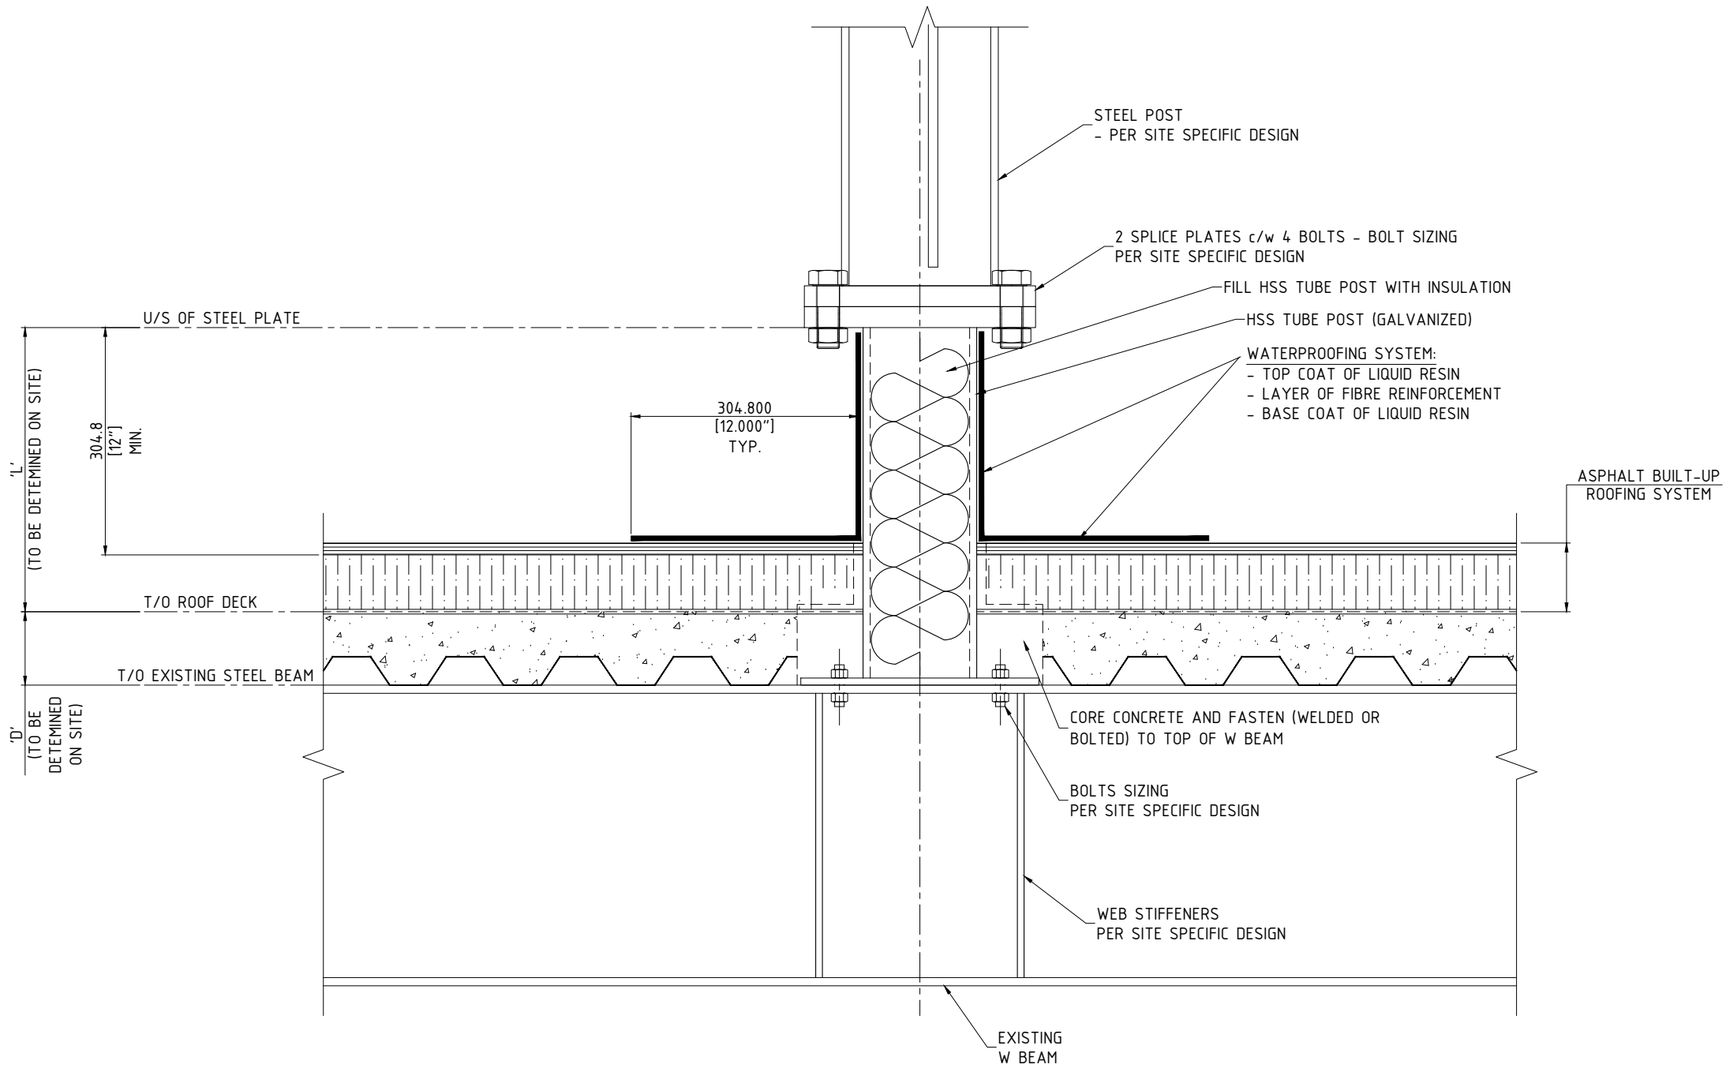

ROOF CONNECTION DETAIL AT COMPOSITE ROOF DECK

SCALE: N.T.S.

REV NO.	DATE	BY	DESCRIPTION
0	07 OCT 26	-	ISSUED AS STANDARD

Memtech Acoustics

248.289.1123
memtechacoustics.com

MEMTECH ACOUSTICS - STANDARD DRAWING
GENERIC ROOF CONNECTION DETAILS
- ROOF CONNECTION DETAIL AT COMPOSITE ROOF DECK


DESIGNED	-	-
DES. CHK	-	-
DRAWN BY	-	-
DWG. CHK	-	-

BRANCH P.O.	CUSTOMER REF.
-	-

PROJECT NUMBER STD DRAWING | DWG NO. SW-540 | REV. 0

NOTES:

1. DIMENSIONS ARE IN MILLIMETRES [INCHES]

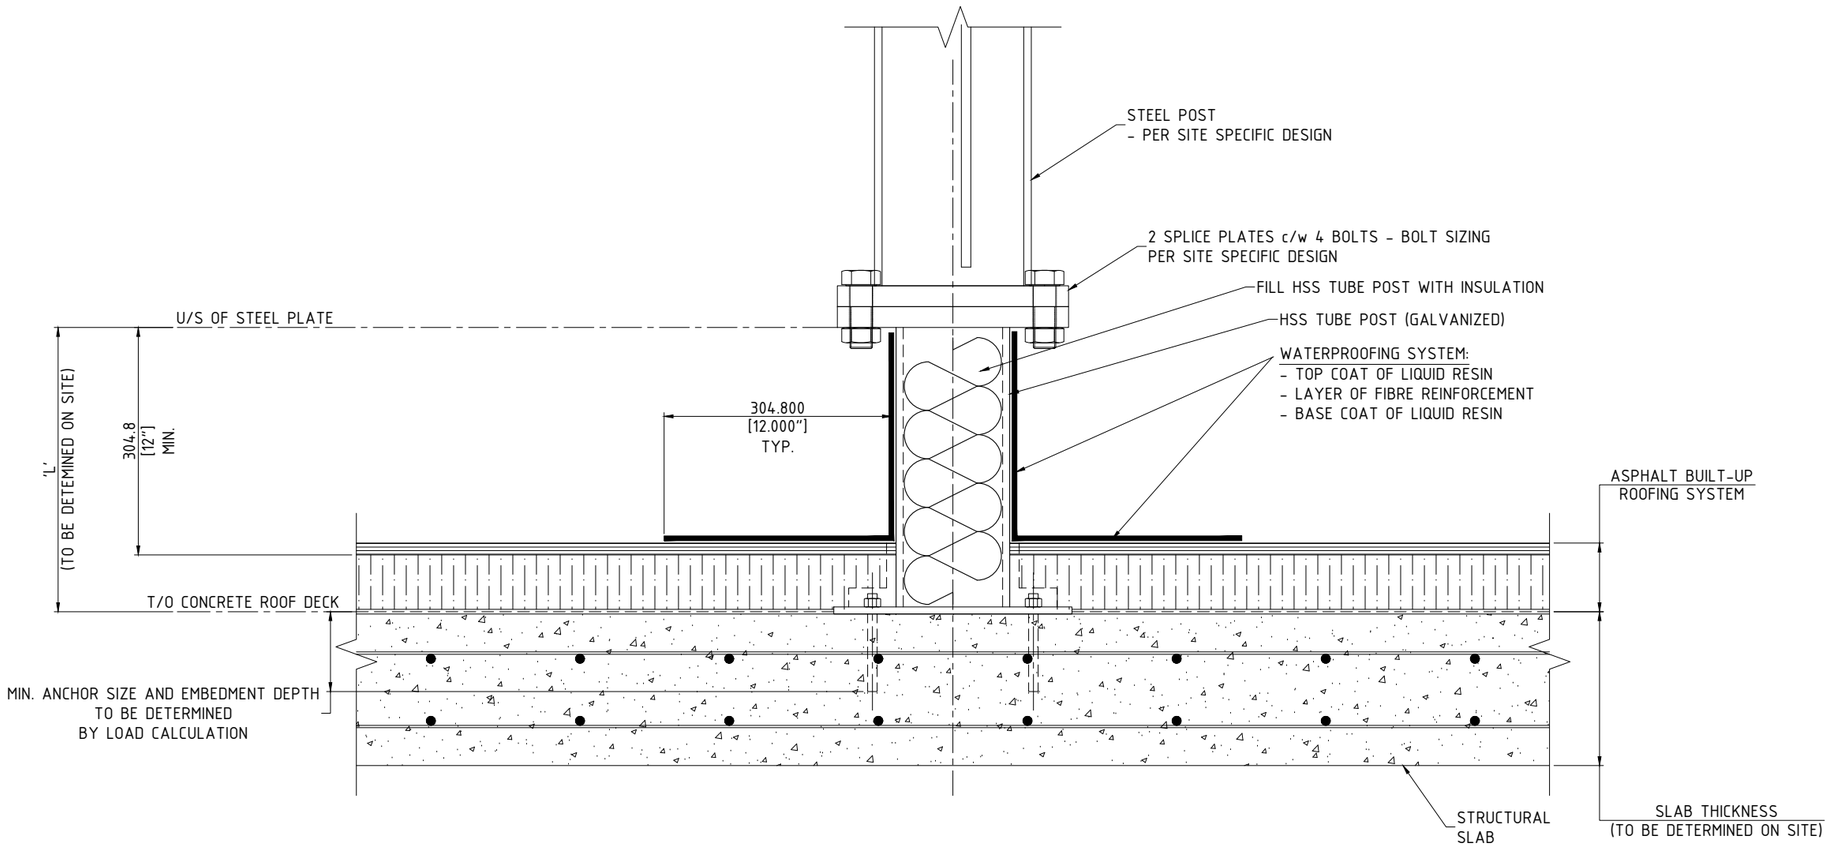

ROOF CONNECTION DETAIL AT CONCRETE ROOF DECK

SCALE: N.T.S.

REV NO.	DATE	BY	DESCRIPTION
0	07 OCT 26	-	ISSUED AS STANDARD

Memtech Acoustics

248.289.1123
memtechacoustics.com

MEMTECH ACOUSTICS - STANDARD DRAWING
GENERIC ROOF CONNECTION DETAILS
- ROOF CONNECTION DETAIL AT CONCRETE ROOF DECK

DESIGNED	-	-
DES. CHK	-	-
DRAWN BY	-	-
DWG. CHK	-	-


BRANCH P.O. -
CUSTOMER REF. -
PROJECT NUMBER STD DRAWING
DWG NO. SW-550
REV. 0


248.289.1123 | SALES@MEMTECHACOUSTICS.COM | MEMTECHACOUSTICS.COM
2175 Avon Industrial Dr., Rochester Hills, MI 48309

Drawings and product details are for information and/or illustrative purposes only, and may vary.
Please contact your local Memtech representative for the most current product information.

NOTES:

1. DIMENSIONS ARE IN MILLIMETRES [INCHES]

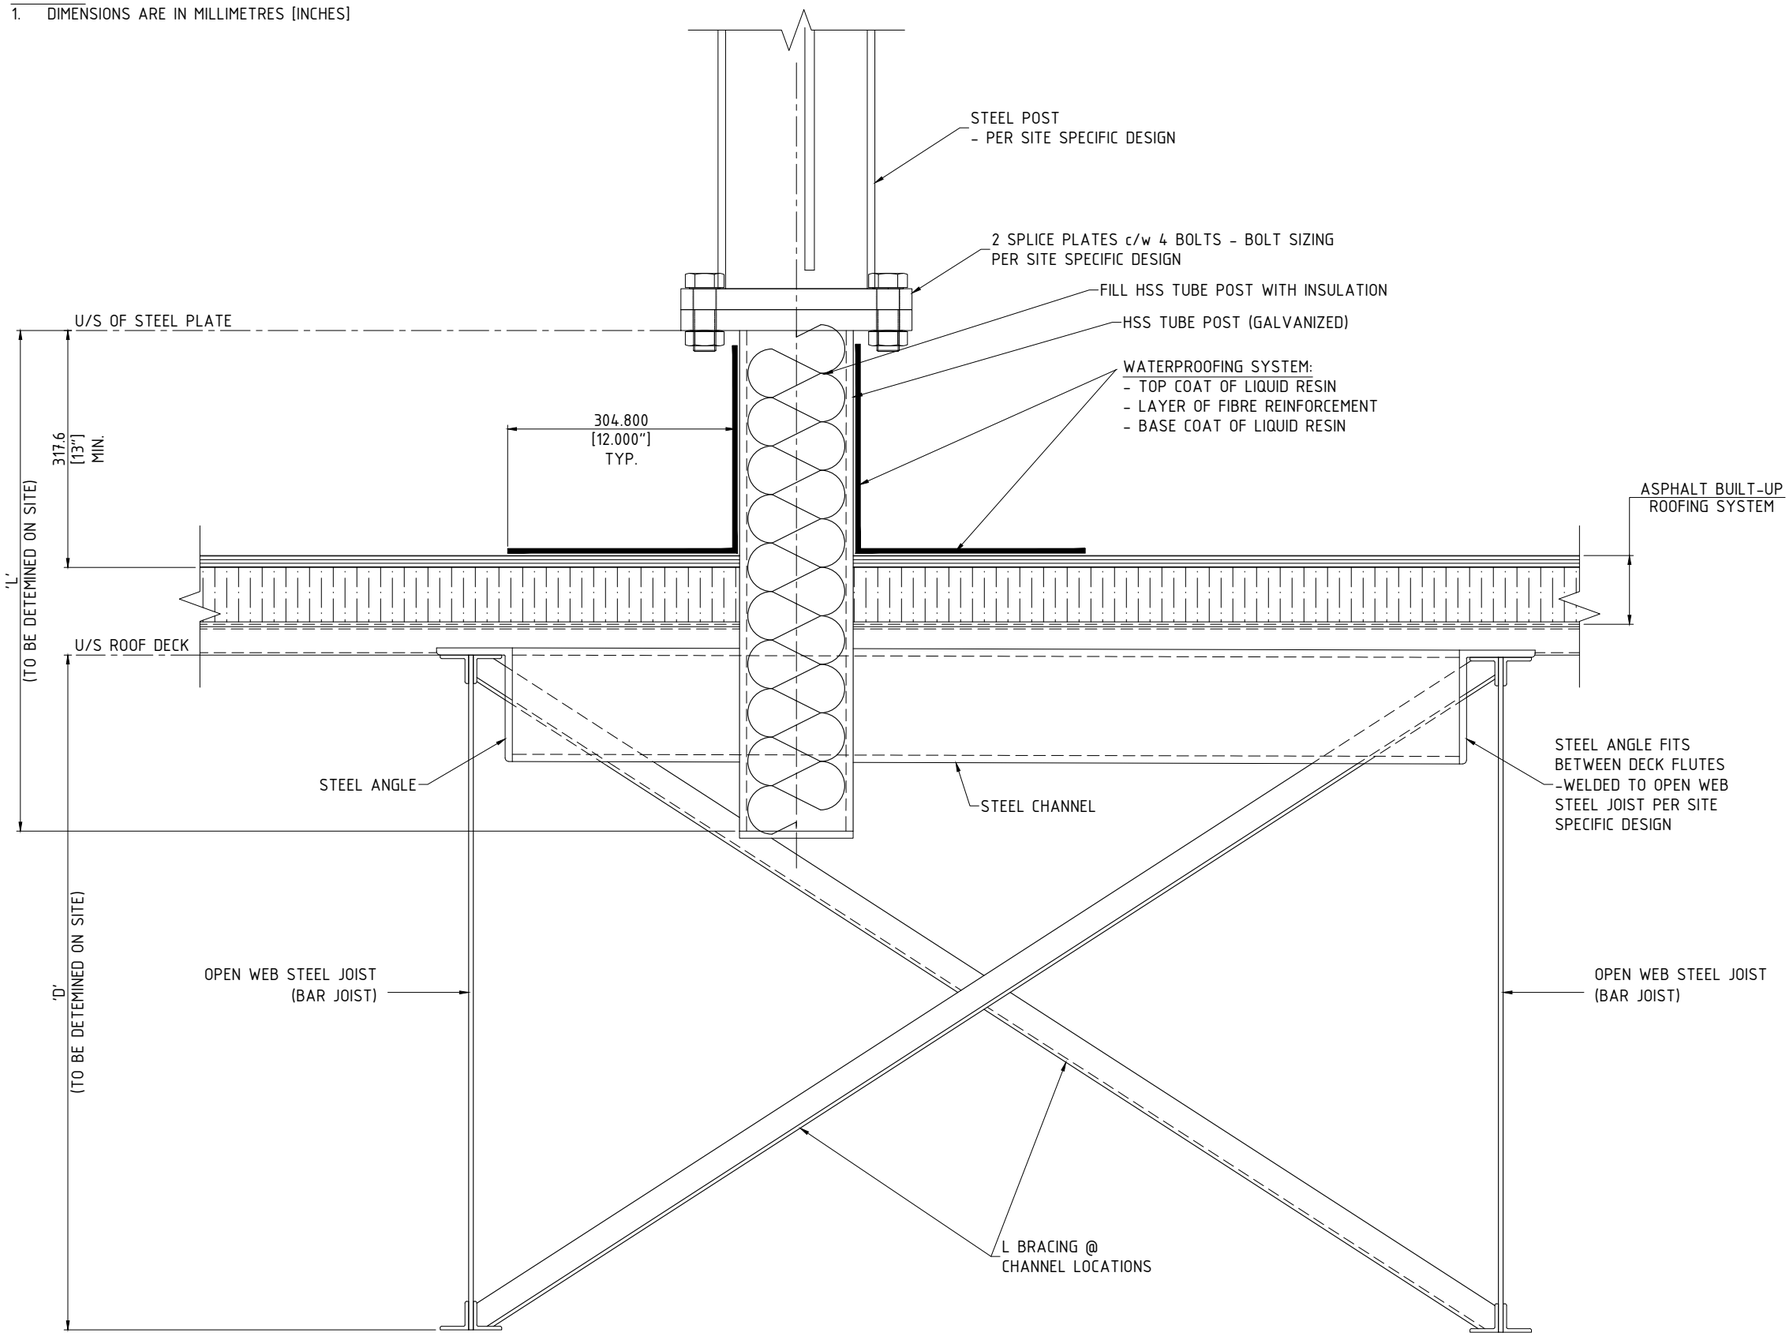

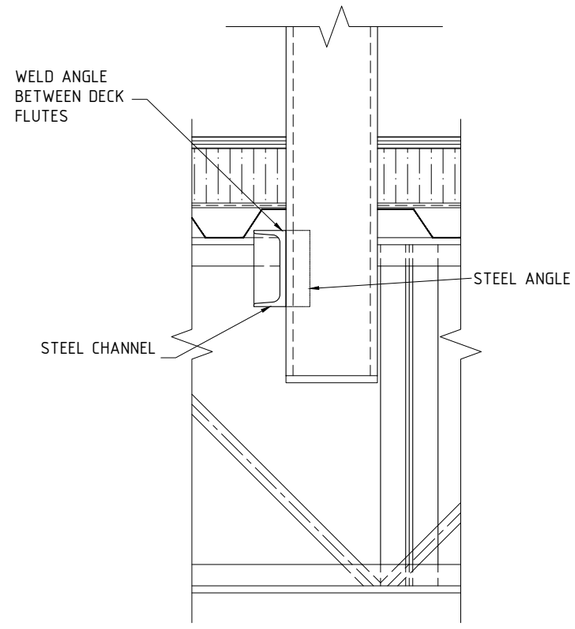

A – SECTION
SCALE: N.T.S.

ROOF CONNECTION DETAIL PARALLEL TO OPEN WEB STEEL JOIST

SCALE: N.T.S.

REV NO.	DATE	BY	DESCRIPTION
0	07 OCT 26	-	ISSUED AS STANDARD

Memtech Acoustics

248.289.1123
memtechacoustics.com

MEMTECH ACOUSTICS - STANDARD DRAWING
GENERIC ROOF CONNECTION DETAILS
- ROOF CONNECTION DETAIL PARALLEL TO OPEN WEB STEEL JOIST

DESIGNED	-	-
DES. CHK	-	-
DRAWN BY	-	-
DWG. CHK	-	-


BRANCH P.O.: -
CUSTOMER REF.: -
PROJECT NUMBER: STD DRAWING
DWG NO.: SW-560
REV.: 0

248.289.1123 | SALES@MEMTECHACOUSTICS.COM | MEMTECHACOUSTICS.COM
2175 Avon Industrial Dr., Rochester Hills, MI 48309

Drawings and product details are for information and/or illustrative purposes only, and may vary.
Please contact your local Memtech representative for the most current product information.

NOTES:

1. DIMENSIONS ARE IN MILLIMETRES [INCHES]

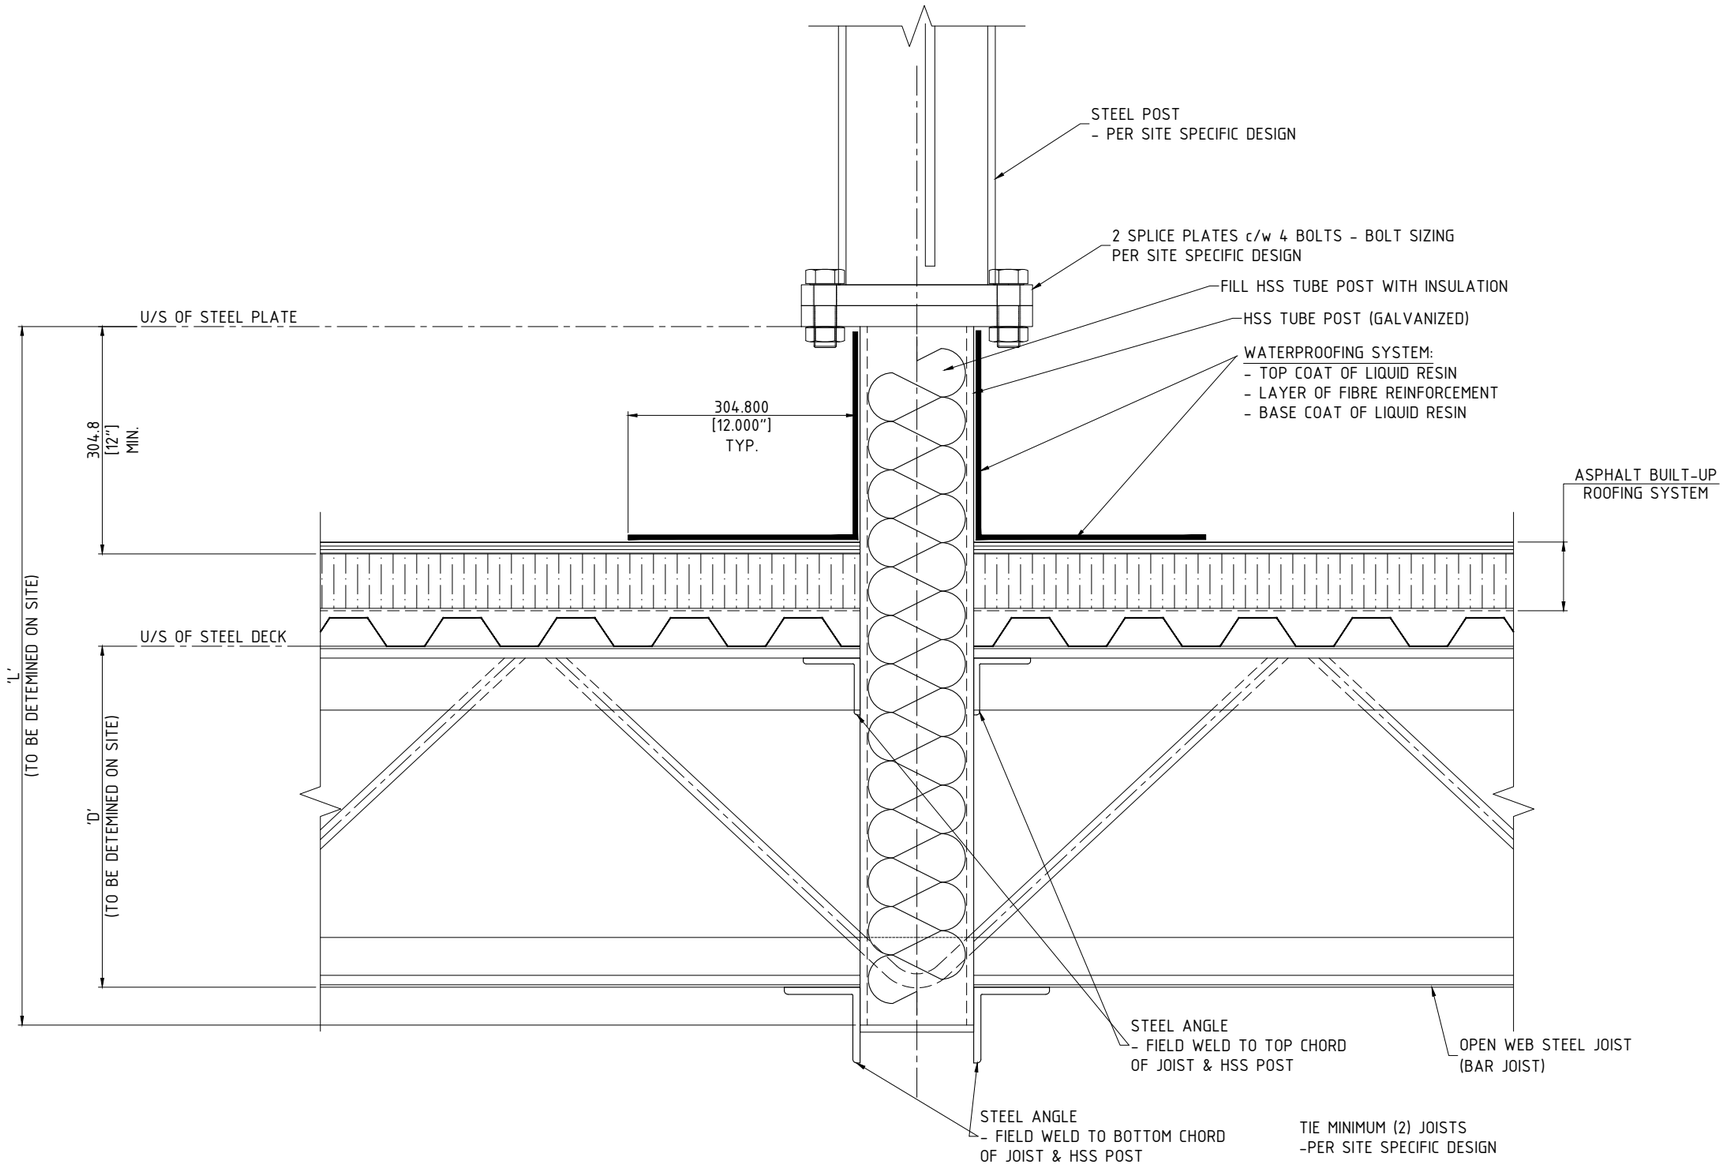

ROOF CONNECTION PERPENDICULAR TO OPEN WEB STEEL JOIST

SCALE: N.T.S.

REV NO.	DATE	BY	DESCRIPTION
0	07 OCT 26	-	ISSUED AS STANDARD

Memtech Acoustics


248.289.1123
memtechacoustics.com

MEMTECH ACOUSTICS - STANDARD DRAWING
GENERIC ROOF CONNECTION DETAILS
- ROOF CONNECTION DETAIL PERPENDICULAR TO OPEN WEB STEEL JOIST

DESIGNED	-	-	BRANCH P.O.	CUSTOMER REF.
DES. CHK	-	-	-	-
DRAWN BY	-	-	PROJECT NUMBER STD DRAWING	DWG NO. SW-570 REV. 0
DWG. CHK	-	-		

NOTES:

1. DIMENSIONS ARE IN MILLIMETRES [INCHES]

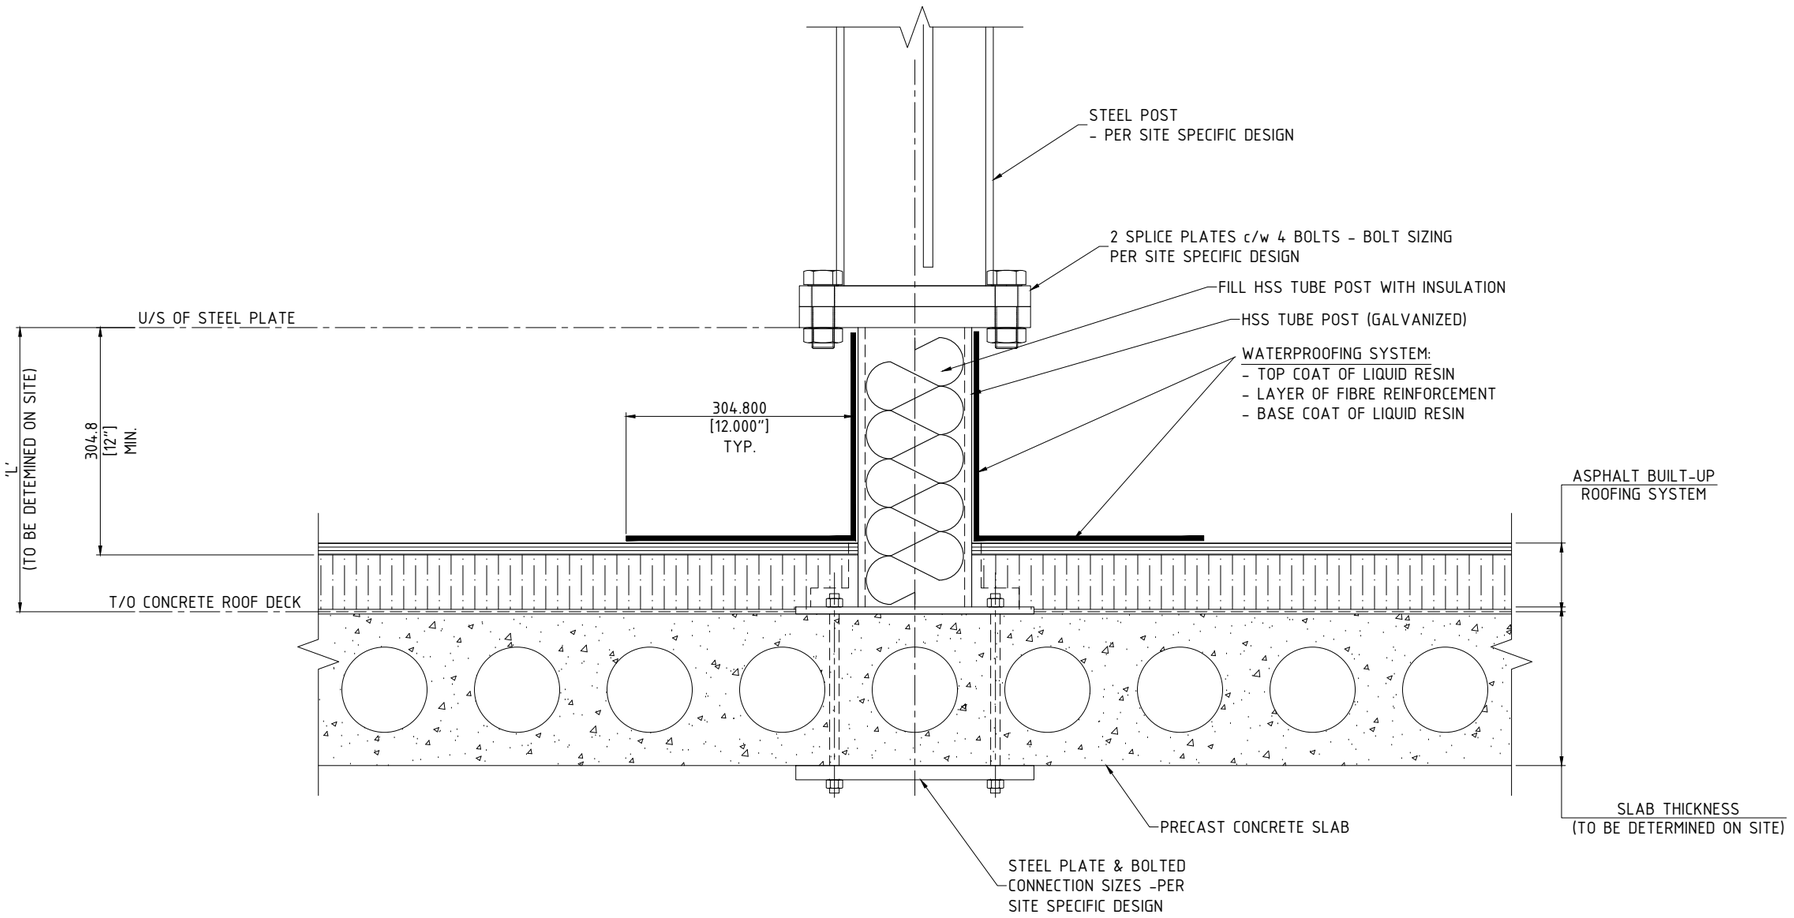

ROOF CONNECTION DETAIL AT PRECAST CONCRETE DECK

SCALE: N.T.S.

REV NO.	DATE	BY	DESCRIPTION
0	07 OCT 26	-	ISSUED AS STANDARD

Memtech Acoustics

248.289.1123
memtechacoustics.com

MEMTECH ACOUSTICS - STANDARD DRAWING
GENERIC ROOF CONNECTION DETAILS
- ROOF CONNECTION DETAIL AT PRECAST CONCRETE DECK

DESIGNED	-	-
DES. CHK	-	-
DRAWN BY	-	-
DWG. CHK	-	-

BRANCH P.O. -
CUSTOMER REF. -
PROJECT NUMBER STD DRAWING
DWG NO. SW-580
REV. 0

248.289.1123 | SALES@MEMTECHACOUSTICS.COM | MEMTECHACOUSTICS.COM
2175 Avon Industrial Dr., Rochester Hills, MI 48309

Drawings and product details are for information and/or illustrative purposes only, and may vary.
Please contact your local Memtech representative for the most current product information.