
PROJECT NAME: _____ CUSTOMER: _____


APPLICATION: ☐ INTERIOR ☐ EXTERIOR FINISH: _____ MA JOB #: _____

SINGLE-LEAF DOOR SUBMITTAL


DOOR No.	DOOR SWING	WINDOW OPTION	INSTALLATION OPTION	CLEAR OPENING WIDTH	CLEAR OPENING HEIGHT	ROUGH OPENING WIDTH	ROUGH OPENING HEIGHT	WALL THICKNESS

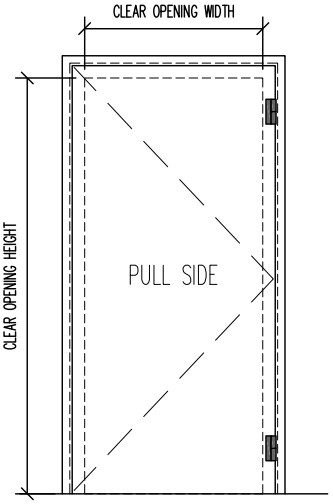


DOOR SWING

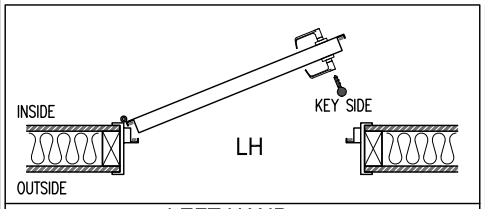


LEFT HAND

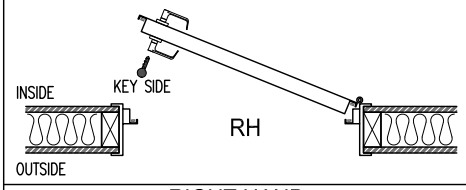

RIGHT HAND

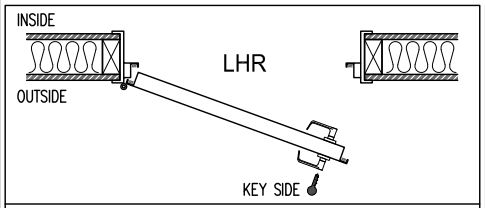


LEFT HAND REVERSE

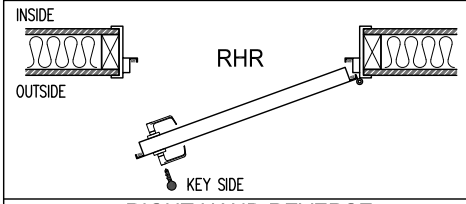


RIGHT HAND REVERSE


WINDOW OPTIONS

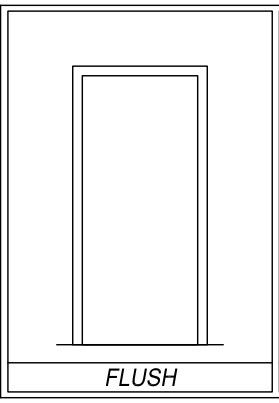


FLUSH

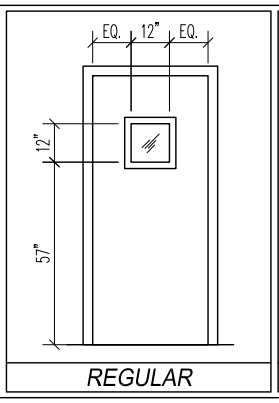


REGULAR

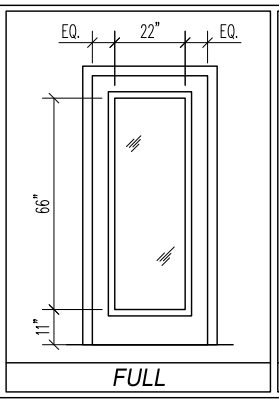

FULL

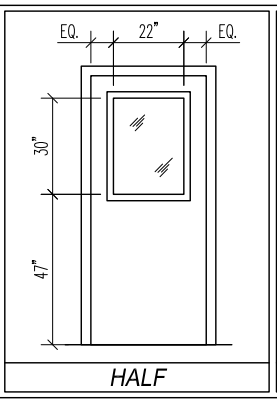


HALF

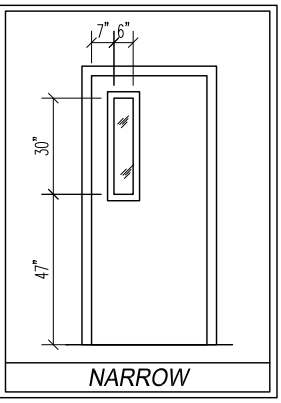


NARROW

INSTALLATION OPTION

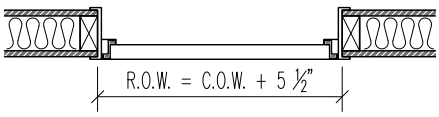

INSTALLATION OPTION 'A'

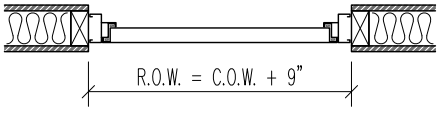

INSTALLATION OPTION 'B'

HARDWARE SCHEDULE


HINGES	NBL-CLH-100 OFFSET CAM-LIFTING HINGES (FINISH: DULL SILVER)	QTY.
DOOR BOTTOM	MFG. STANDARD TEFLON COATED COMPRESSION SEAL	QTY. 1
HD/JMB/SEALS	MFG. STANDARD DOUBLE MAGNETIC SEALS	as req'd
THRESHOLD	ONE-PIECE 1/4" ALUMINUM SILL PLATE	QTY. 1


NOTES: _____

STC-50
SINGLE-LEAF DOOR
SPECIFICATIONS

PROJECT:			TYPE:
SUBMITTED BY:		DATE:	ISSUE:
APPROVED BY:		DATE:	PROJECT No.:
PROJ. MGR.	SHEET:		


Memtech Acoustics
2175 Avon Industrial Dr.
Rochester Hills, MI 48309
248.289.1123
memtechacoustics.com

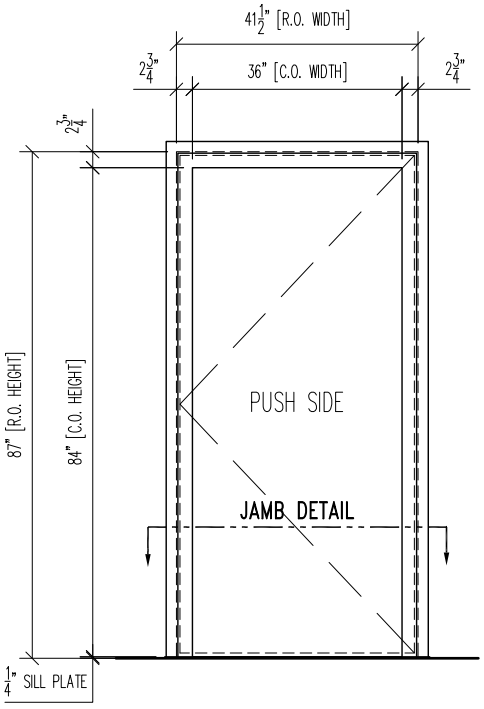

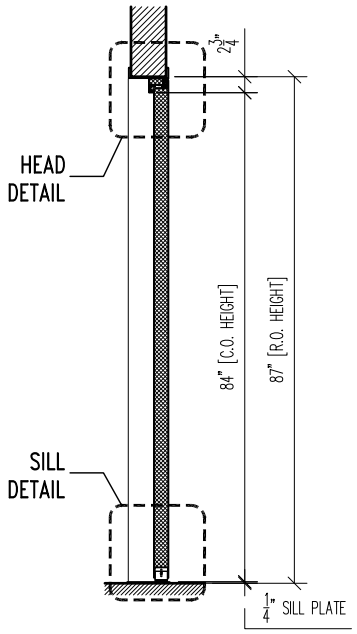


AS SHOWN @ DOORS		


OPP. HAND @ DOORS		

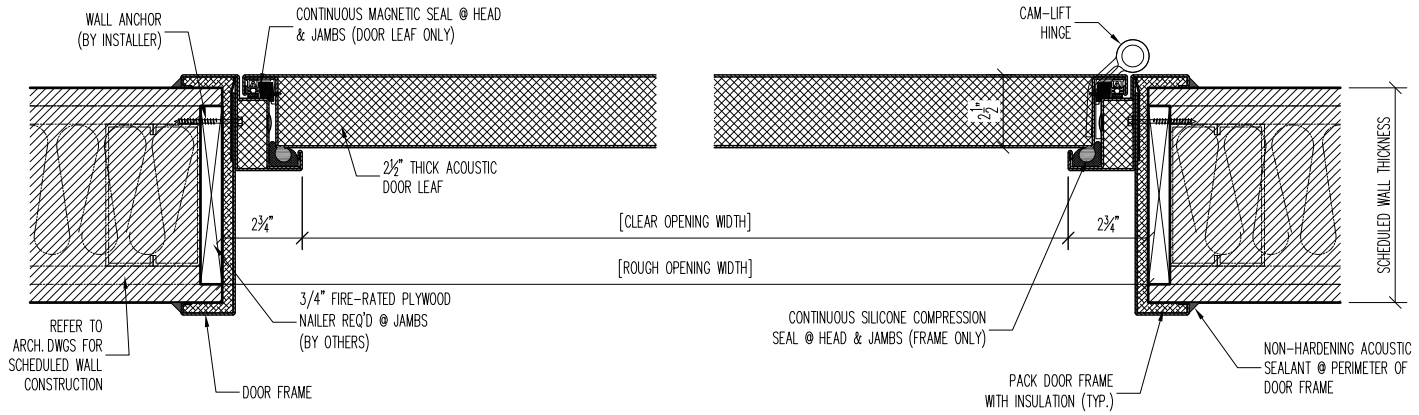

1 JAMB DETAIL

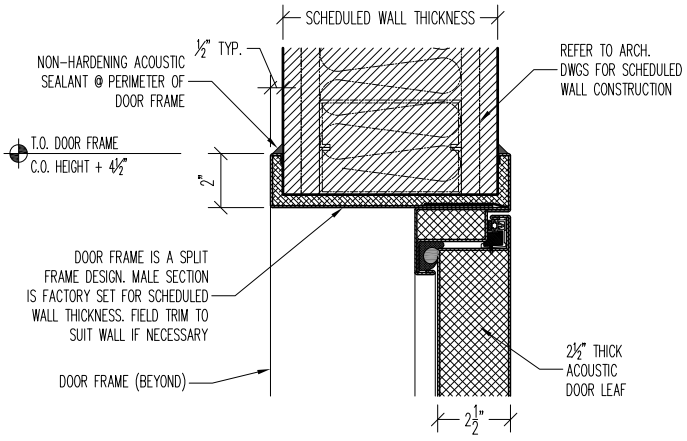

2 HEAD DETAIL

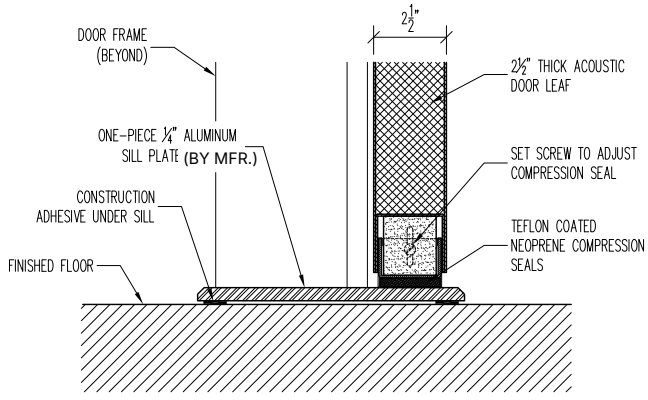

3 SILL DETAIL

STC-50 / ADA SINGLE-LEAF DOOR INSTALL DETAILS

PROJECT:			TYPE: GENERAL
SUBMITTED BY:		DATE:	ISSUE: –
APPROVED BY:		DATE:	PROJECT No.:
PROJ. MGR.	SHEET: EZ-PULL		


Memtech Acoustics
2175 Avon Industrial Dr.
Rochester Hills, MI 48309
248.289.1123
memtechacoustics.com


PROJECT NAME: _____ CUSTOMER: _____


APPLICATION: ☐ INTERIOR ☐ EXTERIOR FINISH: _____ MA JOB #: _____


SINGLE–LEAF DOOR SPECIFICATIONS

DOOR No.	DOOR SWING	WINDOW OPTION	INSTALLATION OPTION	CLEAR OPENING WIDTH	CLEAR OPENING HEIGHT	ROUGH OPENING WIDTH	ROUGH OPENING HEIGHT	THROAT DIMENSION

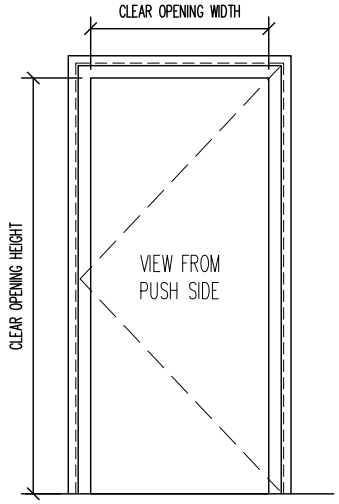

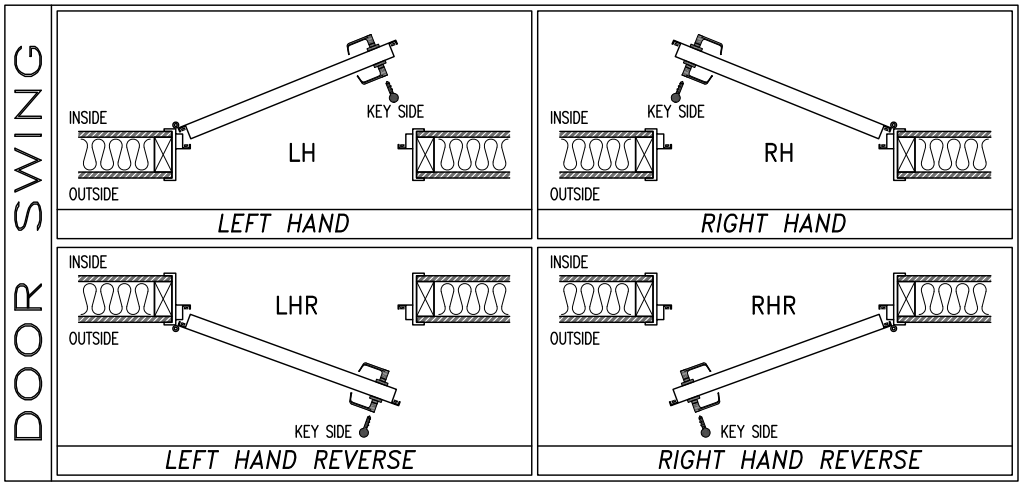

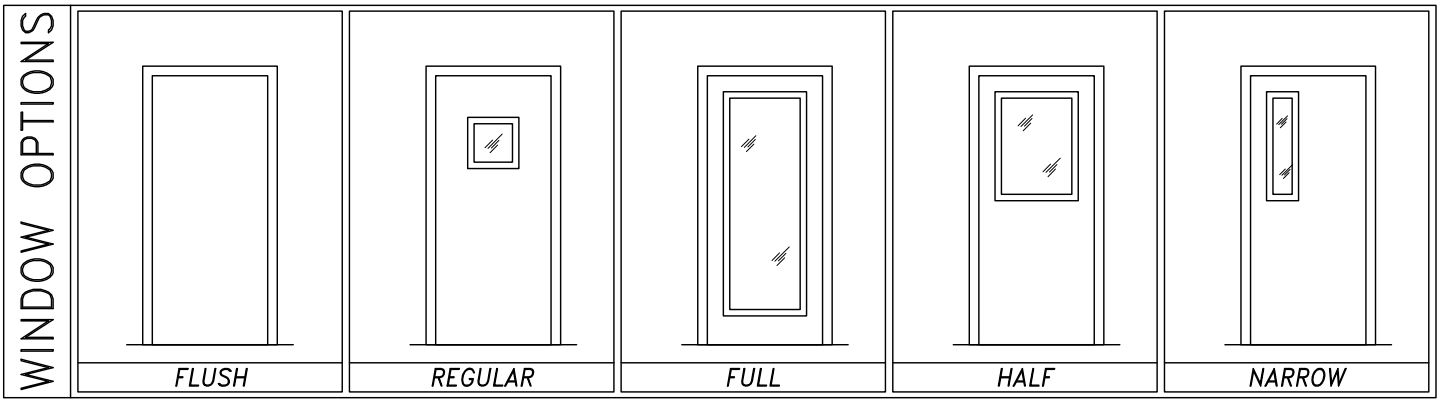

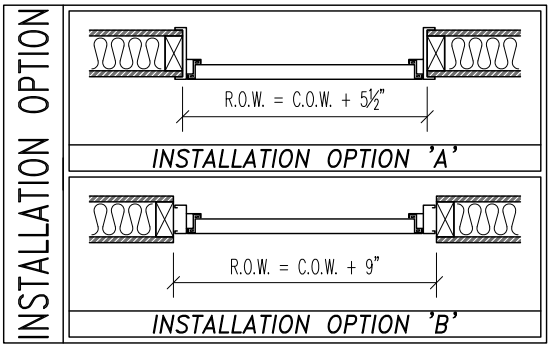

HARDWARE SCHEDULE


HINGES	NBL–CLH–100 OFFSET CAM–LIFTING HINGES (QTY. (2) PER LEAF / FINISH: DULL SILVER)	QTY. 2
THRESHOLD	ONE–PIECE 1/4" ALUMINUM SILL PLATE	QTY. 1
DOOR BOTTOM	MFG. STANDARD TEFLON COATED COMPRESSION SEAL	QTY. 1
MAGNETIC SEALS	MFG. STANDARD MAGNETIC DOOR SEAL (INSTALLED @ DOOR LEAF ONLY)	17 ft.
ADA SEALS	MFG. STANDARD ADA SILICONE COMPRESSION SEAL (INSTALLED @ DOOR FRAME ONLY)	17 ft.


NOTES: 1.) SEE SHEET 'DS–29' FOR DOOR INSTALLATION DETAILS 2.) ADA SEALS NULLIFY THE OPENING FORCE REQUIRED TO BREAK THE BOND OF THE MAGNETIC SEALS.

STC–50 / ADA SINGLE–LEAF DOOR SPECIFICATIONS

PROJECT:		TYPE:	GENERAL
SUBMITTED BY:	DATE:	ISSUE:	–
APPROVED BY:	DATE:	PROJECT No.:	
PROJ. MGR.	SHEET: DS–12		


Memtech Acoustics
2175 Avon Industrial Dr.
Rochester Hills, MI 48309
248.289.1123
memtechacoustics.com

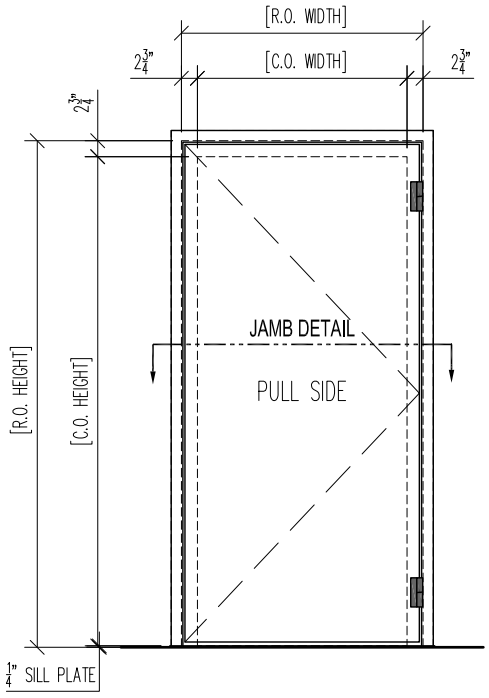

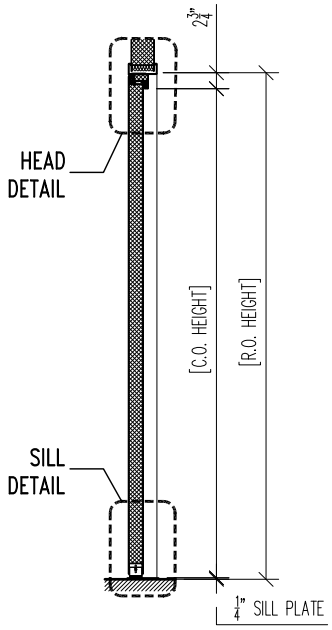


AS SHOWN @ DOORS		


OPP. HAND @ DOORS		

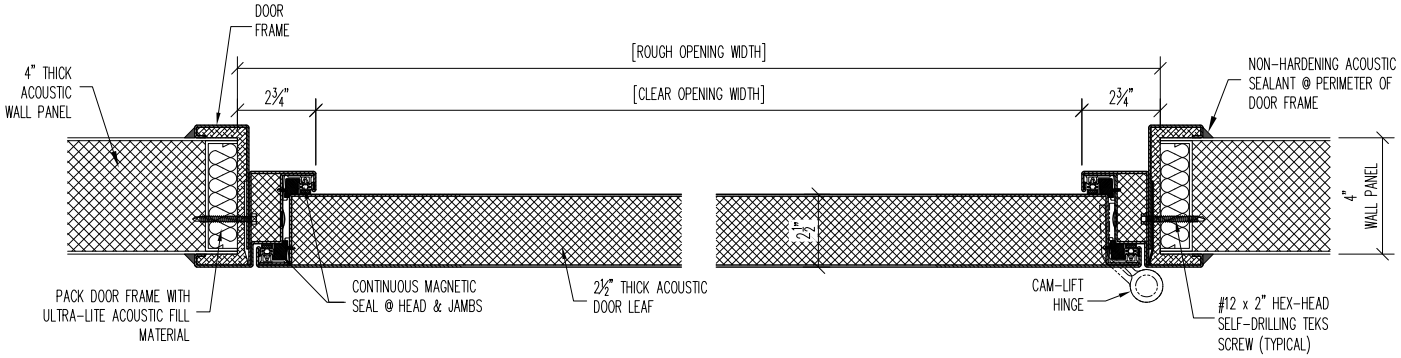

1 JAMB DETAIL

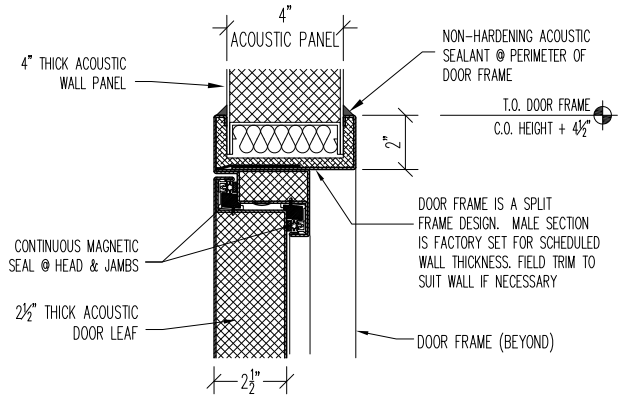

2 HEAD DETAIL

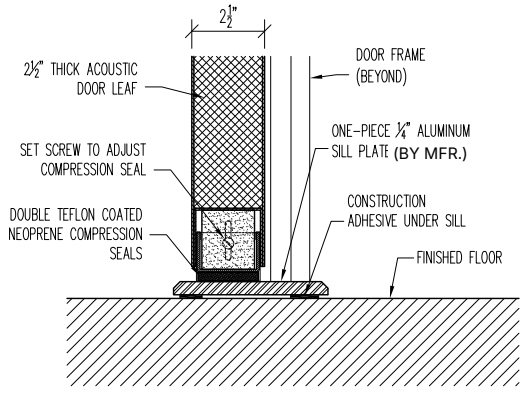



3 SILL DETAIL

STC-50 SL-DOOR TYPICAL - TYPE 'A' INSTALL DETAILS

PROJECT:		TYPE:
SUBMITTED BY:	DATE:	ISSUE:
APPROVED BY:	DATE:	PROJECT No.:
PROJ. MGR.	SHEET:	


Memtech Acoustics
2175 Avon Industrial Dr.
Rochester Hills, MI 48309
248.289.1123
memtechacoustics.com

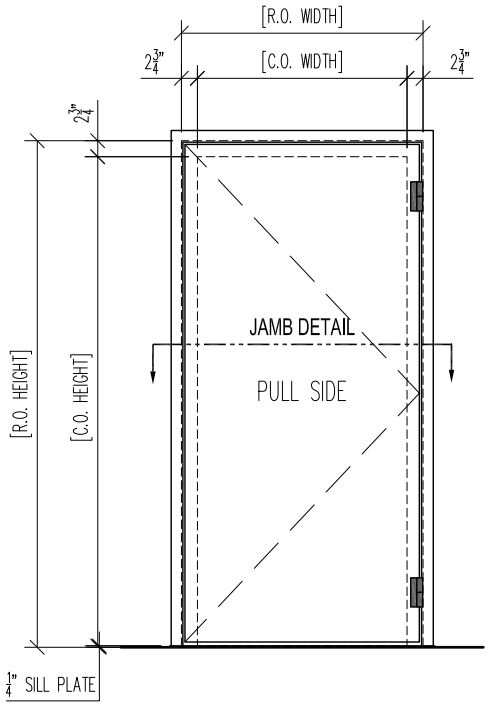

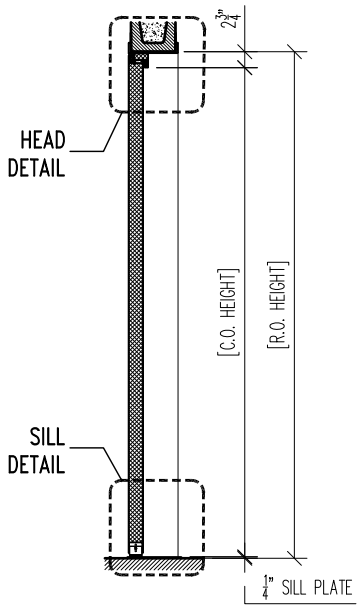


AS SHOWN @ DOORS		


OPP. HAND @ DOORS		

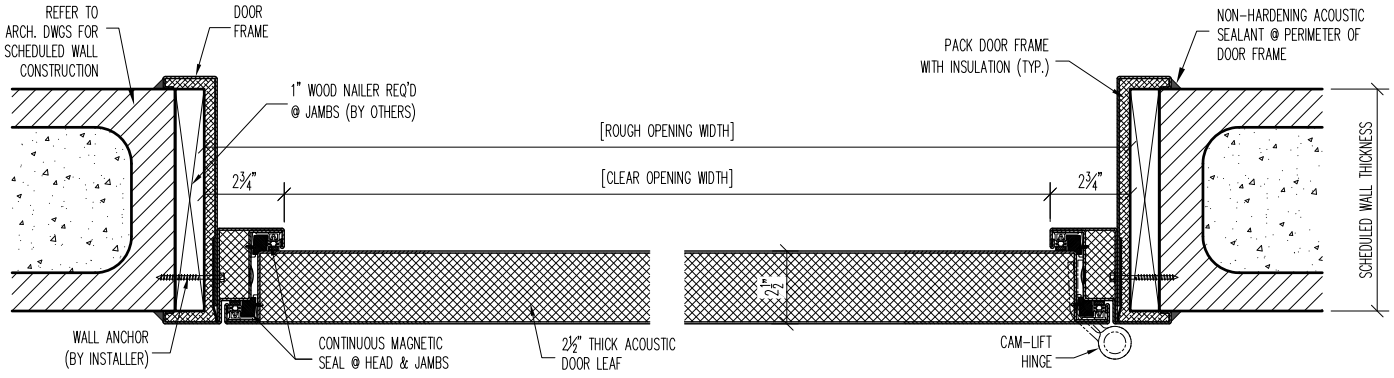

1 JAMB DETAIL

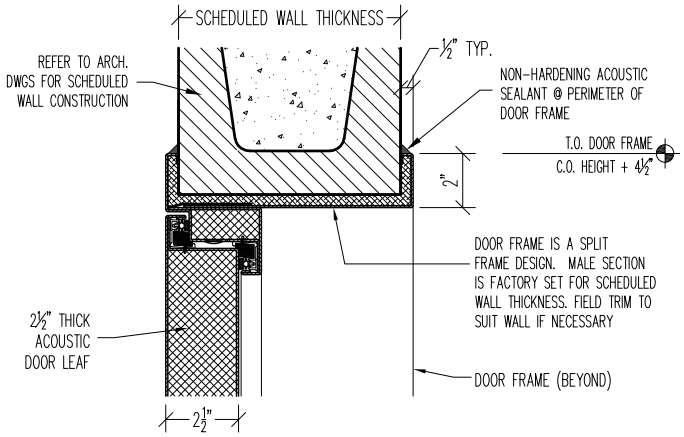

2 HEAD DETAIL

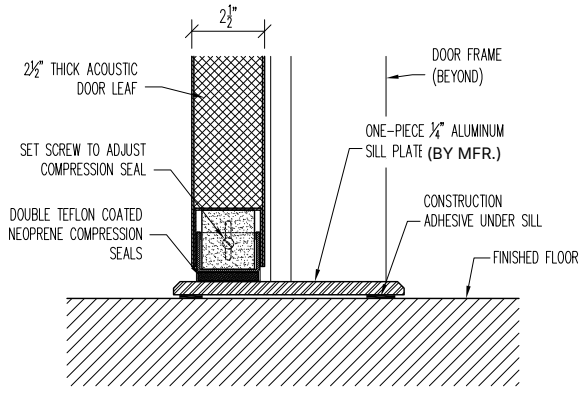



3 SILL DETAIL

STC-50 SL-DOOR TYPICAL - TYPE 'A' INSTALL DETAILS

PROJECT:			TYPE:
SUBMITTED BY:		DATE:	ISSUE:
APPROVED BY:		DATE:	PROJECT No.:
PROJ. MGR.	SHEET:		


Memtech Acoustics
2175 Avon Industrial Dr.
Rochester Hills, MI 48309
248.289.1123
memtechacoustics.com

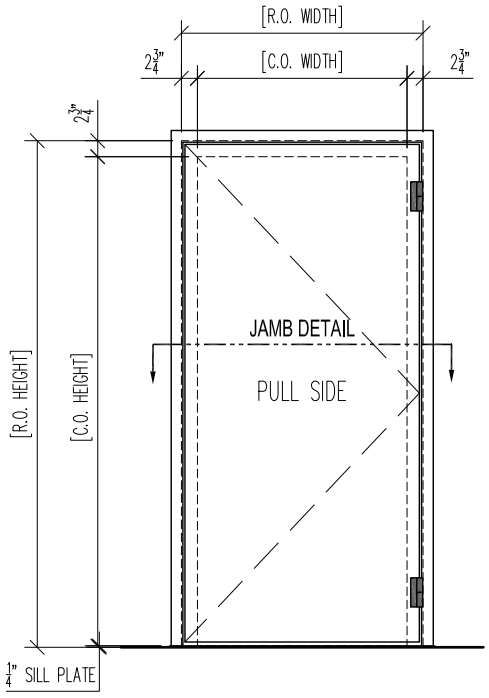

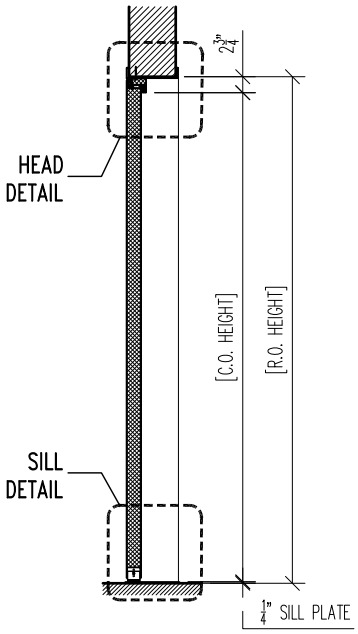


AS SHOWN @ DOORS		


OPP. HAND @ DOORS		

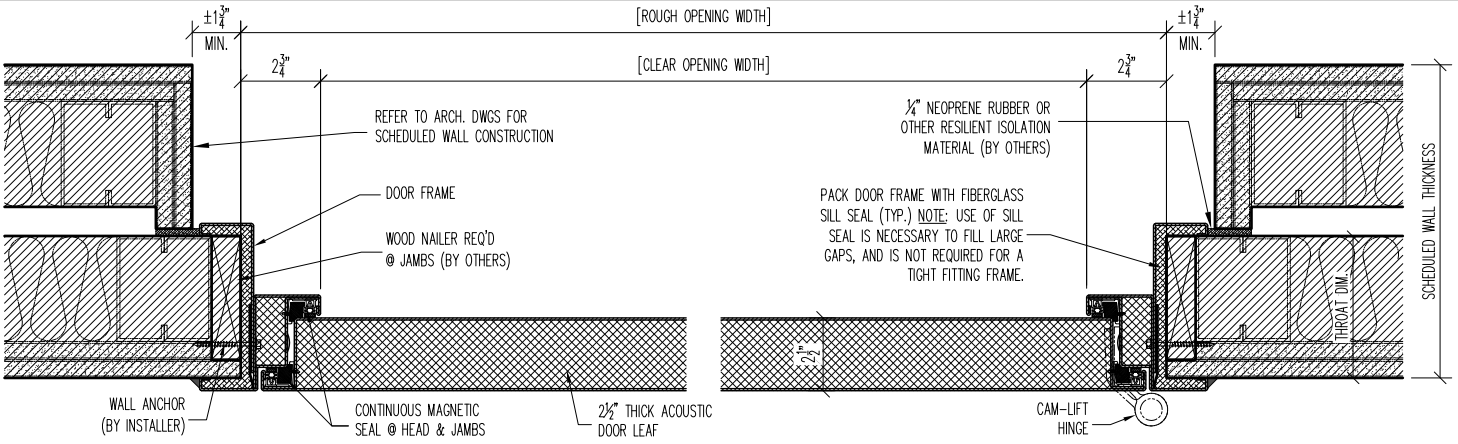

1 JAMB DETAIL

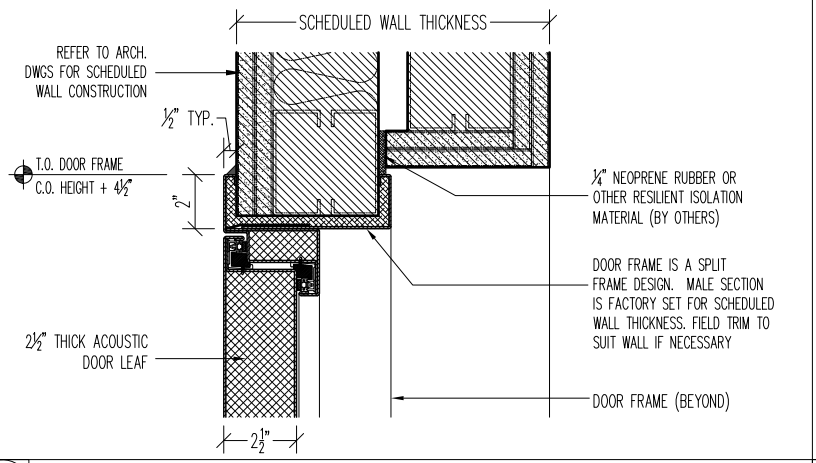

2 HEAD DETAIL

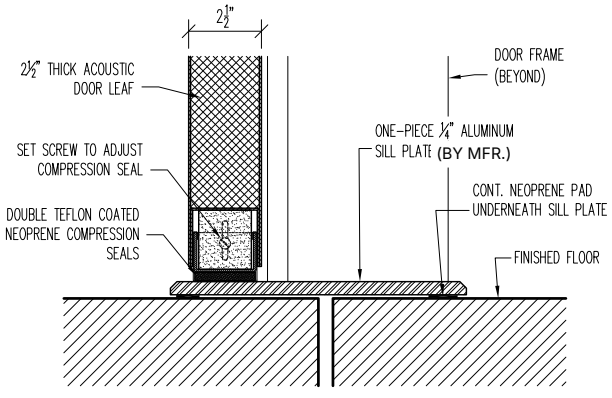



3 SILL DETAIL

STC-50 SL-DOOR TYPICAL - TYPE 'A' INSTALL DETAILS

PROJECT:			TYPE:
SUBMITTED BY:		DATE:	ISSUE:
APPROVED BY:		DATE:	PROJECT No.:
PROJ. MGR.	SHEET:		


Memtech Acoustics
2175 Avon Industrial Dr.
Rochester Hills, MI 48309
248.289.1123
memtechacoustics.com

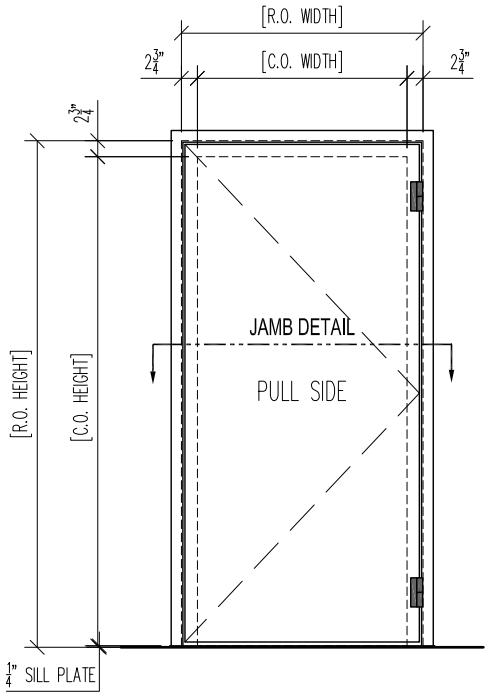

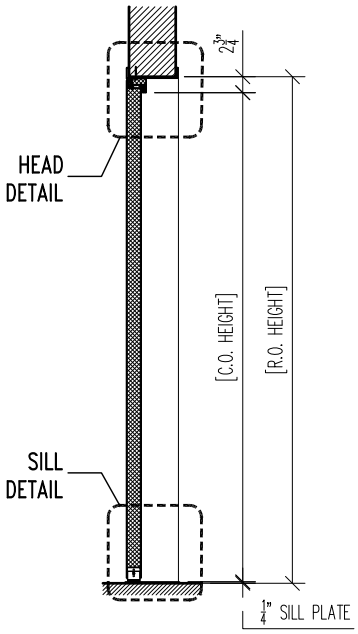


AS SHOWN @ DOORS		


OPP. HAND @ DOORS		

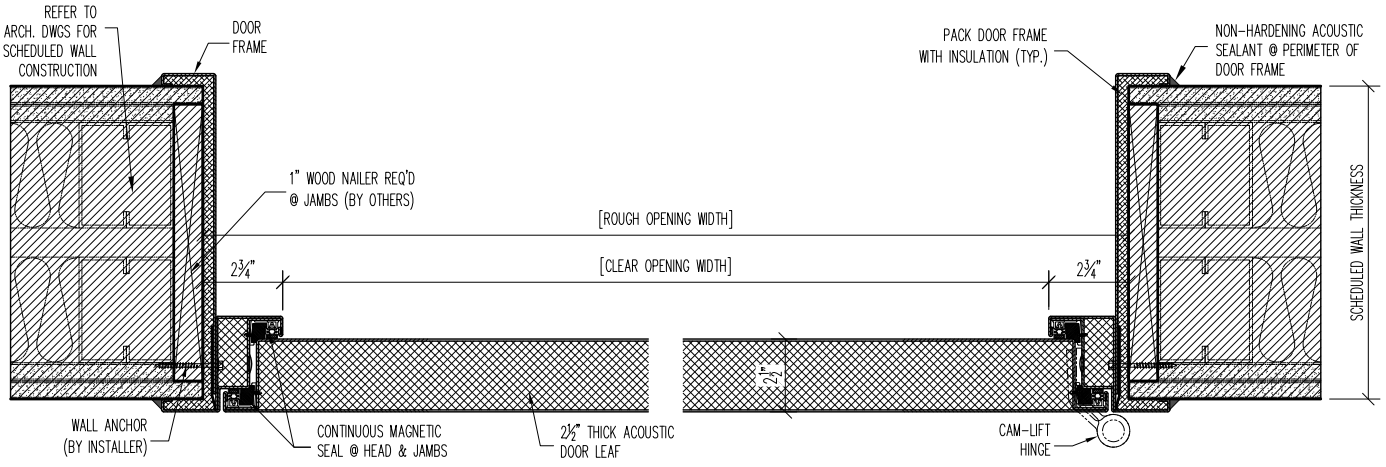

1 JAMB DETAIL

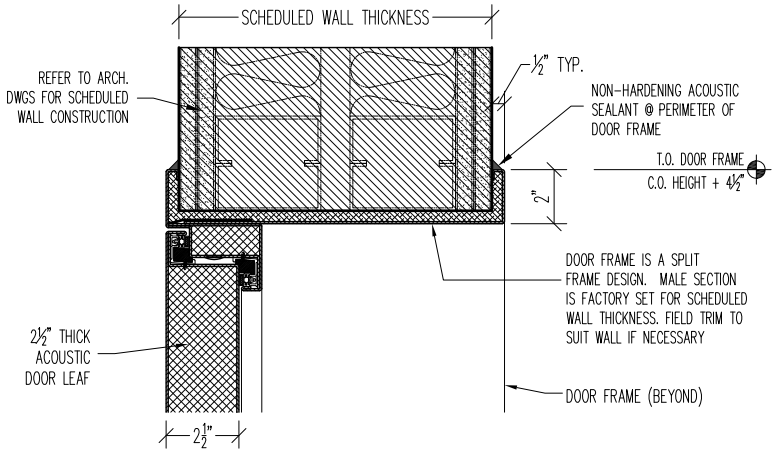

2 HEAD DETAIL

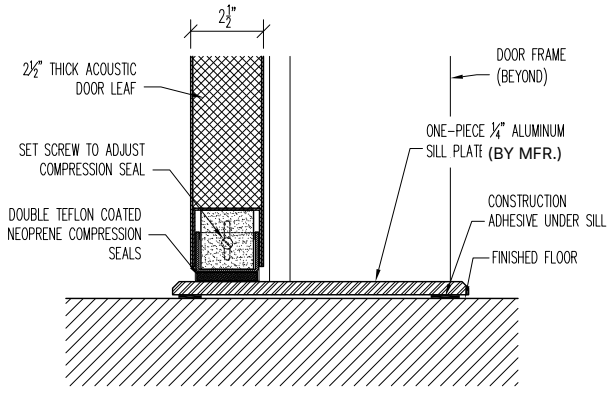



3 SILL DETAIL

STC-50 SL-DOOR TYPICAL - TYPE 'A' INSTALL DETAILS

PROJECT:			TYPE:
SUBMITTED BY:		DATE:	ISSUE:
APPROVED BY:		DATE:	PROJECT No.:
PROJ. MGR.	SHEET:		


Memtech Acoustics
2175 Avon Industrial Dr.
Rochester Hills, MI 48309
248.289.1123
memtechacoustics.com

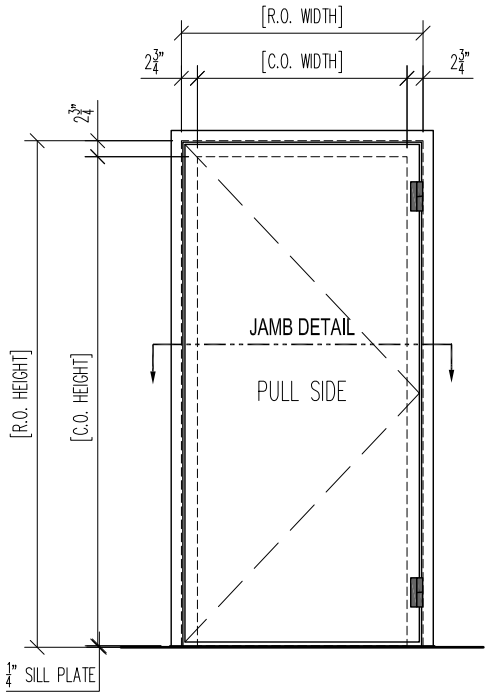

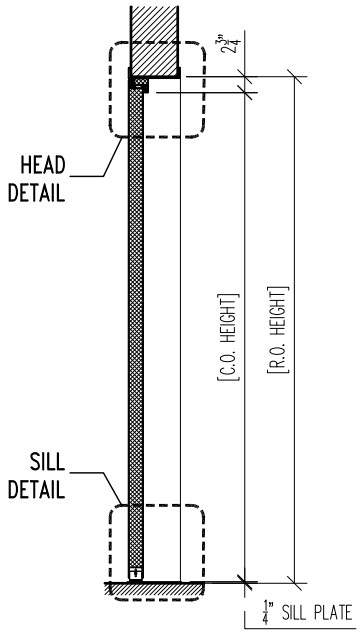


AS SHOWN @ DOORS		


OPP. HAND @ DOORS		

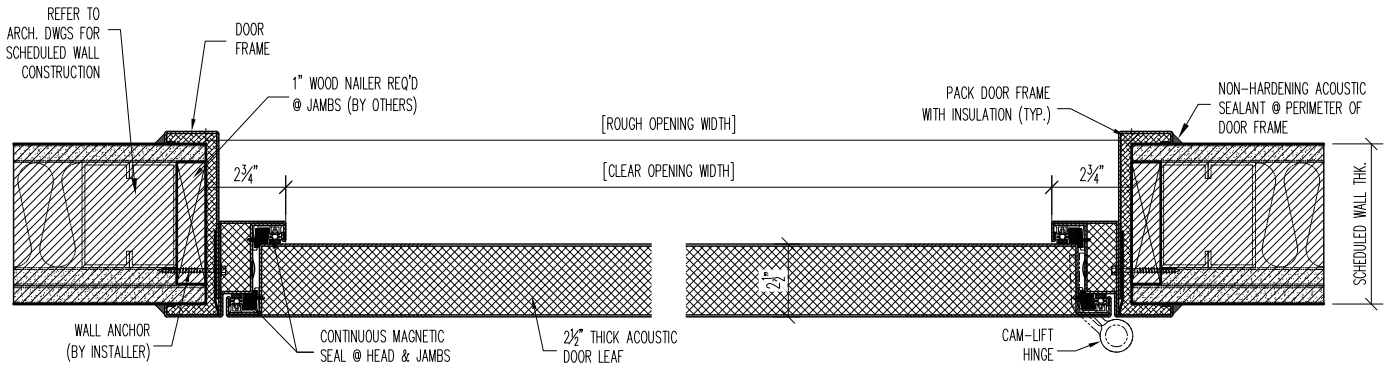

1 JAMB DETAIL

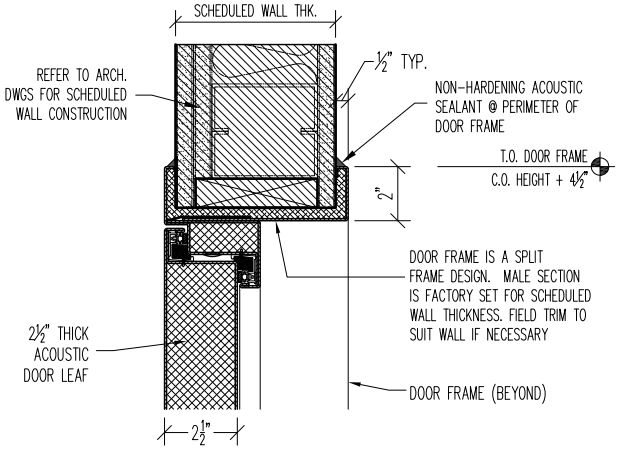

2 HEAD DETAIL

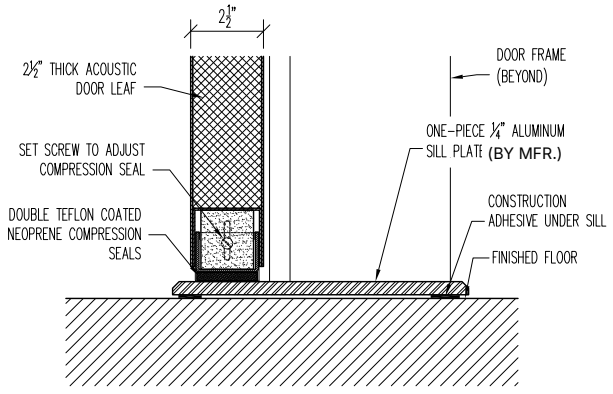



3 SILL DETAIL

STC-50 SL-DOOR TYPICAL - TYPE 'A' INSTALL DETAILS

PROJECT:		TYPE:
SUBMITTED BY:	DATE:	ISSUE:
APPROVED BY:	DATE:	PROJECT No.:
PROJ. MGR.	SHEET:	


Memtech Acoustics
2175 Avon Industrial Dr.
Rochester Hills, MI 48309
248.289.1123
memtechacoustics.com

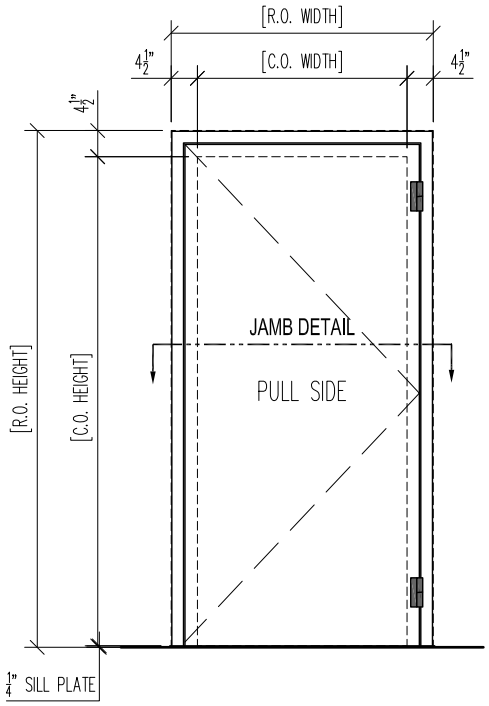

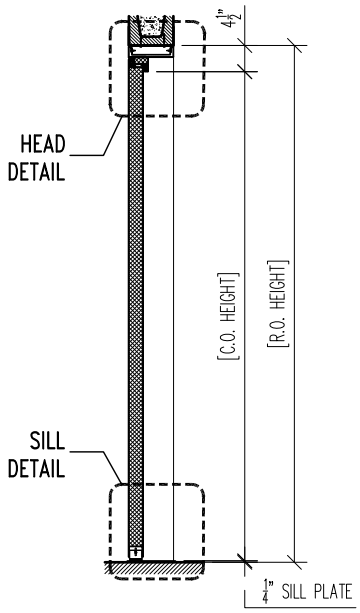


AS SHOWN @ DOORS		


OPP. HAND @ DOORS		

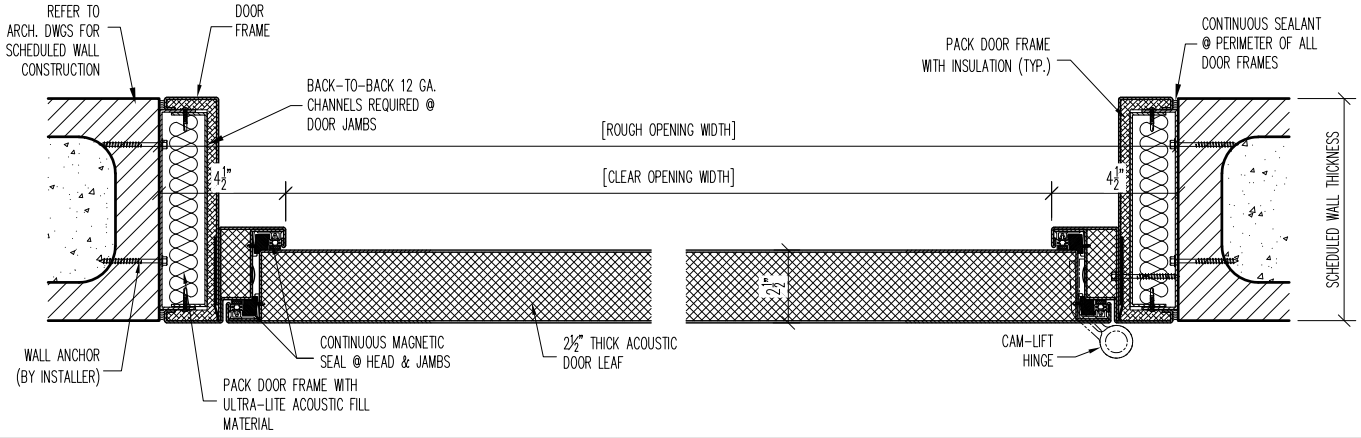

1 JAMB DETAIL

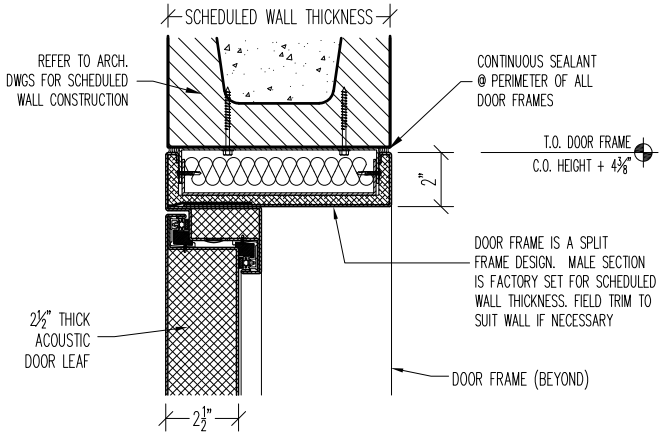

2 HEAD DETAIL

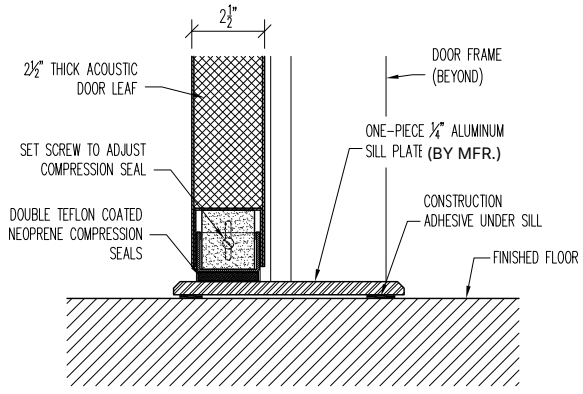



3 SILL DETAIL

STC-50 SL-DOOR TYPICAL - TYPE 'B' INSTALL DETAILS

PROJECT:		TYPE:
SUBMITTED BY:	DATE:	ISSUE:
APPROVED BY:	DATE:	PROJECT No.:
PROJ. MGR.	SHEET:	


Memtech Acoustics
2175 Avon Industrial Dr.
Rochester Hills, MI 48309
248.289.1123
memtechacoustics.com

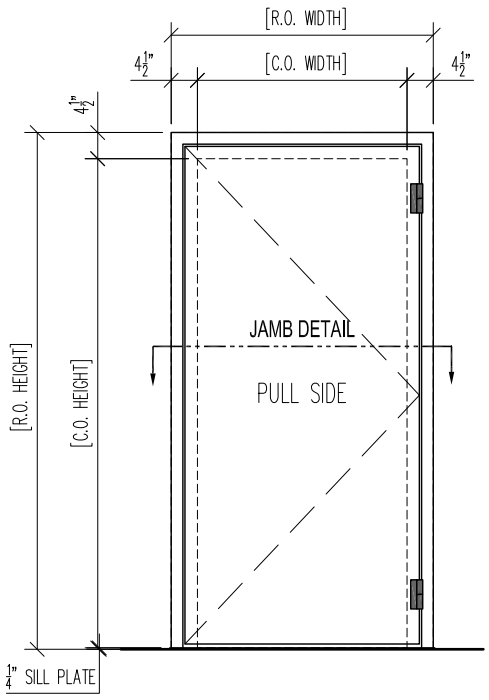

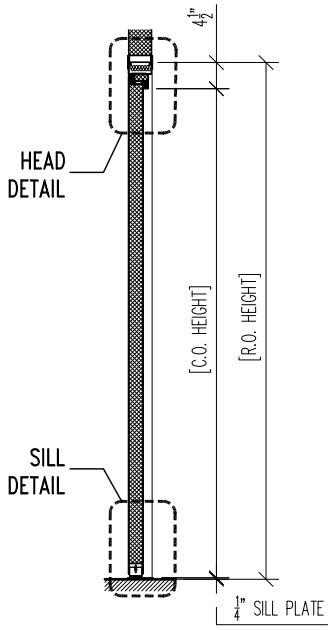


AS SHOWN @ DOORS		


OPP. HAND @ DOORS		

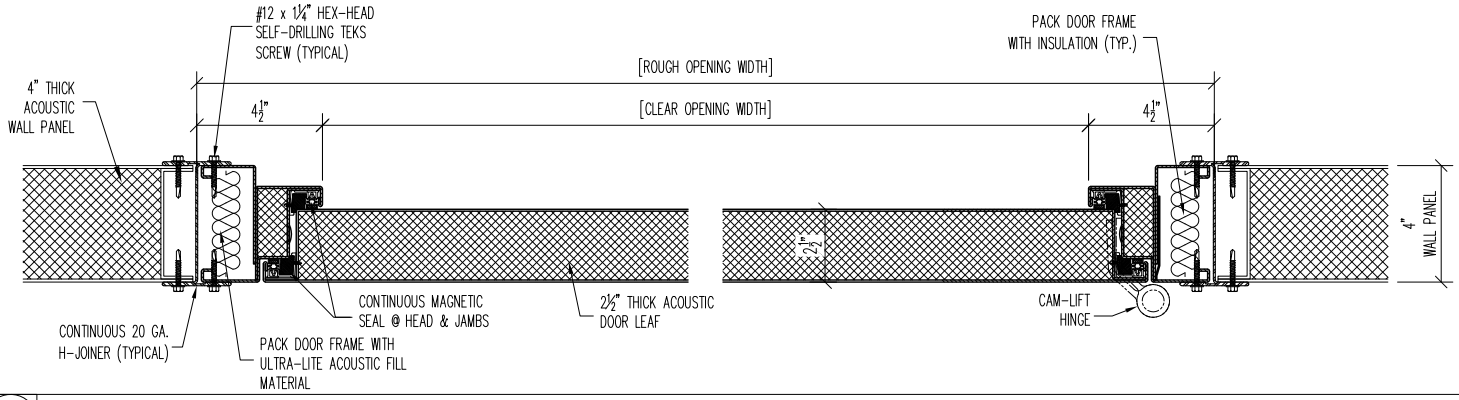

1 JAMB DETAIL

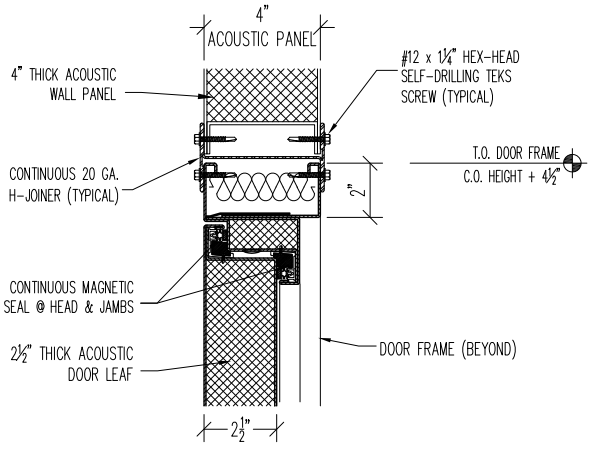

2 HEAD DETAIL

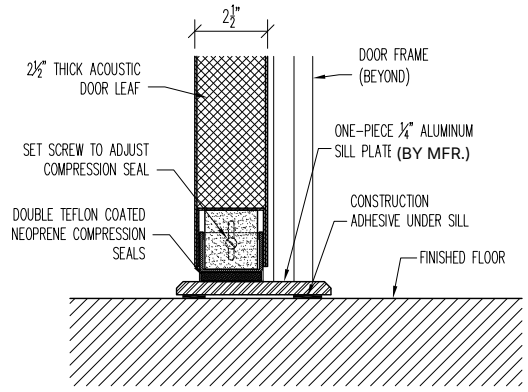



3 SILL DETAIL

STC-50 SL-DOOR TYPICAL - TYPE 'B' INSTALL DETAILS

PROJECT:		TYPE:
SUBMITTED BY:	DATE:	ISSUE:
APPROVED BY:	DATE:	PROJECT No.:
PROJ. MGR.	SHEET:	


Memtech Acoustics
2175 Avon Industrial Dr.
Rochester Hills, MI 48309
248.289.1123
memtechacoustics.com

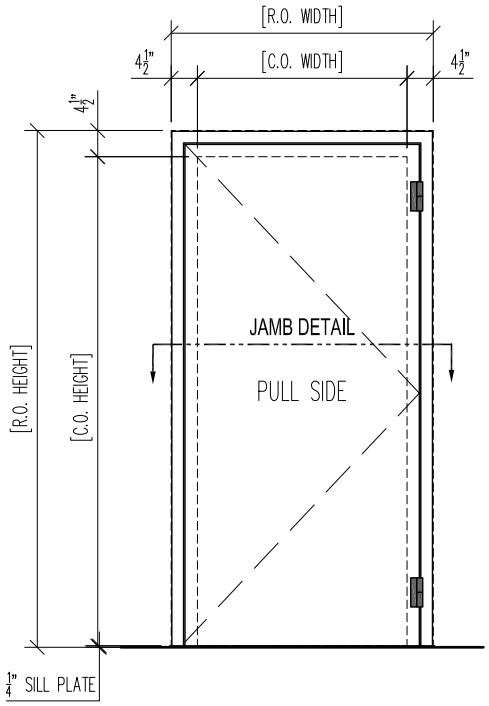

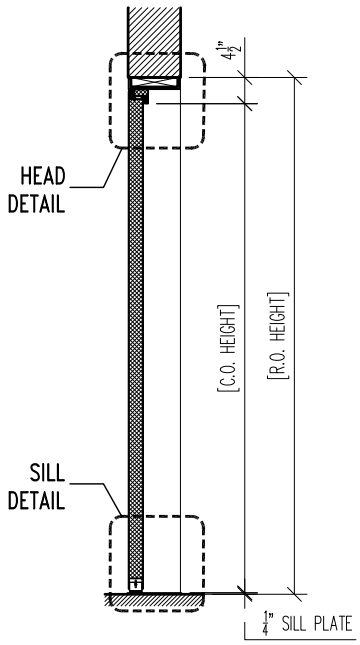


AS SHOWN @ DOORS		


OPP. HAND @ DOORS		

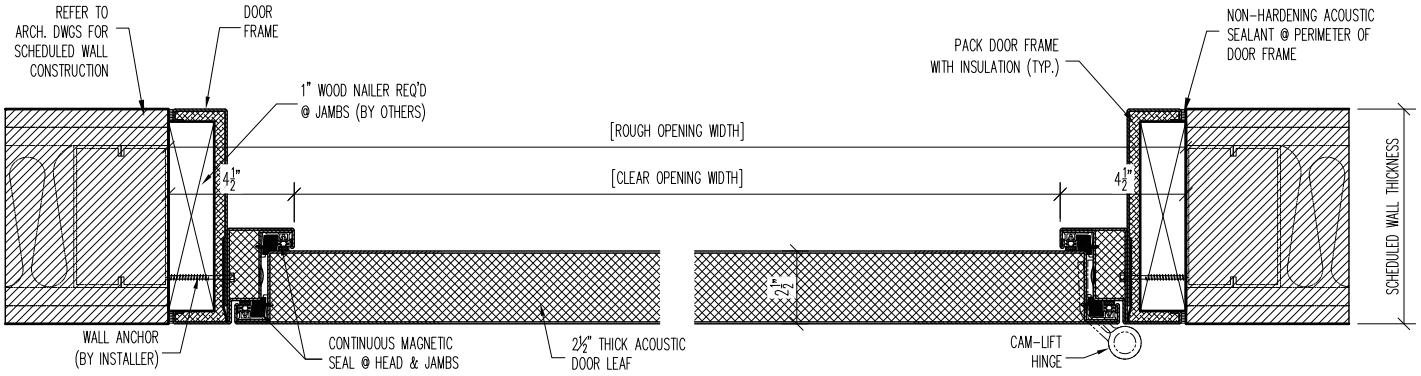

1 JAMB DETAIL

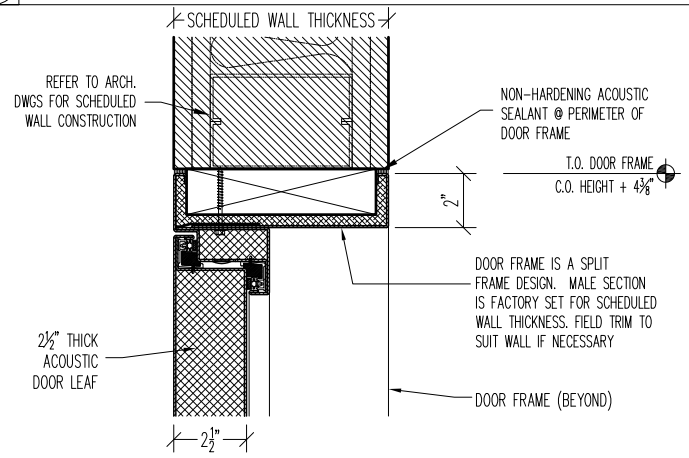

2 HEAD DETAIL

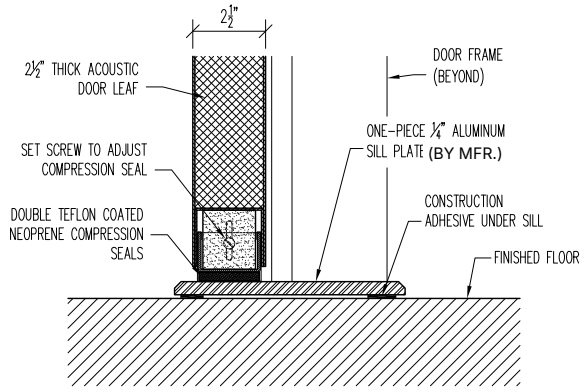


3 SILL DETAIL

STC-50 SL-DOOR TYPICAL - TYPE 'B' INSTALL DETAILS

PROJECT:		TYPE:
SUBMITTED BY:	DATE:	ISSUE:
APPROVED BY:	DATE:	PROJECT No.:
PROJ. MGR.	SHEET:	

Memtech Acoustics
2175 Avon Industrial Dr.
Rochester Hills, MI 48309
248.289.1123
memtechacoustics.com

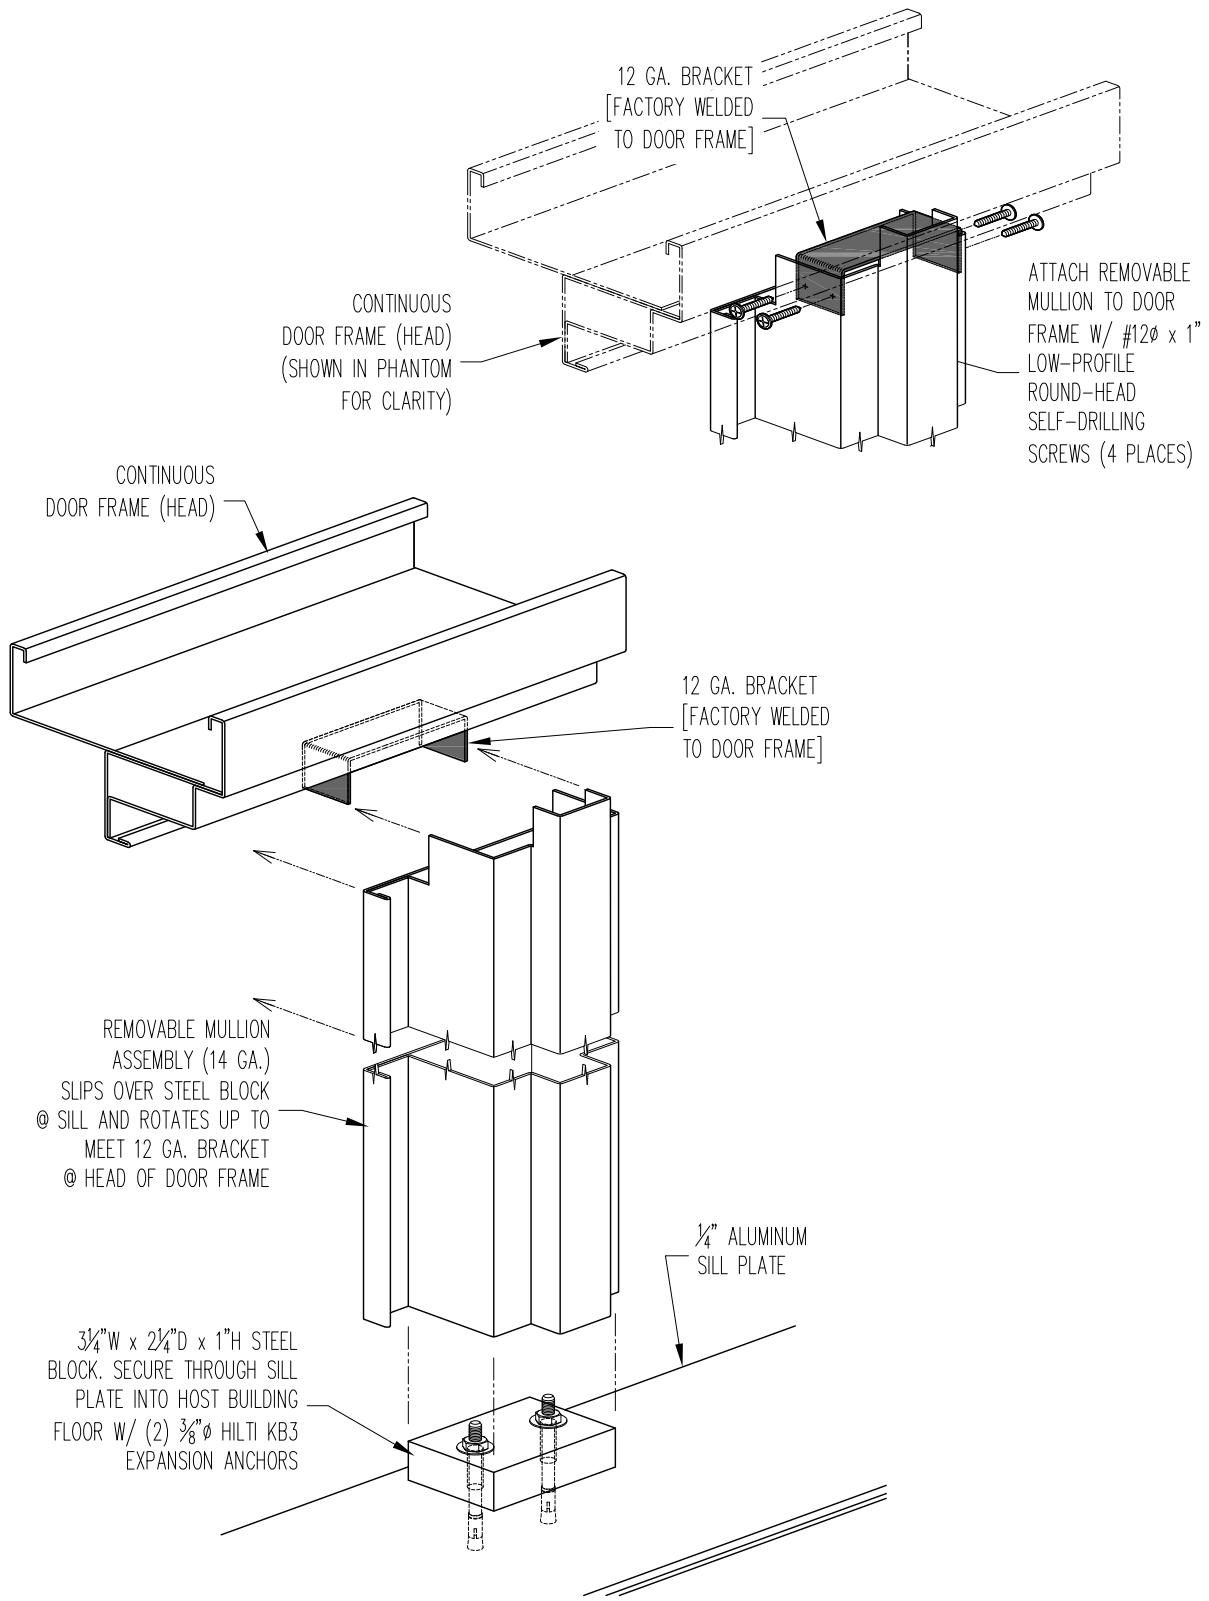

1 DETAIL @ REMOVABLE MULLION

DETAIL @ REMOVABLE MULLION	PROJECT:		TYPE:
	SUBMITTED BY:	DATE:	ISSUE:
	APPROVED BY:	DATE:	PROJECT No.:
	PROJ. MGR.	SHEET: DS-X	


Memtech Acoustics
2175 Avon Industrial Dr.
Rochester Hills, MI 48309
248.289.1123
memtechacoustics.com

PROJECT NAME: _____ CUSTOMER: _____


APPLICATION: ☐ INTERIOR ☐ EXTERIOR FINISH: _____ MA JOB #: _____

DOUBLE-LEAF DOOR SPECIFICATIONS


DOOR No.	DOOR SWING (ACTIVE LEAF)	WINDOW OPTION ACTIVE	WINDOW OPTION INACTIVE	INSTALLATION OPTION	CLEAR OPENING WIDTH	CLEAR OPENING HEIGHT	ROUGH OPENING WIDTH	ROUGH OPENING HEIGHT	THROAT DIMENSION

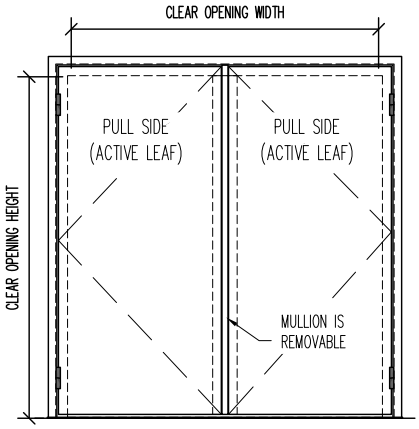

DOOR SWING

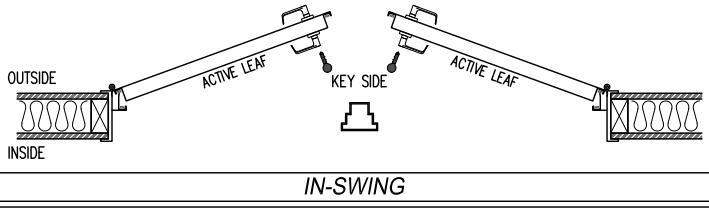


IN-SWING

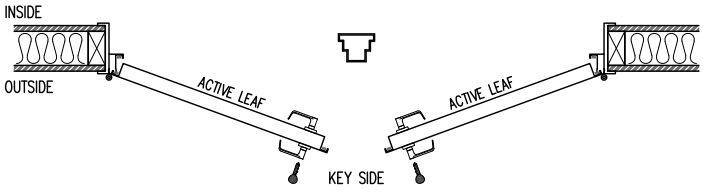


OUT-SWING

WINDOW OPTIONS

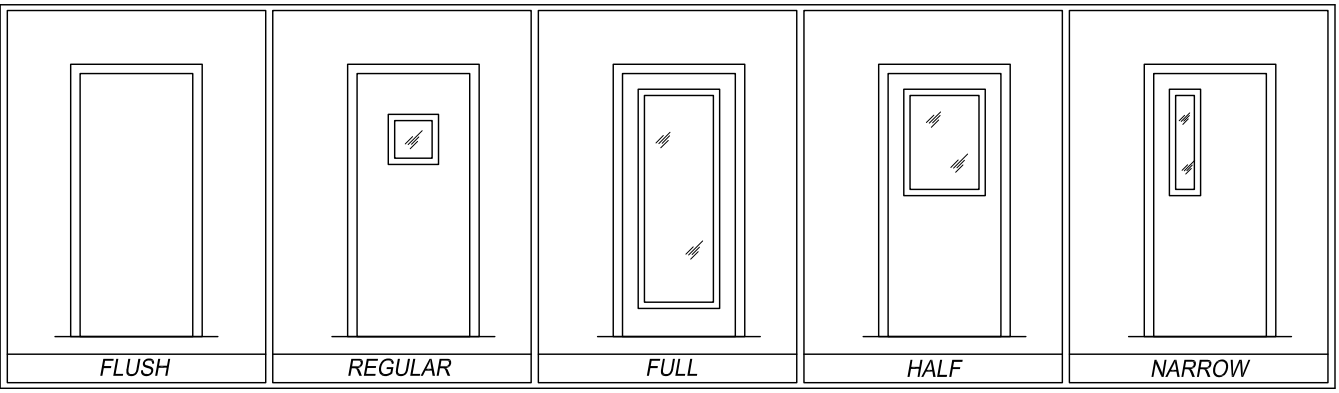


FLUSH | REGULAR | FULL | HALF | NARROW

INSTALLATION OPTION

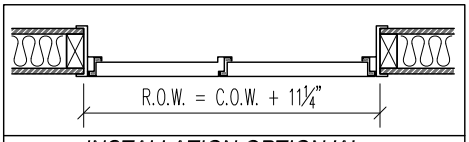

INSTALLATION OPTION 'A'

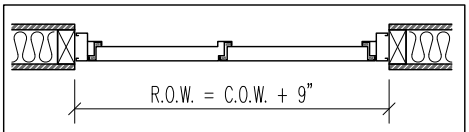

INSTALLATION OPTION 'B'

HARDWARE SCHEDULE

HINGES	NBL-CLH-100 OFFSET CAM-LIFTING HINGES (QTY. (2) PER LEAF / FINISH: DULL SILVER)	QTY. 4
DOOR BOTTOM	MFG. STANDARD TEFLON COATED COMPRESSION SEAL	QTY. 2
HD/JMB/ASTRAGAL SEALS	MFG. STANDARD DOUBLE MAGNETIC SEALS	As Req'd
THRESHOLD	ONE-PIECE 1/4" ALUMINUM SILL PLATE	QTY. 1

NOTES: _____

STC-50 DOUBLE-LEAF DOOR W/ REMOVABLE MULLION SPECIFICATIONS

PROJECT:			TYPE:
SUBMITTED BY:	DATE:		ISSUE:
APPROVED BY:	DATE:		PROJECT No.:
PROJ. MGR.	SHEET: DS-4		


Memtech Acoustics
2175 Avon Industrial Dr.
Rochester Hills, MI 48309
248.289.1123
memtechacoustics.com

PROJECT NAME: _____ CUSTOMER: _____


APPLICATION: ☐ INTERIOR ☐ EXTERIOR FINISH: _____ MA JOB #: _____

DOUBLE-LEAF DOOR SUBMITTAL


DOOR No.	DOOR SWING (ACTIVE LEAF)	WINDOW OPTION ACTIVE	WINDOW OPTION INACTIVE	INSTALLATION OPTION	CLEAR OPENING WIDTH	CLEAR OPENING HEIGHT	ROUGH OPENING WIDTH	ROUGH OPENING HEIGHT	WALL THICKNESS

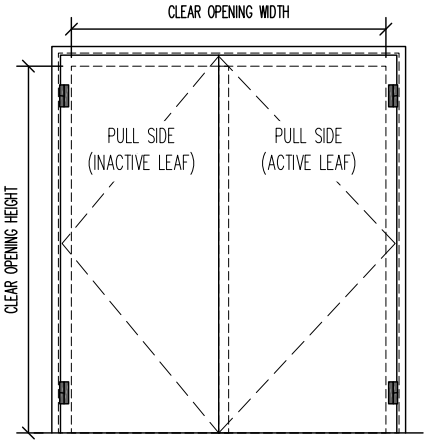


DOOR SWING

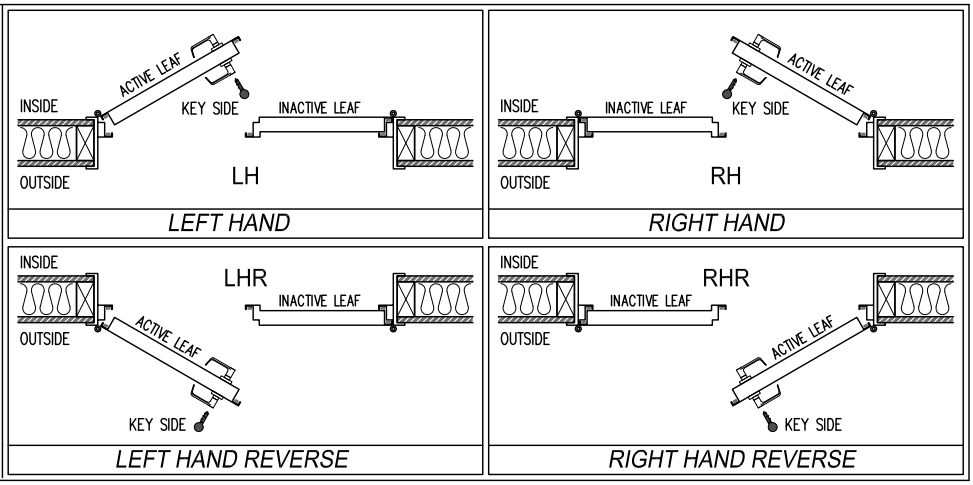

WINDOW OPTIONS

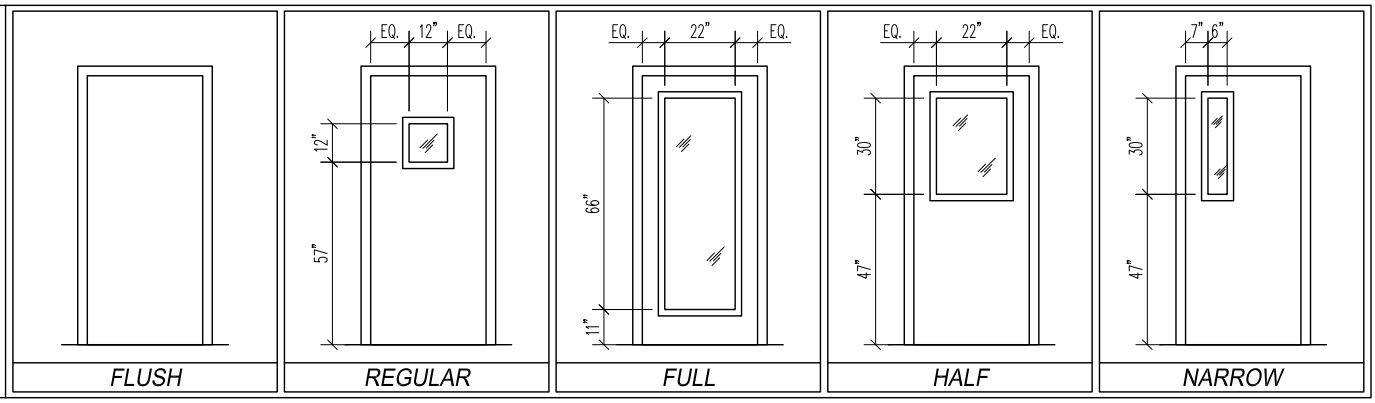

INSTALLATION OPTION

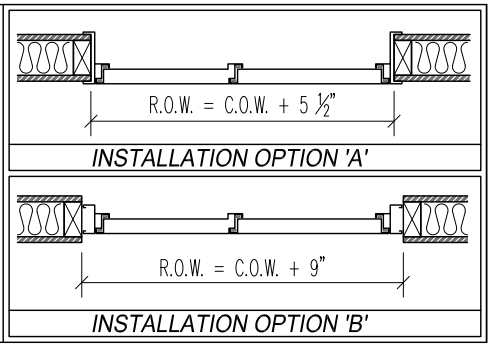

HARDWARE SCHEDULE

HINGES	NBL-CLH-100 OFFSET CAM-LIFTING HINGES (FINISH: DULL SILVER)	QTY.
DOOR BOTTOM	MFG. STANDARD TEFLON COATED COMPRESSION SEAL	QTY. 2
HD/JMB/ASTRAGAL SEALS	MFG. STANDARD DOUBLE MAGNETIC SEALS	as req'd
THRESHOLD	ONE-PIECE 1/4" ALUMINUM SILL PLATE	QTY. 1

NOTES: _____

STC-50
DOUBLE-LEAF DOOR
SPECIFICATIONS

PROJECT:			TYPE:
SUBMITTED BY:		DATE:	ISSUE:
APPROVED BY:		DATE:	PROJECT No.:
PROJ. MGR.	SHEET:		

Memtech Acoustics
2175 Avon Industrial Dr.
Rochester Hills, MI 48309
248.289.1123
memtechacoustics.com