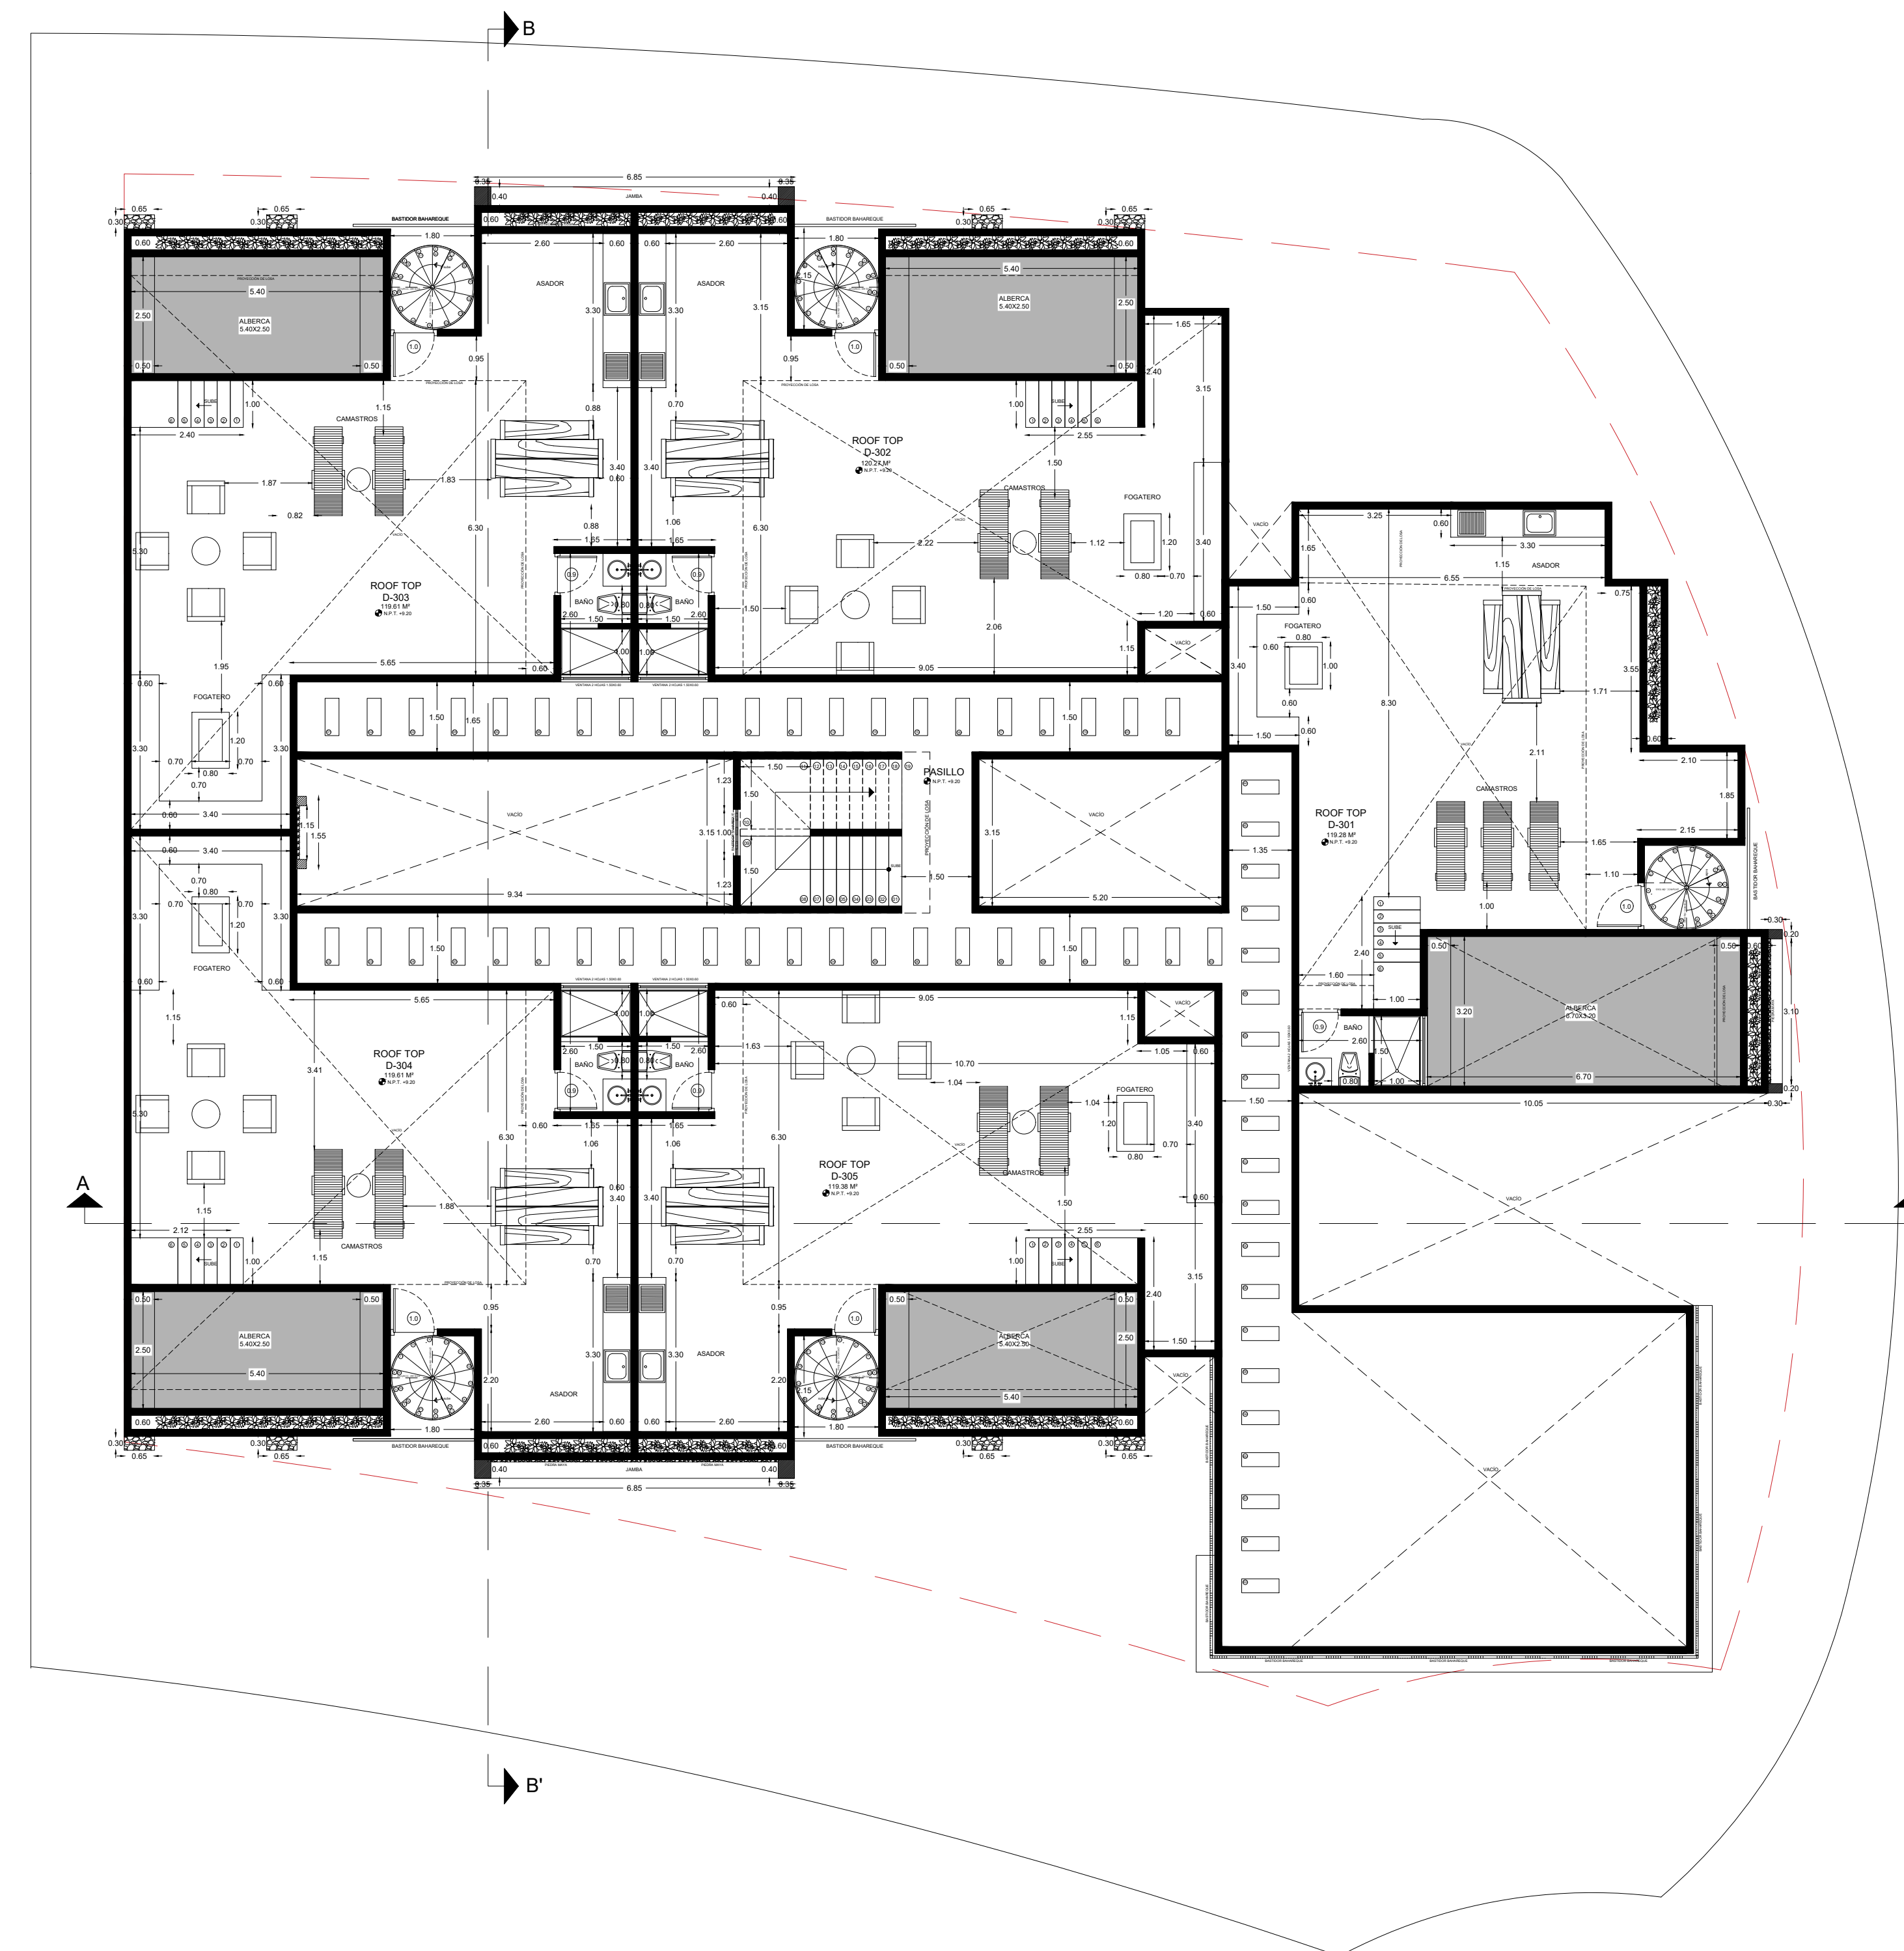


PLANTA ROOF TOP
CALAKMUL