

- Notes:
1.

All items powder coat finish
2.



Isolation shall be provided between
aluminium and dissimilar metals
3.

Welding of aluminium parts is not permitted
without the written approval of the engineer
4.

All extrusions to be 6060T6 aluminium unless
otherwise stated
5.

All exposed fasteners to be SS316 unless
otherwise stated
6.

All covered fasteners to be SS304 unless
otherwise stated

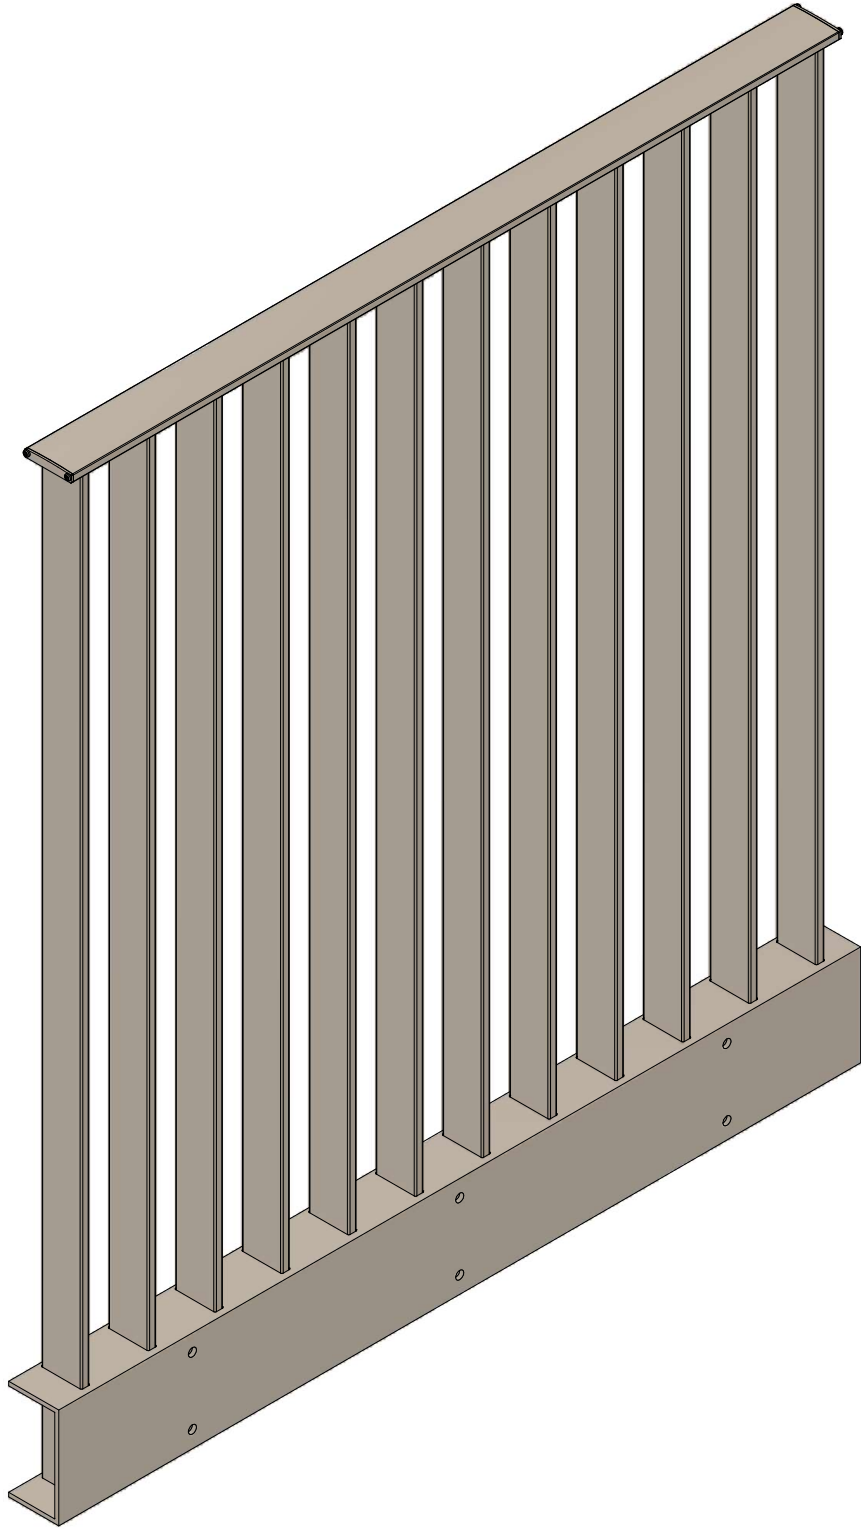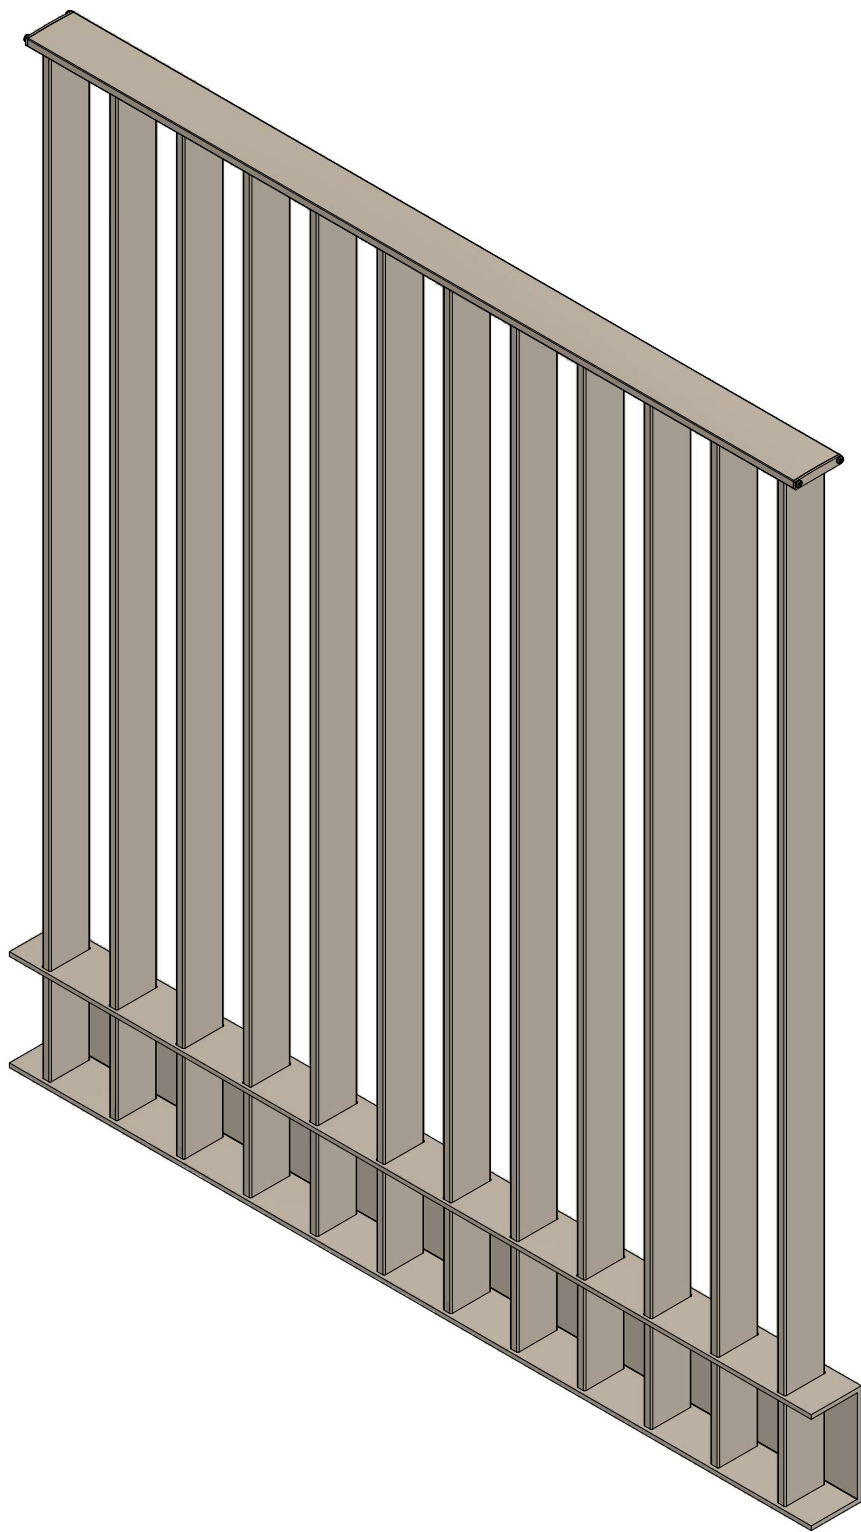

Rev	Date	Description
A	27/11/2024	First Issue




Drawing Scale:1 : 8 @ A3

Drawing Name:
ISOMETRIC OVERVIEW


Drawing No:Revision

LIA-A1


- Notes:
1. All items powder coat finish
 2. Isolation shall be provided between aluminium and dissimilar metals
 3. Welding of aluminium parts is not permitted without the written approval of the engineer
 4. All extrusions to be 6060T6 aluminium unless otherwise stated
 5. All exposed fasteners to be SS316 unless otherwise stated
 6. All covered fasteners to be SS304 unless otherwise stated

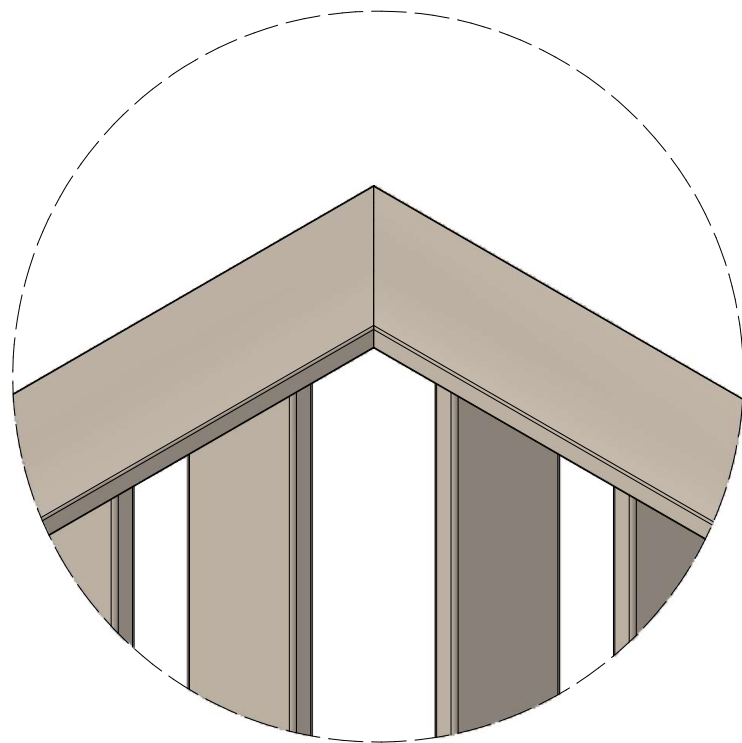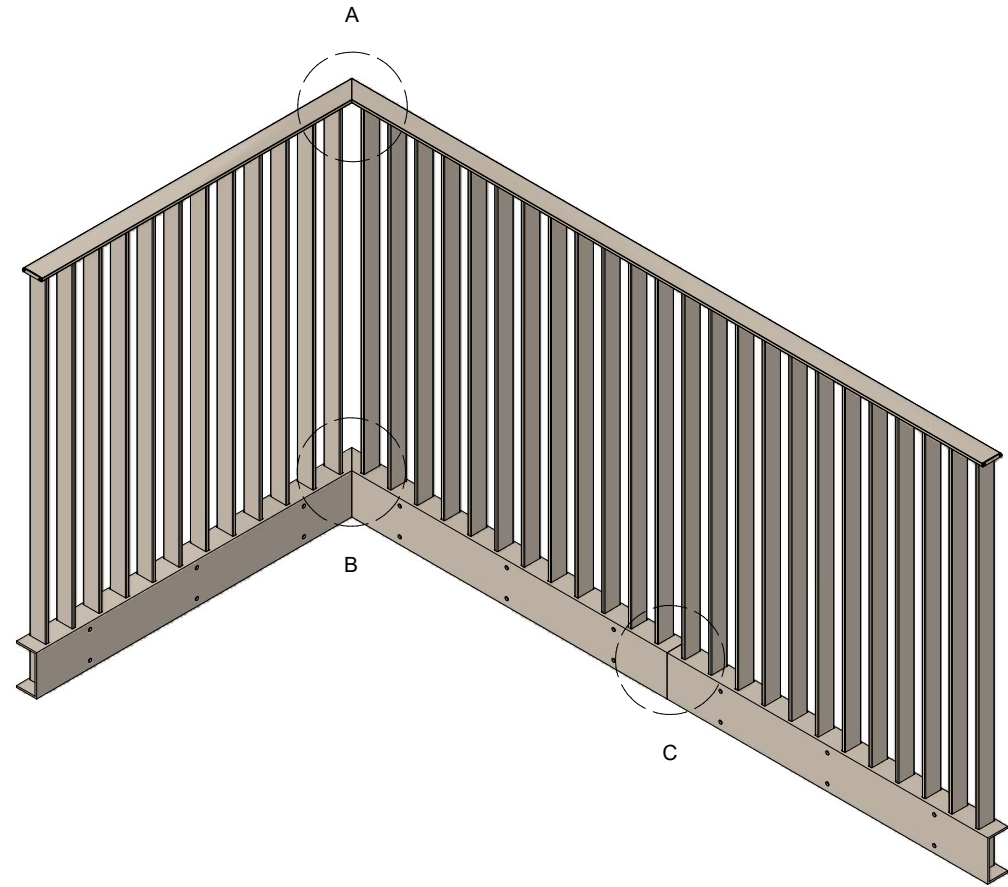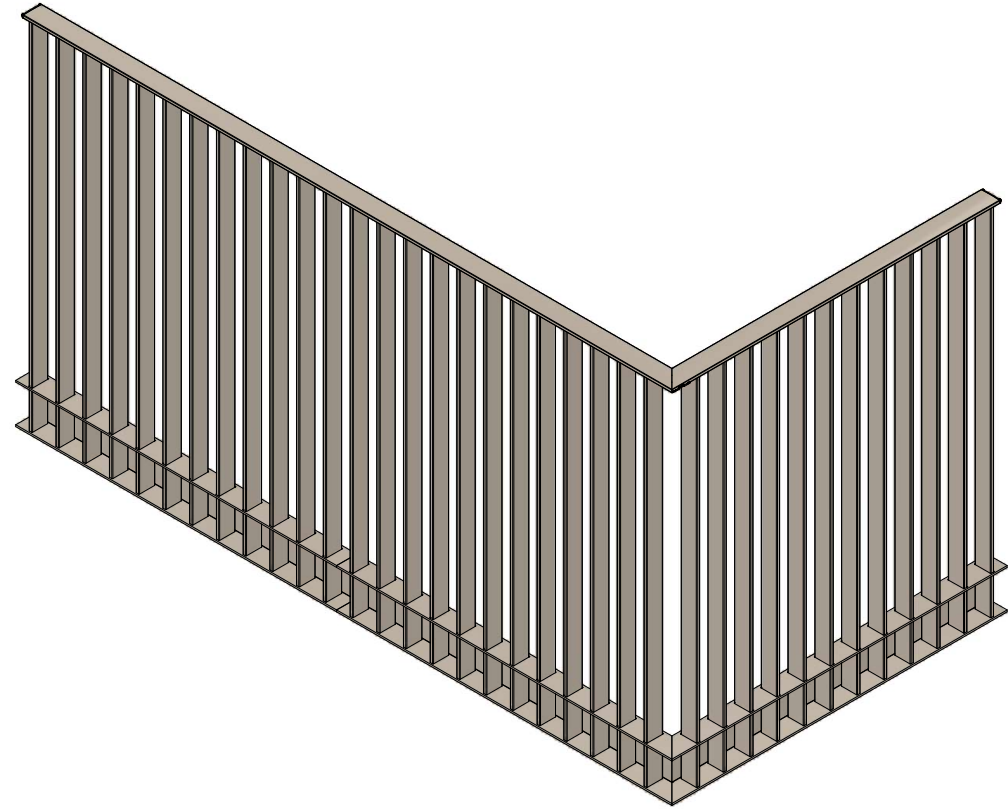

DETAIL A
SCALE 1 : 3

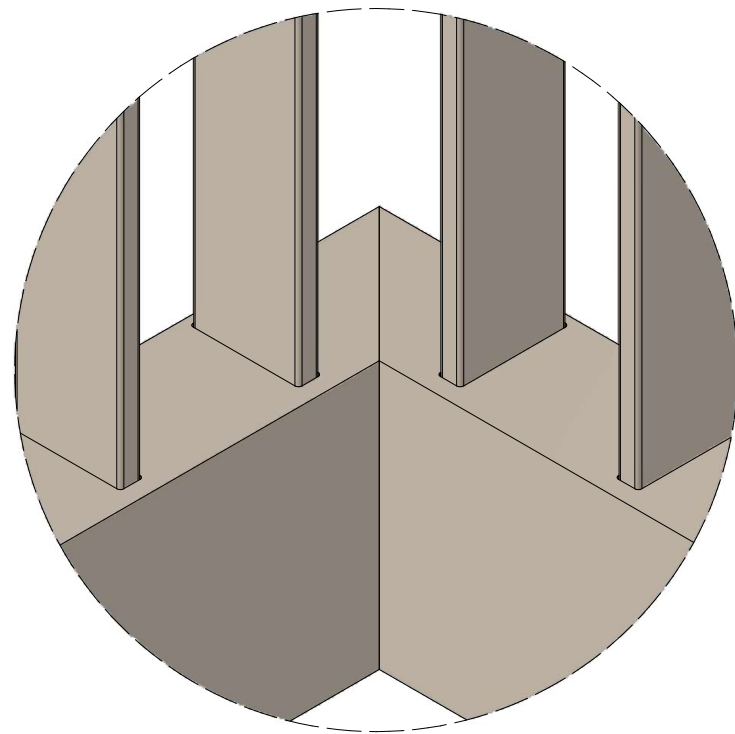

DETAIL B
SCALE 1 : 3

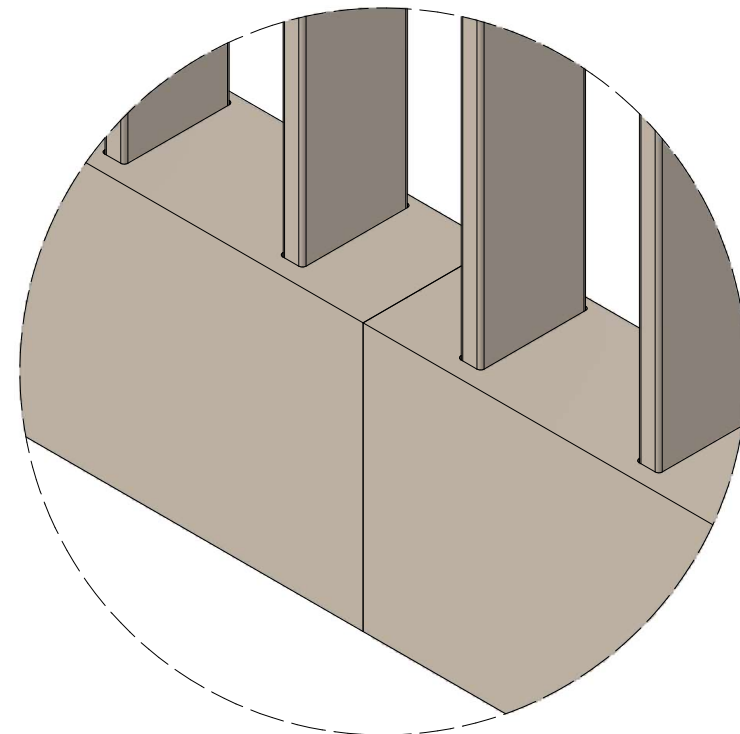

DETAIL C
SCALE 1 : 3

Rev	Date	Description
A	27/11/2024	First Issue



Drawing Scale: 1 : 20 @ A3

Drawing Name:
CORNER ASSEMBLY


Drawing No: Revision

LIA-A2

- Notes:
1. All items powder coat finish
 2. Isolation shall be provided between aluminium and dissimilar metals
 3. Welding of aluminium parts is not permitted without the written approval of the engineer
 4. All extrusions to be 6060T6 aluminium unless otherwise stated
 5. All exposed fasteners to be SS316 unless otherwise stated
 6. All covered fasteners to be SS304 unless otherwise stated

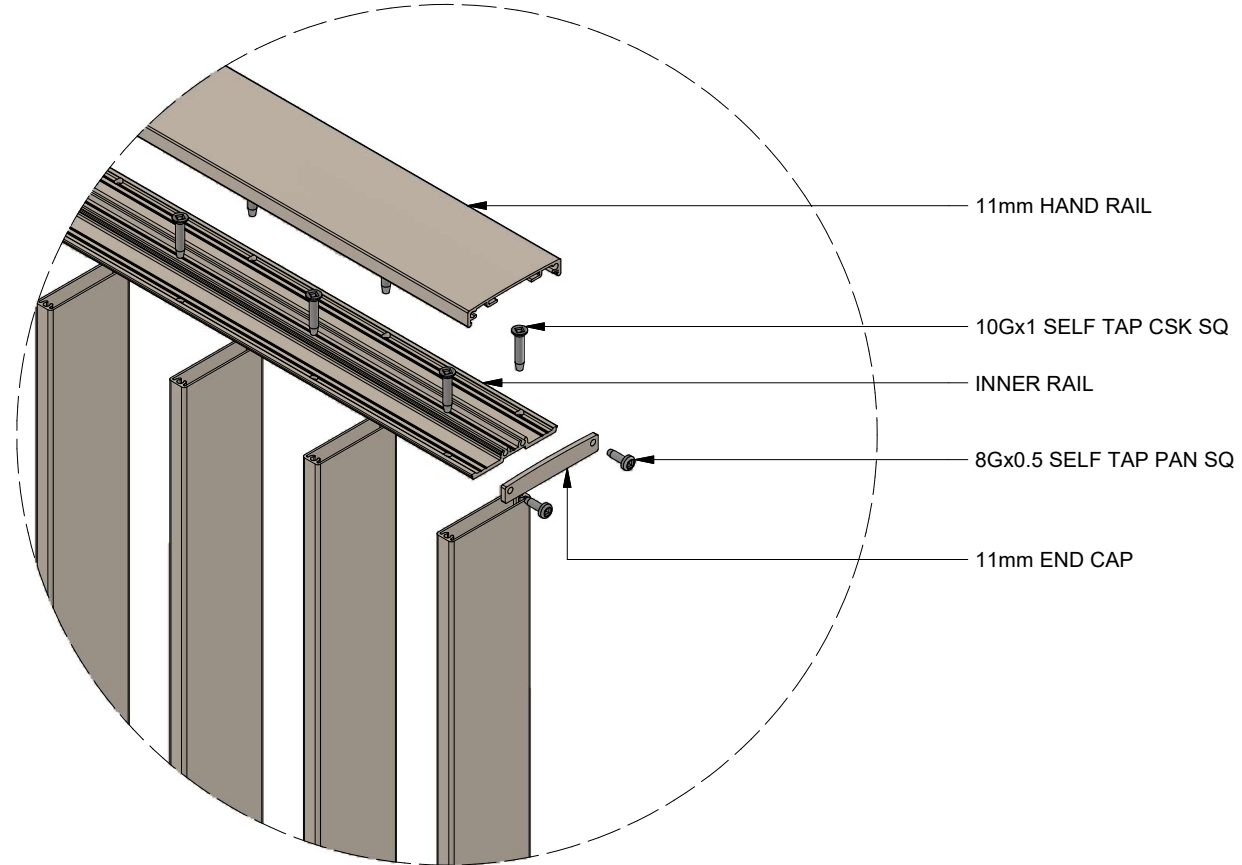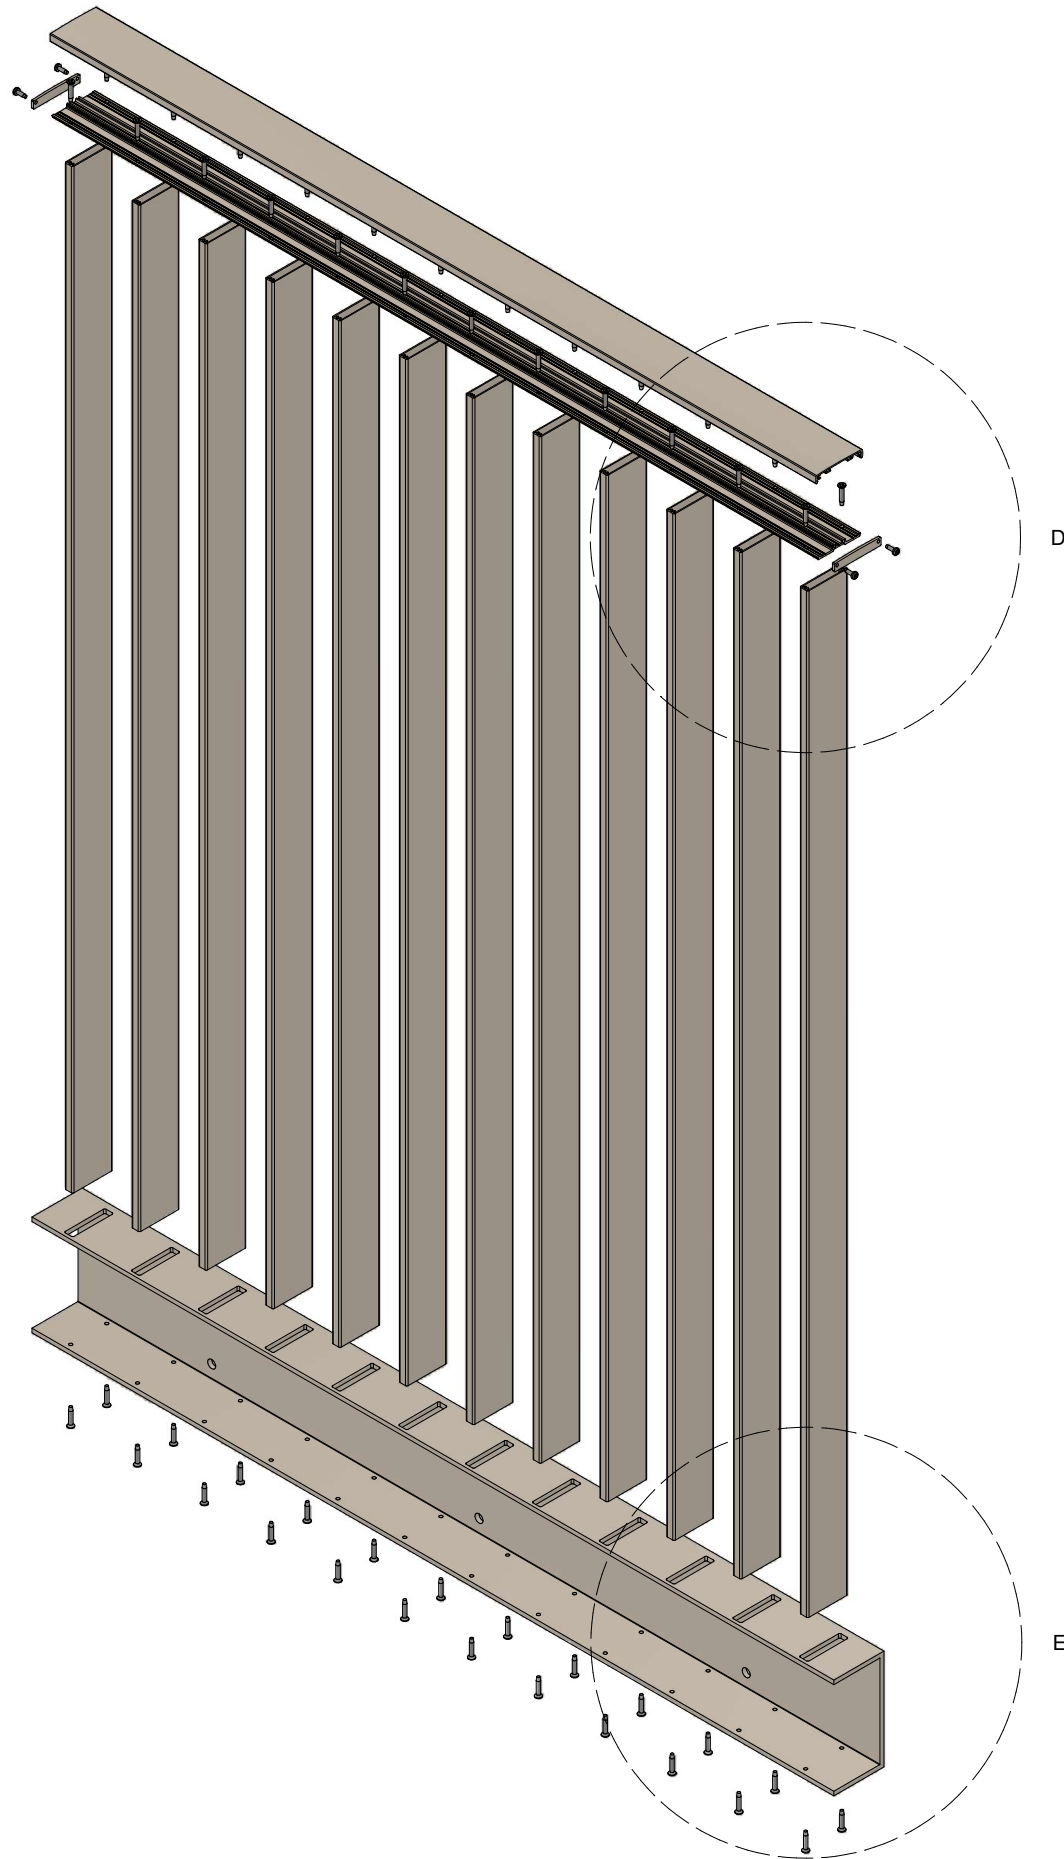

DETAIL D
SCALE 1 : 4

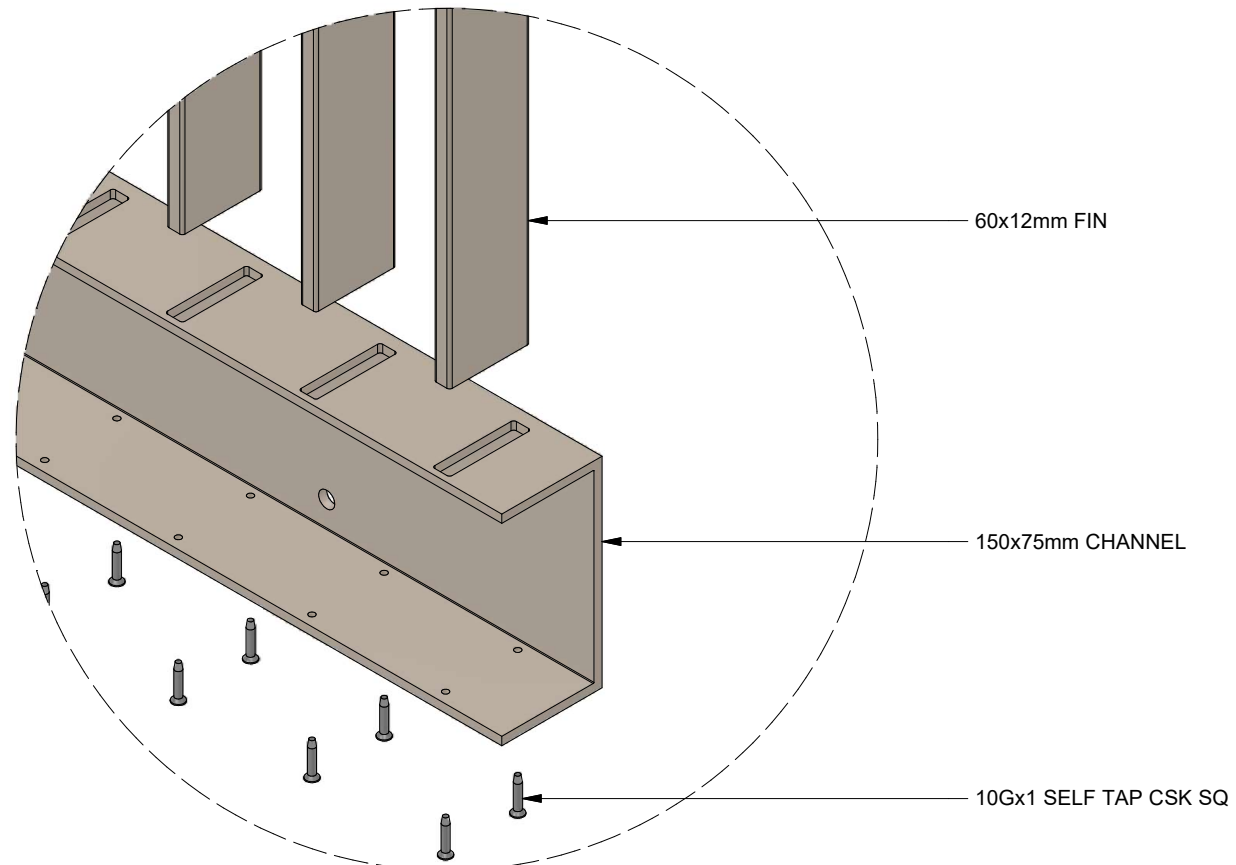

DETAIL E
SCALE 1 : 4

Rev	Date	Description
A	27/11/2024	First Issue


Drawing Scale: 1 : 8 @ A3

Drawing Name:
EXPLODED VIEW

Drawing No: Revision

LIA-A3

- Notes:
1. All items powder coat finish
 2. Isolation shall be provided between aluminium and dissimilar metals
 3. Welding of aluminium parts is not permitted without the written approval of the engineer
 4. All extrusions to be 6060T6 aluminium unless otherwise stated
 5. All exposed fasteners to be SS316 unless otherwise stated
 6. All covered fasteners to be SS304 unless otherwise stated

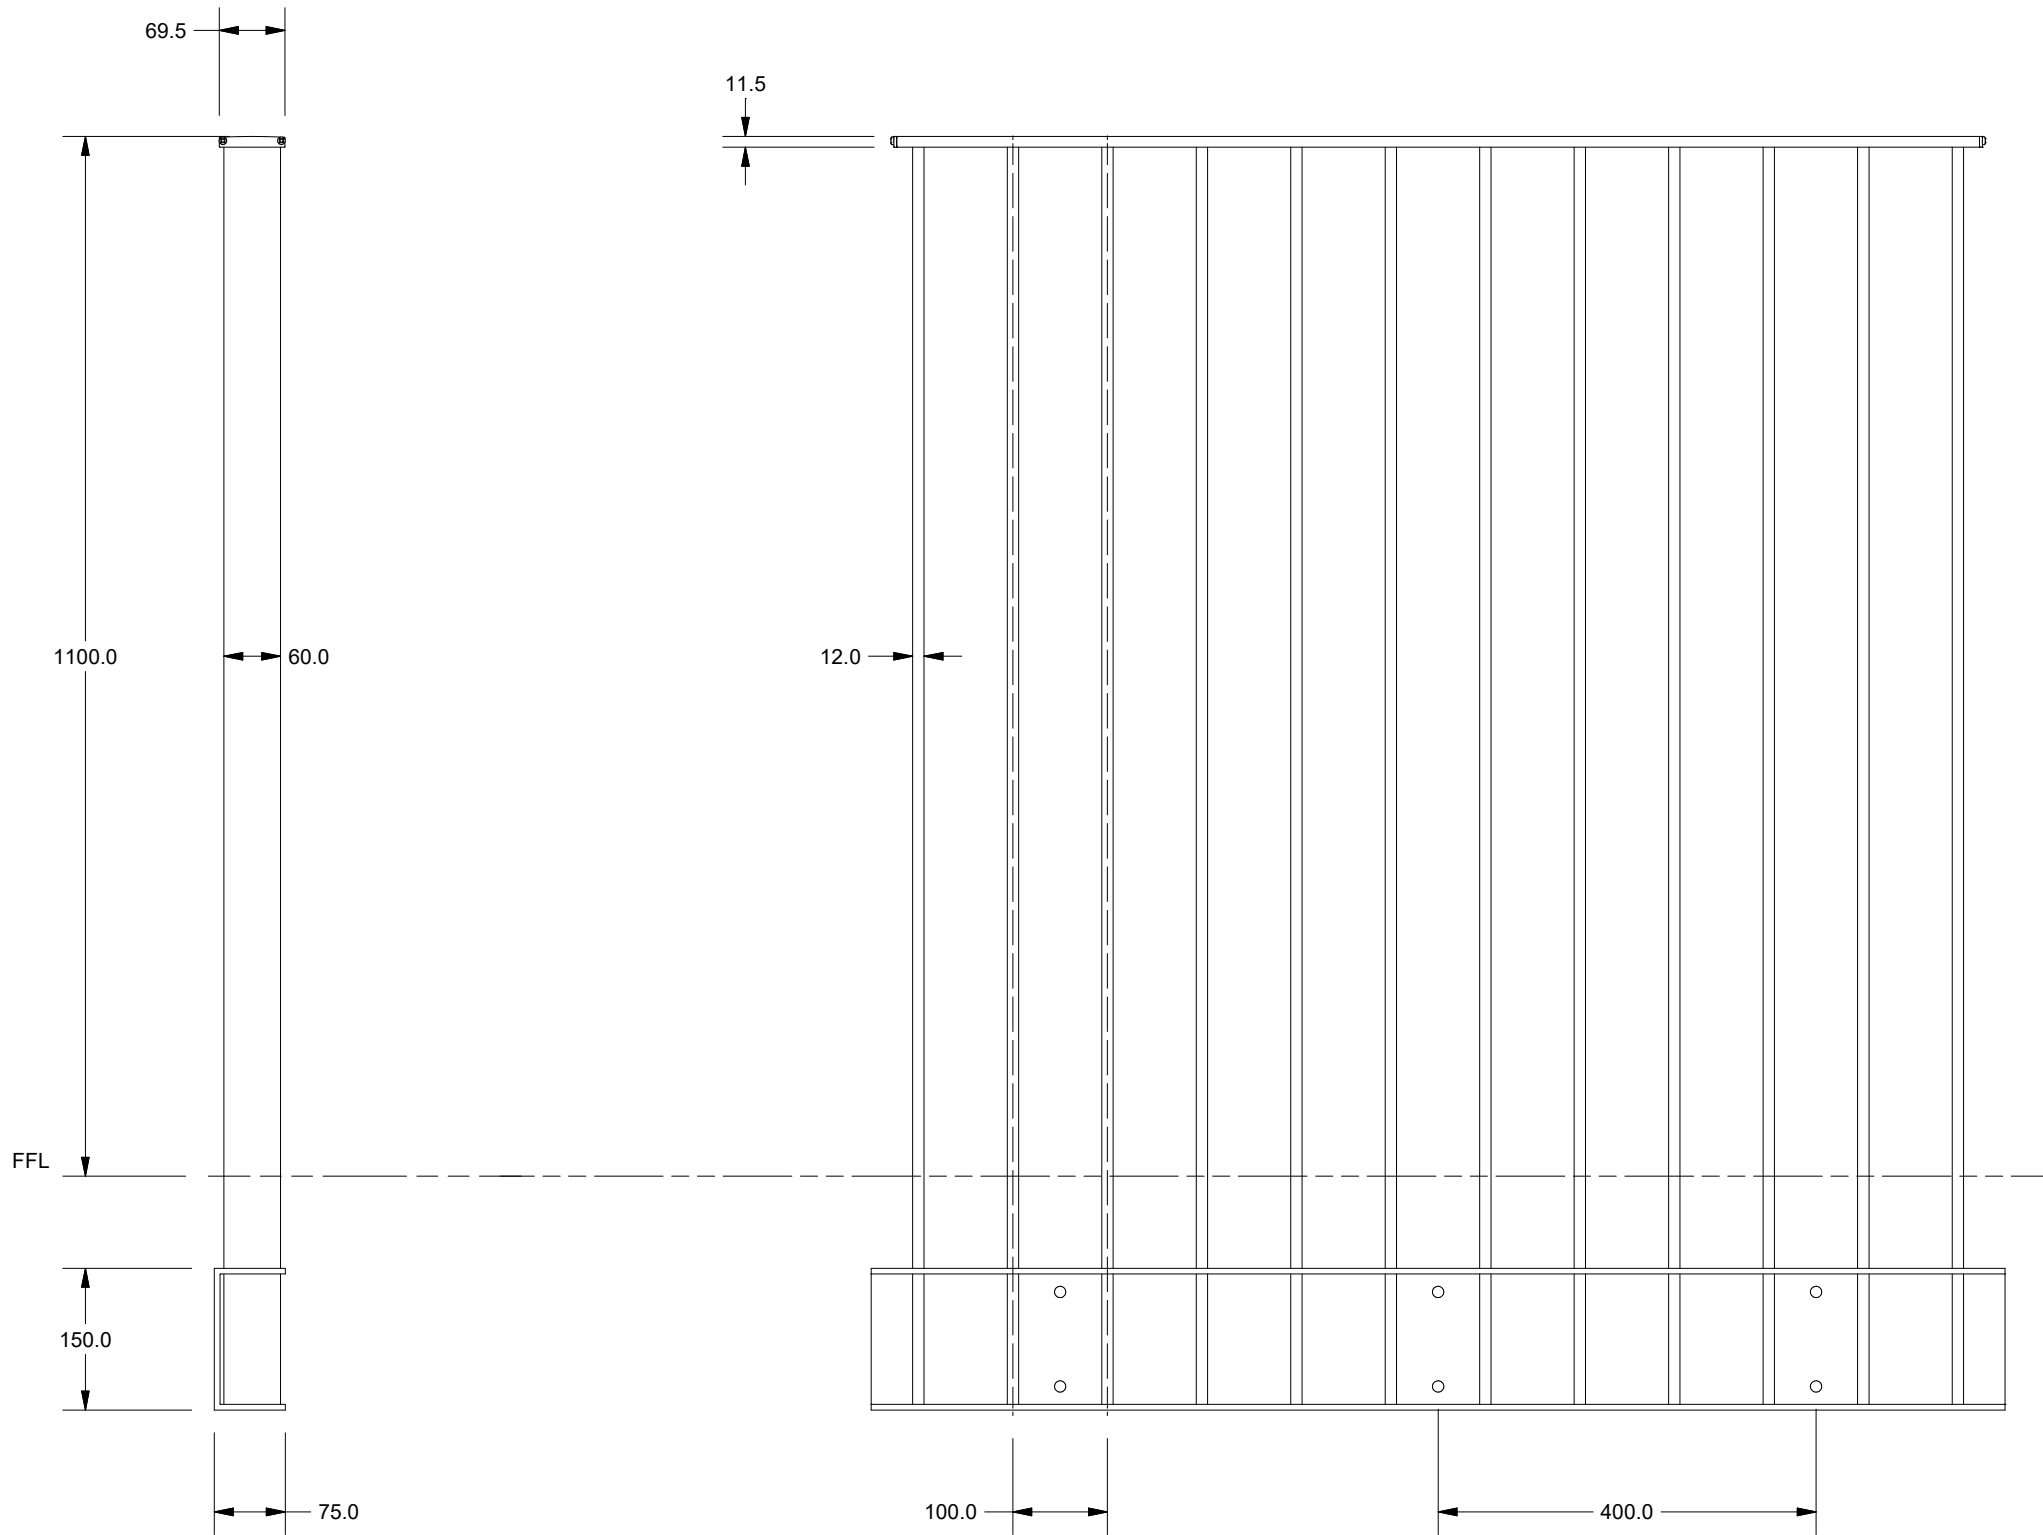

Rev	Date	Description
A	27/11/2024	First Issue




Drawing Scale: 1 : 8 @ A3

Drawing Name:
GENERAL DIMENSIONS

Drawing No: Revision

LIA-A4

- Notes:
1. All items powder coat finish
 2. Isolation shall be provided between aluminium and dissimilar metals
 3. Welding of aluminium parts is not permitted without the written approval of the engineer
 4. All extrusions to be 6060T6 aluminium unless otherwise stated
 5. All exposed fasteners to be SS316 unless otherwise stated
 6. All covered fasteners to be SS304 unless otherwise stated

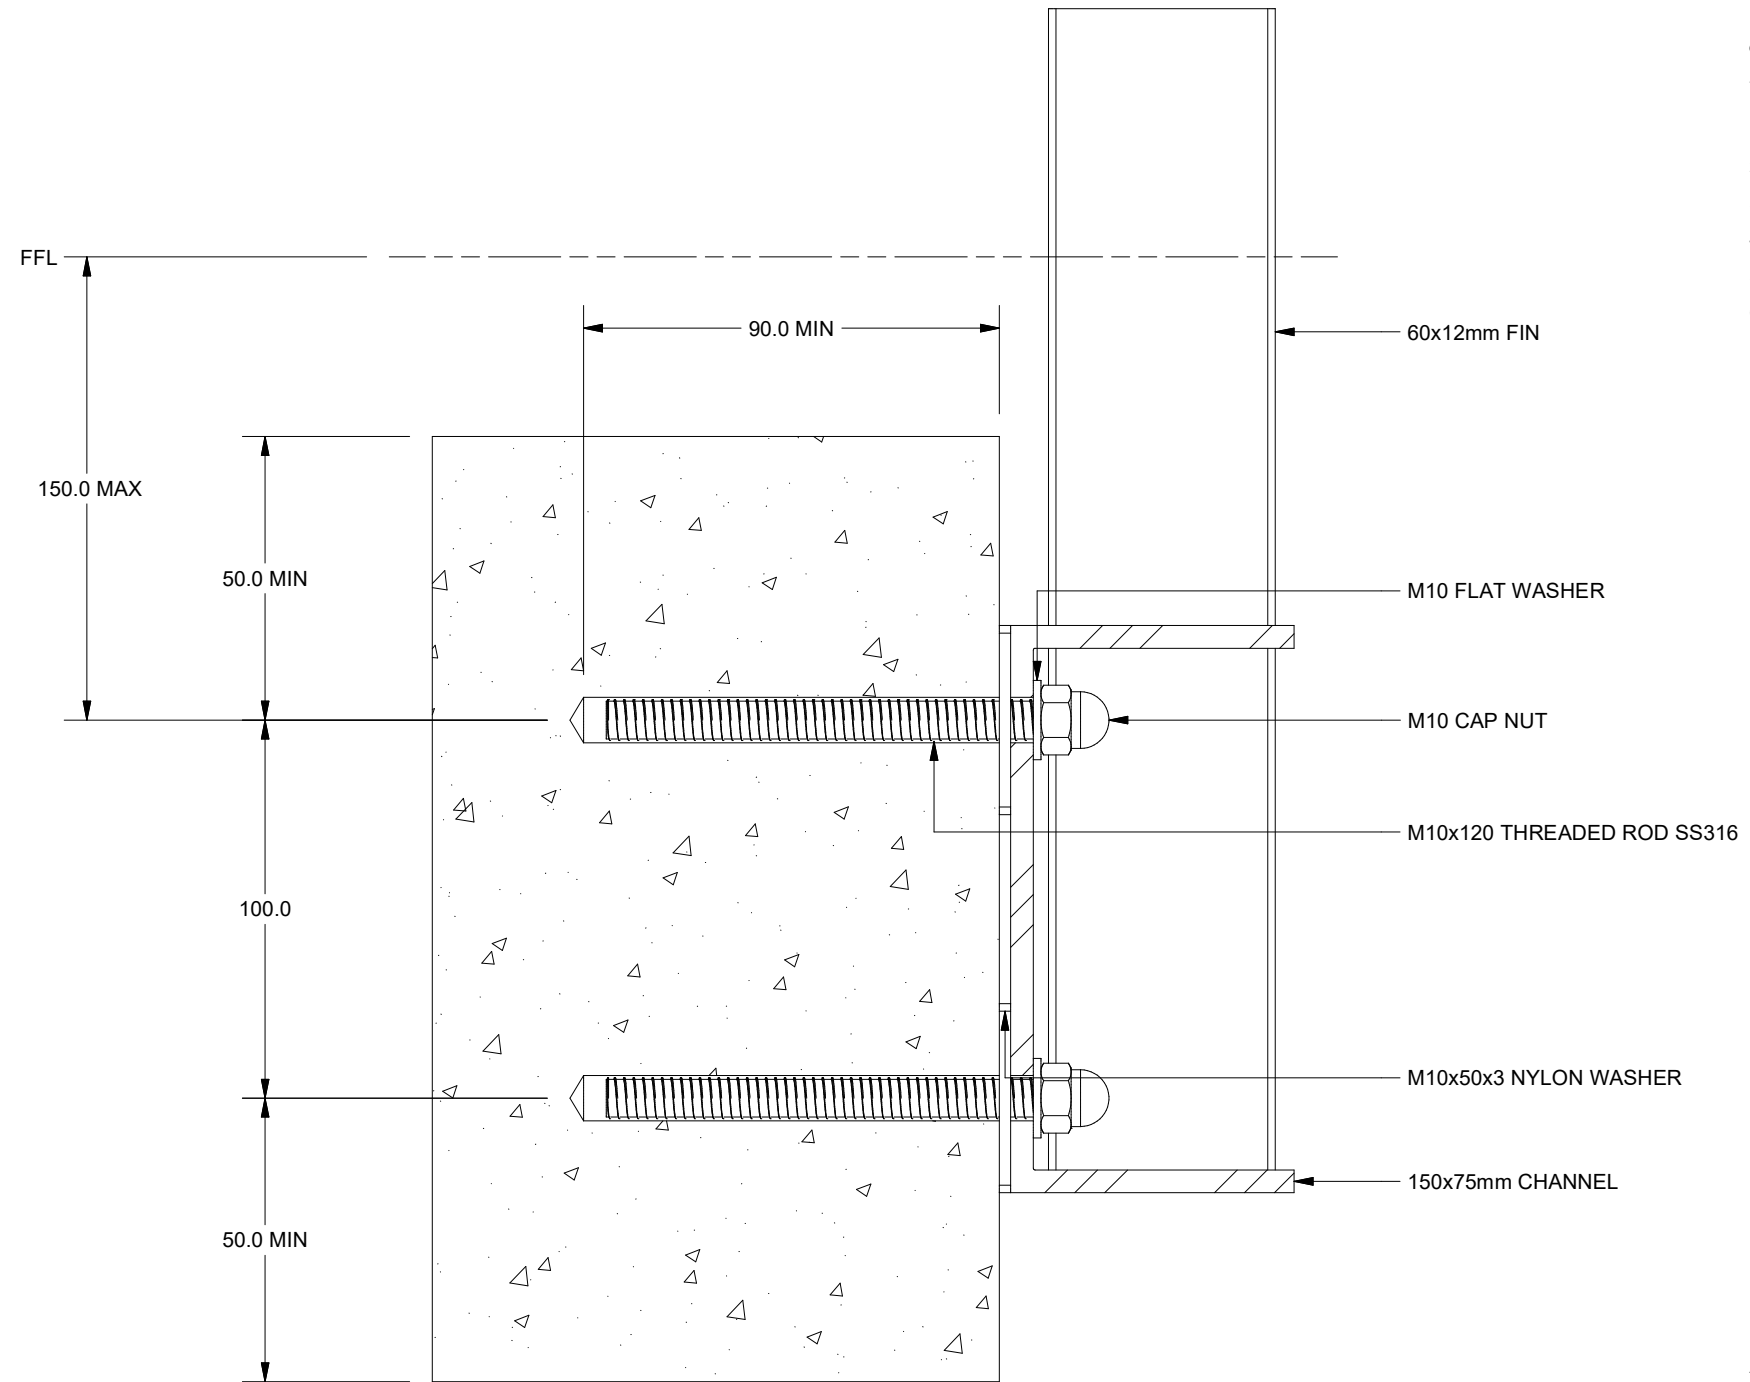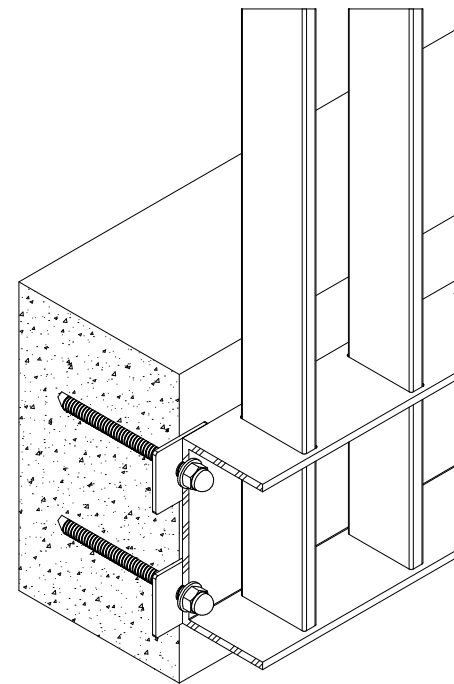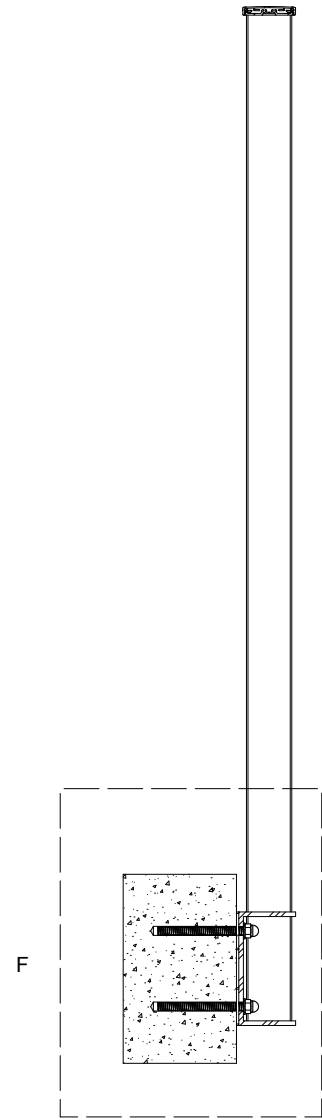

DETAIL F
CONCRETE FIXING DETAIL
SCALE 1 : 2

Rev	Date	Description
A	27/11/2024	First Issue




Drawing Scale: 1 : 8 @ A3

Drawing Name:
CONCRETE FIXING

Drawing No: Revision

LIA-C1

- Notes:
1. All items powder coat finish
 2. Isolation shall be provided between aluminium and dissimilar metals
 3. Welding of aluminium parts is not permitted without the written approval of the engineer
 4. All extrusions to be 6060T6 aluminium unless otherwise stated
 5. All exposed fasteners to be SS316 unless otherwise stated
 6. All covered fasteners to be SS304 unless otherwise stated

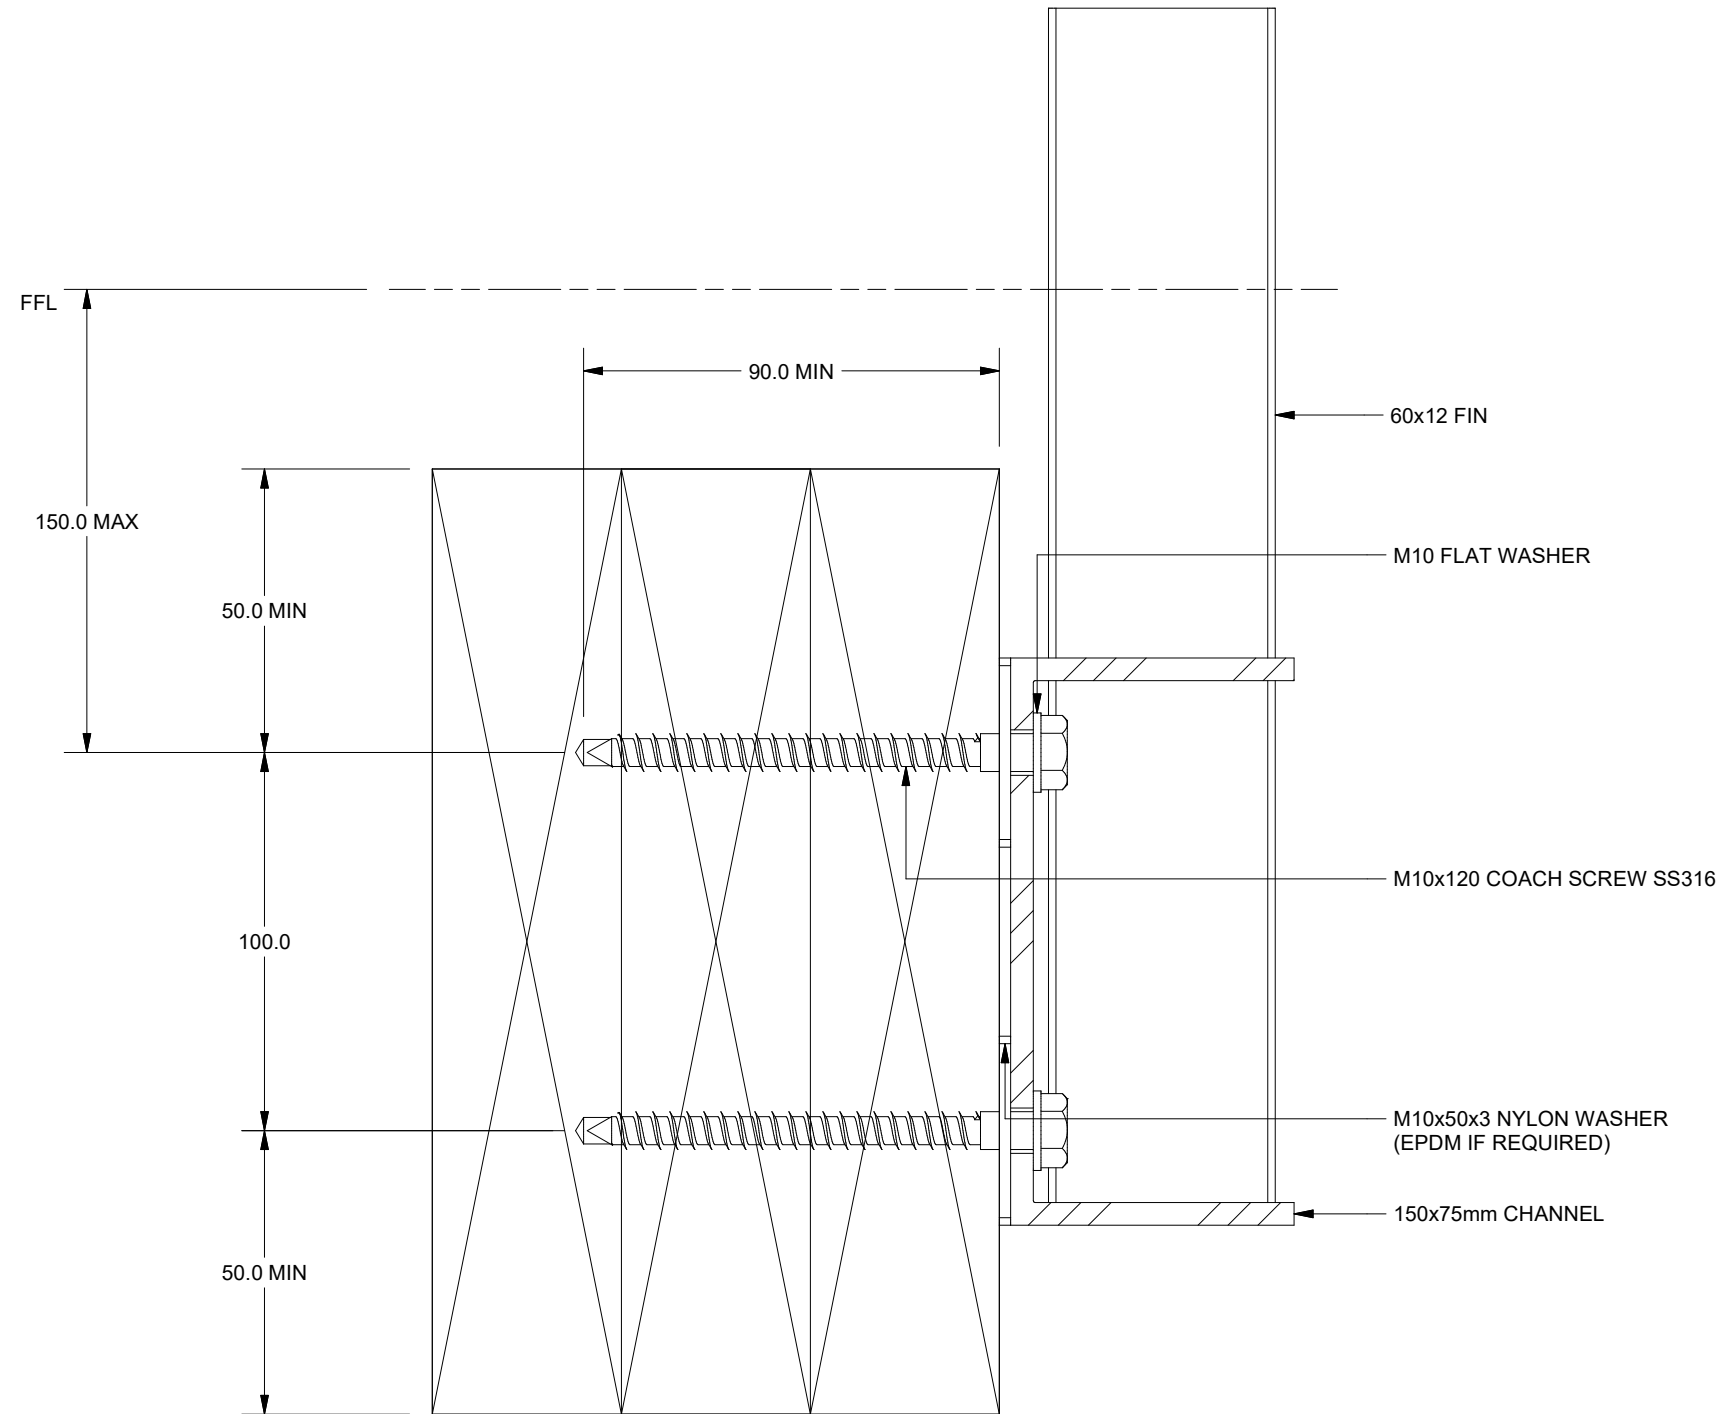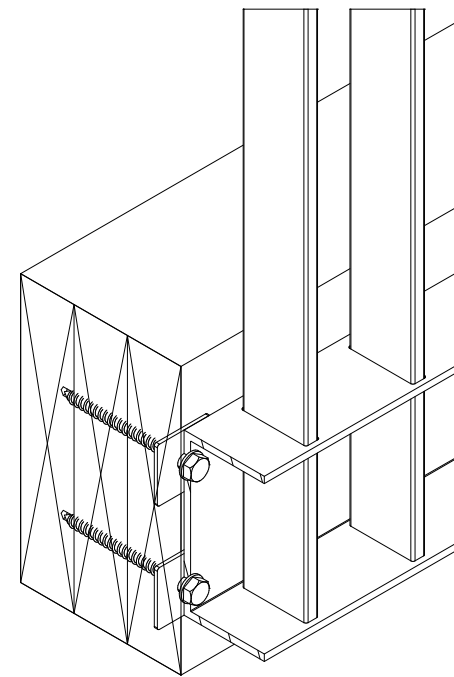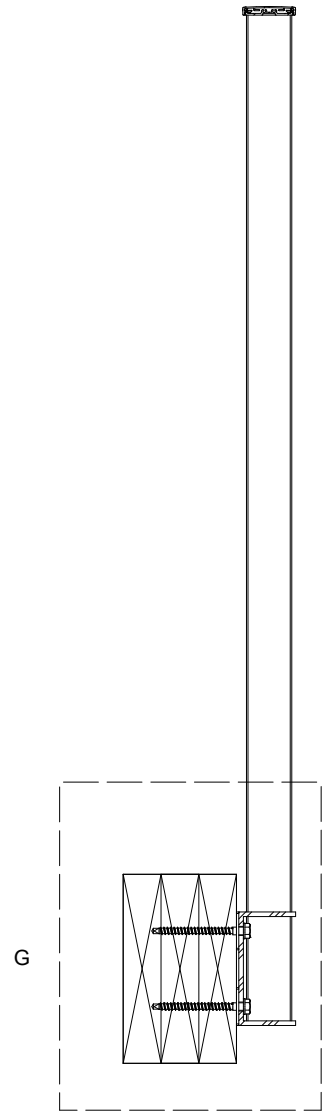

DETAIL G
TIMBER FIXING DETAIL
SCALE 1 : 2

Rev	Date	Description
A	27/11/2024	First Issue




Drawing Scale: 1 : 8 @ A3

Drawing Name:
TIMBER FIXING

Drawing No: Revision

LIA-T1

- Notes:
1. All items powder coat finish
 2. Isolation shall be provided between aluminium and dissimilar metals
 3. Welding of aluminium parts is not permitted without the written approval of the engineer
 4. All extrusions to be 6060T6 aluminium unless otherwise stated
 5. All exposed fasteners to be SS316 unless otherwise stated
 6. All covered fasteners to be SS304 unless otherwise stated

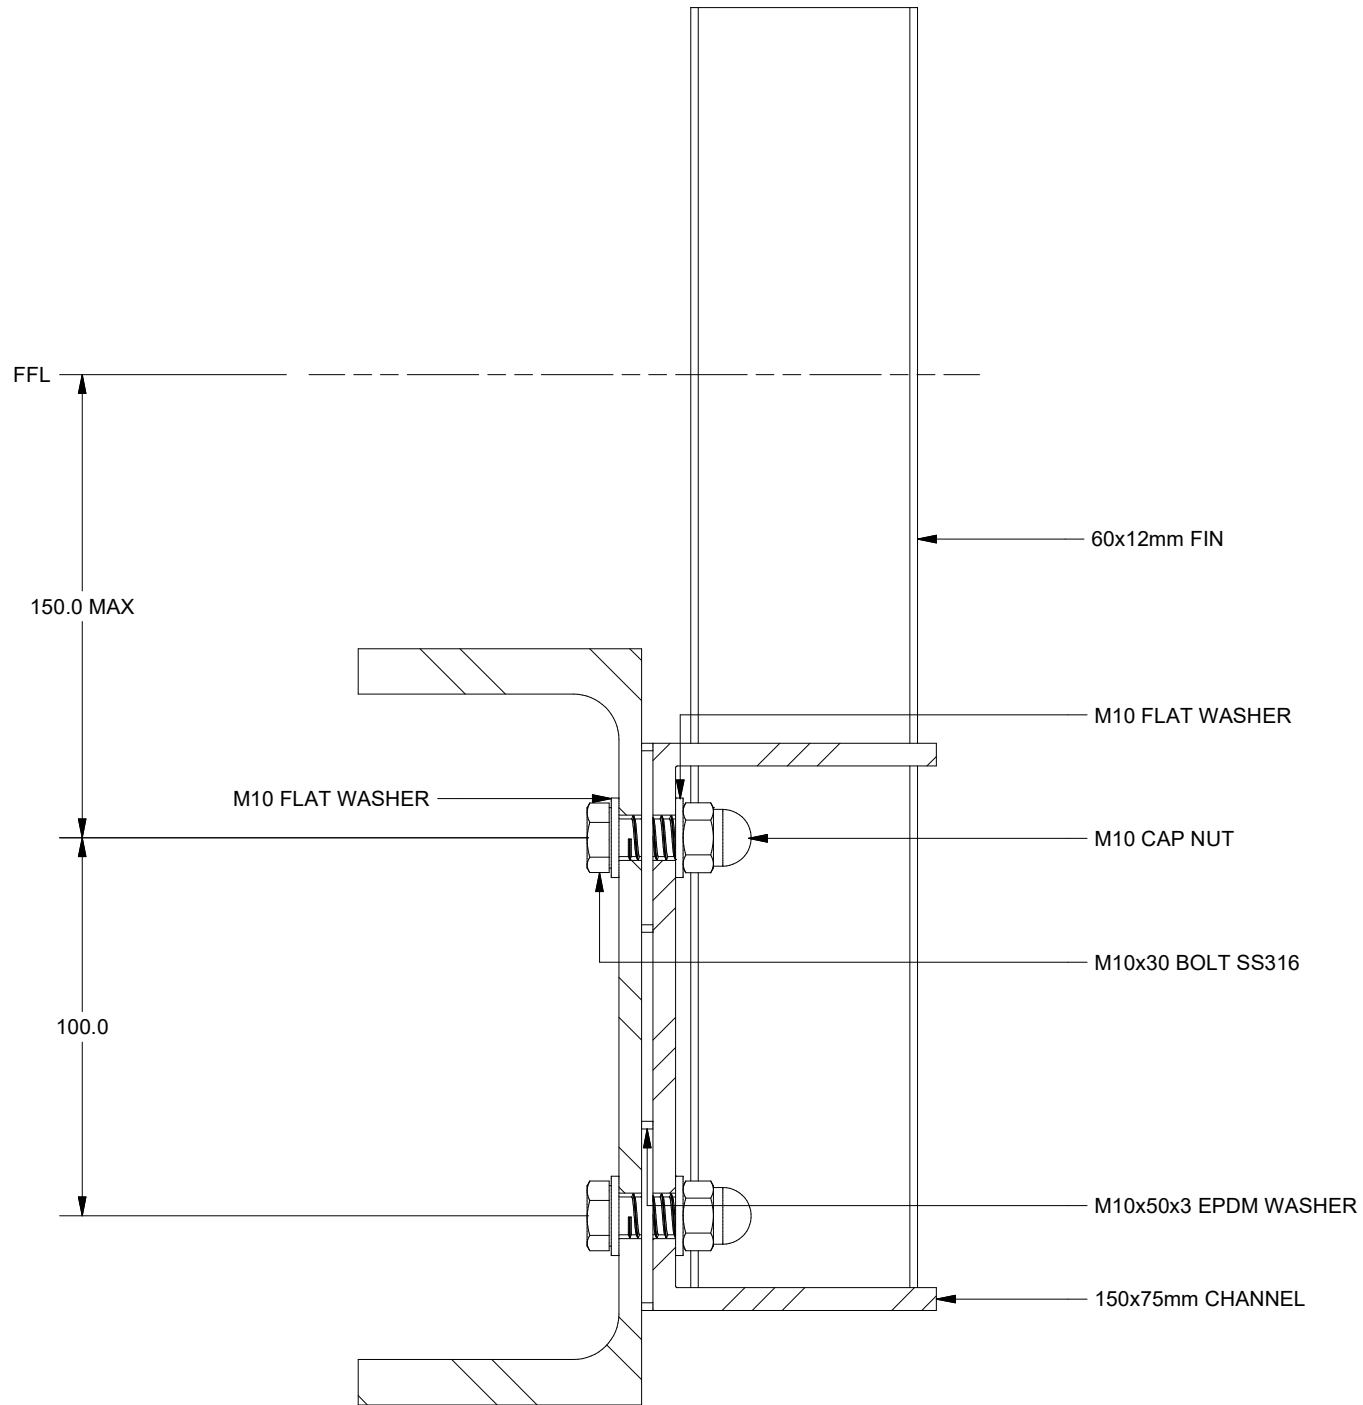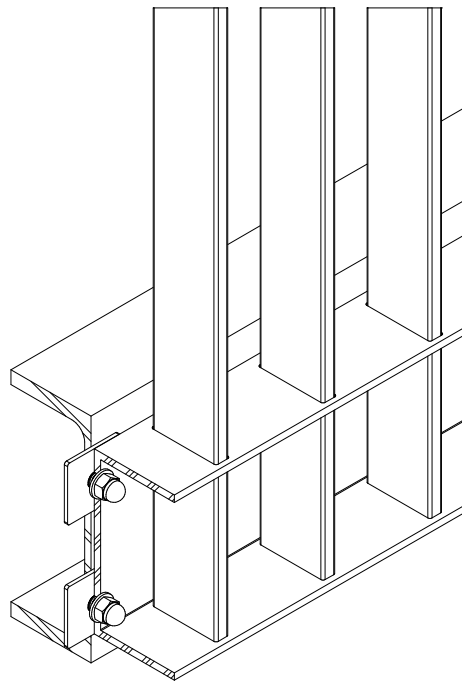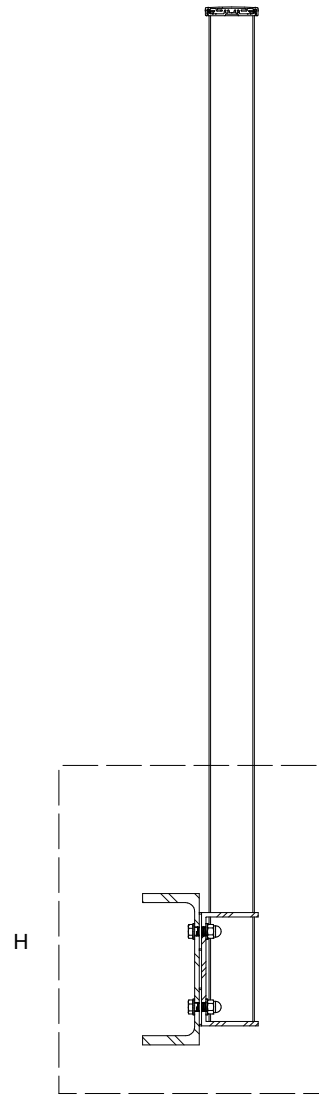

DETAIL H
STEEL FIXING DETAIL
SCALE 1 : 2

Rev	Date	Description
A	27/11/2024	First Issue

Drawing Scale: 1 : 8 @ A3

Drawing Name:
STEEL FIXING

Drawing No: Revision

LIA-S1

C:\Vault\Designs\12 - Standard Details\01 - Attaché\01 - Balustrades\BL10 - LIAISON\BL10-00-010.iam