




© Copyright Belcanto Group Limited
No copying or reproduction in any form without
the permission of Belcanto Group Limited

Notes:

1. All items powder coat finish
2. Isolation shall be provided between aluminium and dissimilar metals
3. Welding of aluminium parts is not permitted without the written approval of the engineer
4. All extrusions to be 6060T6 aluminium unless otherwise stated
5. All exposed fasteners to be SS316 unless otherwise stated
6. All covered fasteners to be SS304 unless otherwise stated

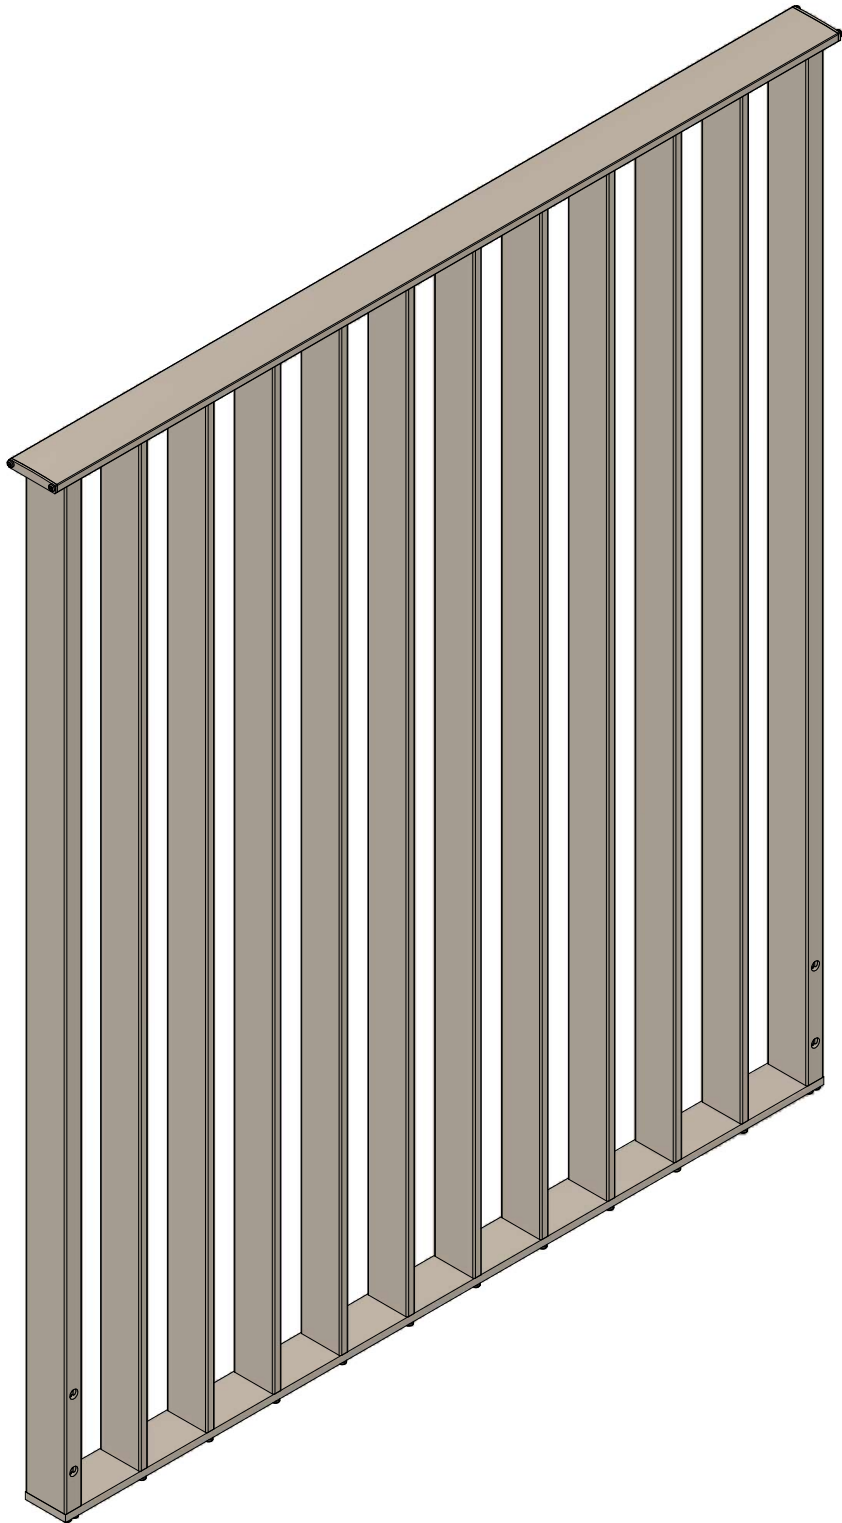

Rev	Date	Description
A	27/11/2024	First Issue

Drawing Scale: 1 : 8 @ A3




Drawing Name:
Isometric View

Drawing No: Revision


PRE-A1 **A**

C:_Vault\Designs\12 - Standard Details\01 - Attache\01 - Balustrades\BL12-00-010.iam


- Notes:
1. All items powder coat finish
 2. Isolation shall be provided between aluminium and dissimilar metals
 3. Welding of aluminium parts is not permitted without the written approval of the engineer
 4. All extrusions to be 6060T6 aluminium unless otherwise stated
 5. All exposed fasteners to be SS316 unless otherwise stated
 6. All covered fasteners to be SS304 unless otherwise stated

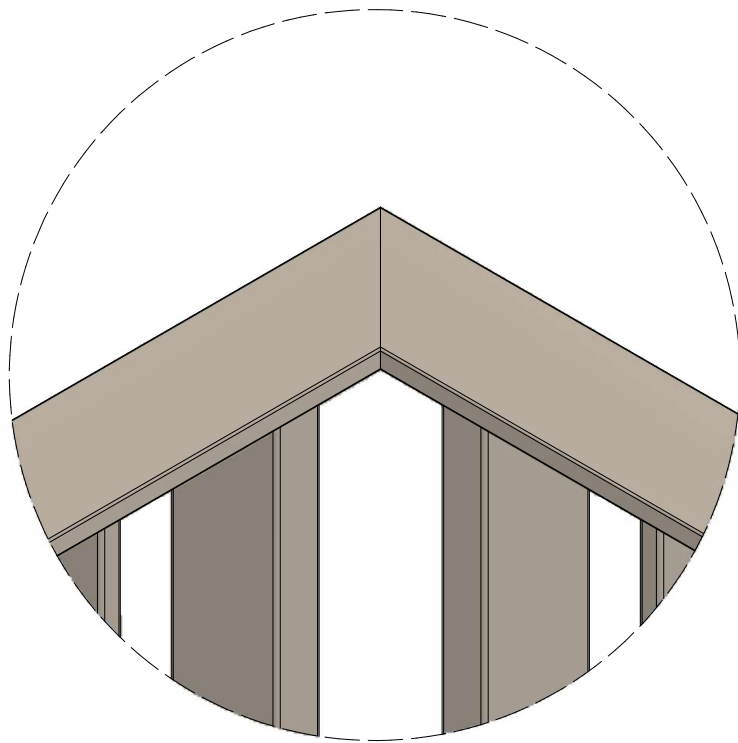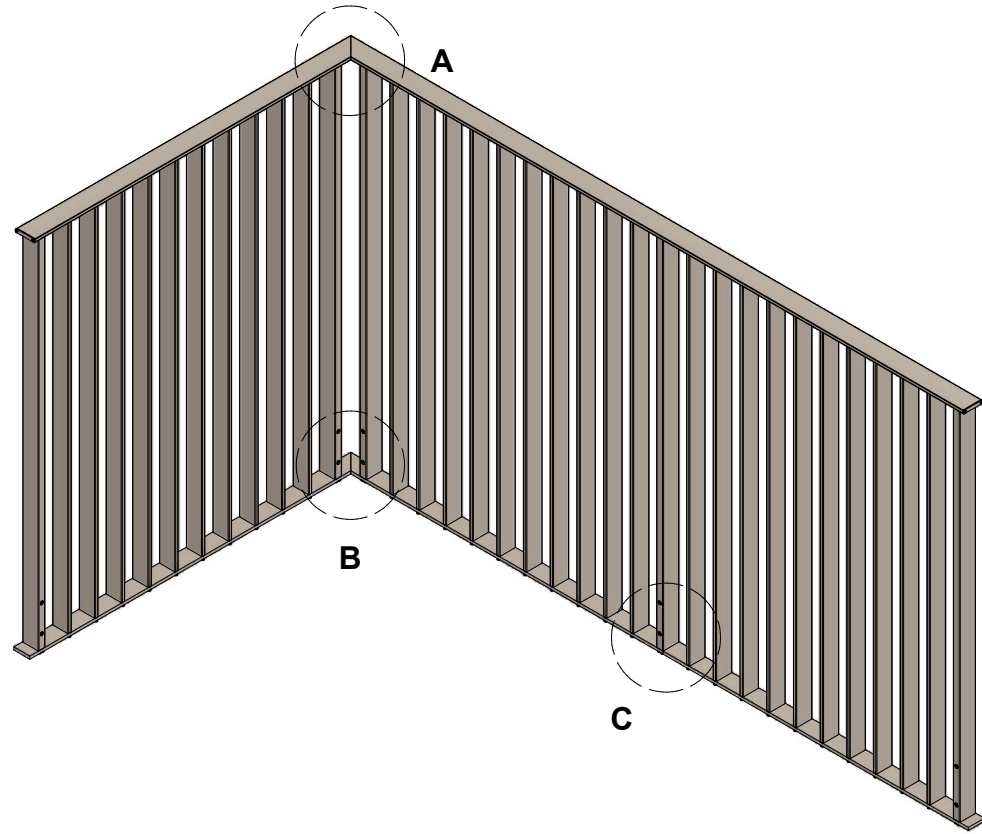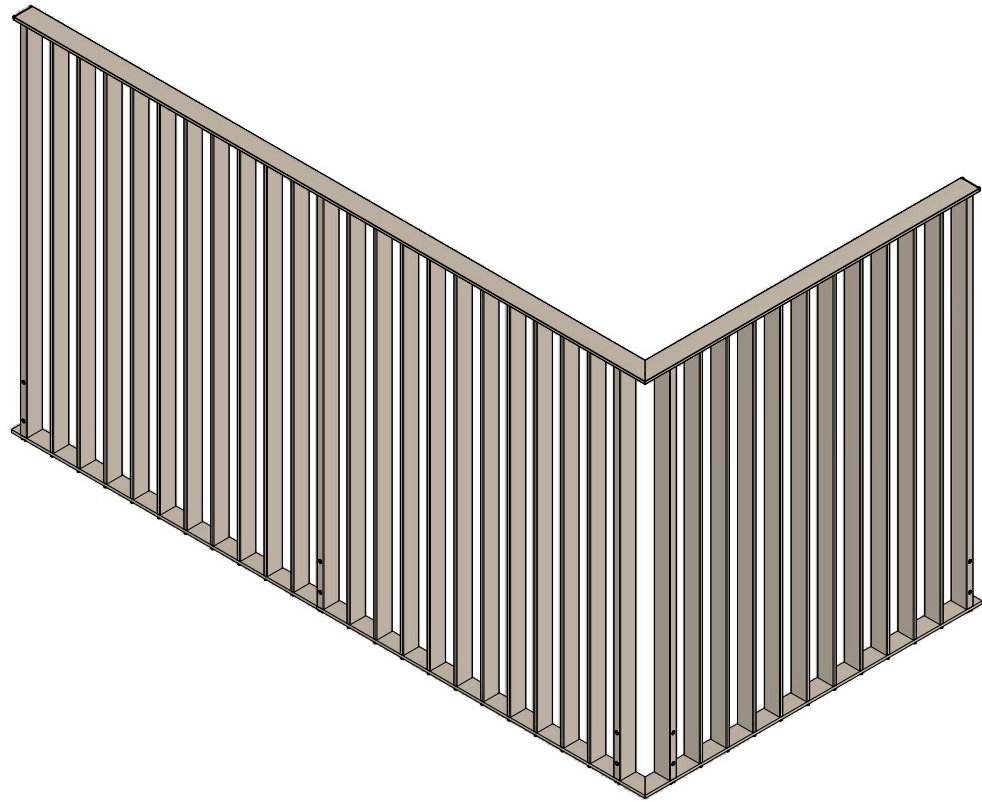

DETAIL A

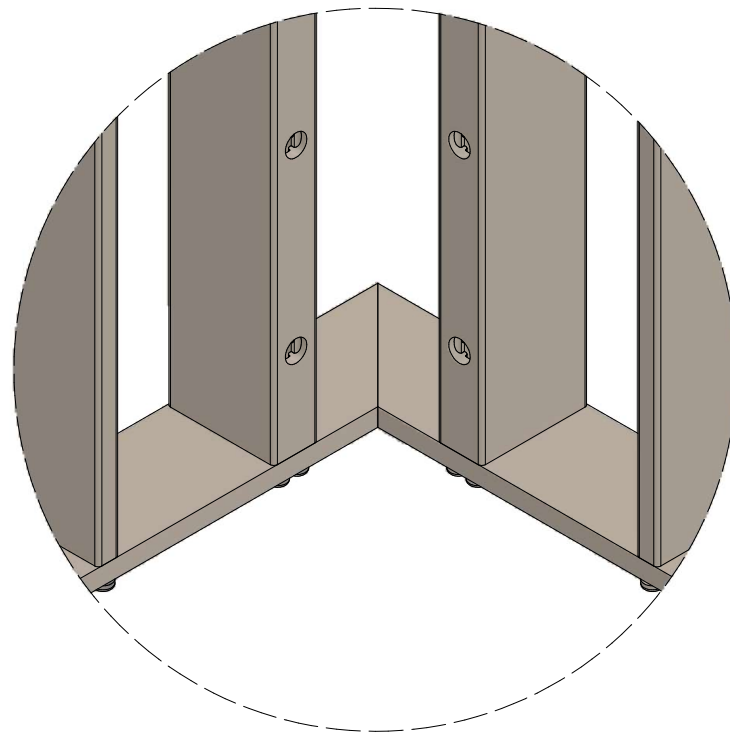

DETAIL B

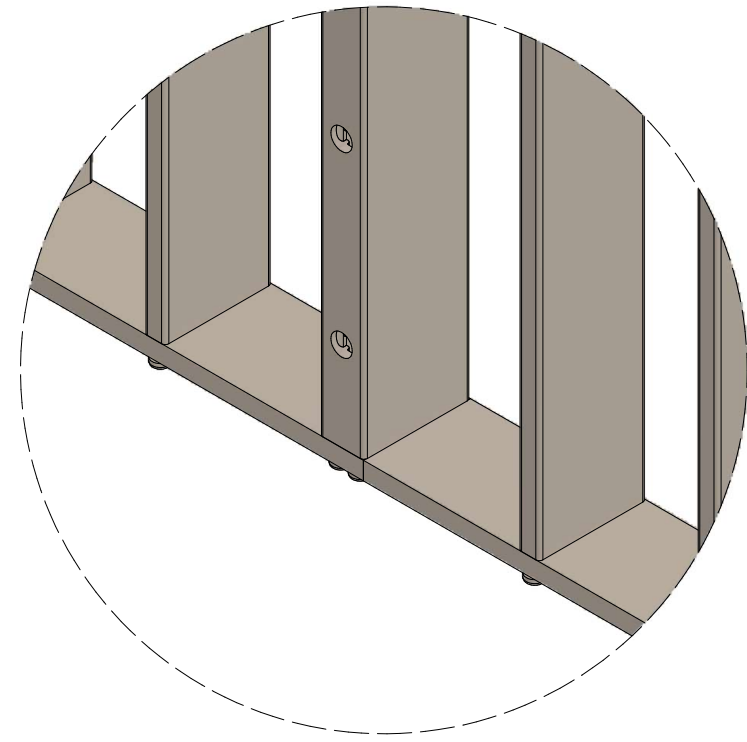

DETAIL C

Rev	Date	Description
A	27/11/2024	First Issue

Drawing Scale: 1 : 20 @ A3

Drawing Name:
Corner Assembly


Drawing No: Revision

PRE-A2


C:\Vault\Designs\12 - Standard Details\01 - Attaché\01 - Balustrades\BL12 - PREMIER\BL12-00-001.iam

A


- Notes:
1. All items powder coat finish
 2. Isolation shall be provided between aluminium and dissimilar metals
 3. Welding of aluminium parts is not permitted without the written approval of the engineer
 4. All extrusions to be 6060T6 aluminium unless otherwise stated
 5. All exposed fasteners to be SS316 unless otherwise stated
 6. All covered fasteners to be SS304 unless otherwise stated

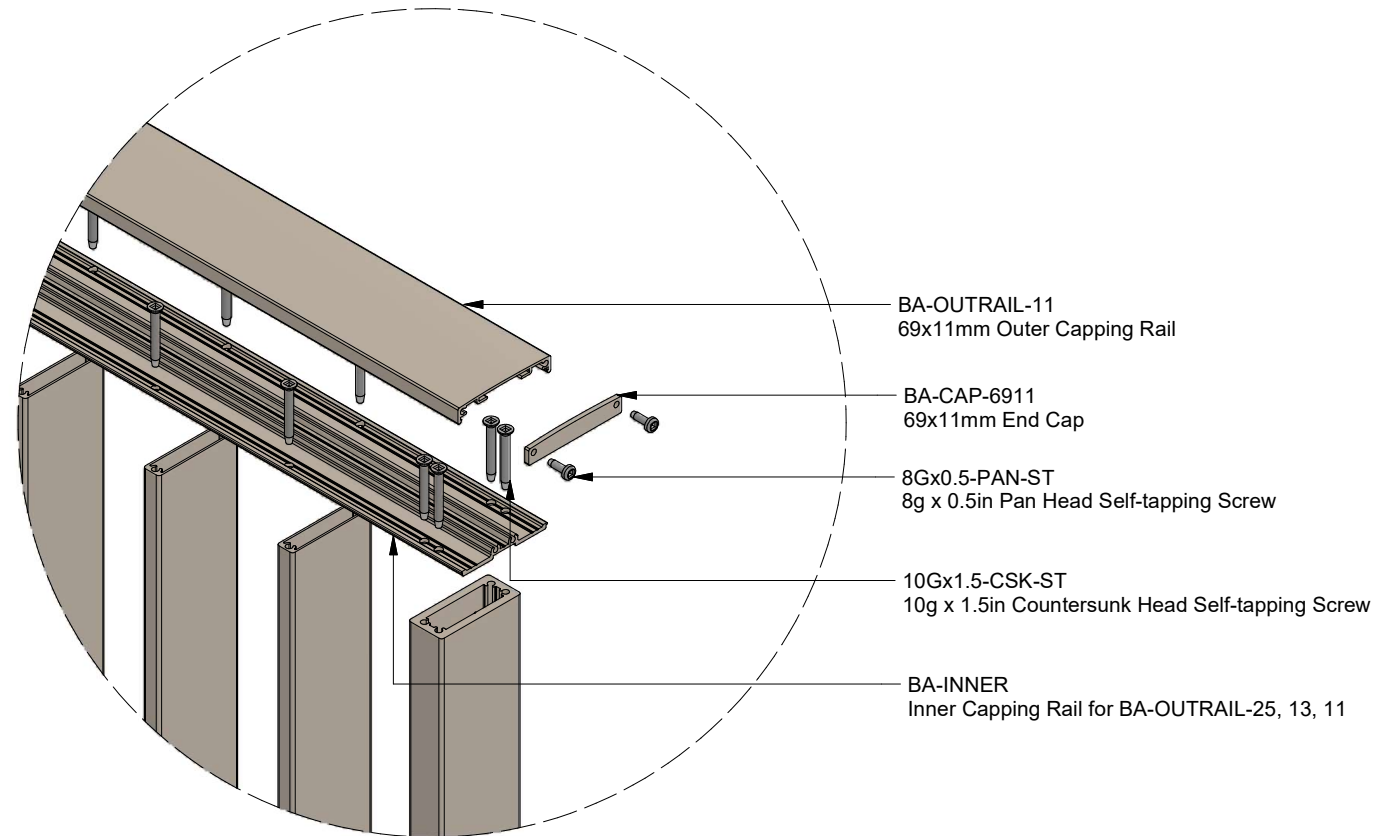

VIEW D

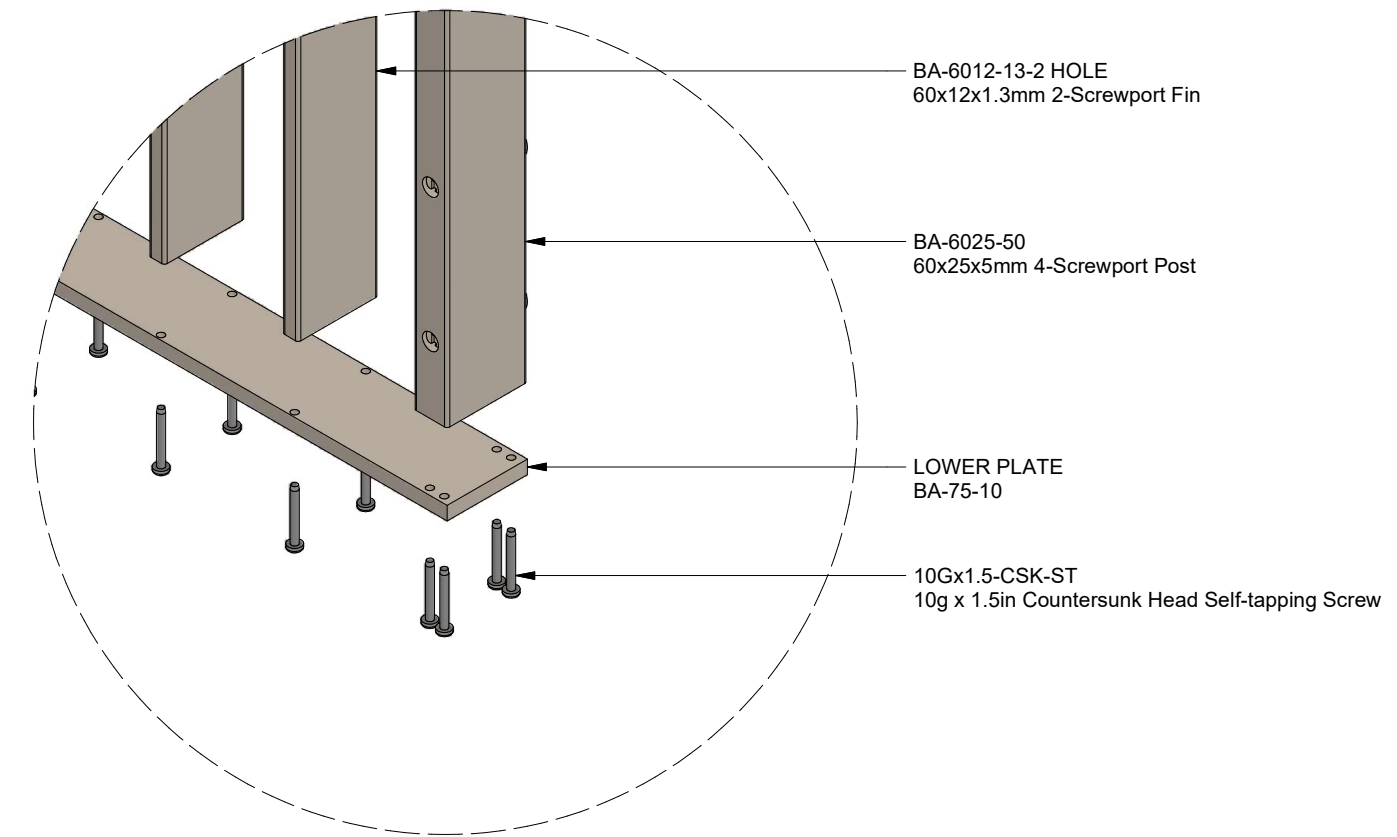

VIEW E

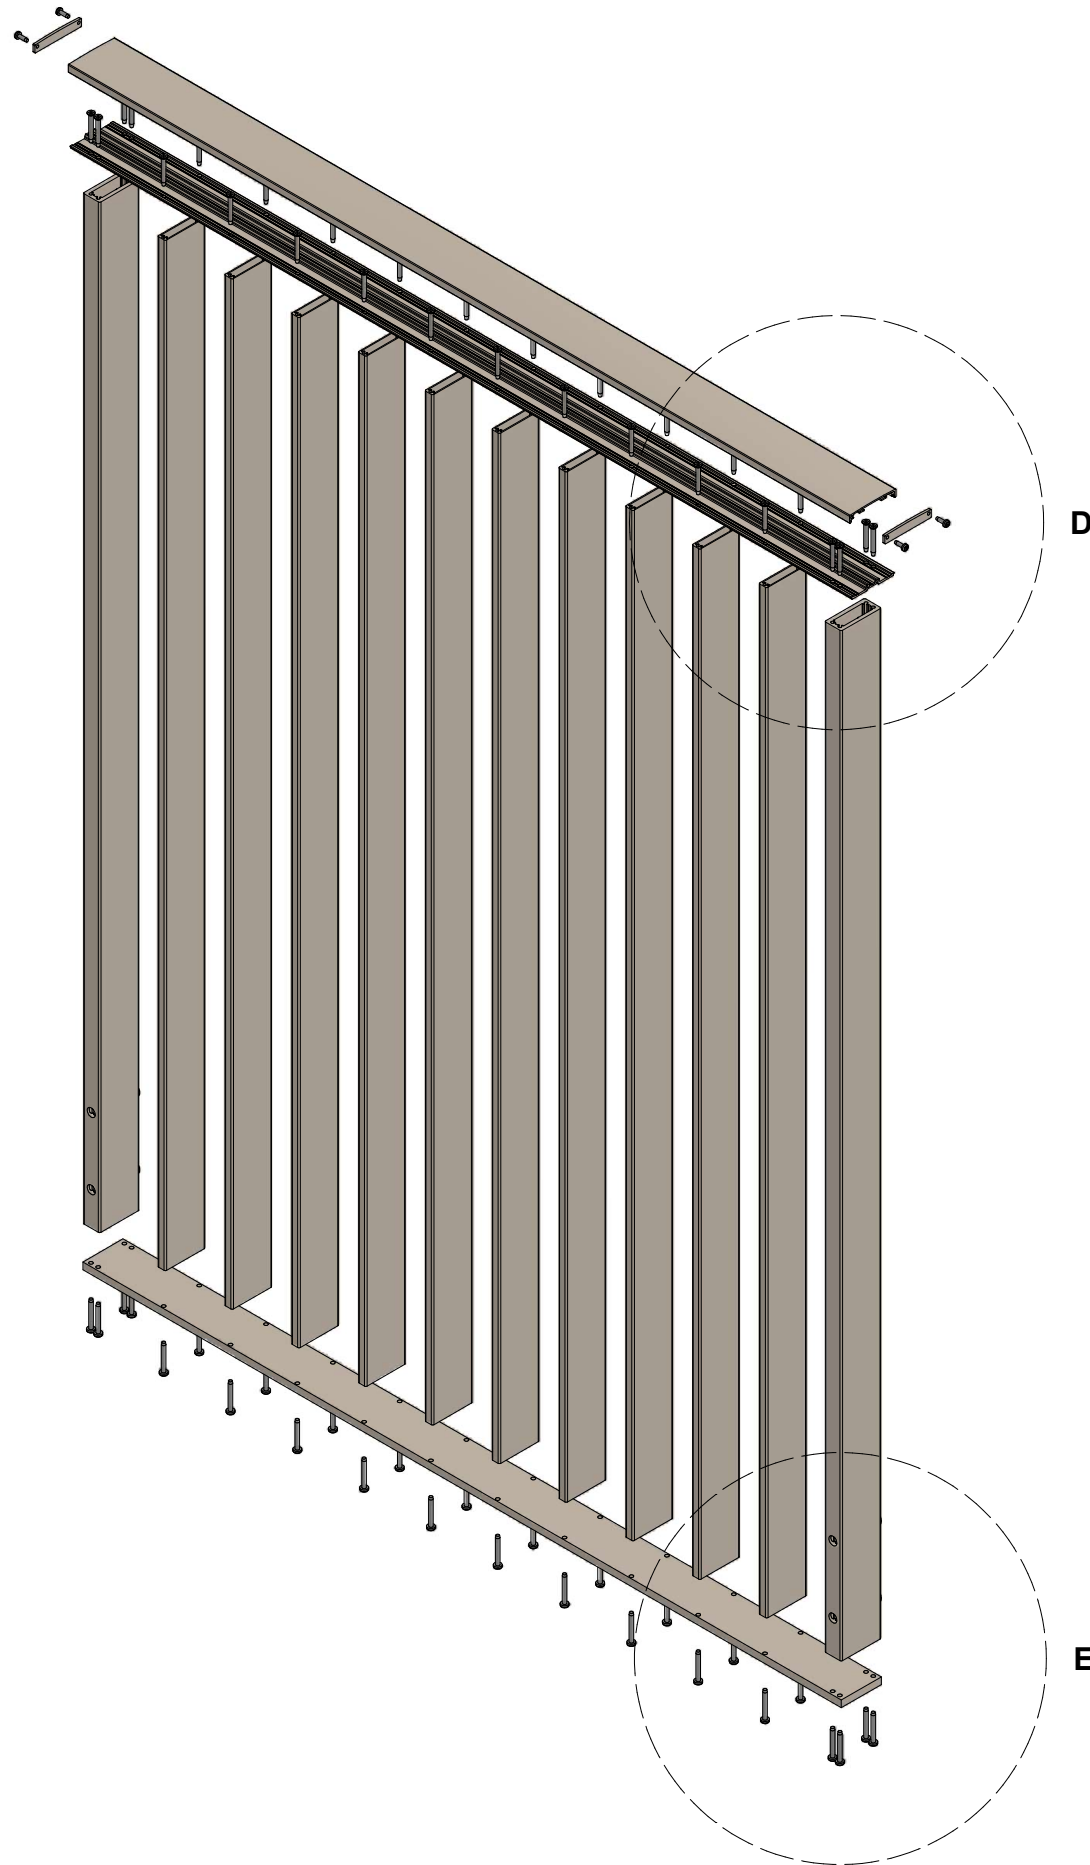

Rev	Date	Description
A	27/11/2024	First Issue

Drawing Scale: 1 : 8 @ A3

Drawing Name:
Exploded View

Drawing No: Revision

PRE-A3



© Copyright Belcanto Group Limited
No copying or reproduction in any form without
the permission of Belcanto Group Limited

Notes:

1. All items powder coat finish
2. Isolation shall be provided between aluminium and dissimilar metals
3. Welding of aluminium parts is not permitted without the written approval of the engineer
4. All extrusions to be 6060T6 aluminium unless otherwise stated
5. All exposed fasteners to be SS316 unless otherwise stated
6. All covered fasteners to be SS304 unless otherwise stated

C:_Vault\Designs\12 - Standard Details\01 - Attache\01 - Attache\01 - PREMIER\BL12-00-010.iam

Rev	Date	Description
A	27/11/2024	First Issue



Drawing Scale: 1 : 6 @ A3

Drawing Name:
General Dimensions

Drawing No: Revision

PRE-A4 **A**

- Notes:
1. All items powder coat finish
 2. Isolation shall be provided between aluminium and dissimilar metals
 3. Welding of aluminium parts is not permitted without the written approval of the engineer
 4. All extrusions to be 6060T6 aluminium unless otherwise stated
 5. All exposed fasteners to be SS316 unless otherwise stated
 6. All covered fasteners to be SS304 unless otherwise stated

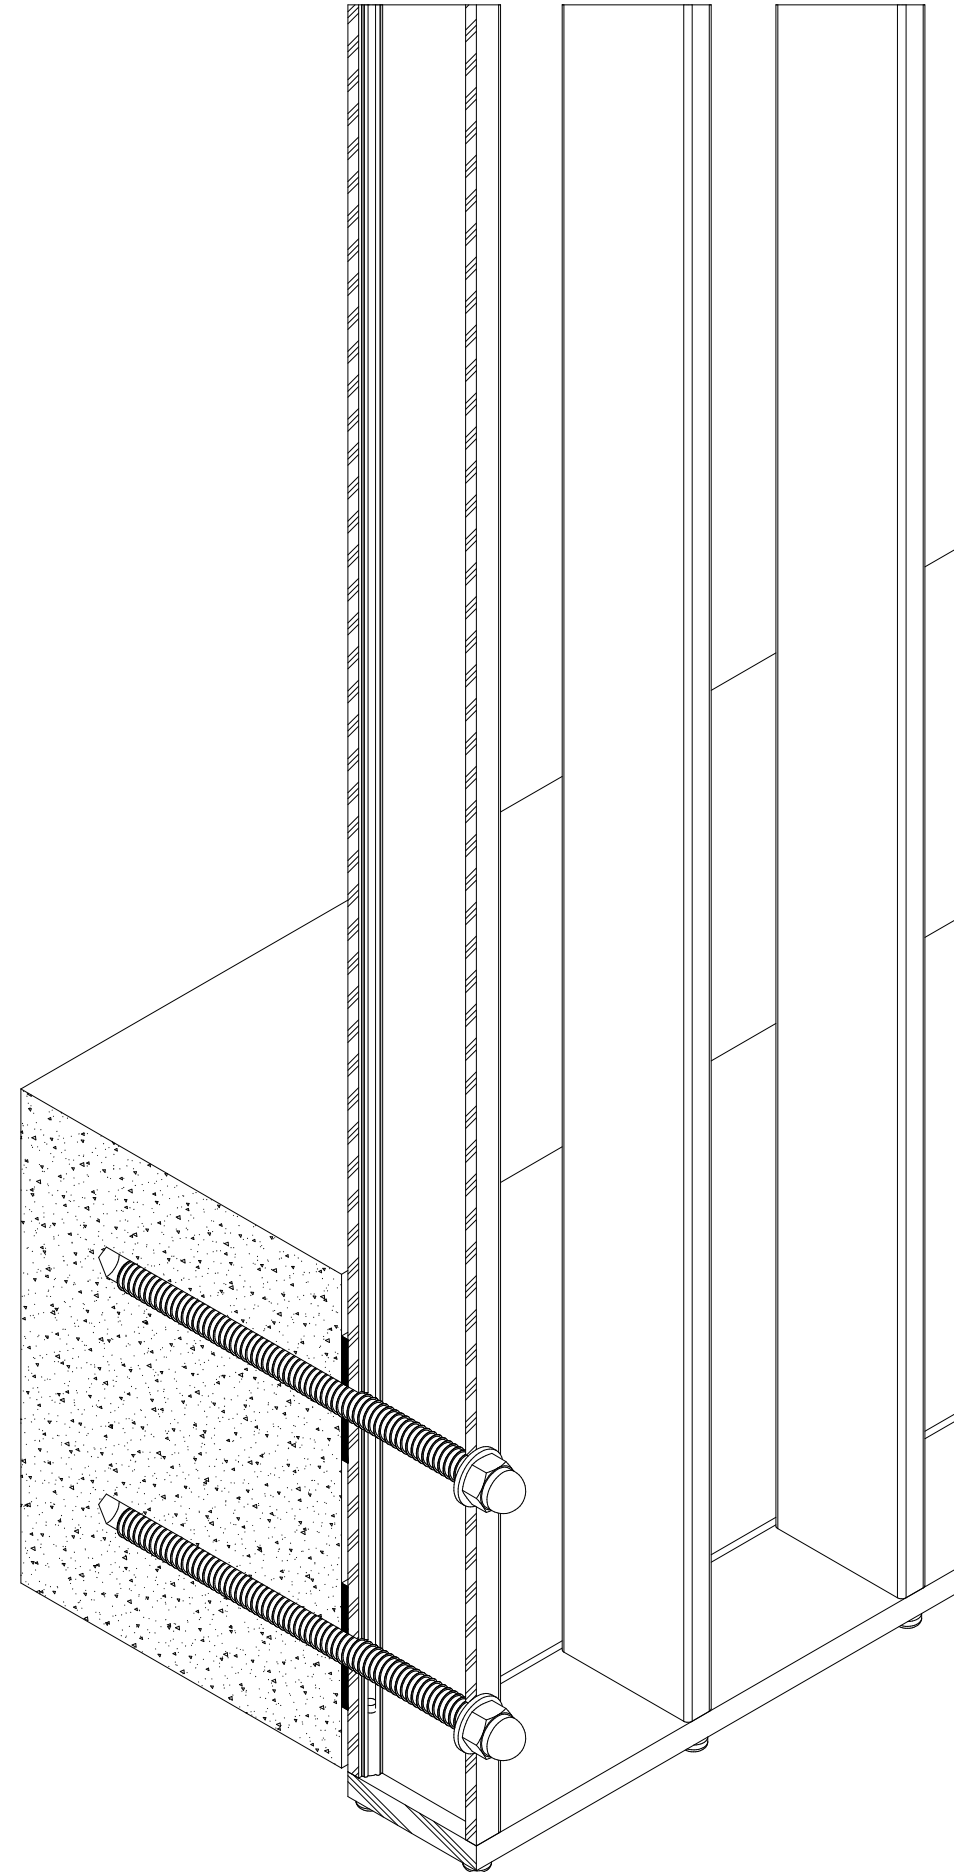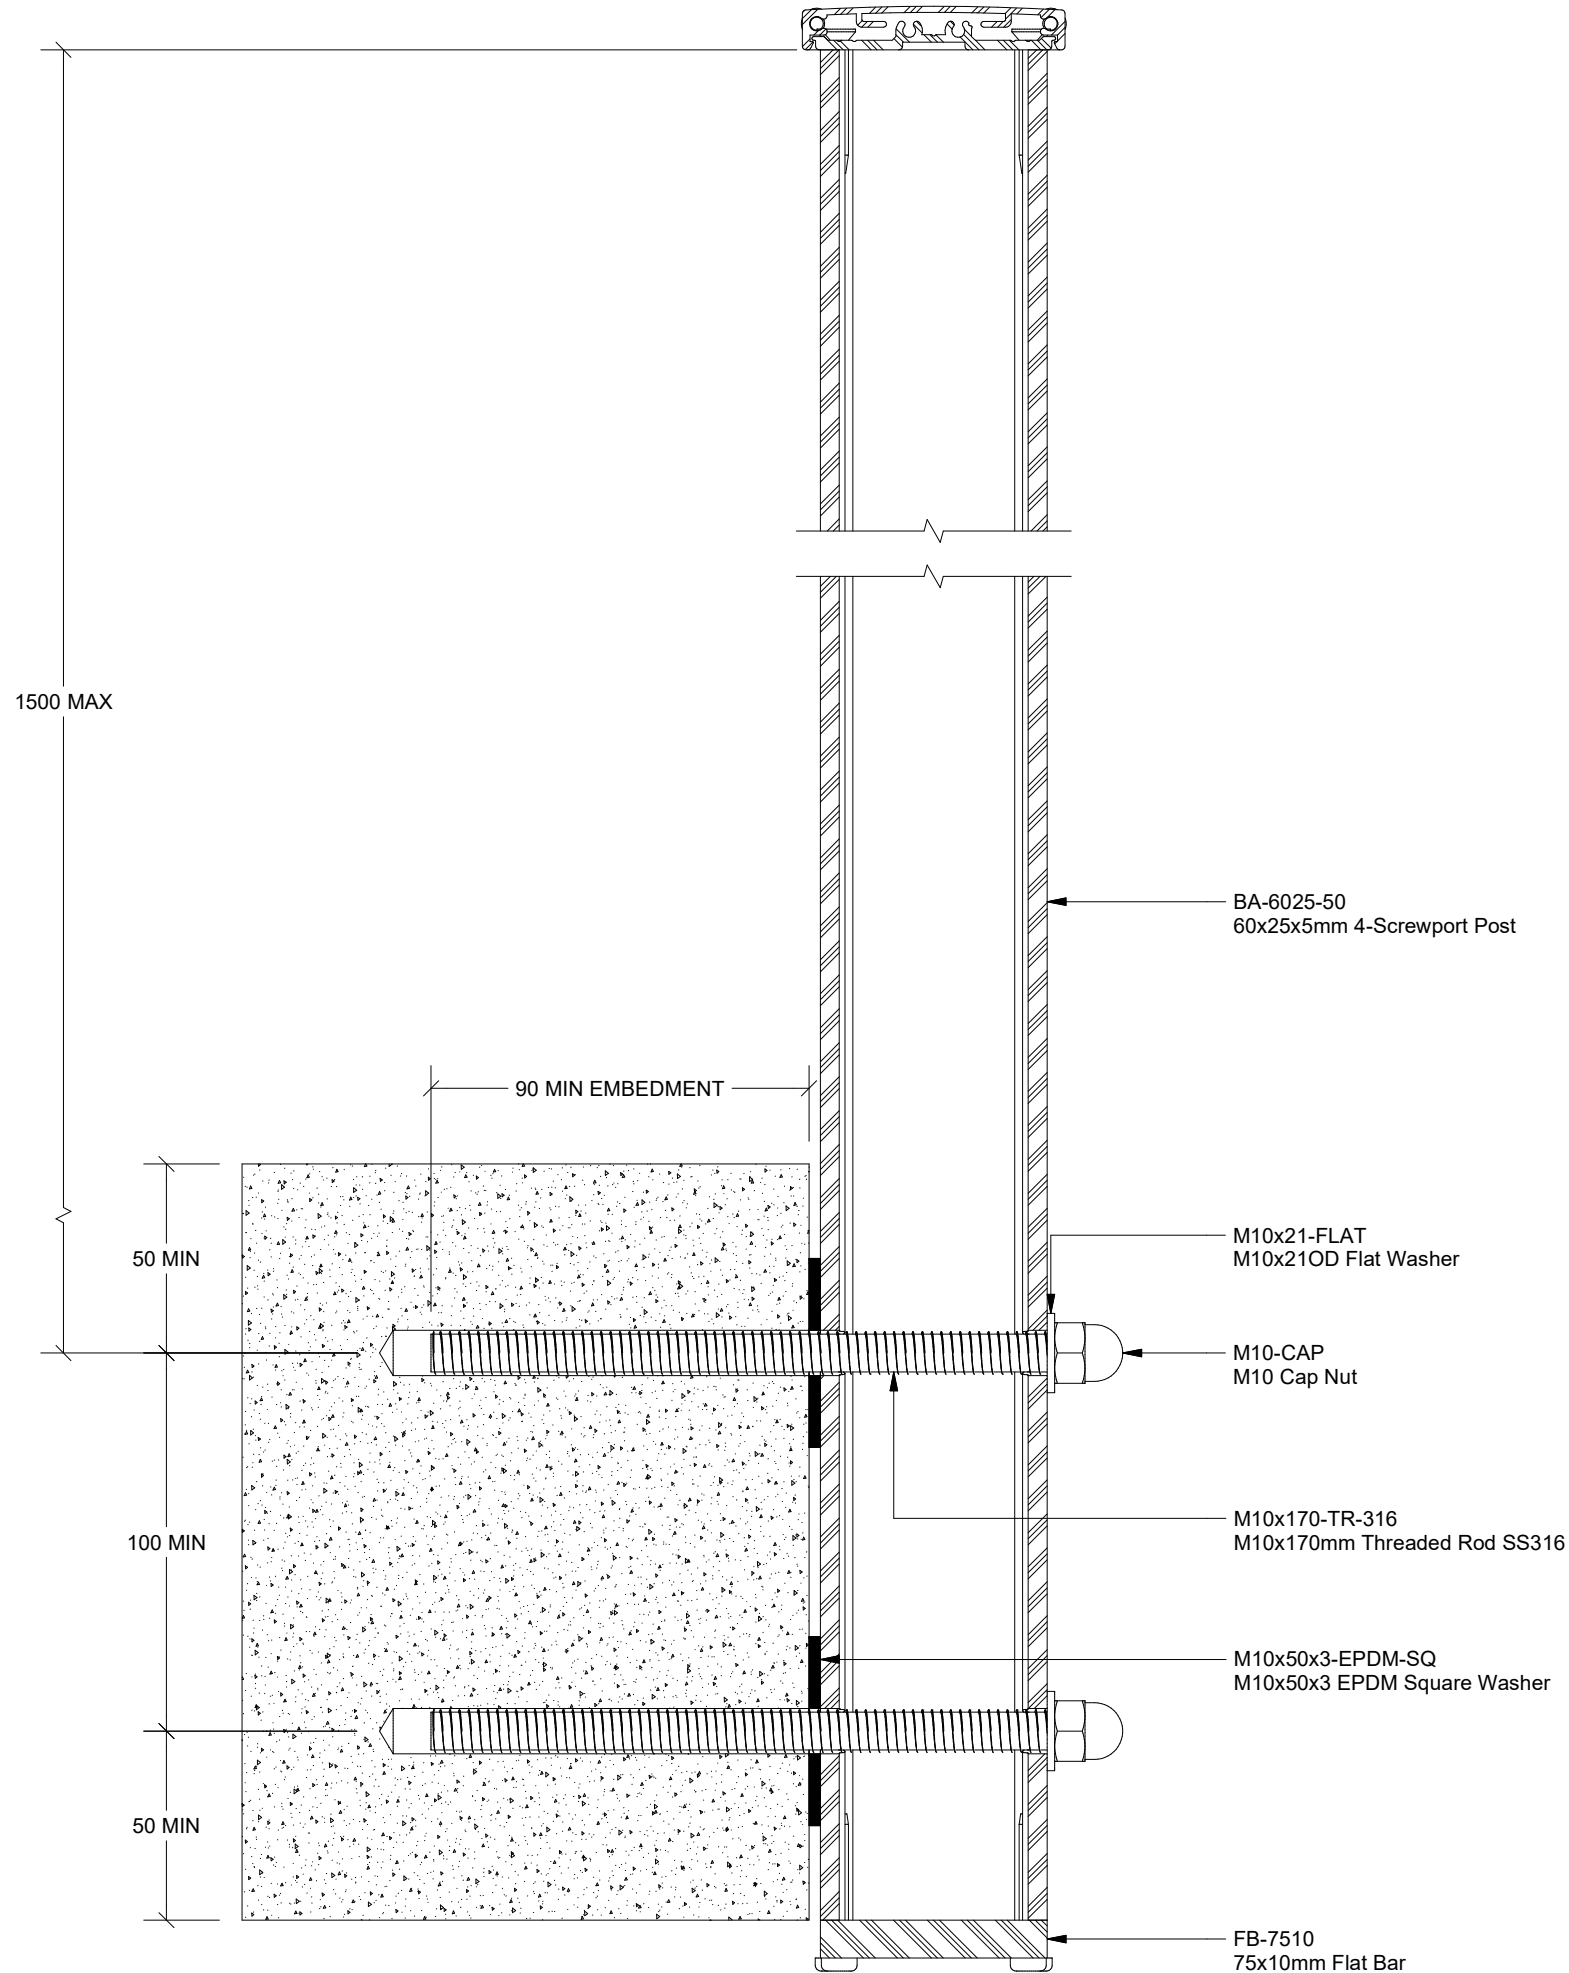

Rev	Date	Description
A	27/11/2024	First Issue



Drawing Scale: 1 : 8 @ A3

Drawing Name:
Concrete Fixing Detail

Drawing No: Revision

PRE-C1 **A**

- Notes:
1. All items powder coat finish
 2. Isolation shall be provided between aluminium and dissimilar metals
 3. Welding of aluminium parts is not permitted without the written approval of the engineer
 4. All extrusions to be 6060T6 aluminium unless otherwise stated
 5. All exposed fasteners to be SS316 unless otherwise stated
 6. All covered fasteners to be SS304 unless otherwise stated

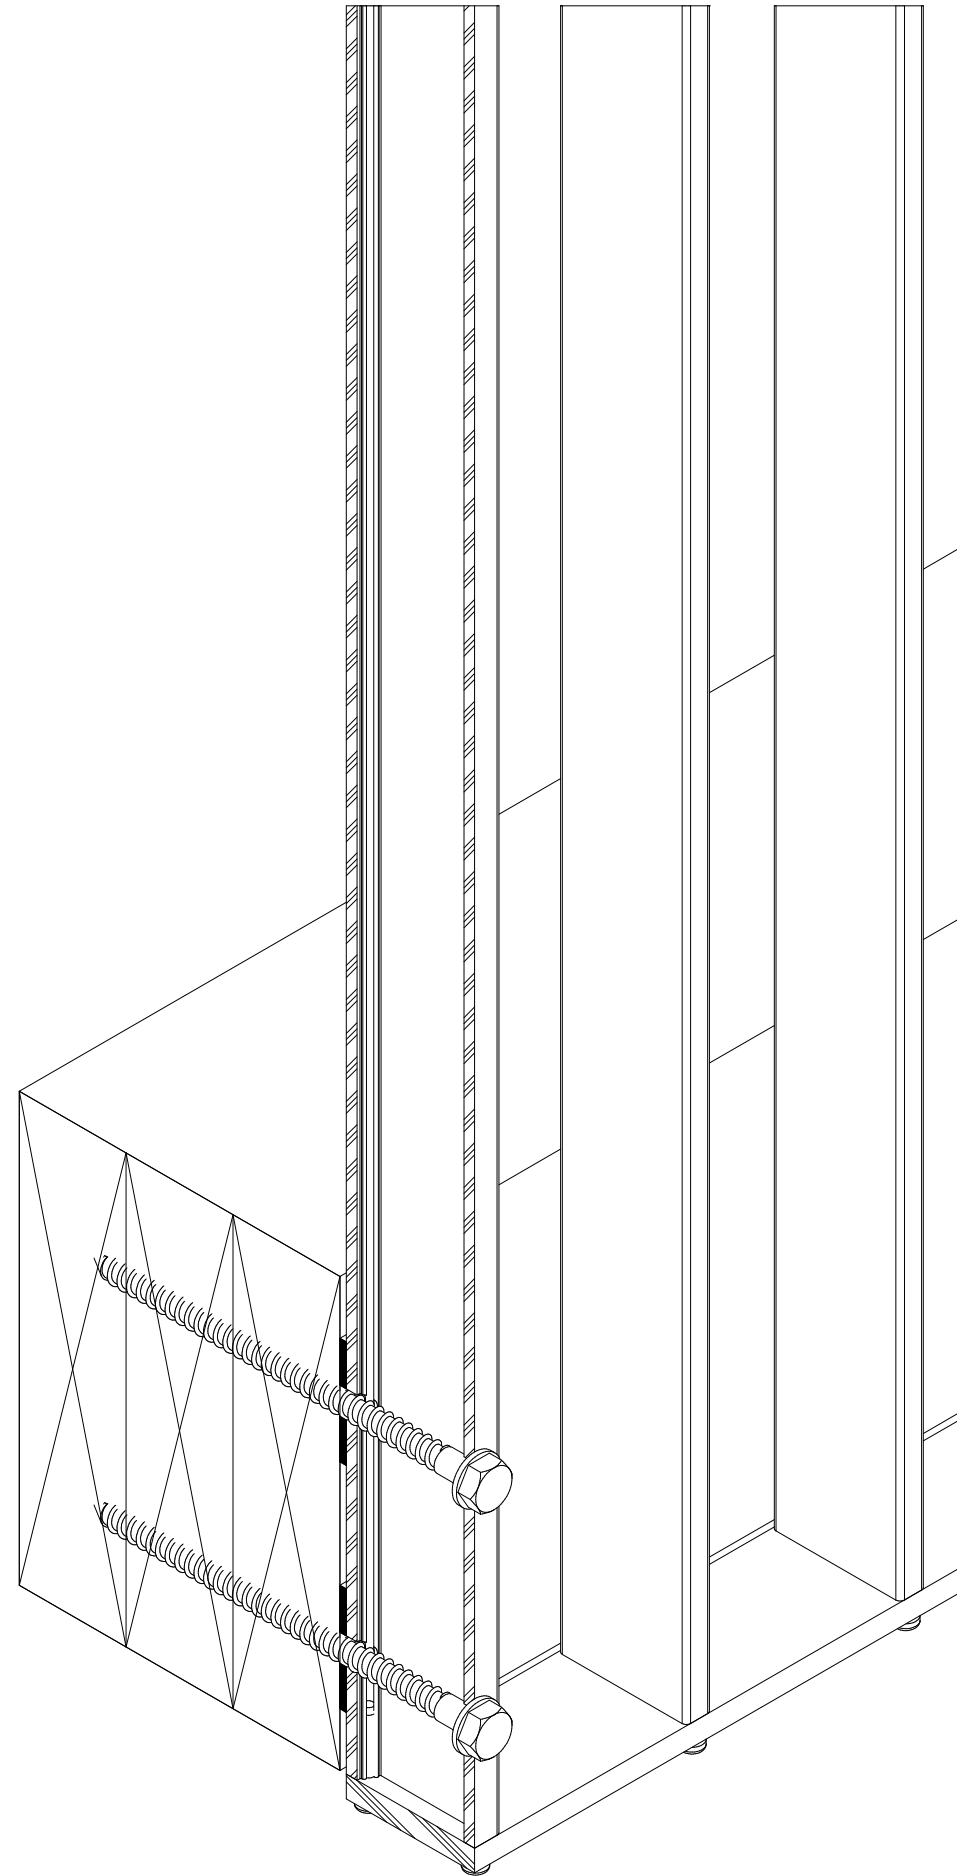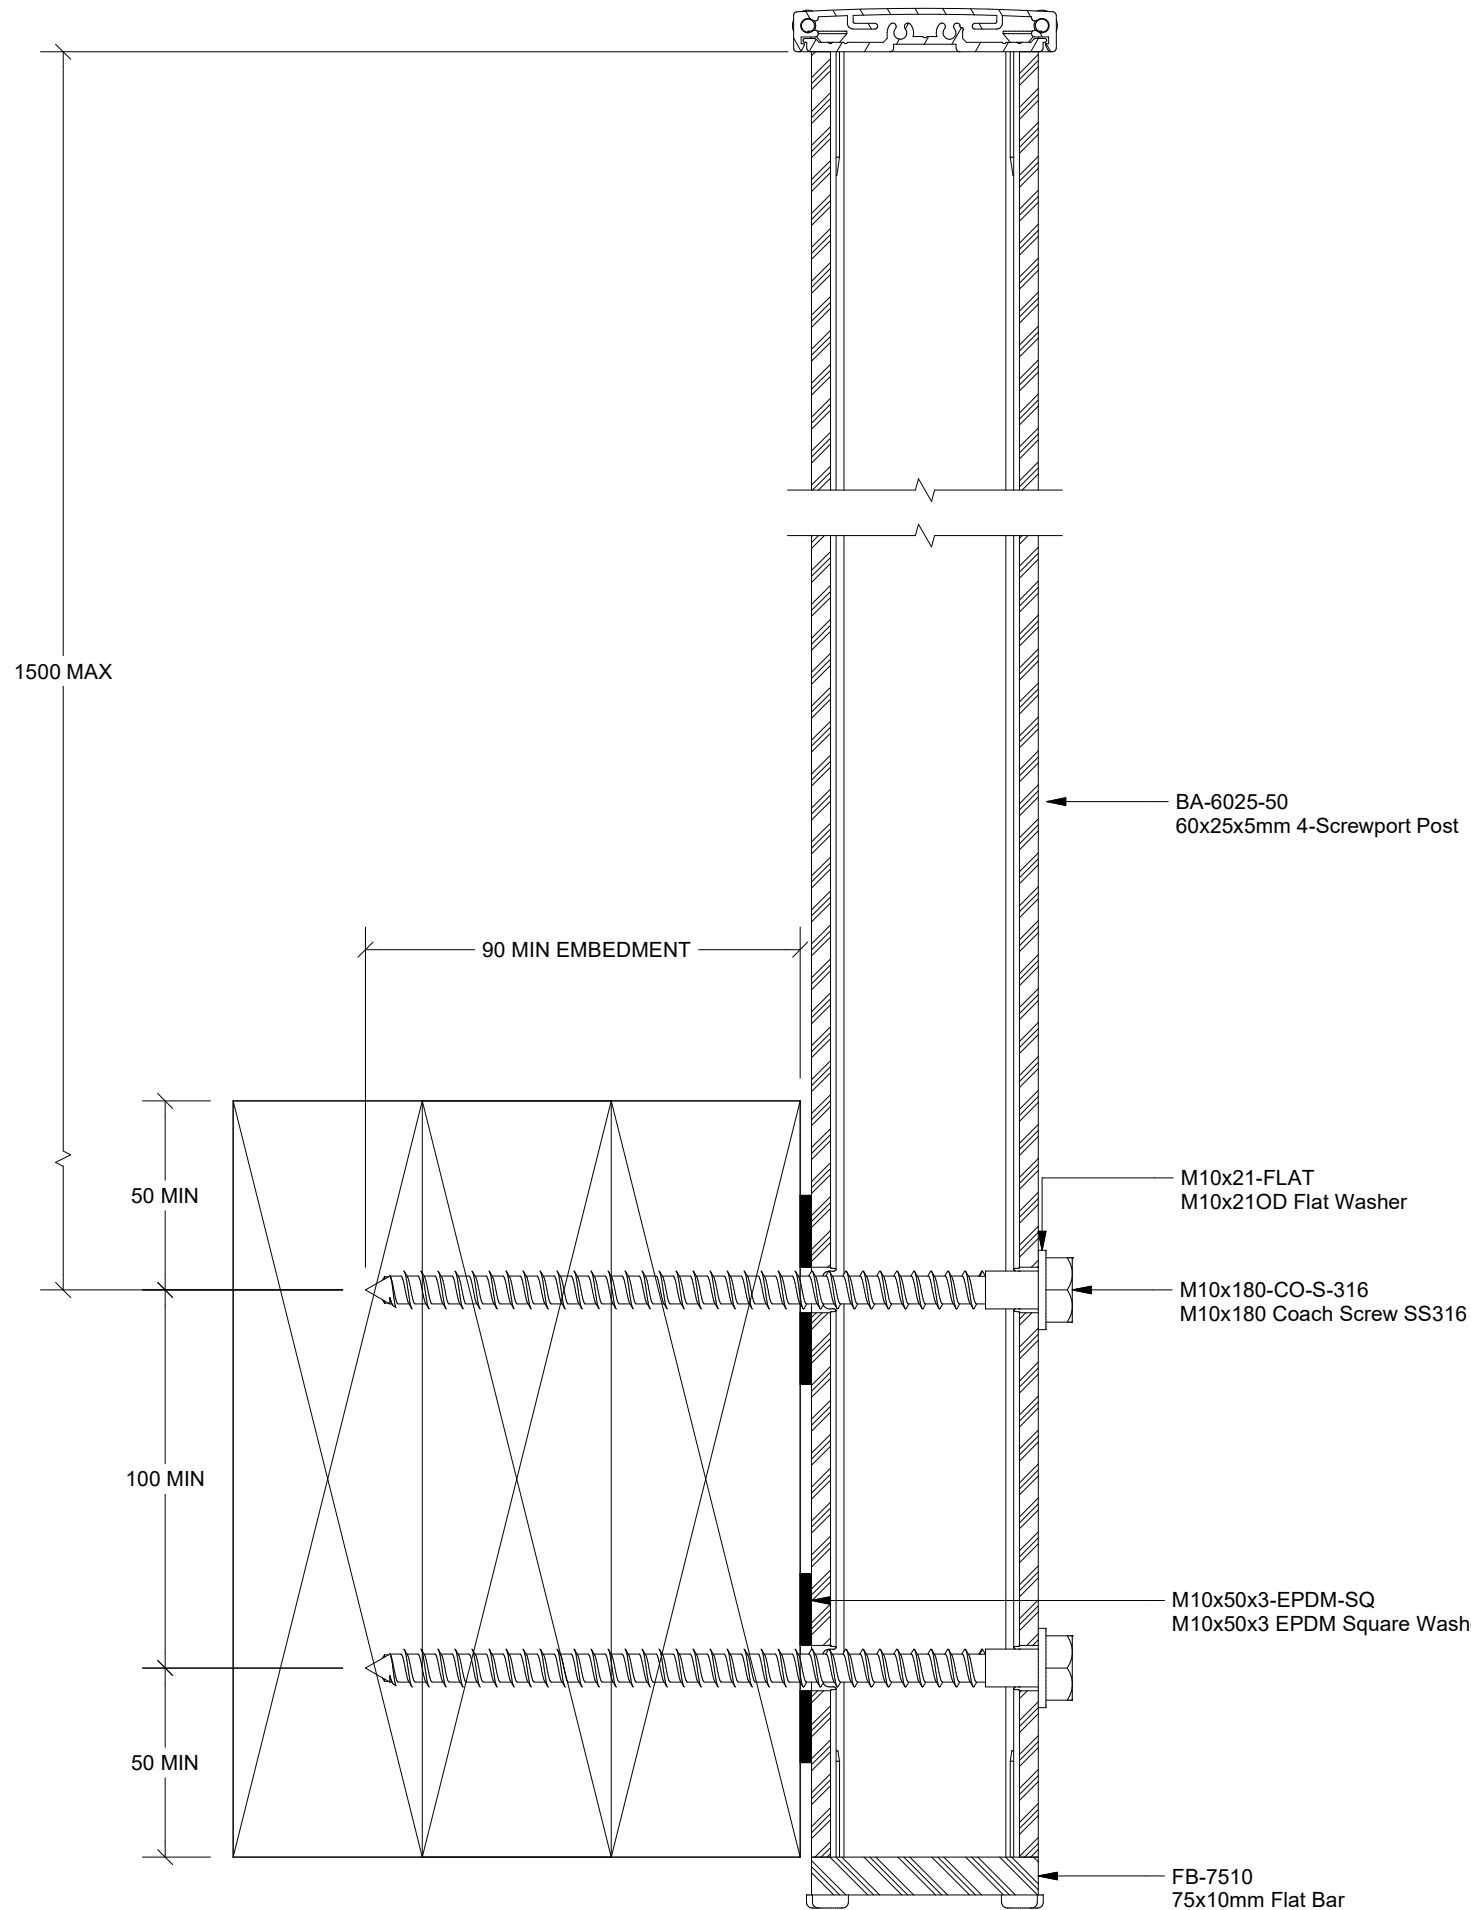

Rev	Date	Description
A	27/11/2024	First Issue

Drawing Scale: 1 : 8 @ A3

Drawing Name:
Timber Fixing Detail

Drawing No: Revision

PRE-T1 **A**

- Notes:
1. All items powder coat finish
 2. Isolation shall be provided between aluminium and dissimilar metals
 3. Welding of aluminium parts is not permitted without the written approval of the engineer
 4. All extrusions to be 6060T6 aluminium unless otherwise stated
 5. All exposed fasteners to be SS316 unless otherwise stated
 6. All covered fasteners to be SS304 unless otherwise stated



Rev	Date	Description
A	27/11/2024	First Issue

Drawing Scale: 1 : 8 @ A3



Drawing Name:
Steel Fixing Detail

Drawing No: PRE-S1 Revision

PRE-S1 **A**

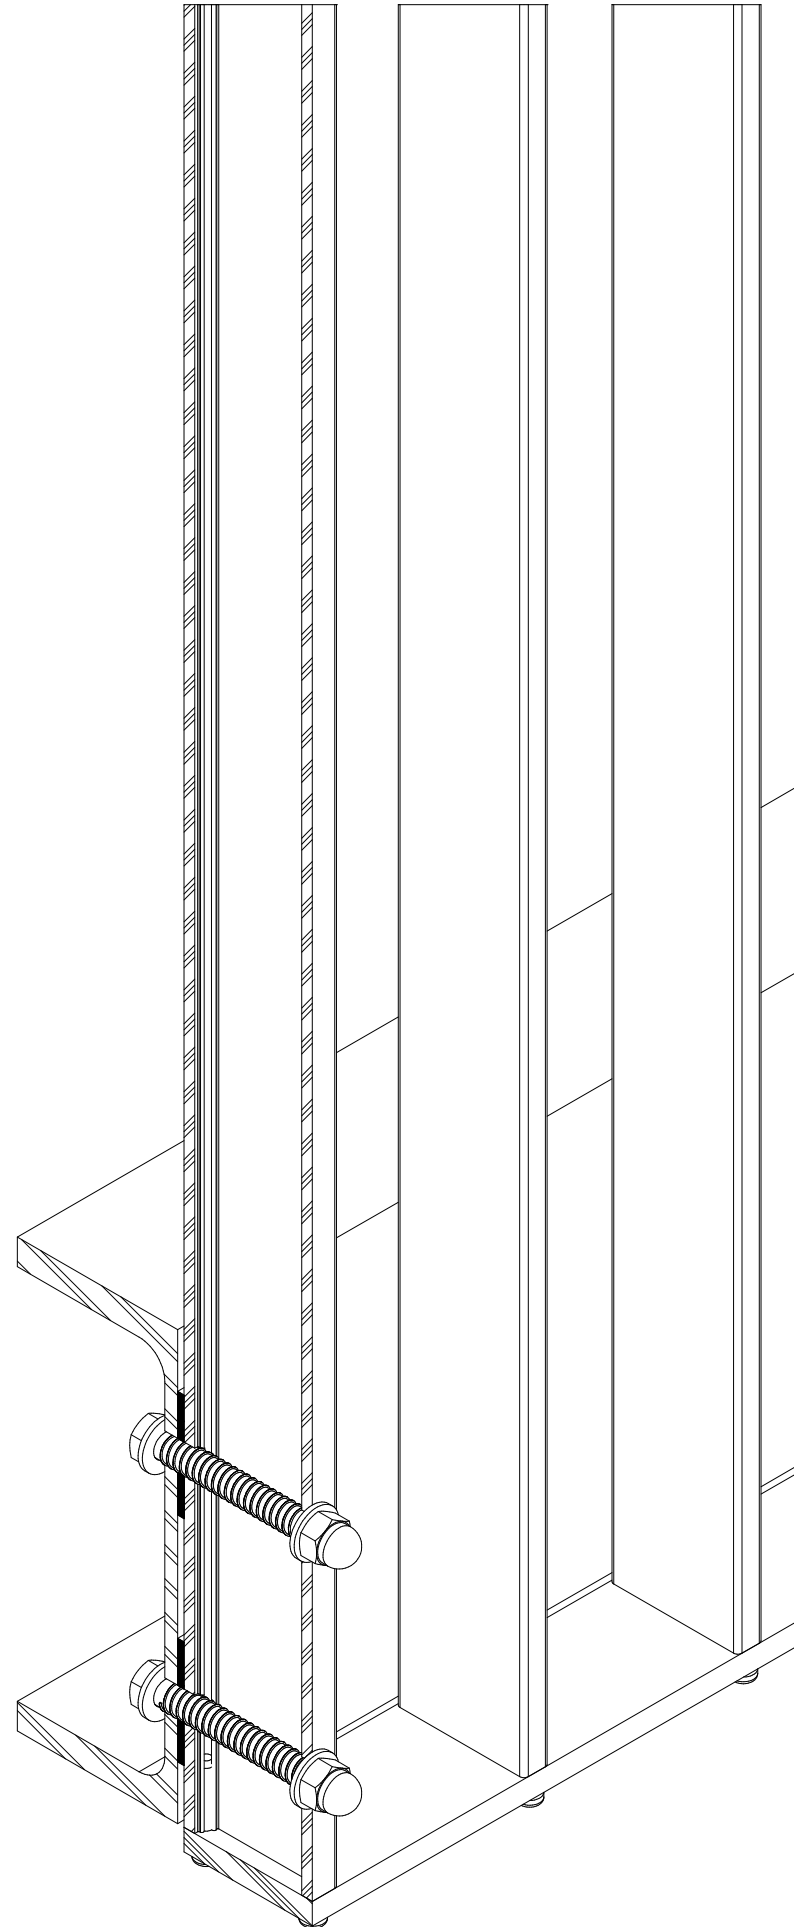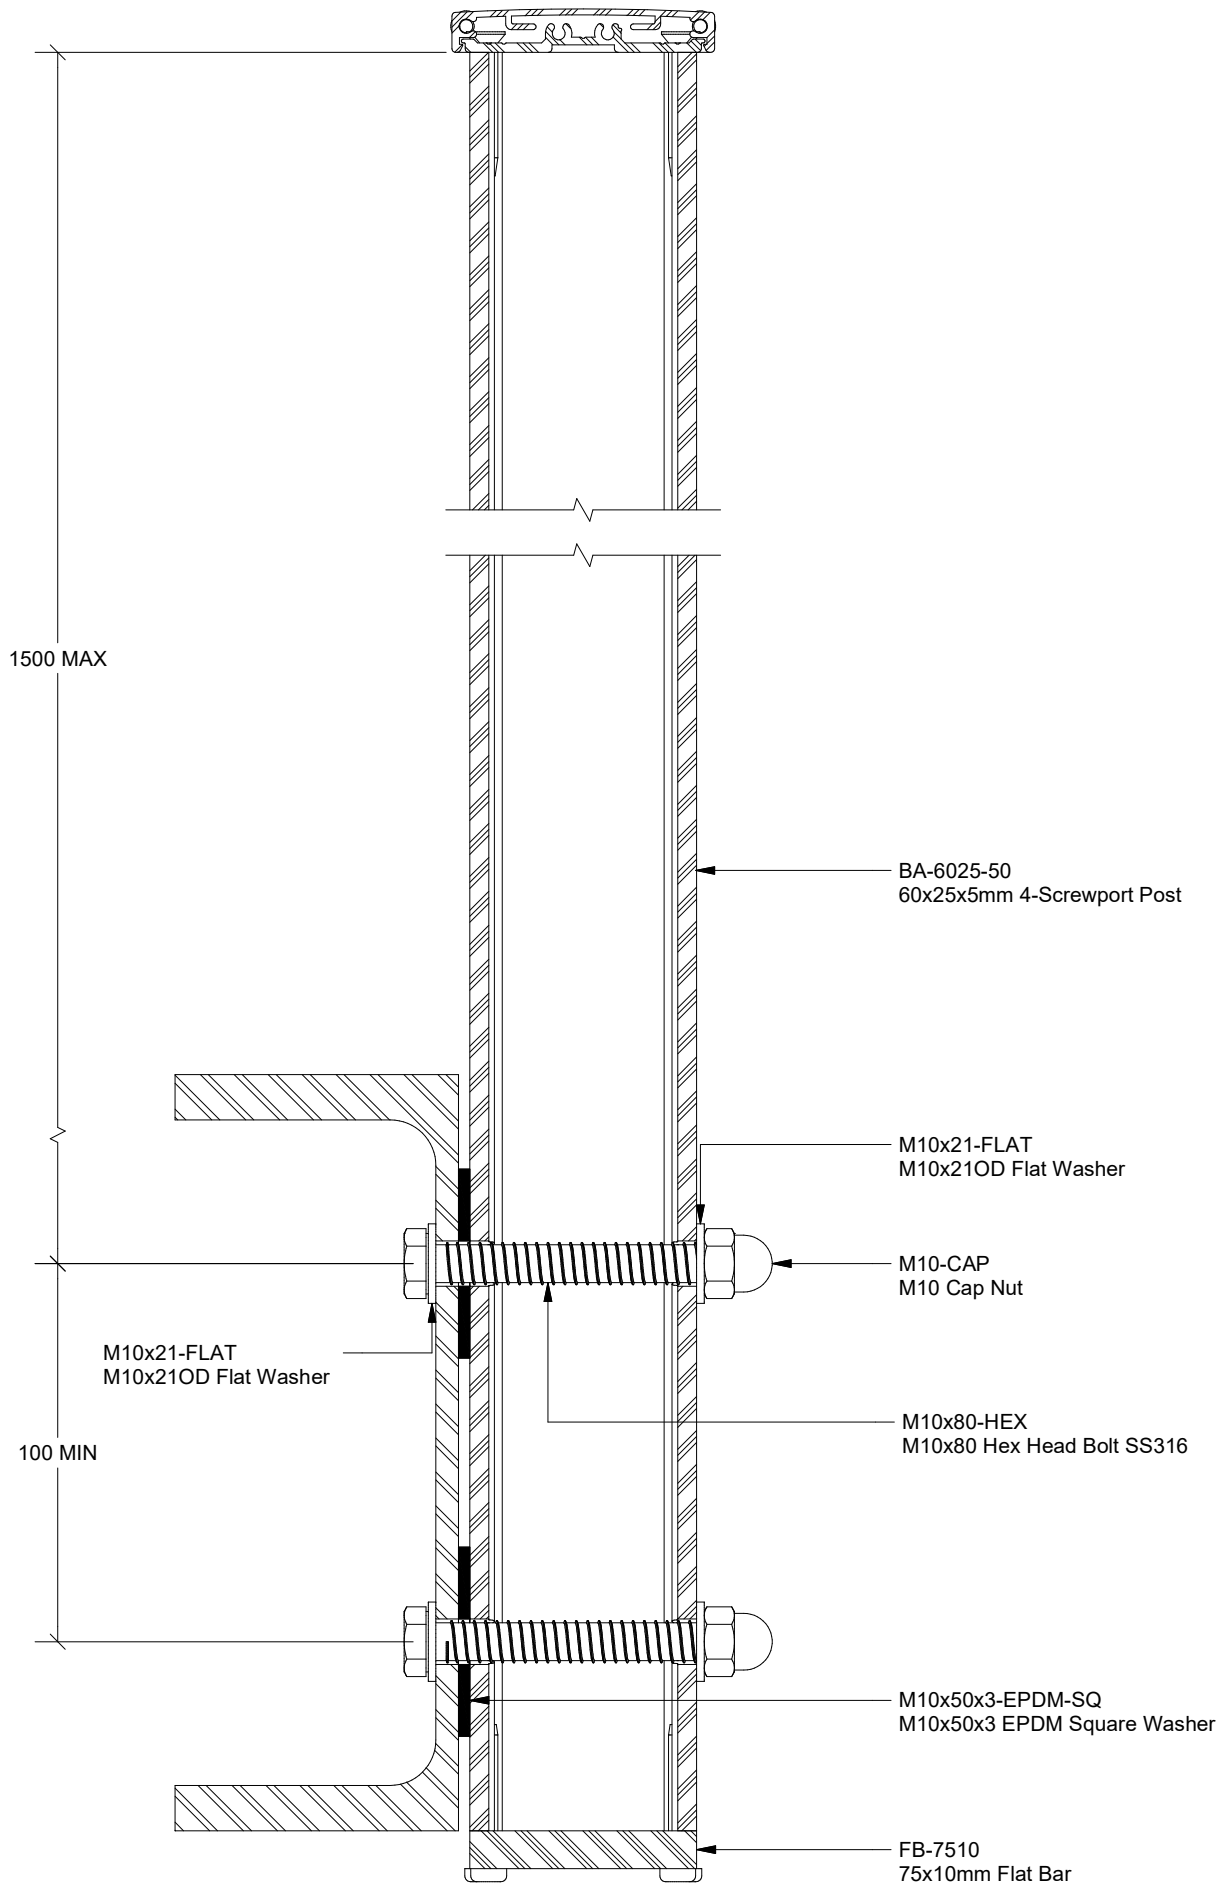

- Notes:
1. All items powder coat finish
 2. Isolation shall be provided between aluminium and dissimilar metals
 3. Welding of aluminium parts is not permitted without the written approval of the engineer
 4. All extrusions to be 6060T6 aluminium unless otherwise stated
 5. All exposed fasteners to be SS316 unless otherwise stated
 6. All covered fasteners to be SS304 unless otherwise stated

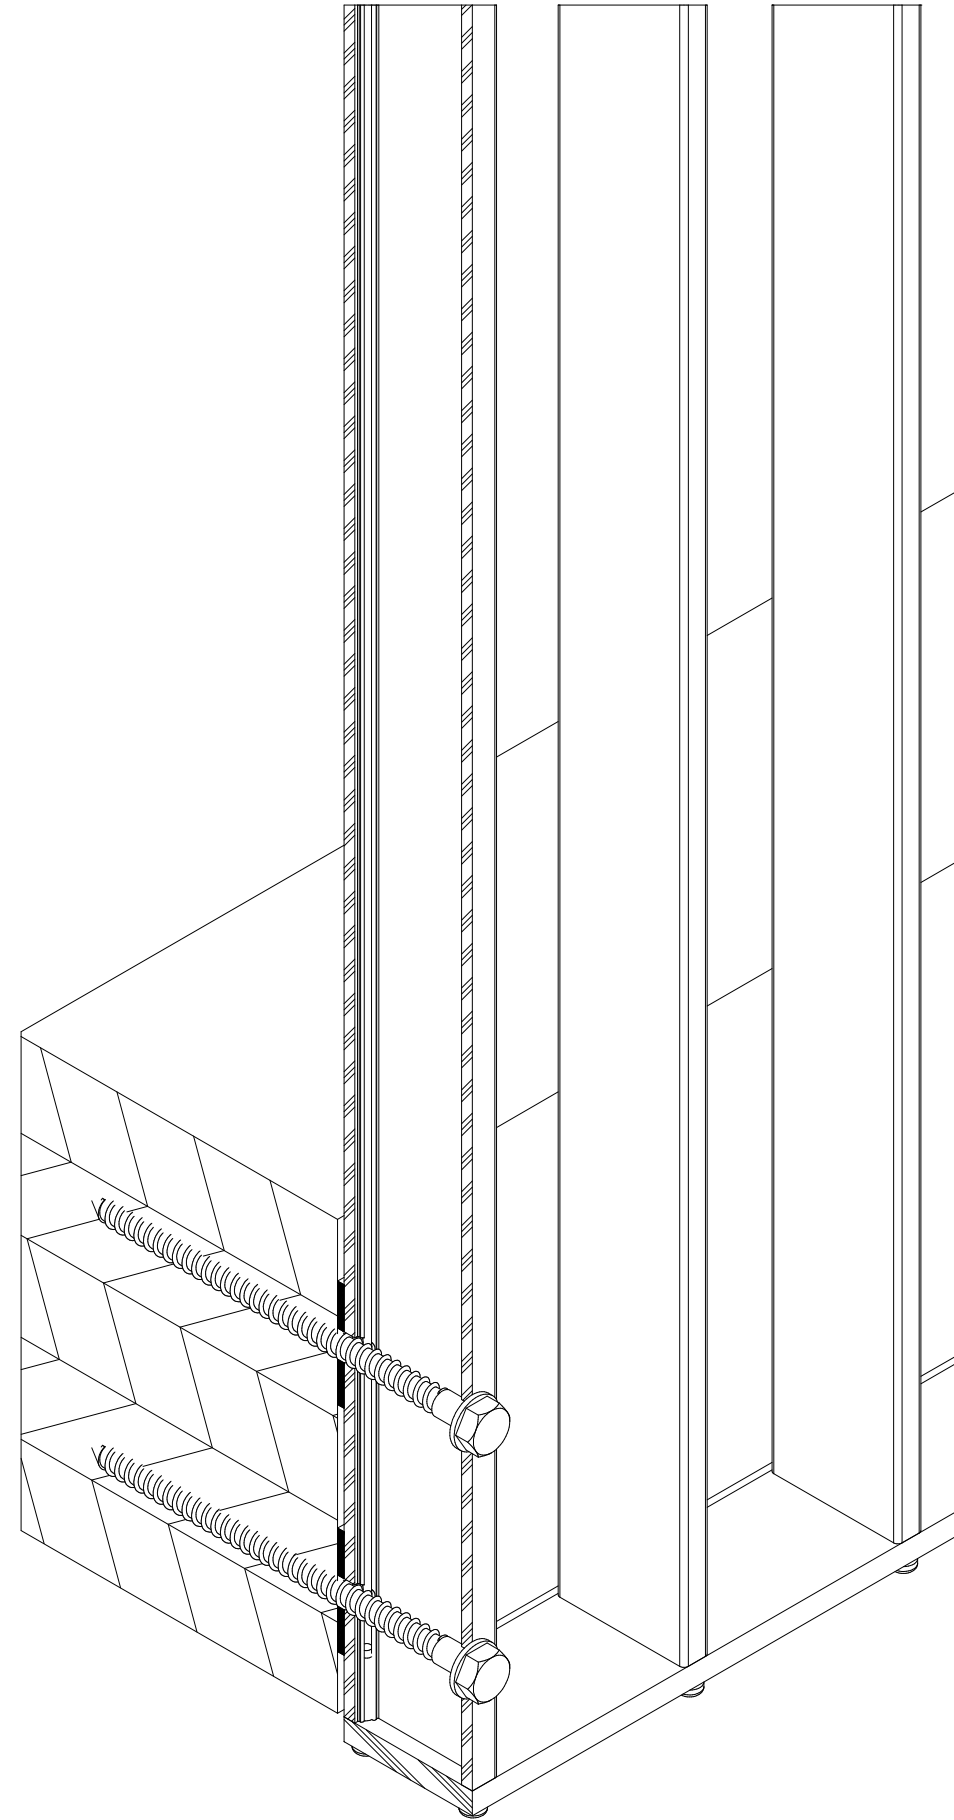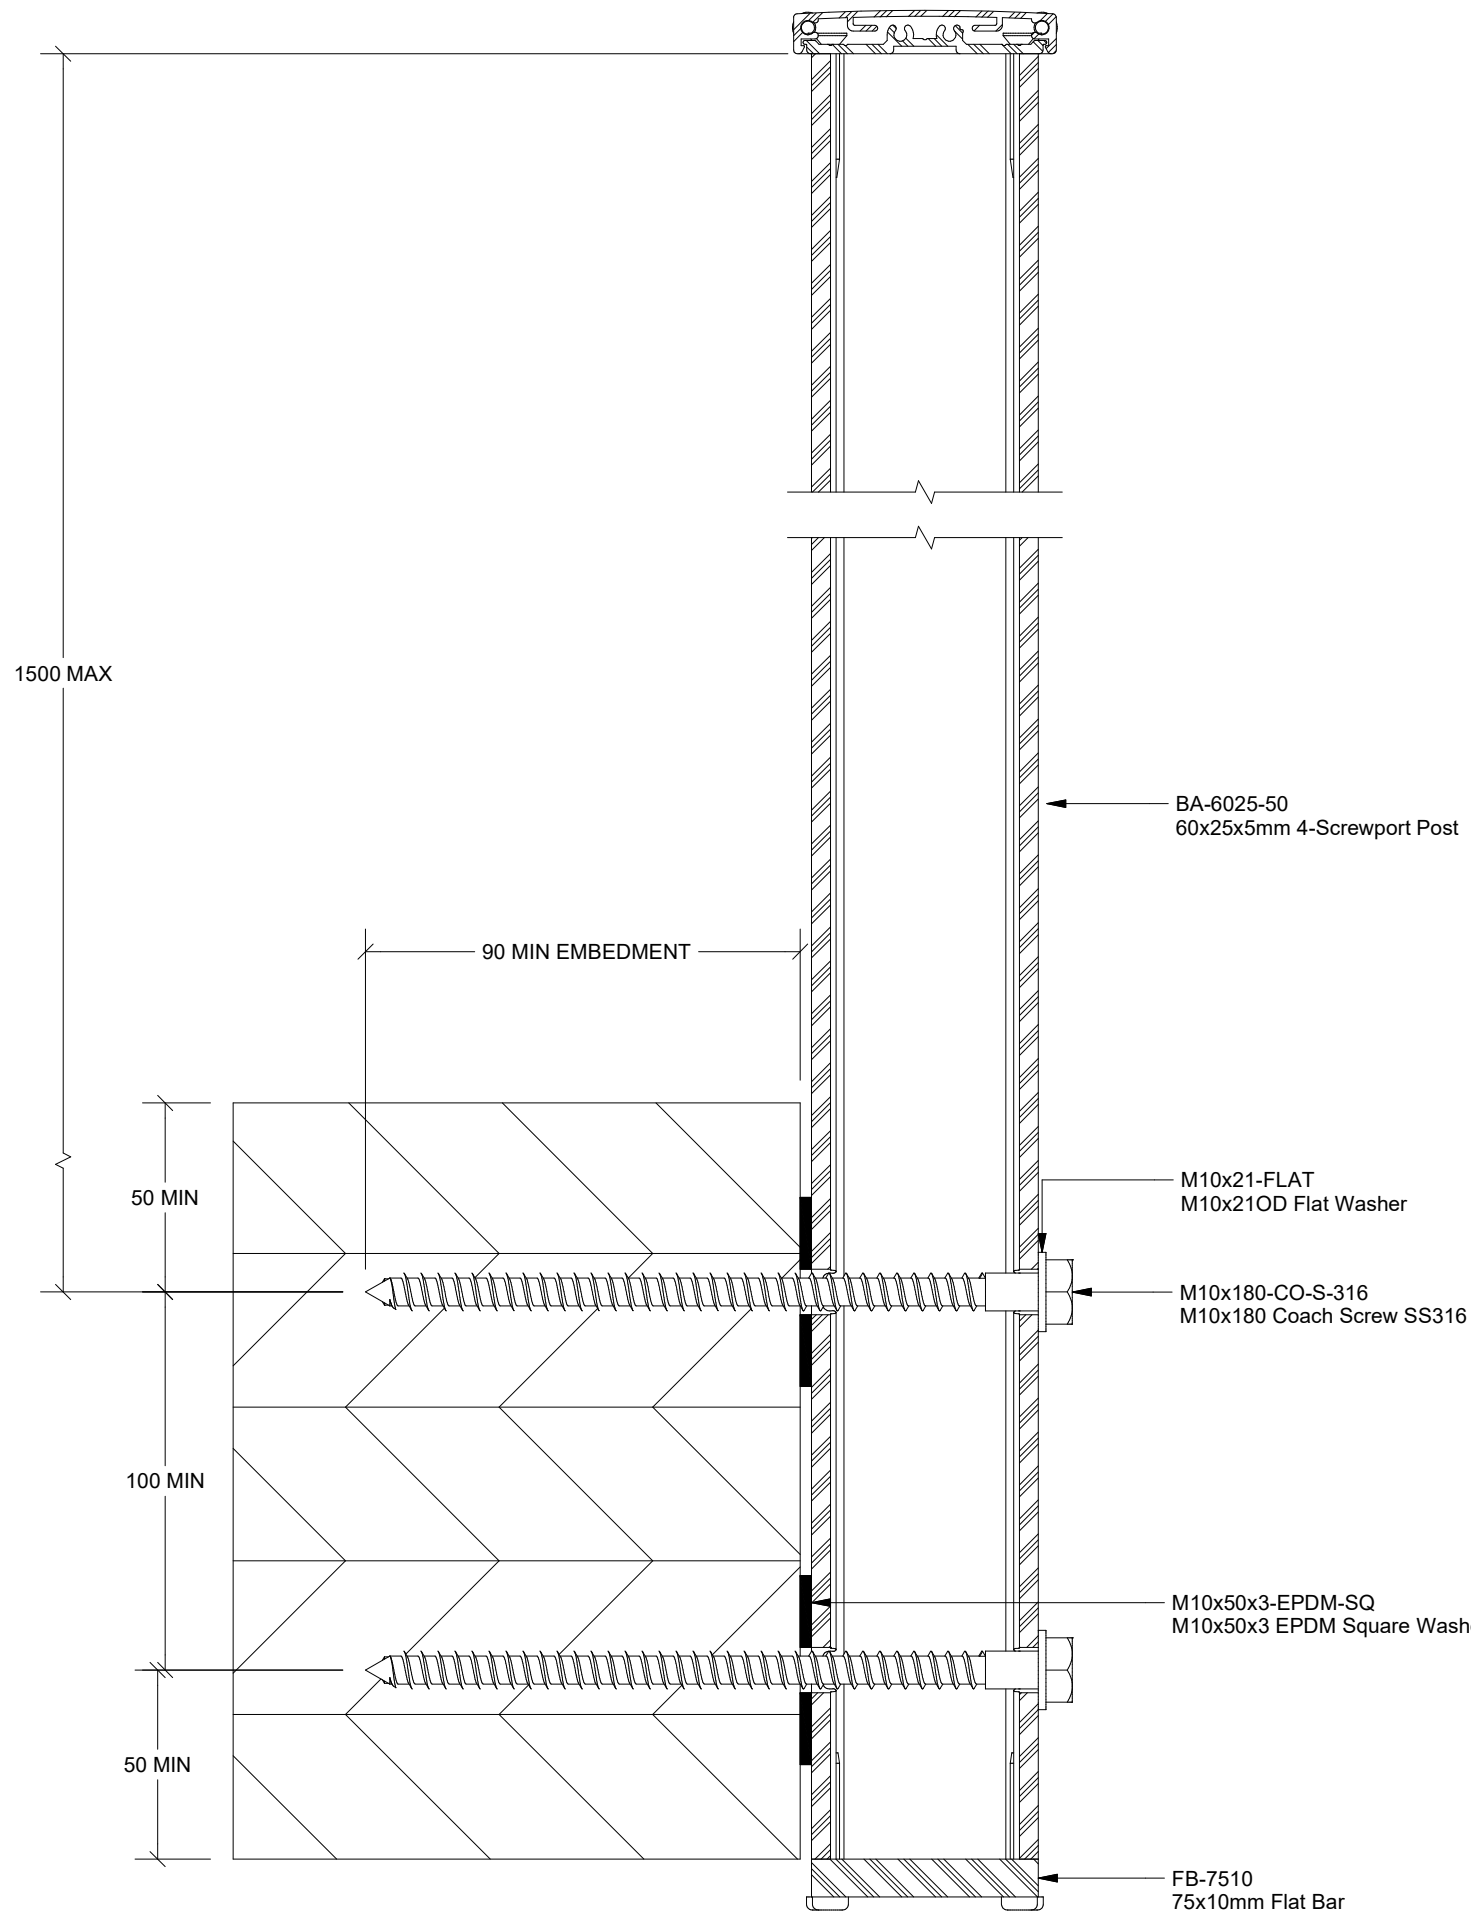

Rev	Date	Description
A	27/11/2024	First Issue

Drawing Scale: 1 : 8 @ A3

Drawing Name:
CLT Fixing Detail

Drawing No: Revision

PRE-CLT1

A

C:\Vault\Designs\12 - Standard Details\01 - Attaché\01 - Balustrades\BL12 - PREMIER\BL12-00-010.iam