


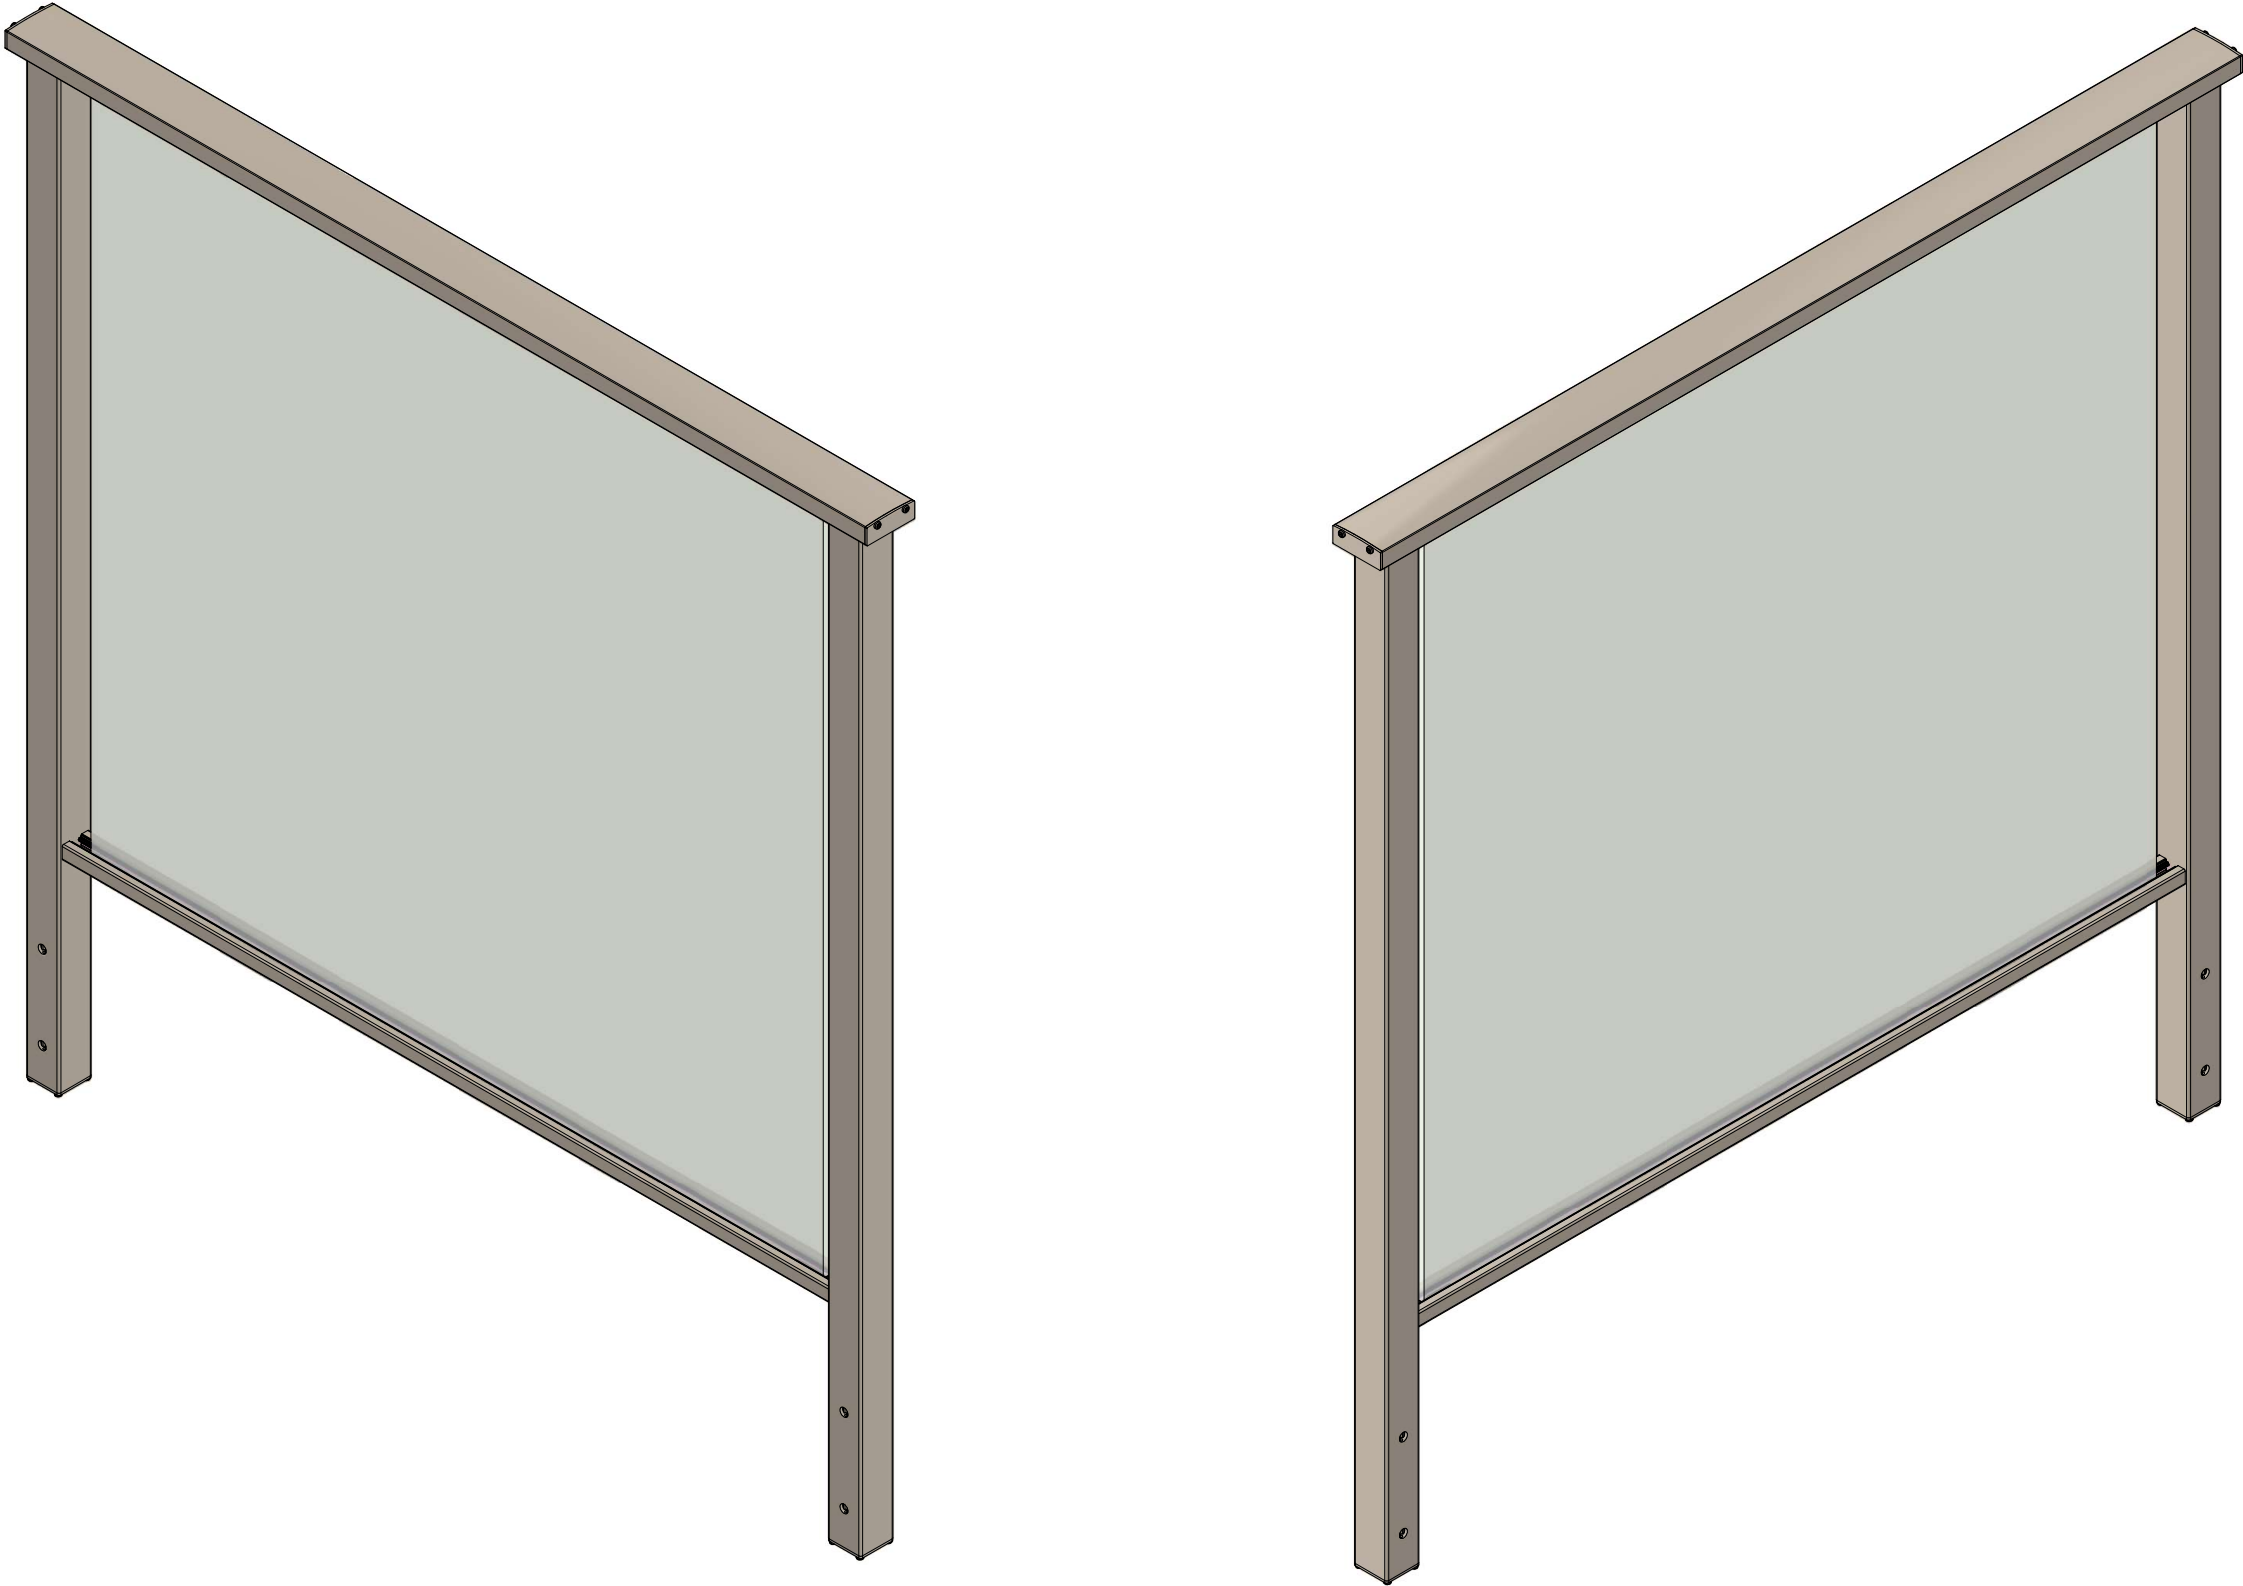

Notes:

- All items powder coat finish
- Isolation shall be provided between aluminium and dissimilar metals
- Welding of aluminium parts is not permitted without the written approval of the engineer
- All extrusions to be 6060T6 aluminium unless otherwise stated
- All exposed fasteners to be SS316 unless otherwise stated
- All covered fasteners to be SS304 unless otherwise stated

Rev	Description	Date
A	First Issue	4/12/2024

t: 0800 BELCANTO
w: www.belcanto.co.nz
e: projects@belcanto.co.nz
a: 21 Auburn Street, Grafton
Auckland 1023, New Zealand

© Copyright Belcanto Group Ltd
No copying or reproduction in any form
without the permission of Belcanto



Drawing Type:

**Diplomat Balustrade Standard
Details**


Drawing Title:

Side Fix Isometric View


Drawing No: Revision

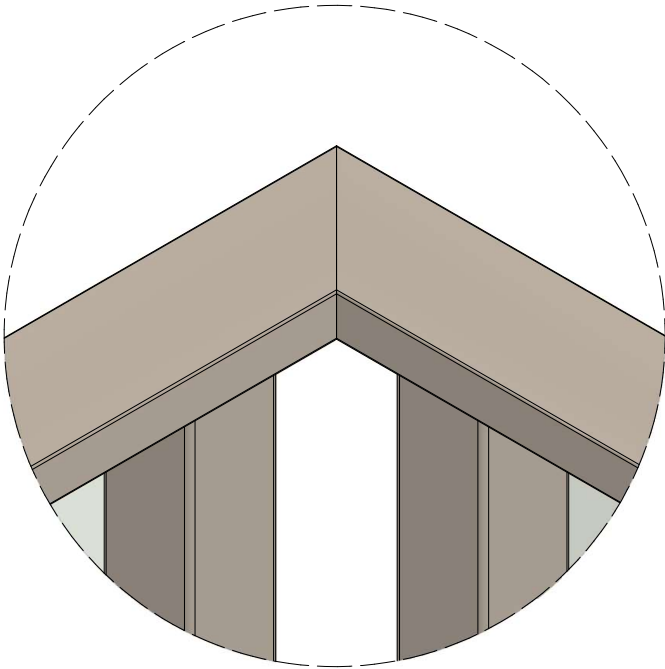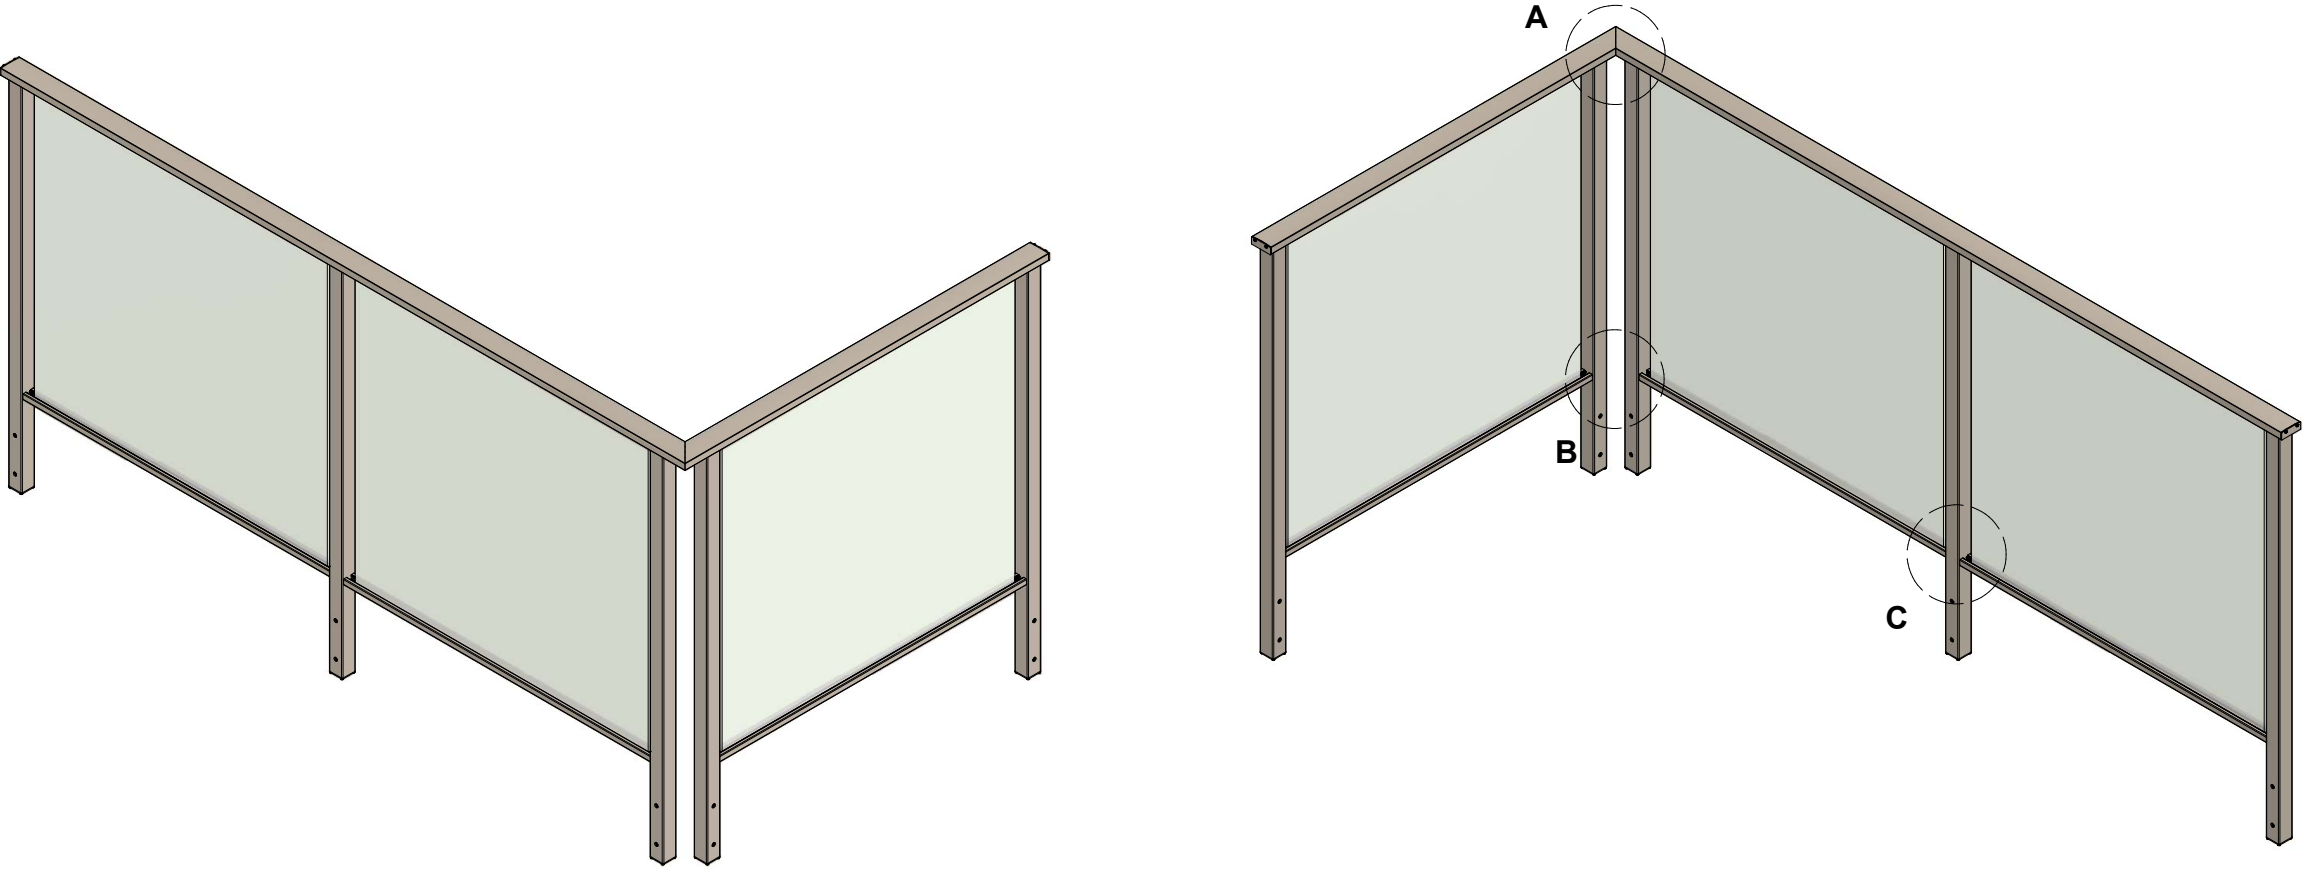

DETAIL A

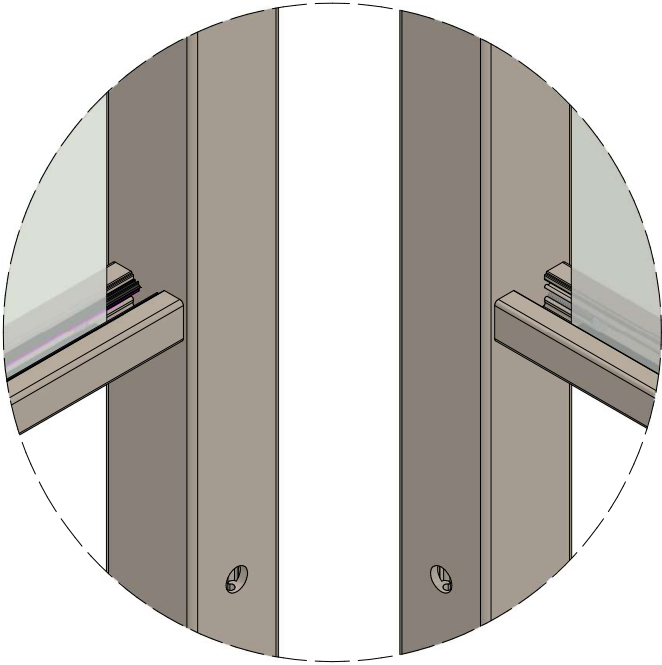

DETAIL B

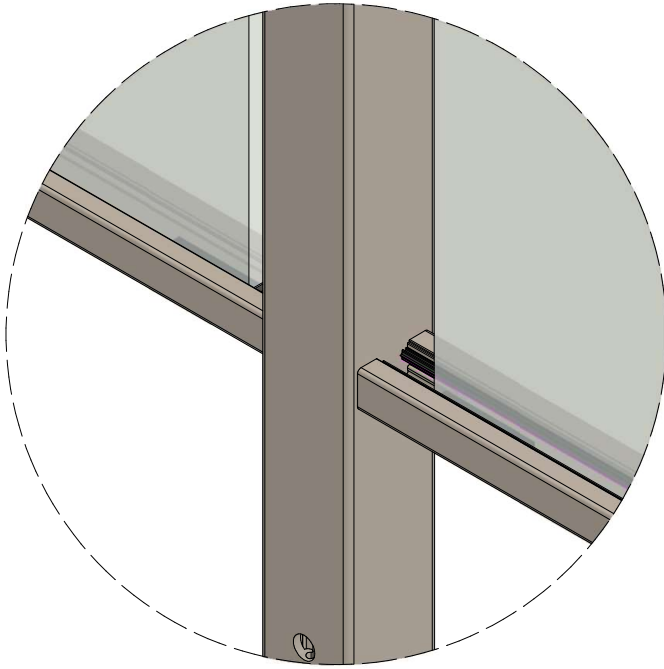

DETAIL C

Notes:

- All items powder coat finish
- Isolation shall be provided between aluminium and dissimilar metals
- Welding of aluminium parts is not permitted without the written approval of the engineer
- All extrusions to be 6060T6 aluminium unless otherwise stated
- All exposed fasteners to be SS316 unless otherwise stated
- All covered fasteners to be SS304 unless otherwise stated

Rev	Description	Date
A	First Issue	4/12/2024

t: 0800 BELCANTO
w: www.belcanto.co.nz
e: projects@belcanto.co.nz
a: 21 Auburn Street, Grafton
Auckland 1023, New Zealand

© Copyright Belcanto Group Ltd
No copying or reproduction in any form
without the permission of Belcanto



Drawing Type:

**Diplomat Balustrade Standard
Details**


Drawing Title:

Side Fix Corner Assembly

Drawing No: Revision

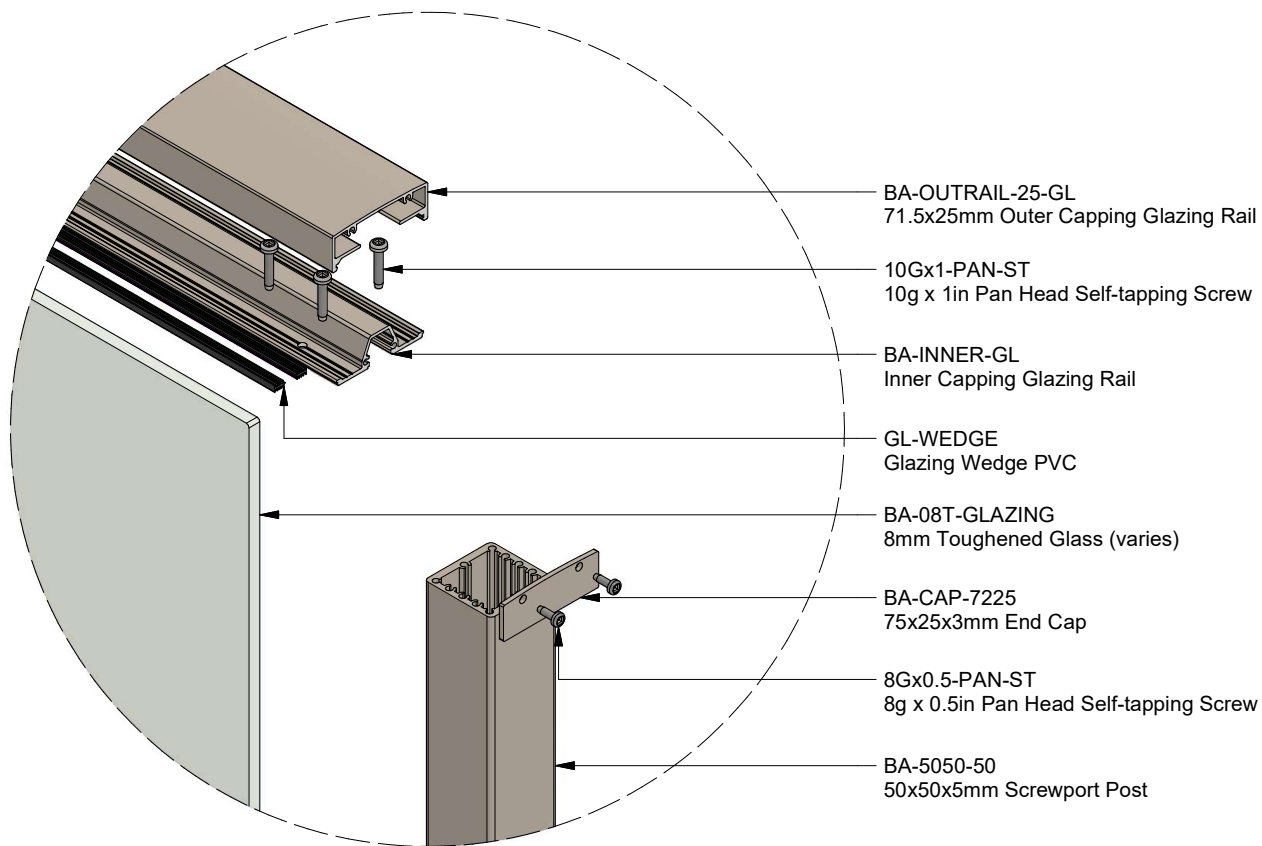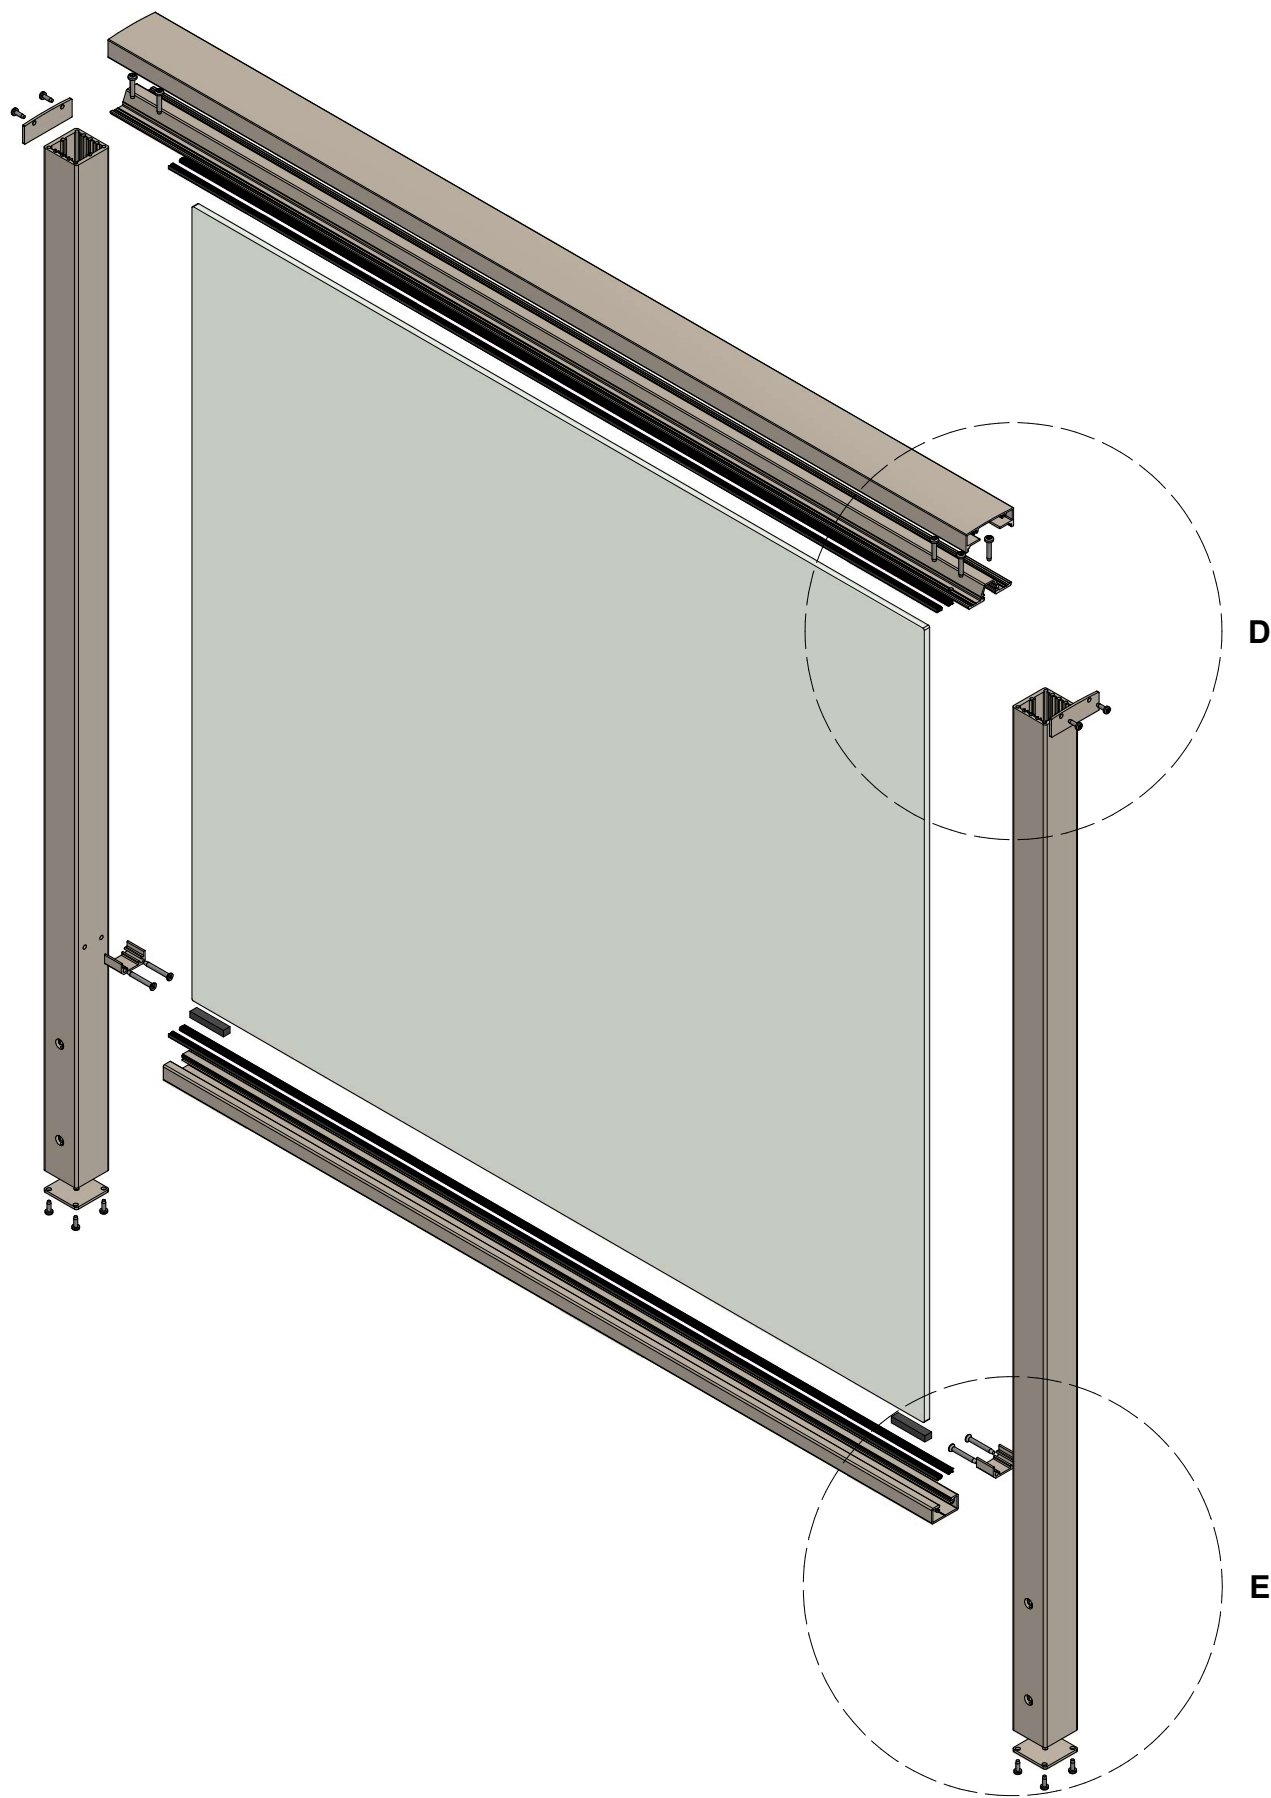

VIEW D

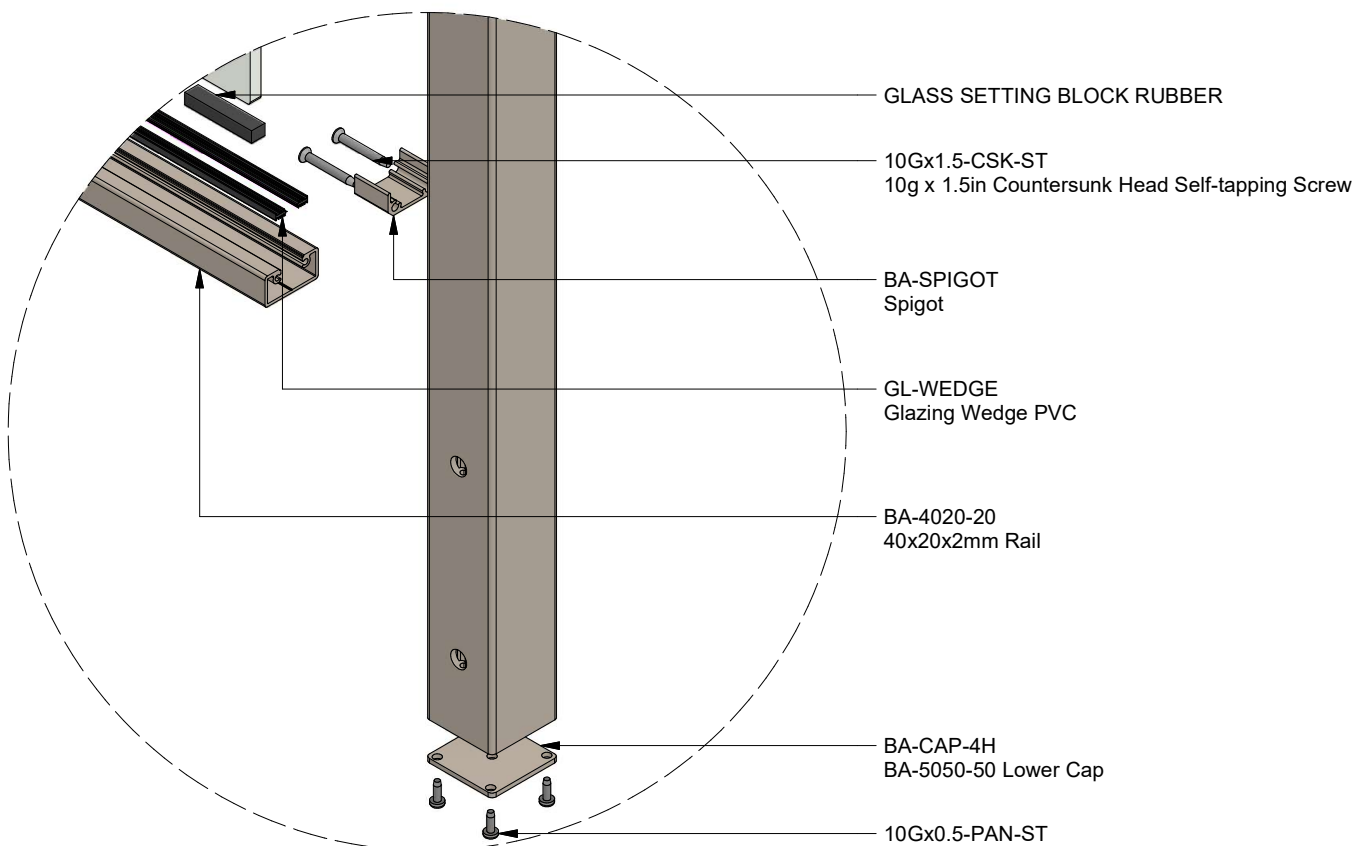

VIEW E

Notes:

- All items powder coat finish
- Isolation shall be provided between aluminium and dissimilar metals
- Welding of aluminium parts is not permitted without the written approval of the engineer
- All extrusions to be 6060T6 aluminium unless otherwise stated
- All exposed fasteners to be SS316 unless otherwise stated
- All covered fasteners to be SS304 unless otherwise stated

Rev	Description	Date
A	First Issue	4/12/2024

t: 0800 BELCANTO
w: www.belcanto.co.nz
e: projects@belcanto.co.nz
a: 21 Auburn Street, Grafton
Auckland 1023, New Zealand

© Copyright Belcanto Group Ltd
No copying or reproduction in any form
without the permission of Belcanto


Drawing Type:

**Diplomat Balustrade Standard
Details**

Drawing Title:

Side Fix Exploded View

Drawing No: Revision

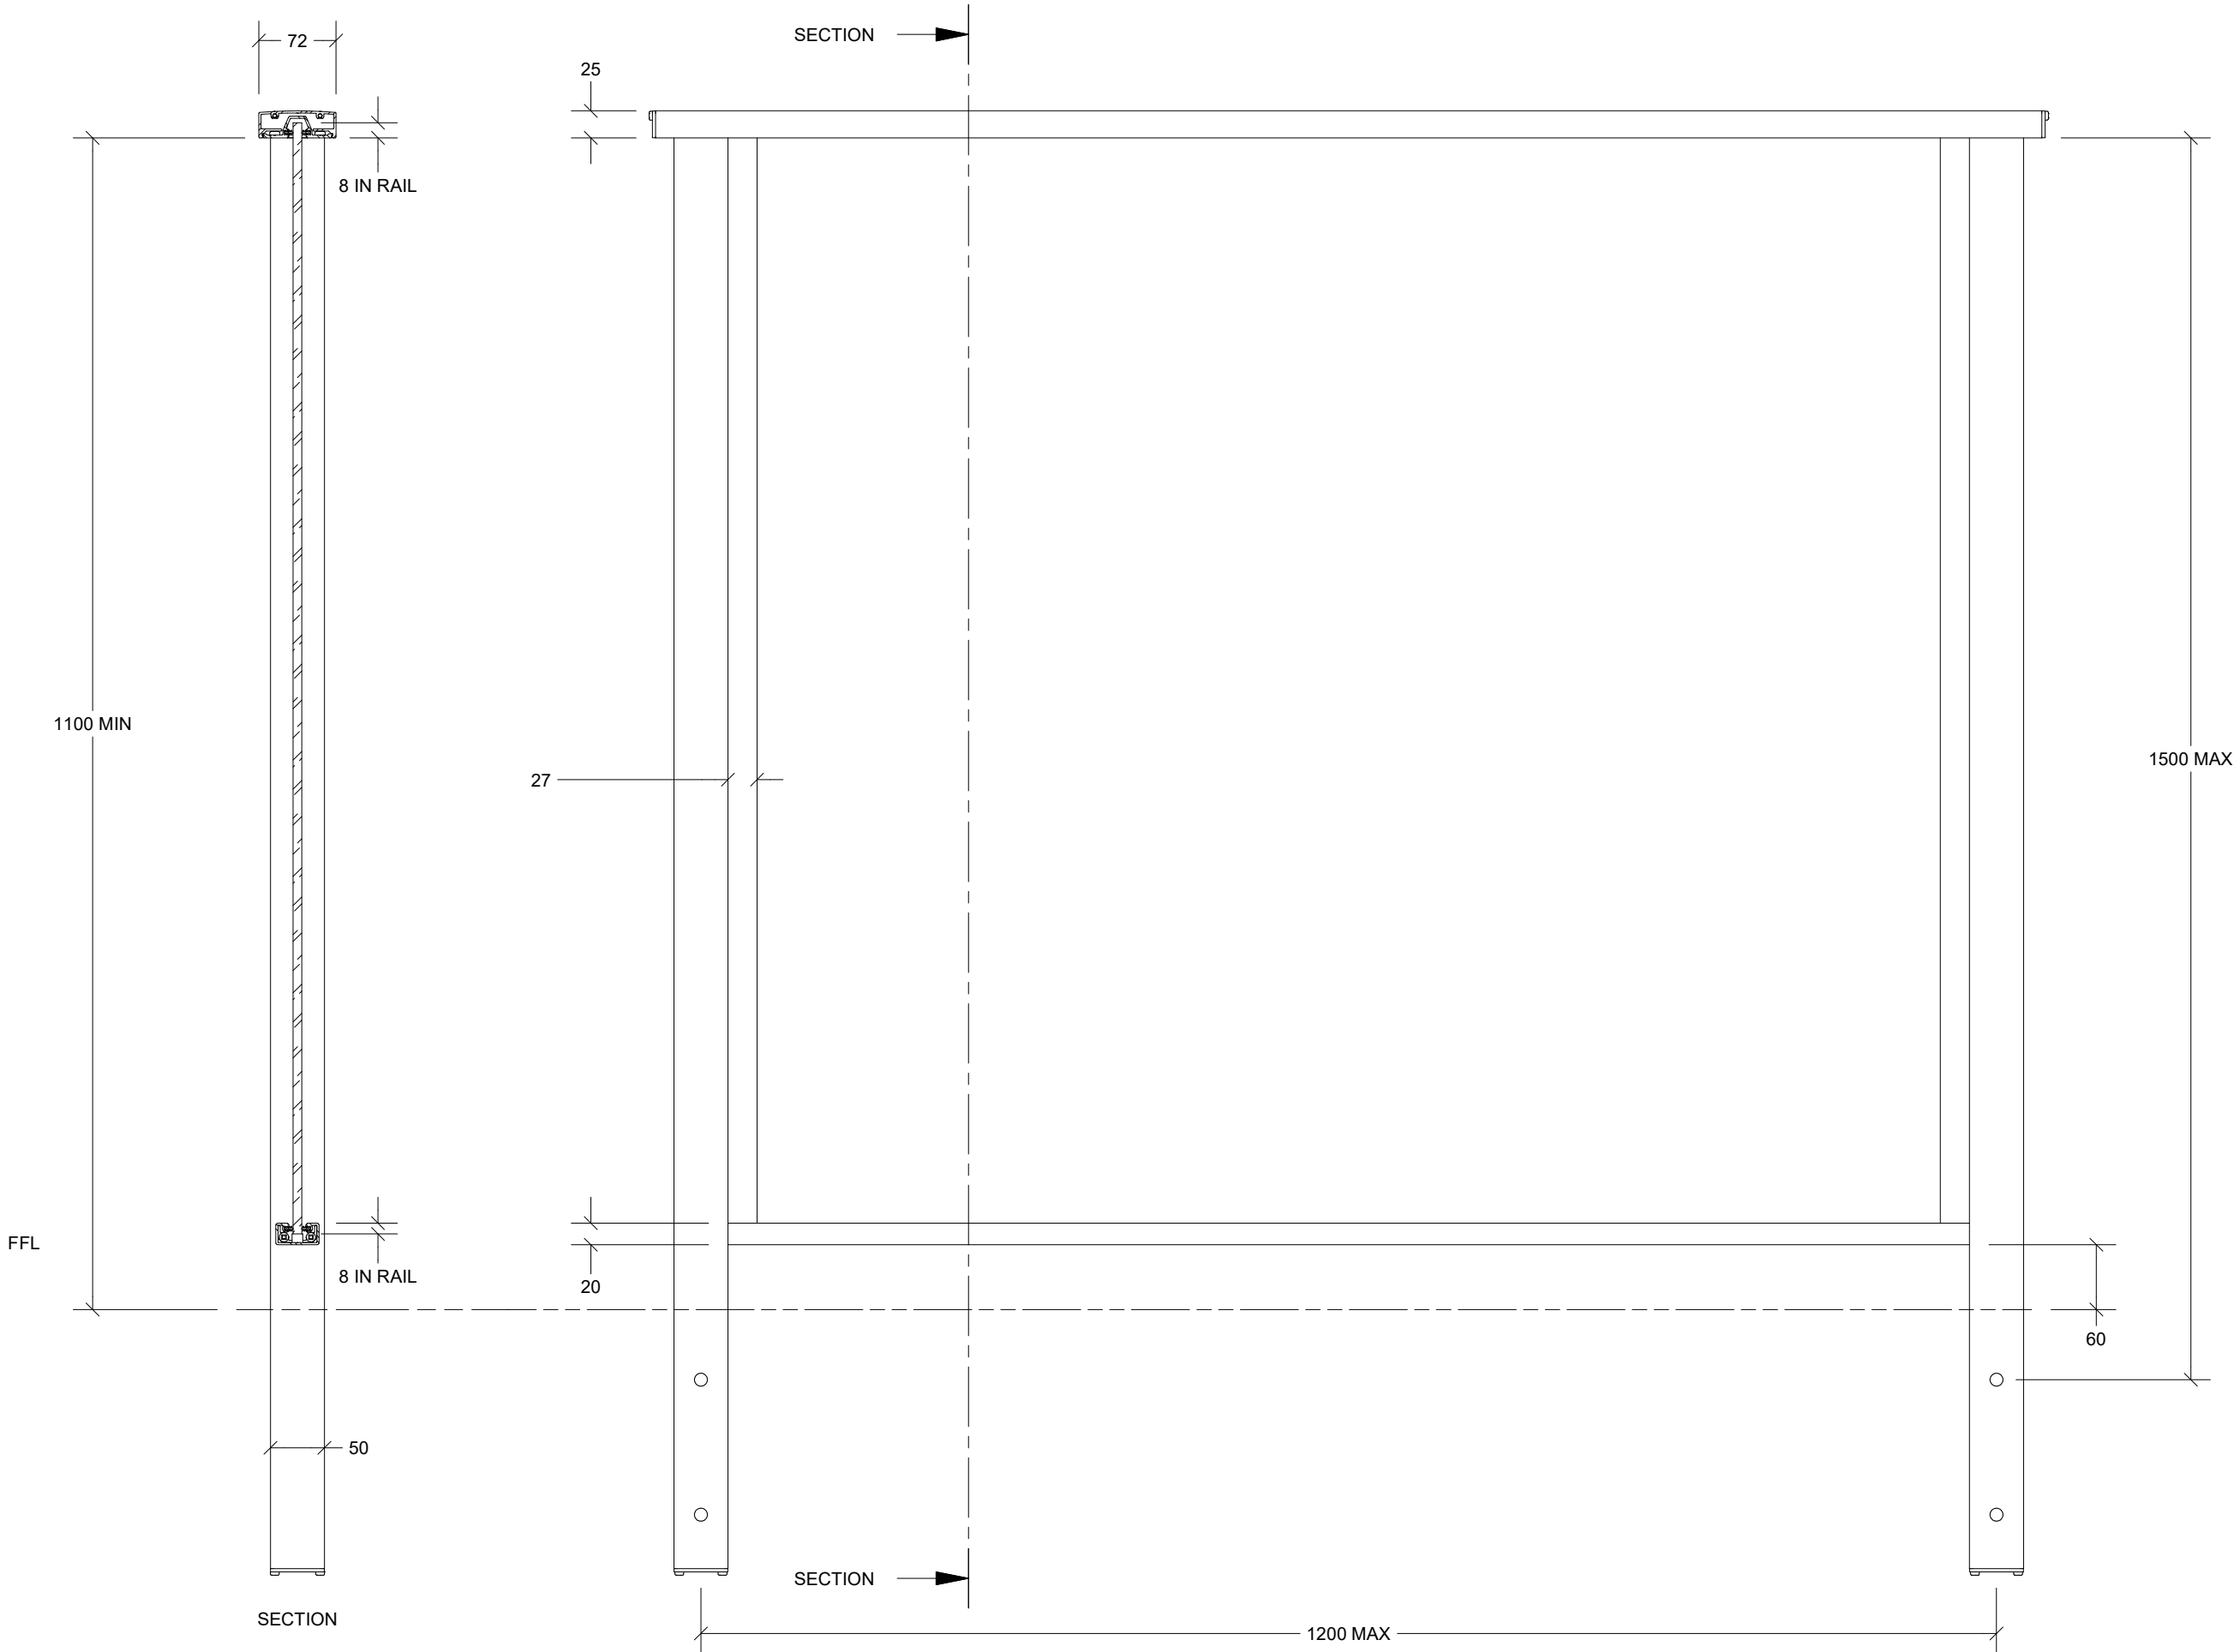

Notes:

- All items powder coat finish
- Isolation shall be provided between aluminium and dissimilar metals
- Welding of aluminium parts is not permitted without the written approval of the engineer
- All extrusions to be 6060T6 aluminium unless otherwise stated
- All exposed fasteners to be SS316 unless otherwise stated
- All covered fasteners to be SS304 unless otherwise stated

Rev	Description	Date
A	First Issue	4/12/2024

t: 0800 BELCANTO
w: www.belcanto.co.nz
e: projects@belcanto.co.nz
a: 21 Auburn Street, Grafton
Auckland 1023, New Zealand

© Copyright Belcanto Group Ltd
No copying or reproduction in any form
without the permission of Belcanto


Drawing Type:

Diplomat Balustrade Standard Details

Drawing Title:

Side Fix General Dimensions

Drawing No: Revision

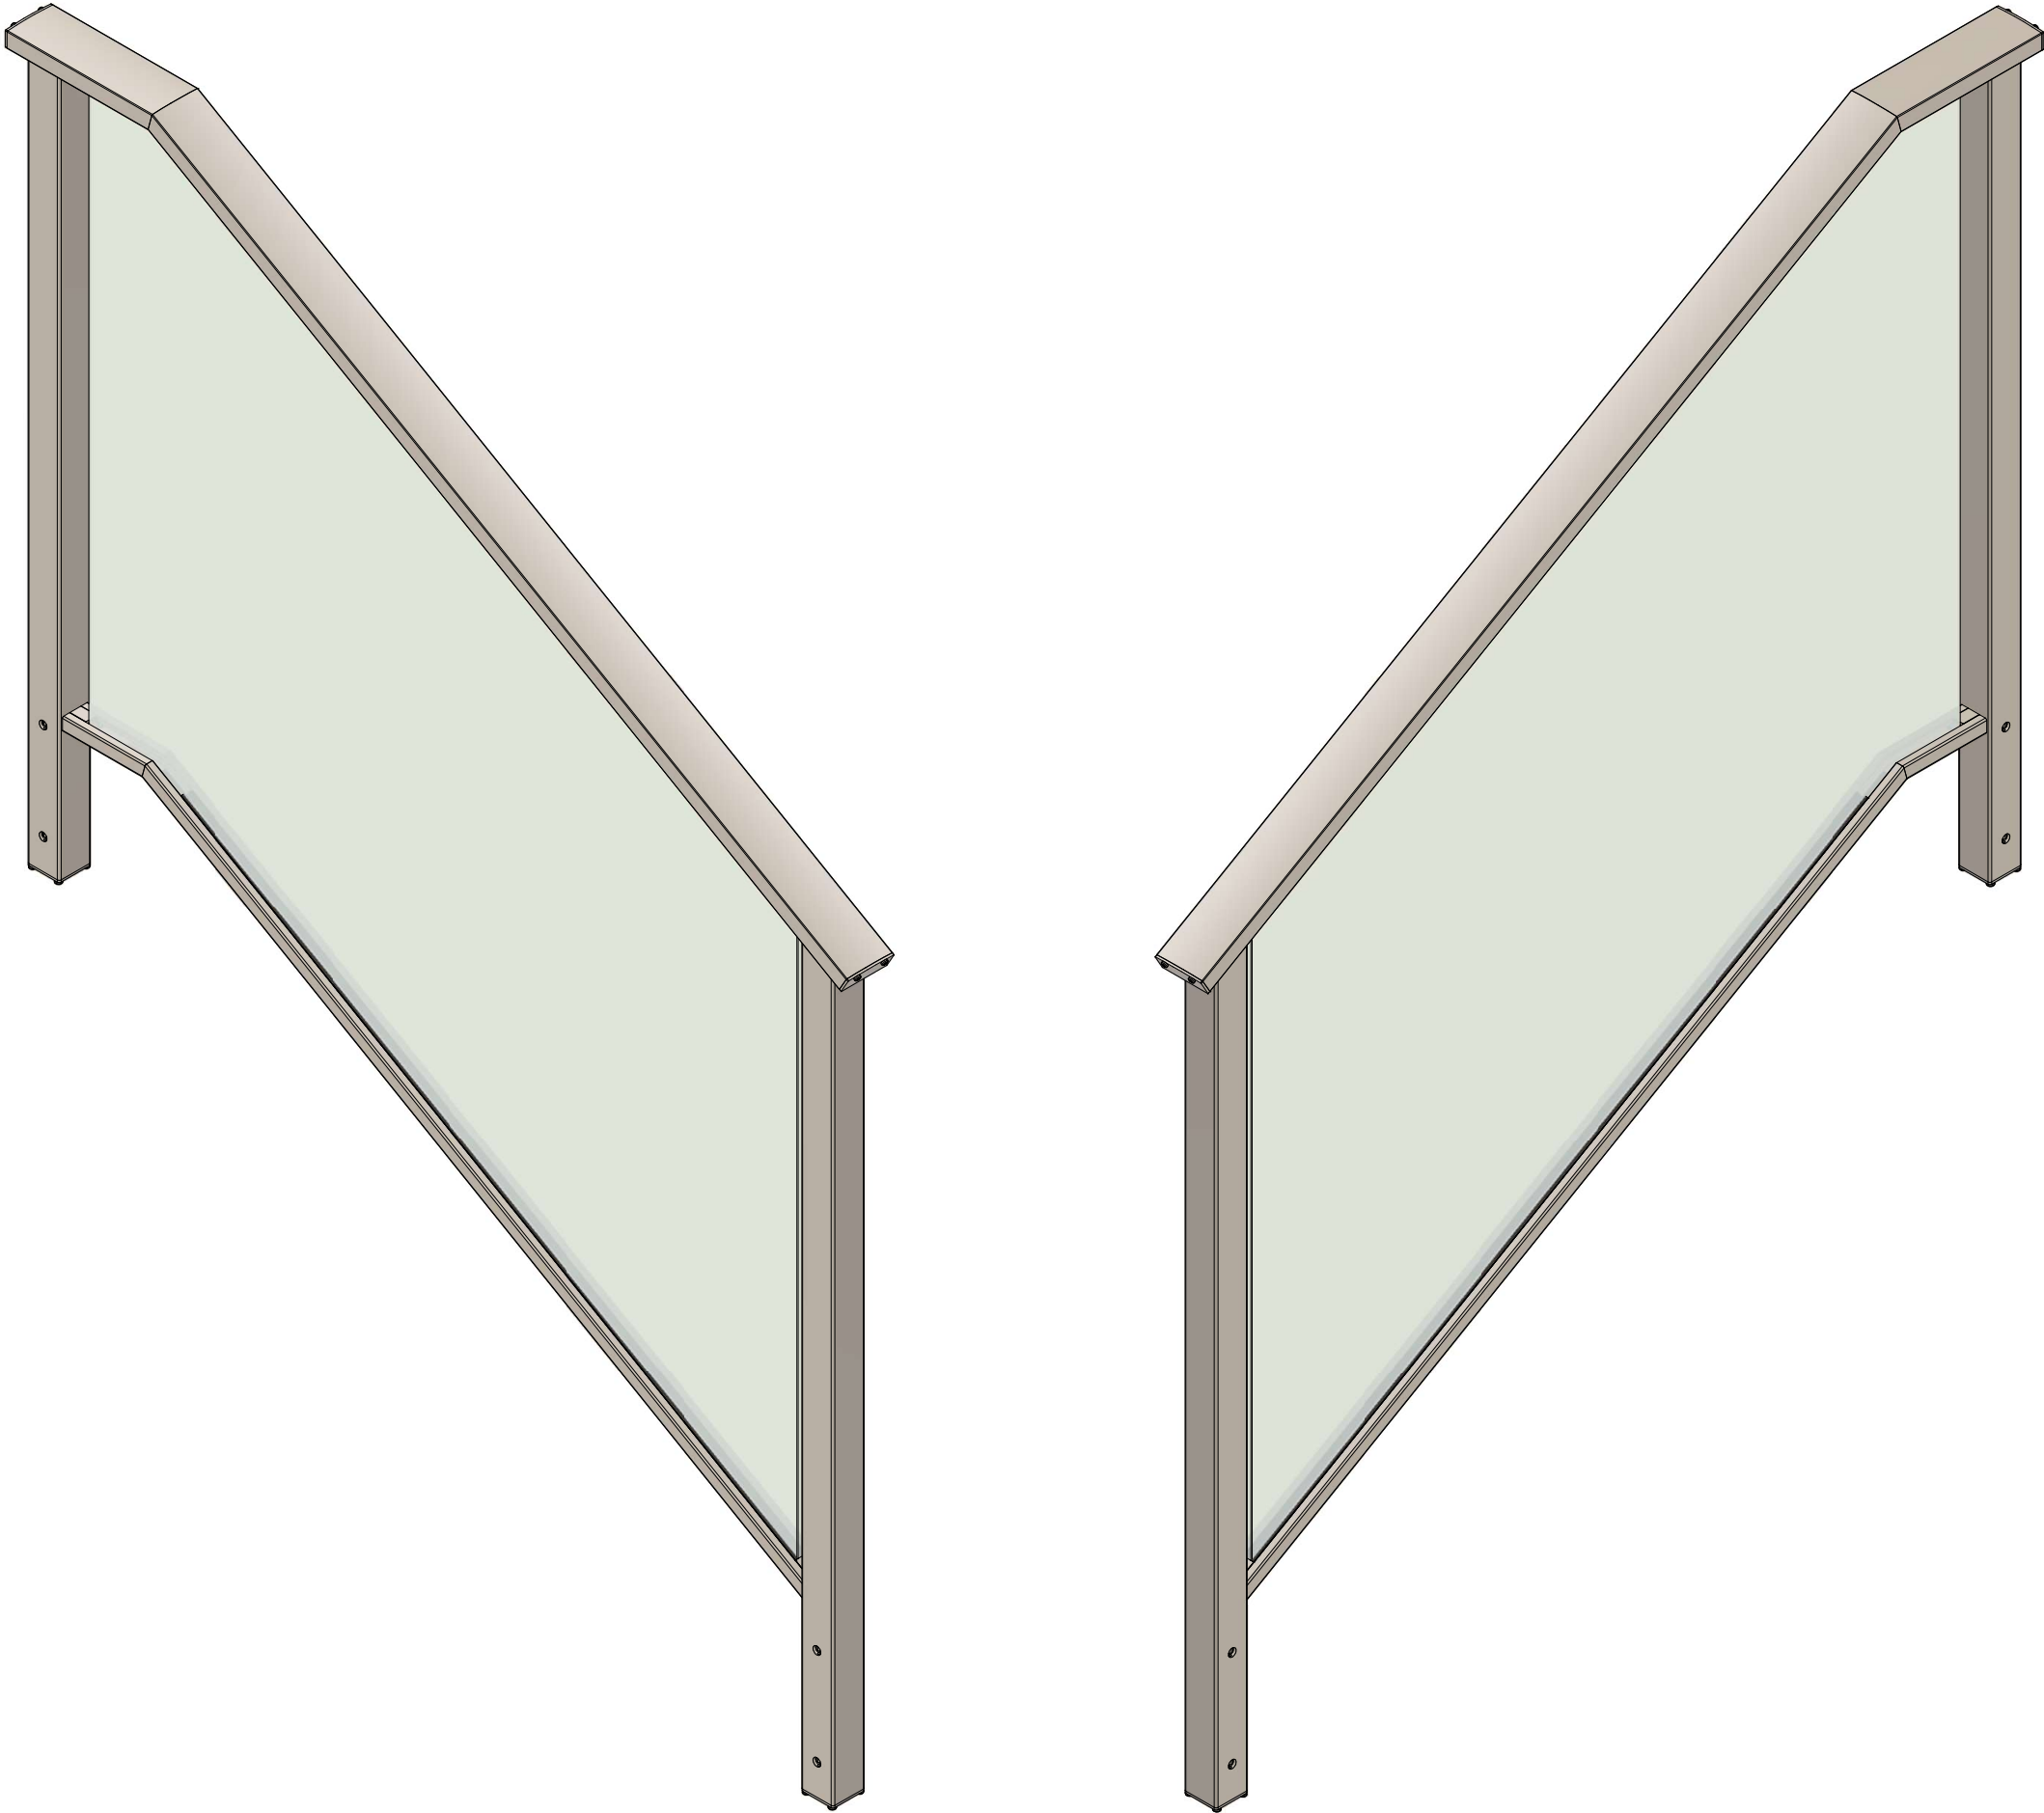

Notes:

- All items powder coat finish
- Isolation shall be provided between aluminium and dissimilar metals
- Welding of aluminium parts is not permitted without the written approval of the engineer
- All extrusions to be 6060T6 aluminium unless otherwise stated
- All exposed fasteners to be SS316 unless otherwise stated
- All covered fasteners to be SS304 unless otherwise stated

Rev	Description	Date
A	First Issue	4/12/2024

t: 0800 BELCANTO
w: www.belcanto.co.nz
e: projects@belcanto.co.nz
a: 21 Auburn Street, Grafton
Auckland 1023, New Zealand

© Copyright Belcanto Group Ltd
No copying or reproduction in any form
without the permission of Belcanto



Drawing Type:

Diplomat Balustrade Standard Details


Drawing Title:

Side Fix Stair Isometric View

Drawing No: Revision

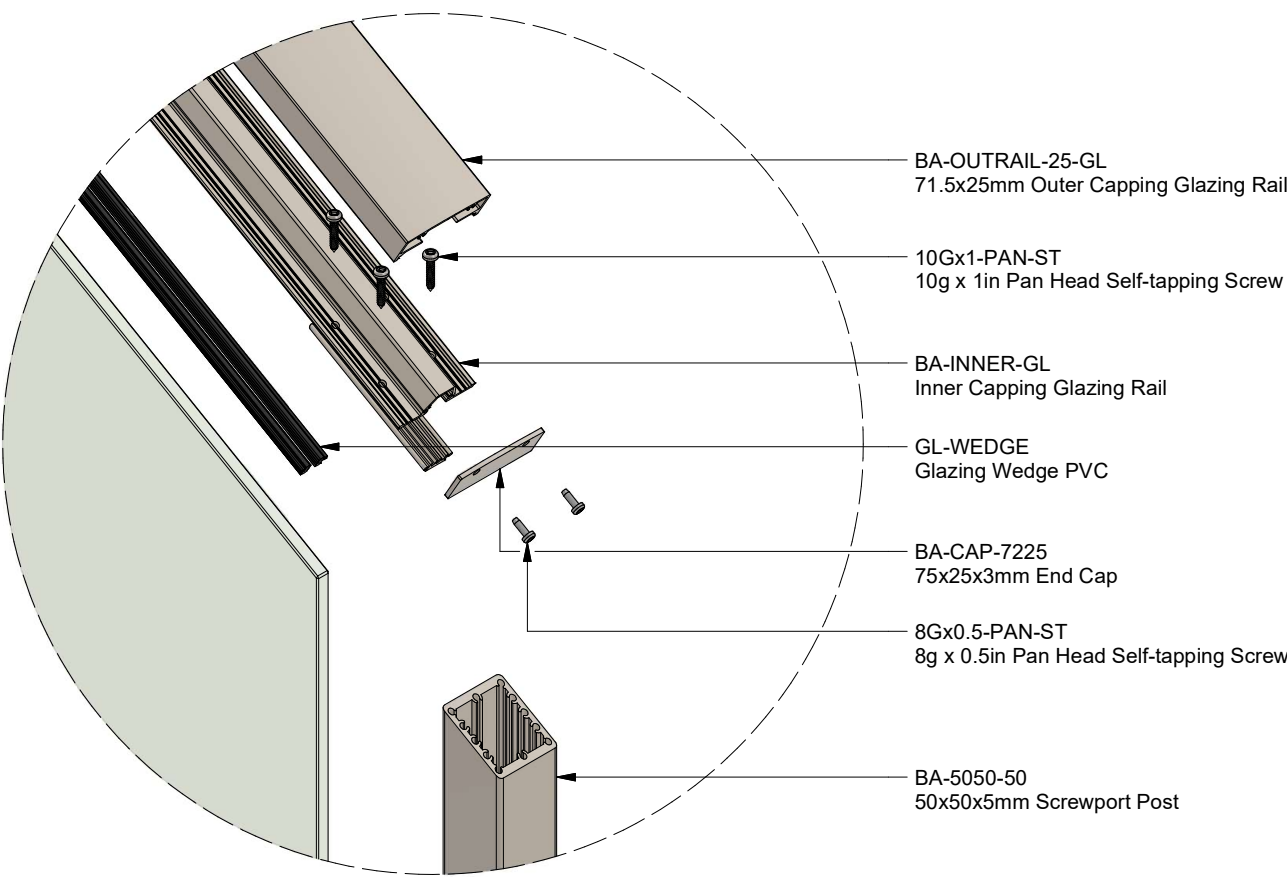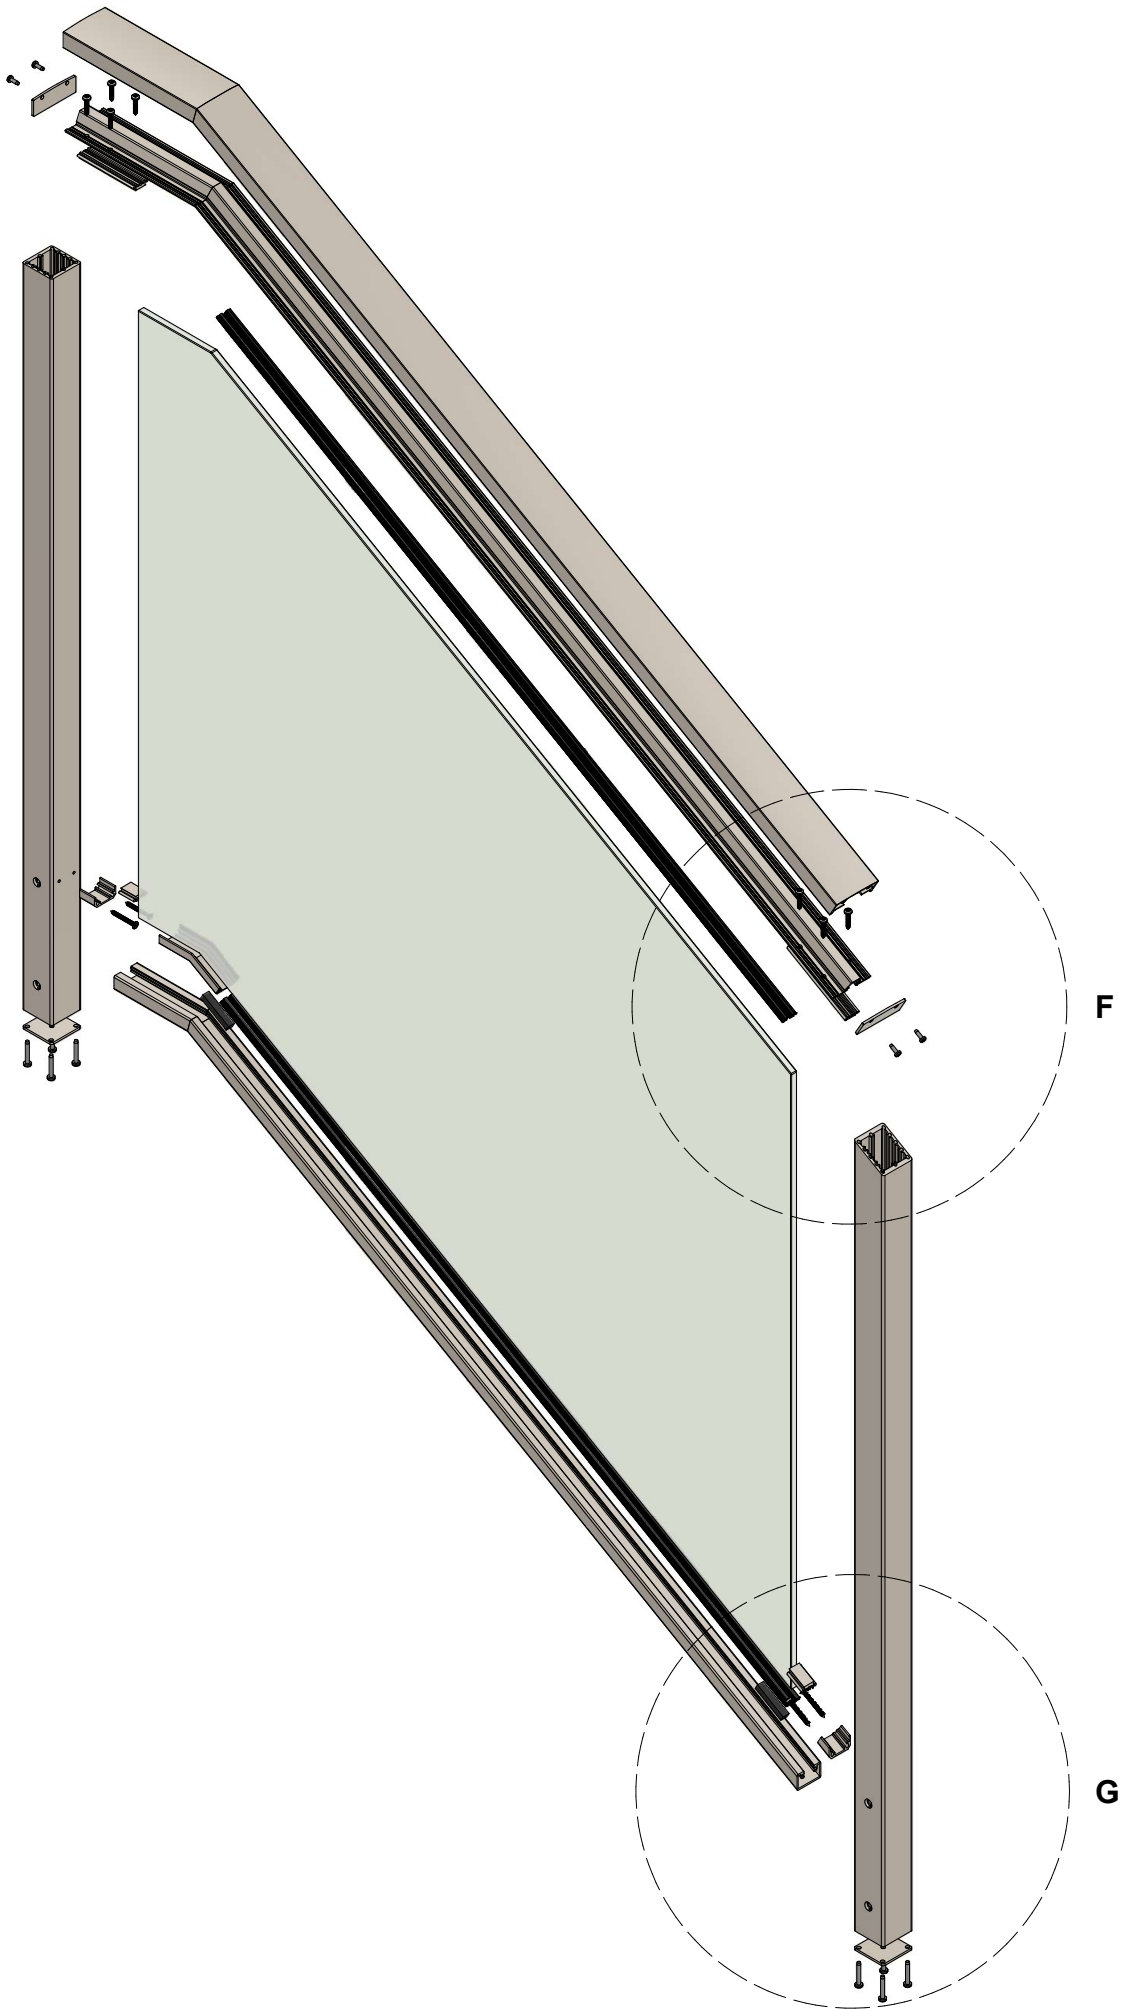

VIEW F

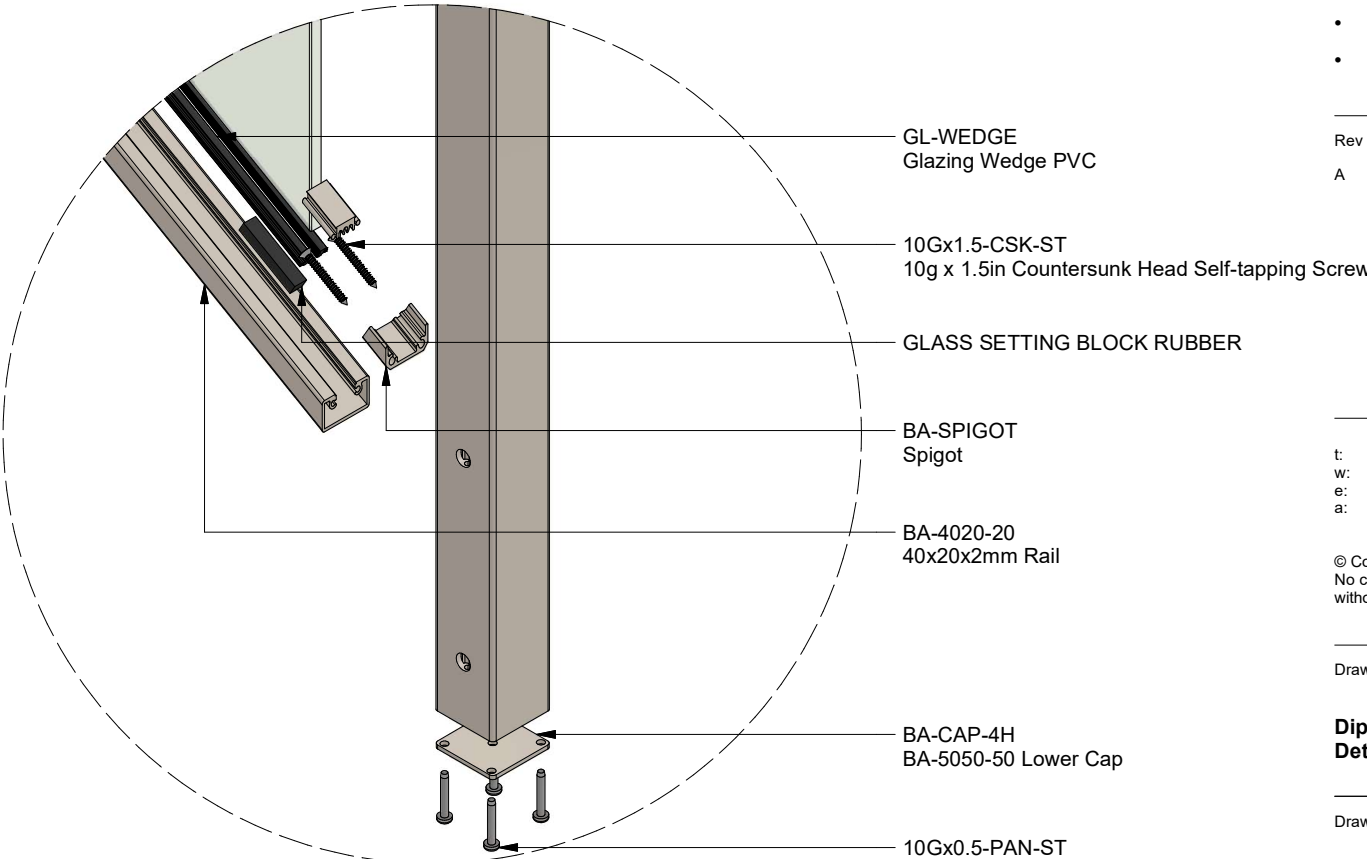

VIEW G

Notes:

- All items powder coat finish
- Isolation shall be provided between aluminium and dissimilar metals
- Welding of aluminium parts is not permitted without the written approval of the engineer
- All extrusions to be 6060T6 aluminium unless otherwise stated
- All exposed fasteners to be SS316 unless otherwise stated
- All covered fasteners to be SS304 unless otherwise stated

Rev	Description	Date
A	First Issue	4/12/2024

t: 0800 BELCANTO
w: www.belcanto.co.nz
e: projects@belcanto.co.nz
a: 21 Auburn Street, Grafton
Auckland 1023, New Zealand

© Copyright Belcanto Group Ltd
No copying or reproduction in any form
without the permission of Belcanto


Drawing Type:

**Diplomat Balustrade Standard
Details**

Drawing Title:

Side Fix Stair Exploded View

Drawing No: Revision

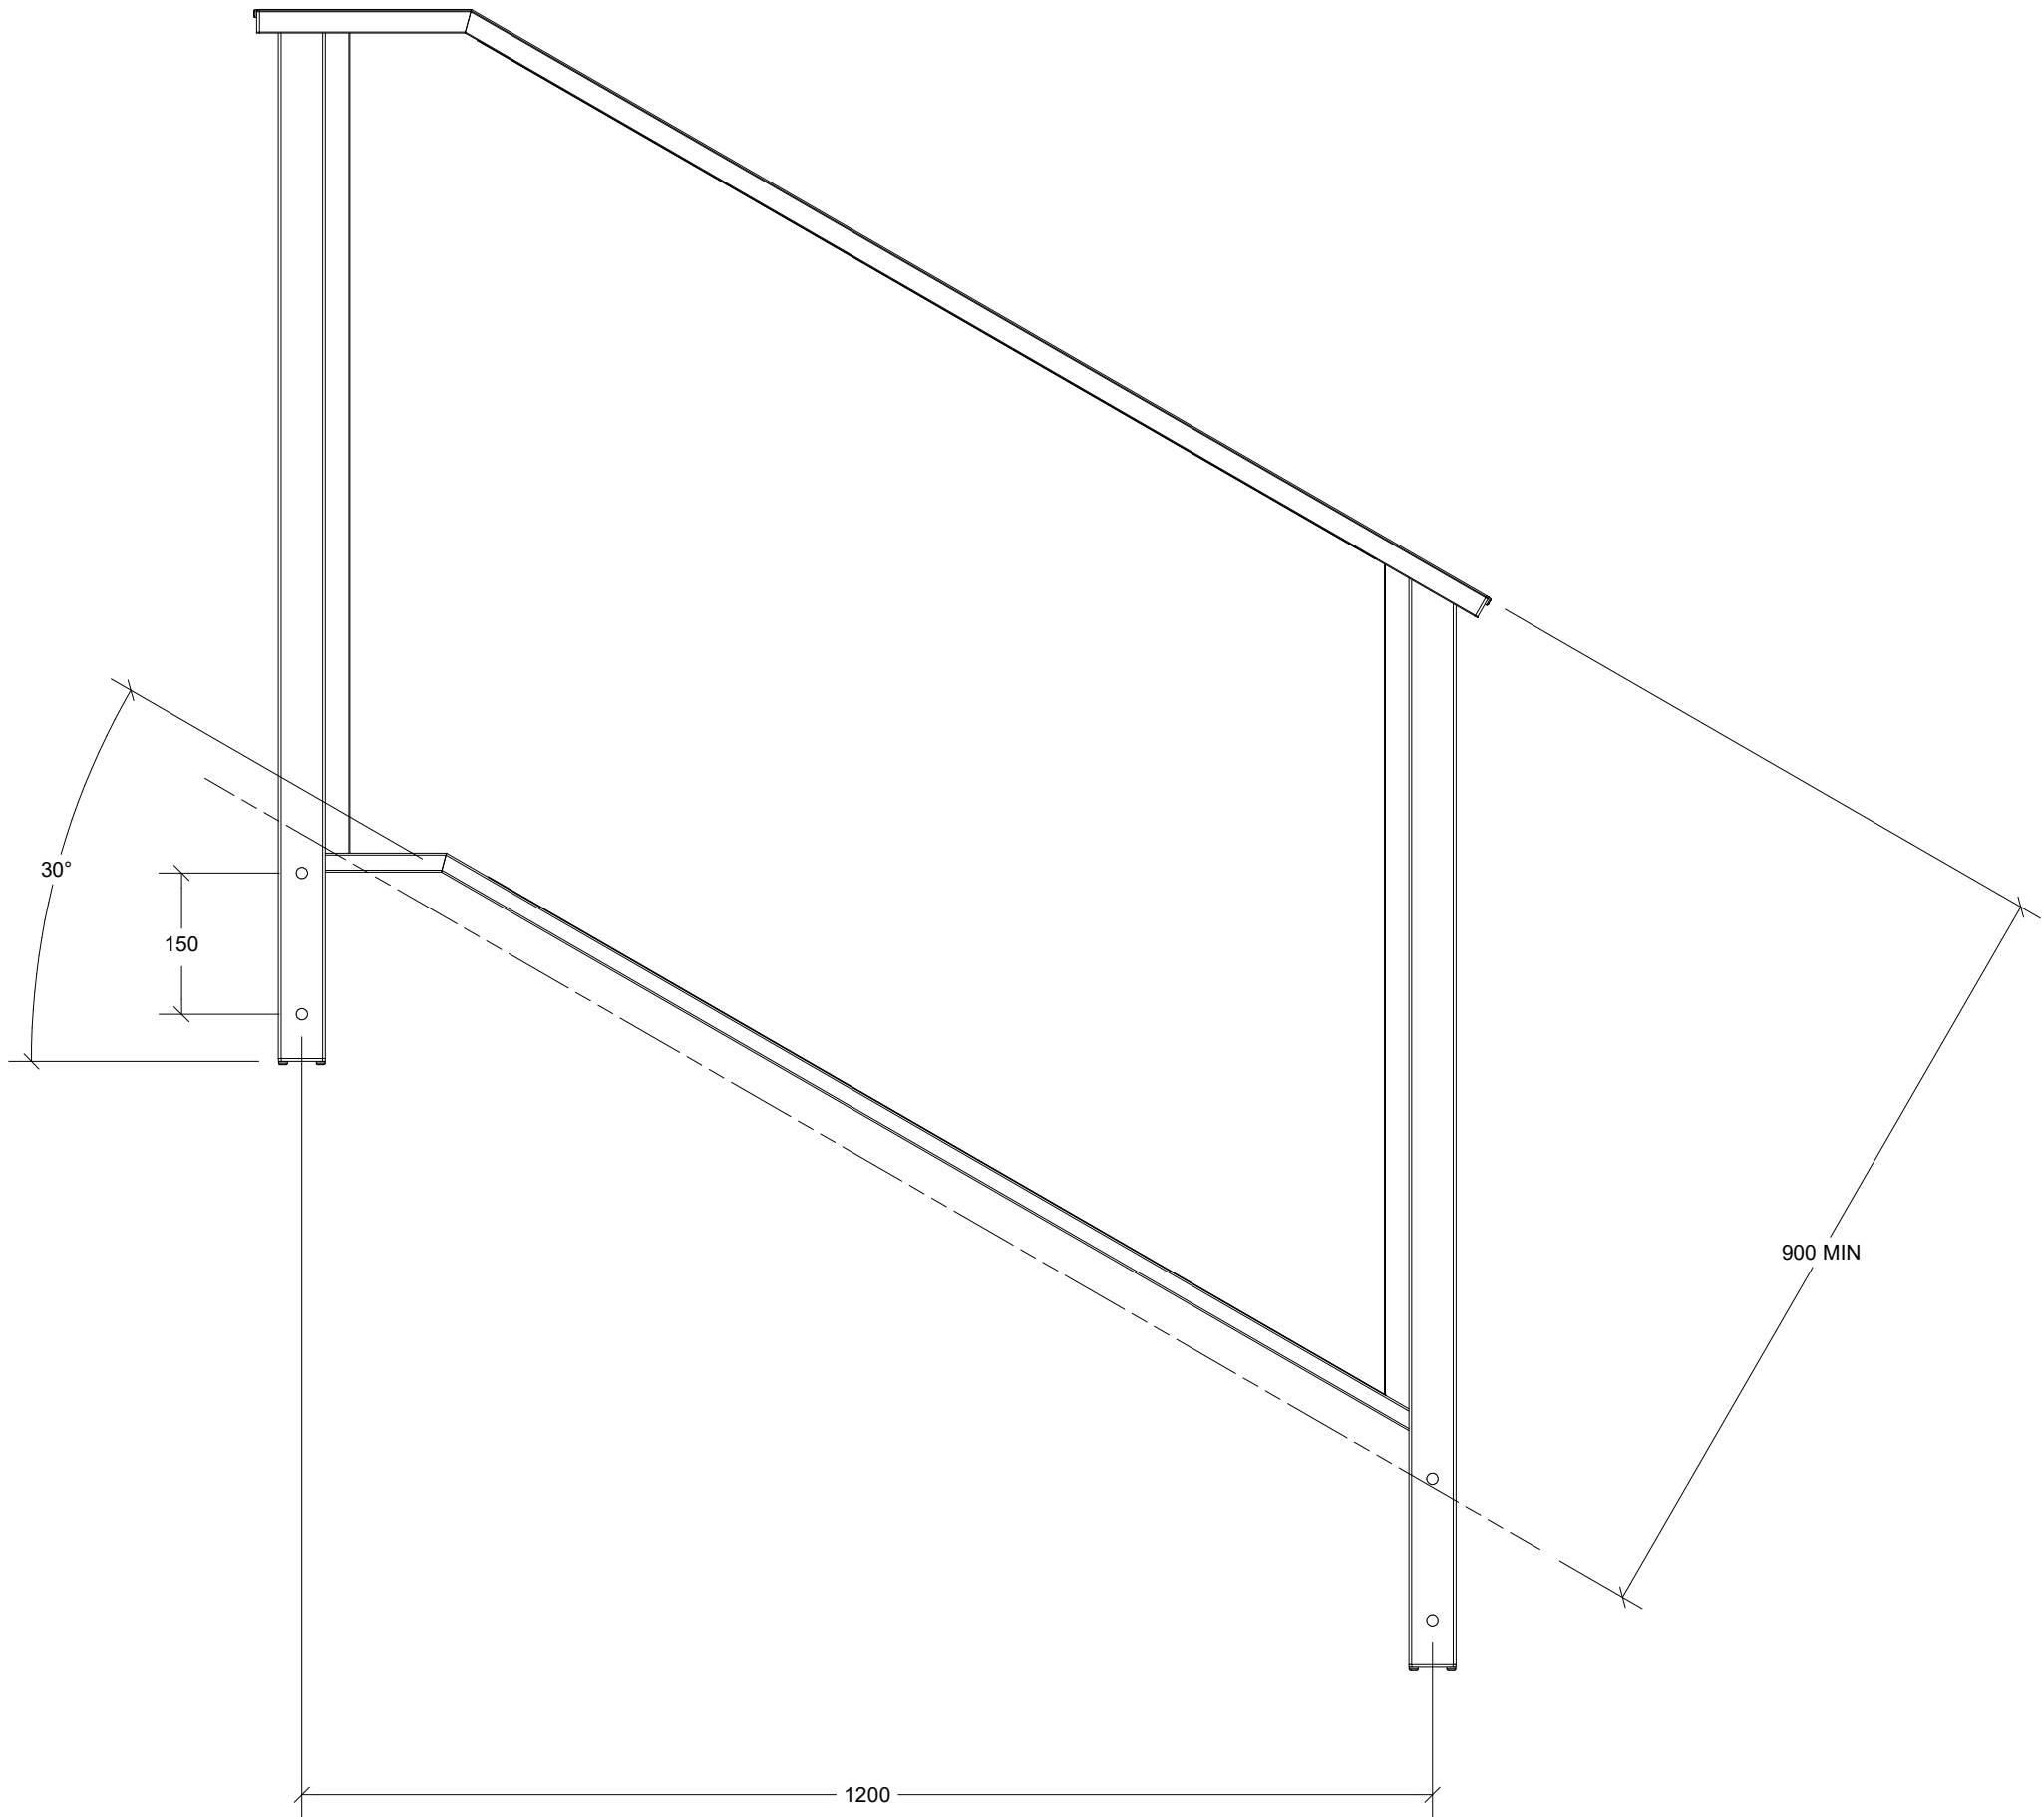

Notes:

- All items powder coat finish
- Isolation shall be provided between aluminium and dissimilar metals
- Welding of aluminium parts is not permitted without the written approval of the engineer
- All extrusions to be 6060T6 aluminium unless otherwise stated
- All exposed fasteners to be SS316 unless otherwise stated
- All covered fasteners to be SS304 unless otherwise stated

Rev	Description	Date
A	First Issue	4/12/2024

t: 0800 BELCANTO
w: www.belcanto.co.nz
e: projects@belcanto.co.nz
a: 21 Auburn Street, Grafton
Auckland 1023, New Zealand

© Copyright Belcanto Group Ltd
No copying or reproduction in any form
without the permission of Belcanto



Drawing Type:

**Diplomat Balustrade Standard
Details**

Drawing Title:

**Side Fix Stair General
Dimensions**

Drawing No: Revision

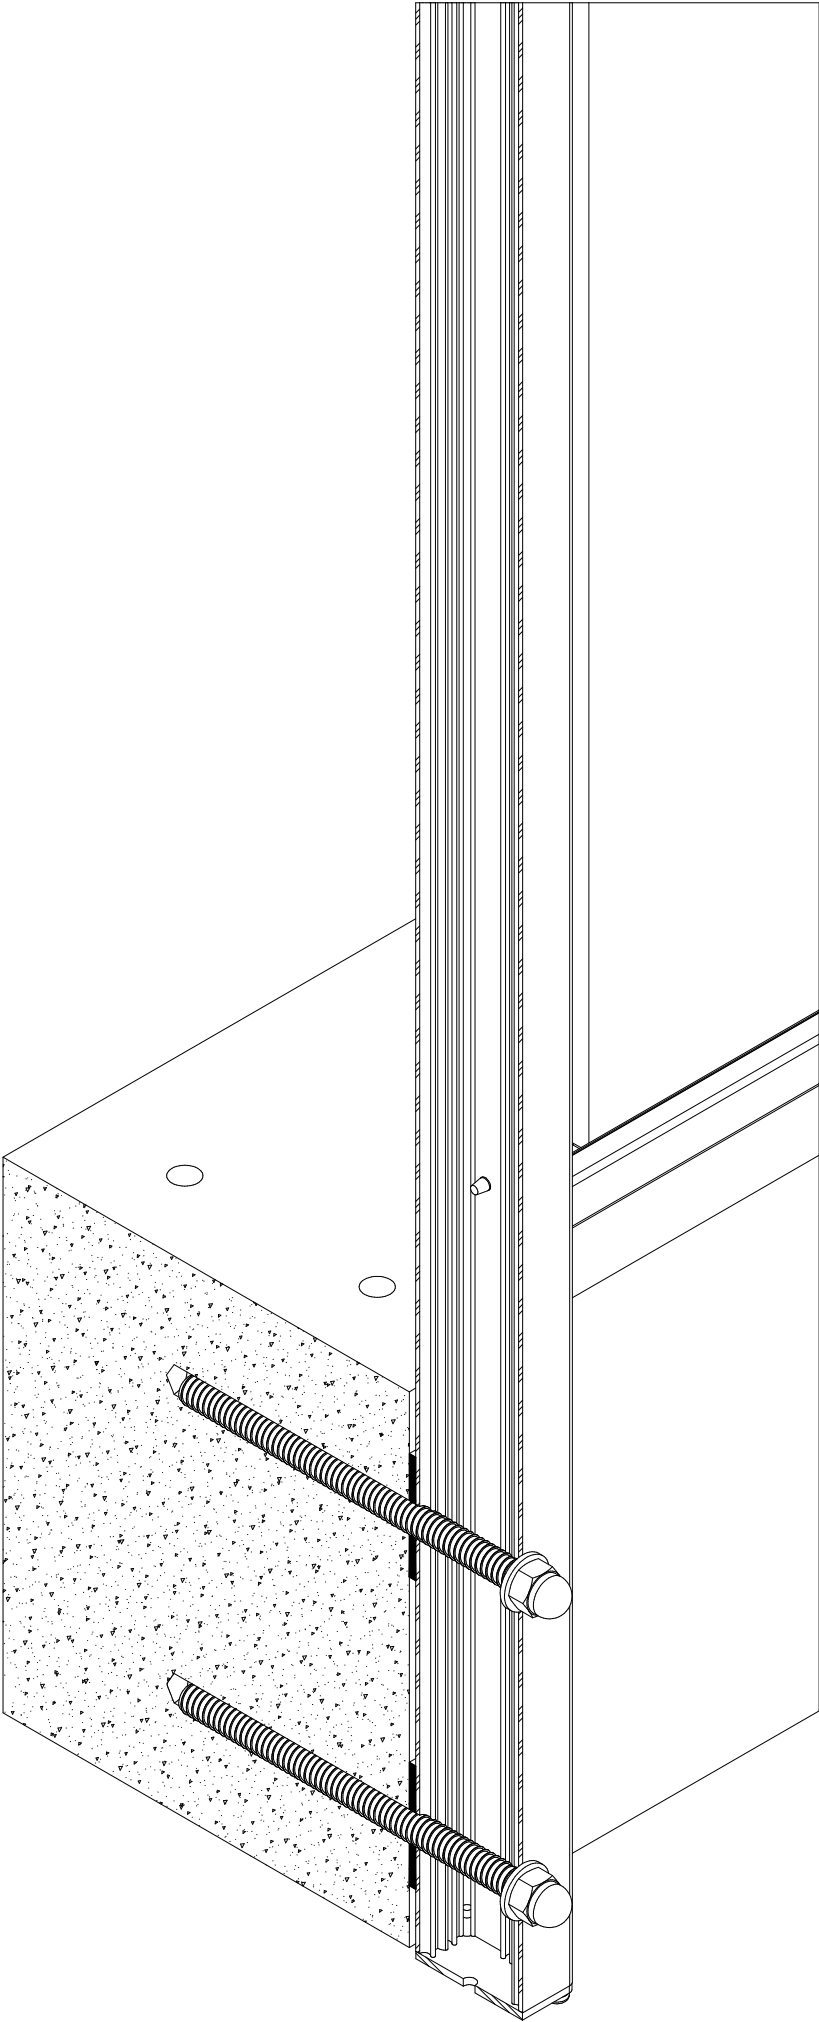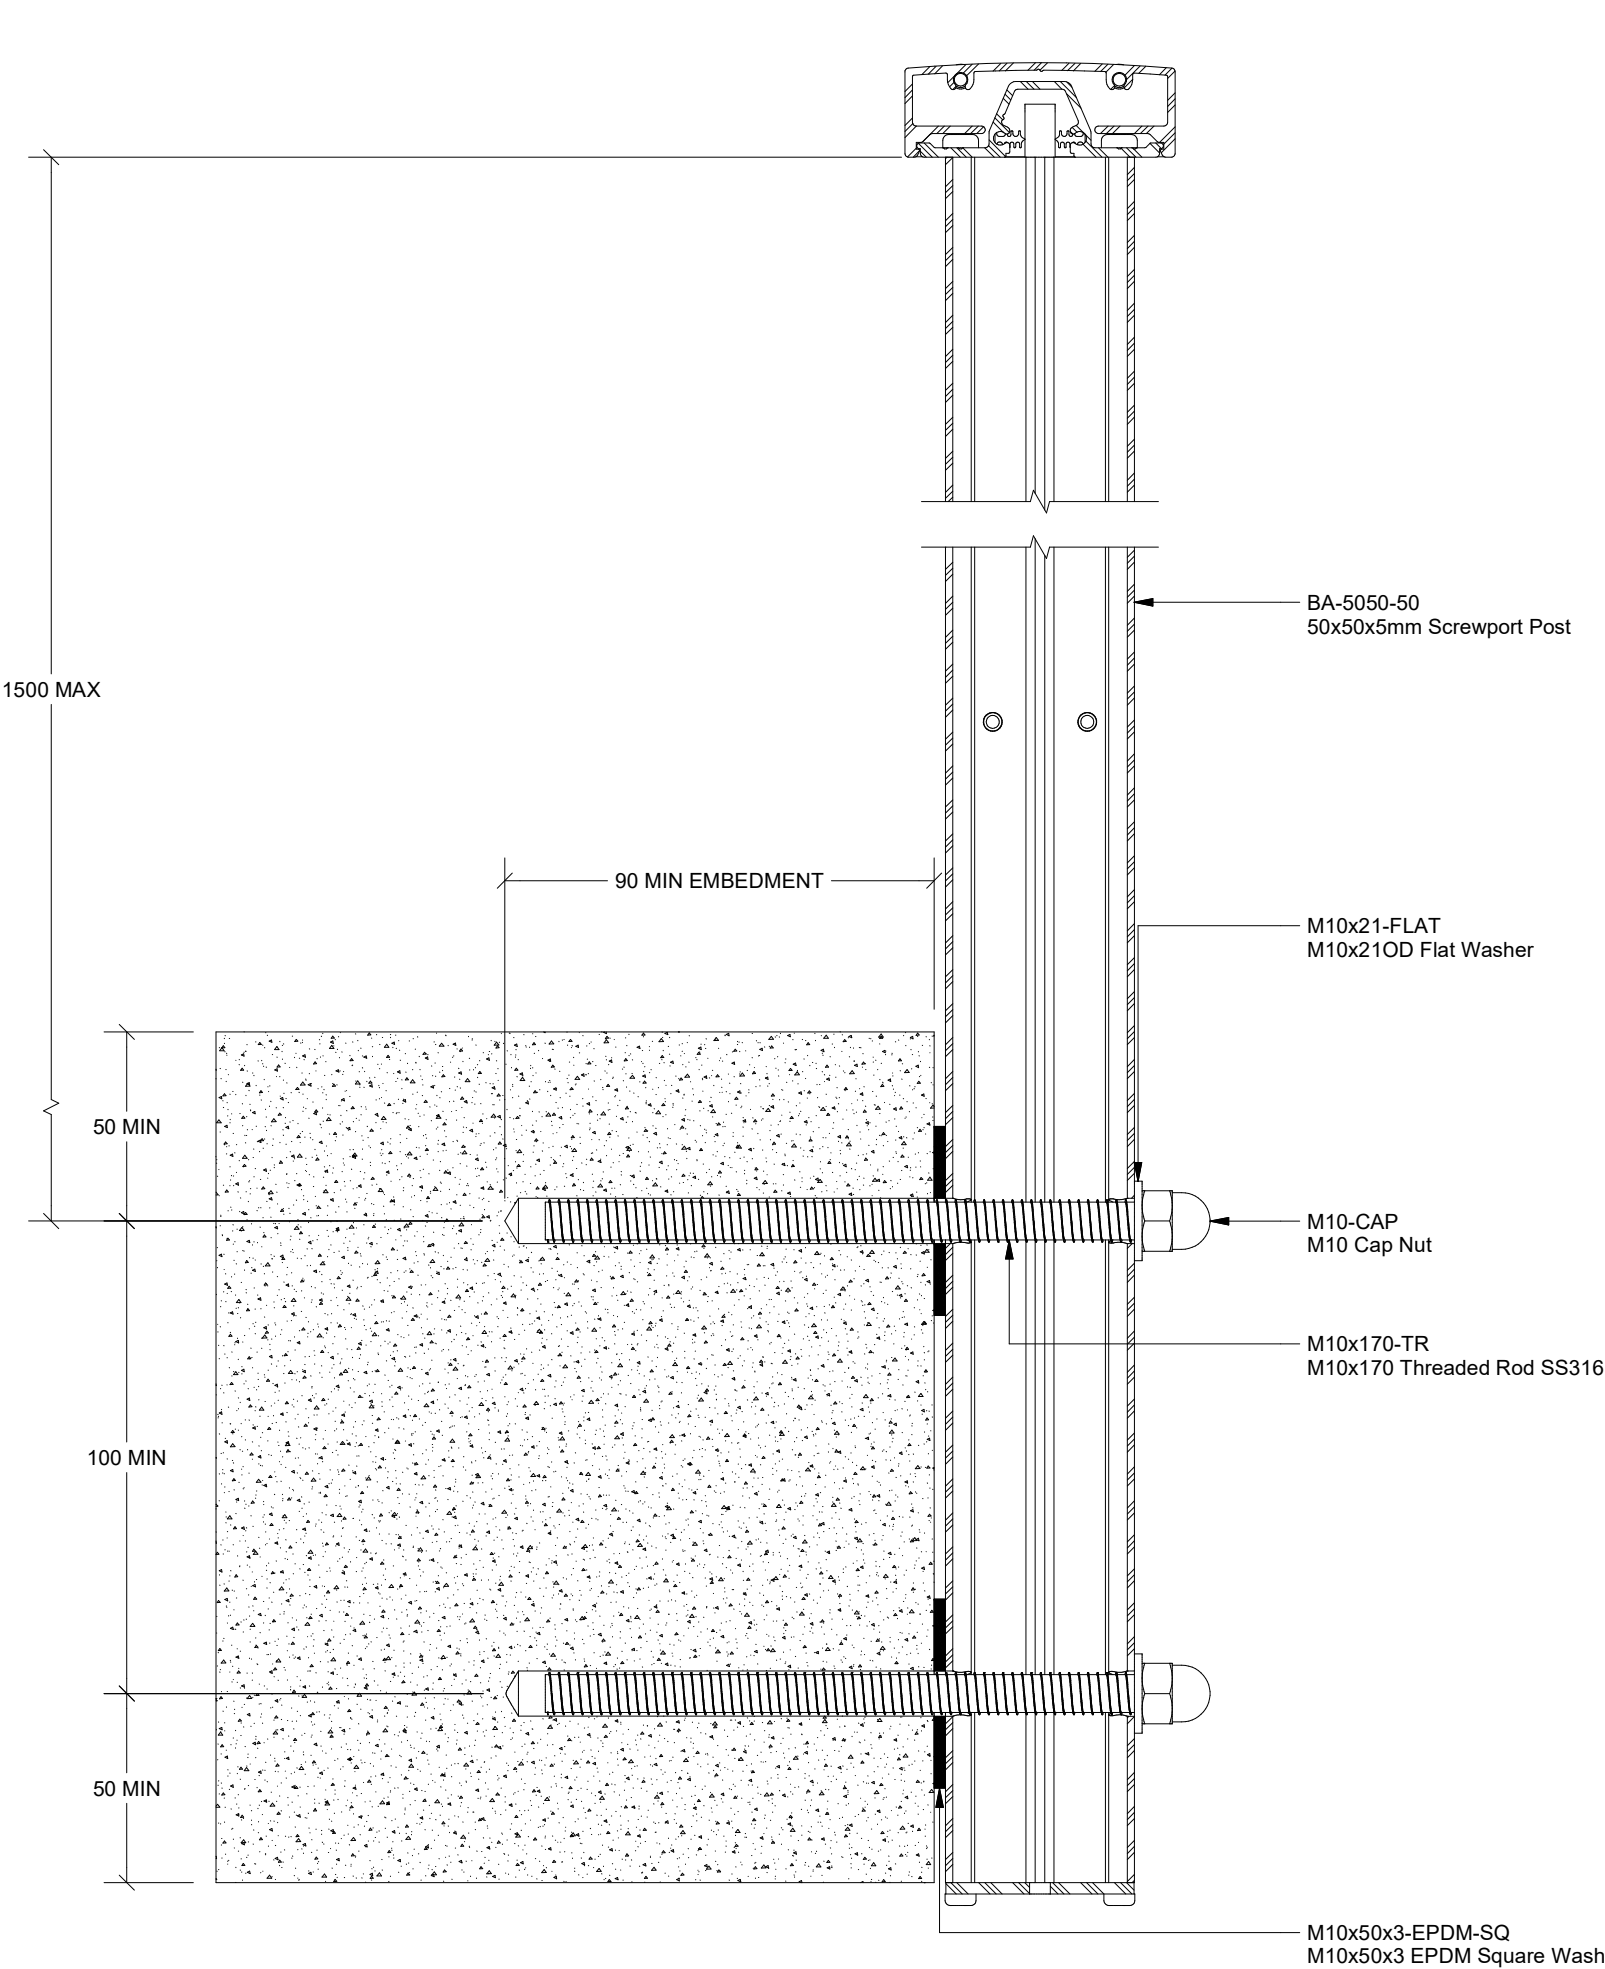

Notes:

- All items powder coat finish
- Isolation shall be provided between aluminium and dissimilar metals
- Welding of aluminium parts is not permitted without the written approval of the engineer
- All extrusions to be 6060T6 aluminium unless otherwise stated
- All exposed fasteners to be SS316 unless otherwise stated
- All covered fasteners to be SS304 unless otherwise stated

Rev	Description	Date
A	First Issue	4/12/2024

t: 0800 BELCANTO
w: www.belcanto.co.nz
e: projects@belcanto.co.nz
a: 21 Auburn Street, Grafton
Auckland 1023, New Zealand

© Copyright Belcanto Group Ltd
No copying or reproduction in any form
without the permission of Belcanto


Drawing Type:

**Diplomat Balustrade Standard
Details**

Drawing Title:

Side Fix Concrete Detail

Drawing No: Revision

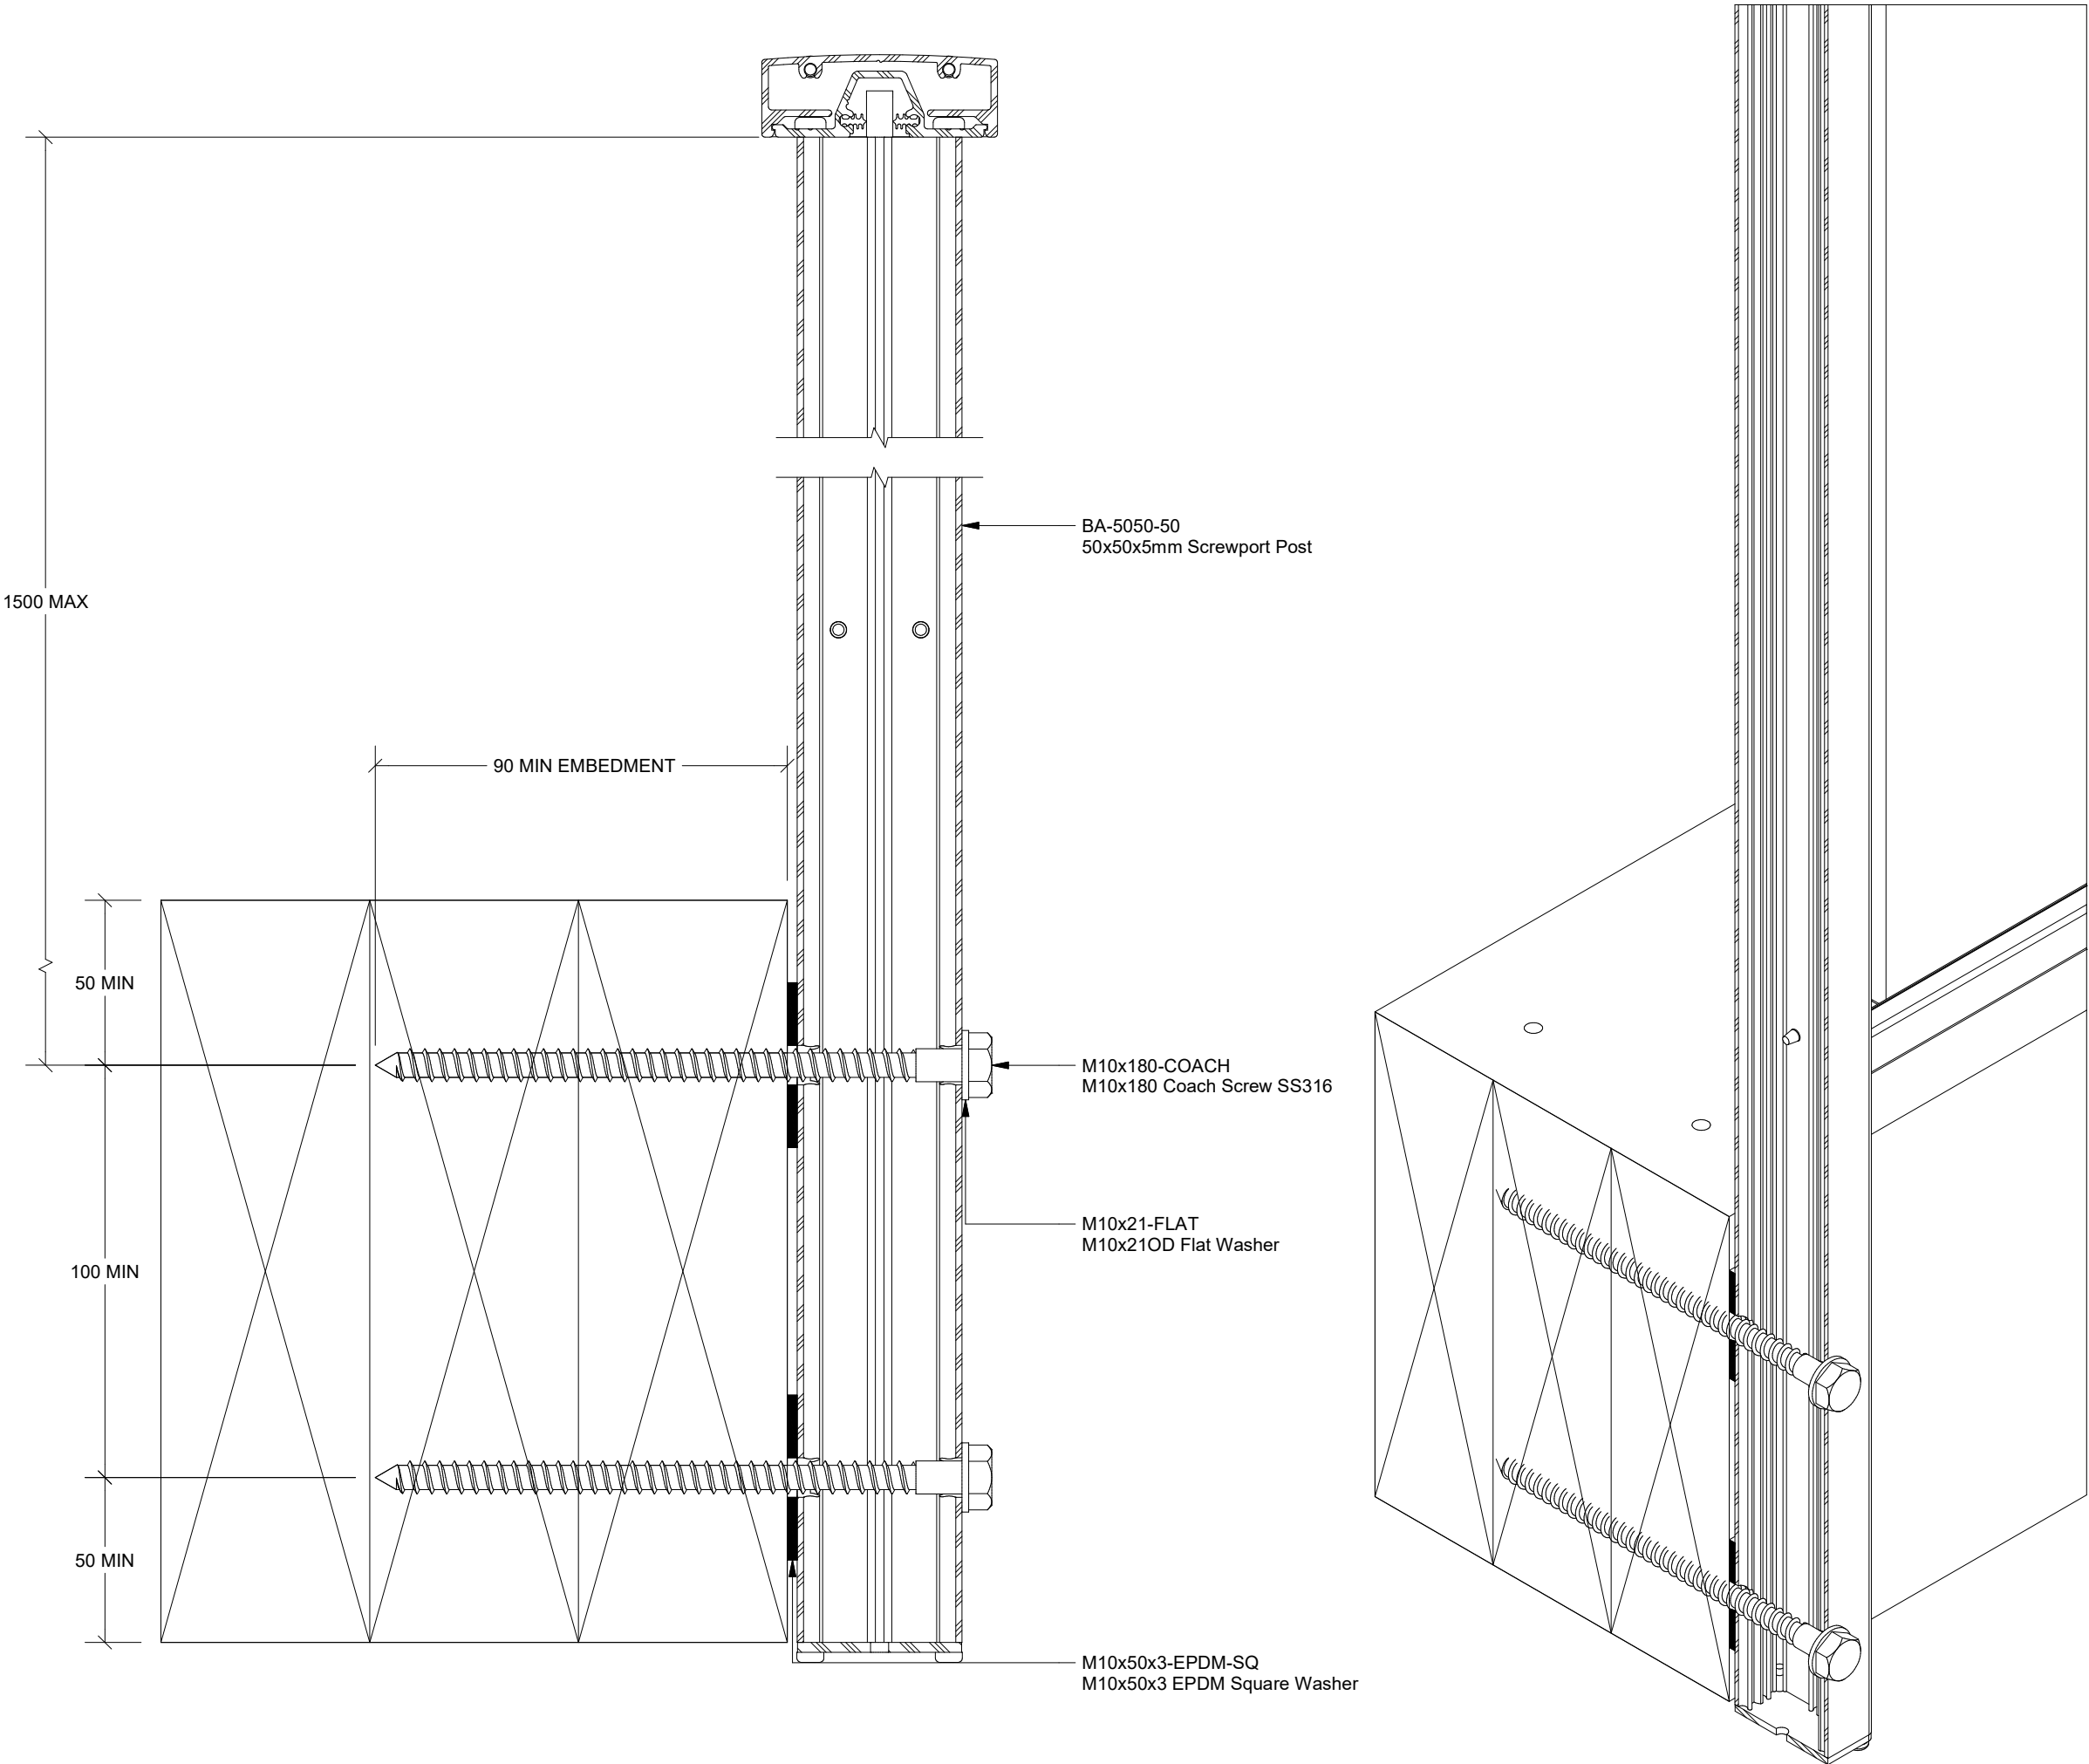

Notes:

- All items powder coat finish
- Isolation shall be provided between aluminium and dissimilar metals
- Welding of aluminium parts is not permitted without the written approval of the engineer
- All extrusions to be 6060T6 aluminium unless otherwise stated
- All exposed fasteners to be SS316 unless otherwise stated
- All covered fasteners to be SS304 unless otherwise stated

Rev	Description	Date
A	First Issue	4/12/2024

t: 0800 BELCANTO
w: www.belcanto.co.nz
e: projects@belcanto.co.nz
a: 21 Auburn Street, Grafton
Auckland 1023, New Zealand

© Copyright Belcanto Group Ltd
No copying or reproduction in any form
without the permission of Belcanto

Drawing Type:

**Diplomat Balustrade Standard
Details**

Drawing Title:

Side Fix Timber Detail

Drawing No: Revision

Notes:

- All items powder coat finish
- Isolation shall be provided between aluminium and dissimilar metals
- Welding of aluminium parts is not permitted without the written approval of the engineer
- All extrusions to be 6060T6 aluminium unless otherwise stated
- All exposed fasteners to be SS316 unless otherwise stated
- All covered fasteners to be SS304 unless otherwise stated

Rev	Description	Date
A	First Issue	4/12/2024

t: 0800 BELCANTO
w: www.belcanto.co.nz
e: projects@belcanto.co.nz
a: 21 Auburn Street, Grafton
Auckland 1023, New Zealand

© Copyright Belcanto Group Ltd
No copying or reproduction in any form
without the permission of Belcanto

Drawing Type:

**Diplomat Balustrade Standard
Details**



Drawing Title:


Side Fix Steel Detail

Drawing No: Revision

DIP-S1

A

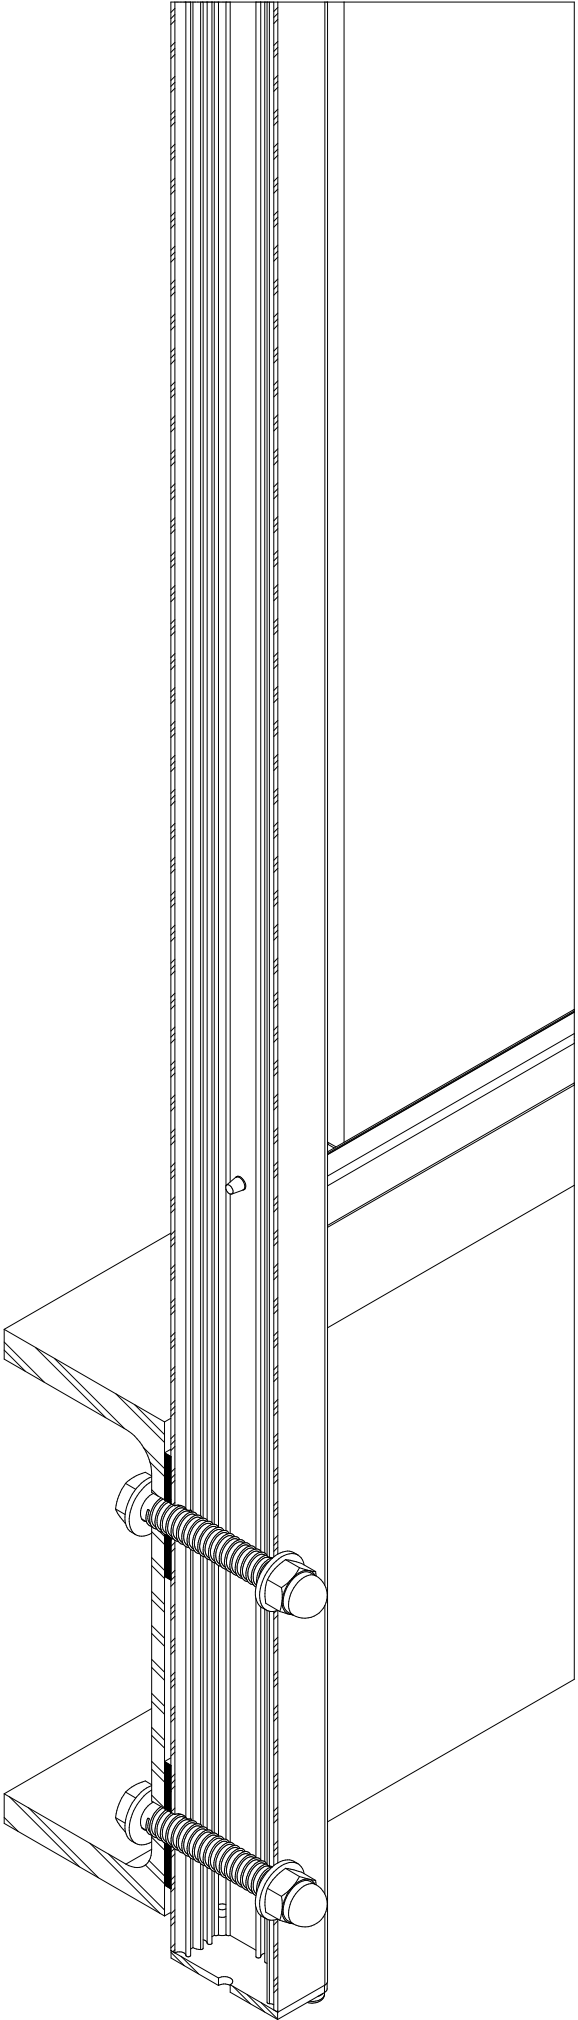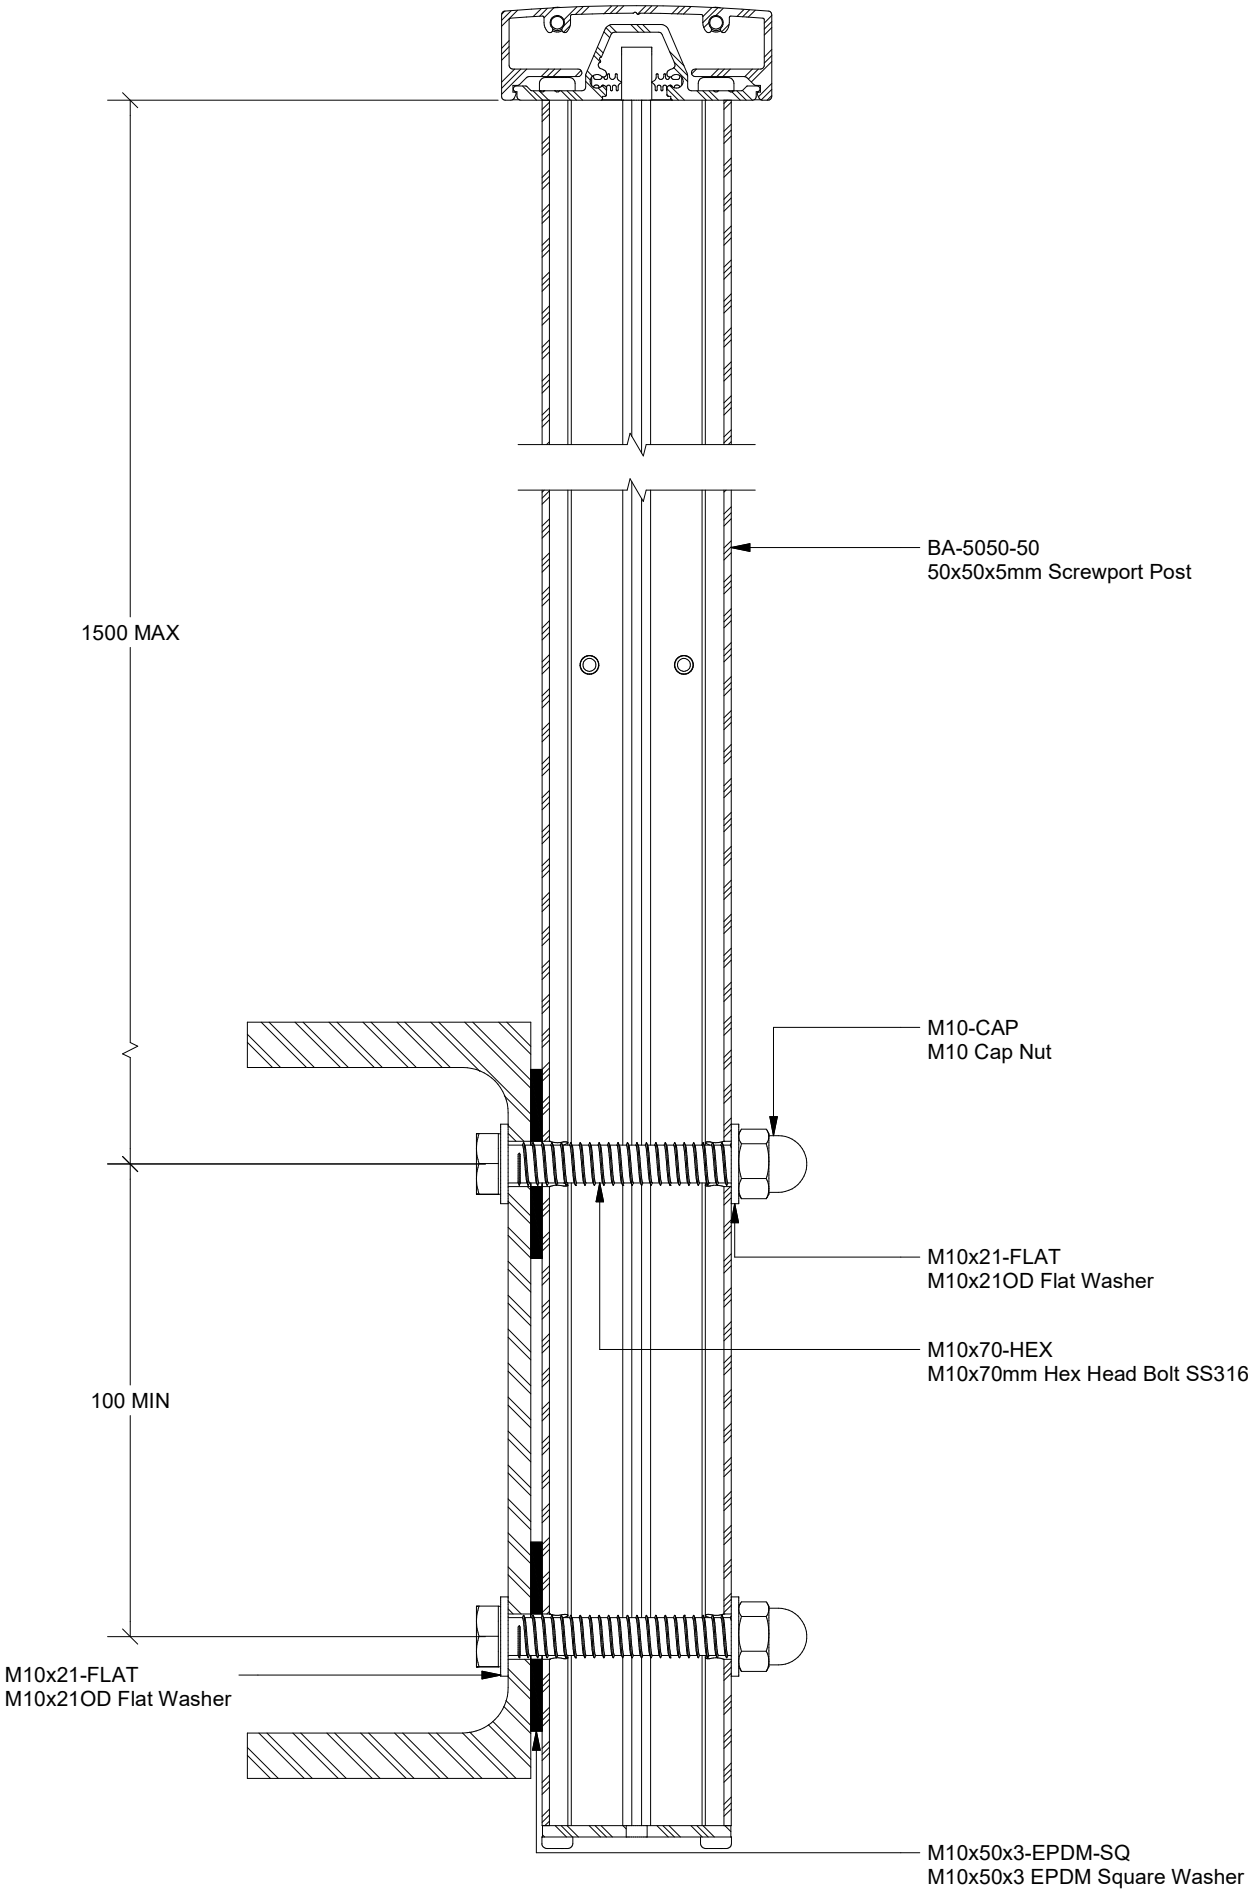

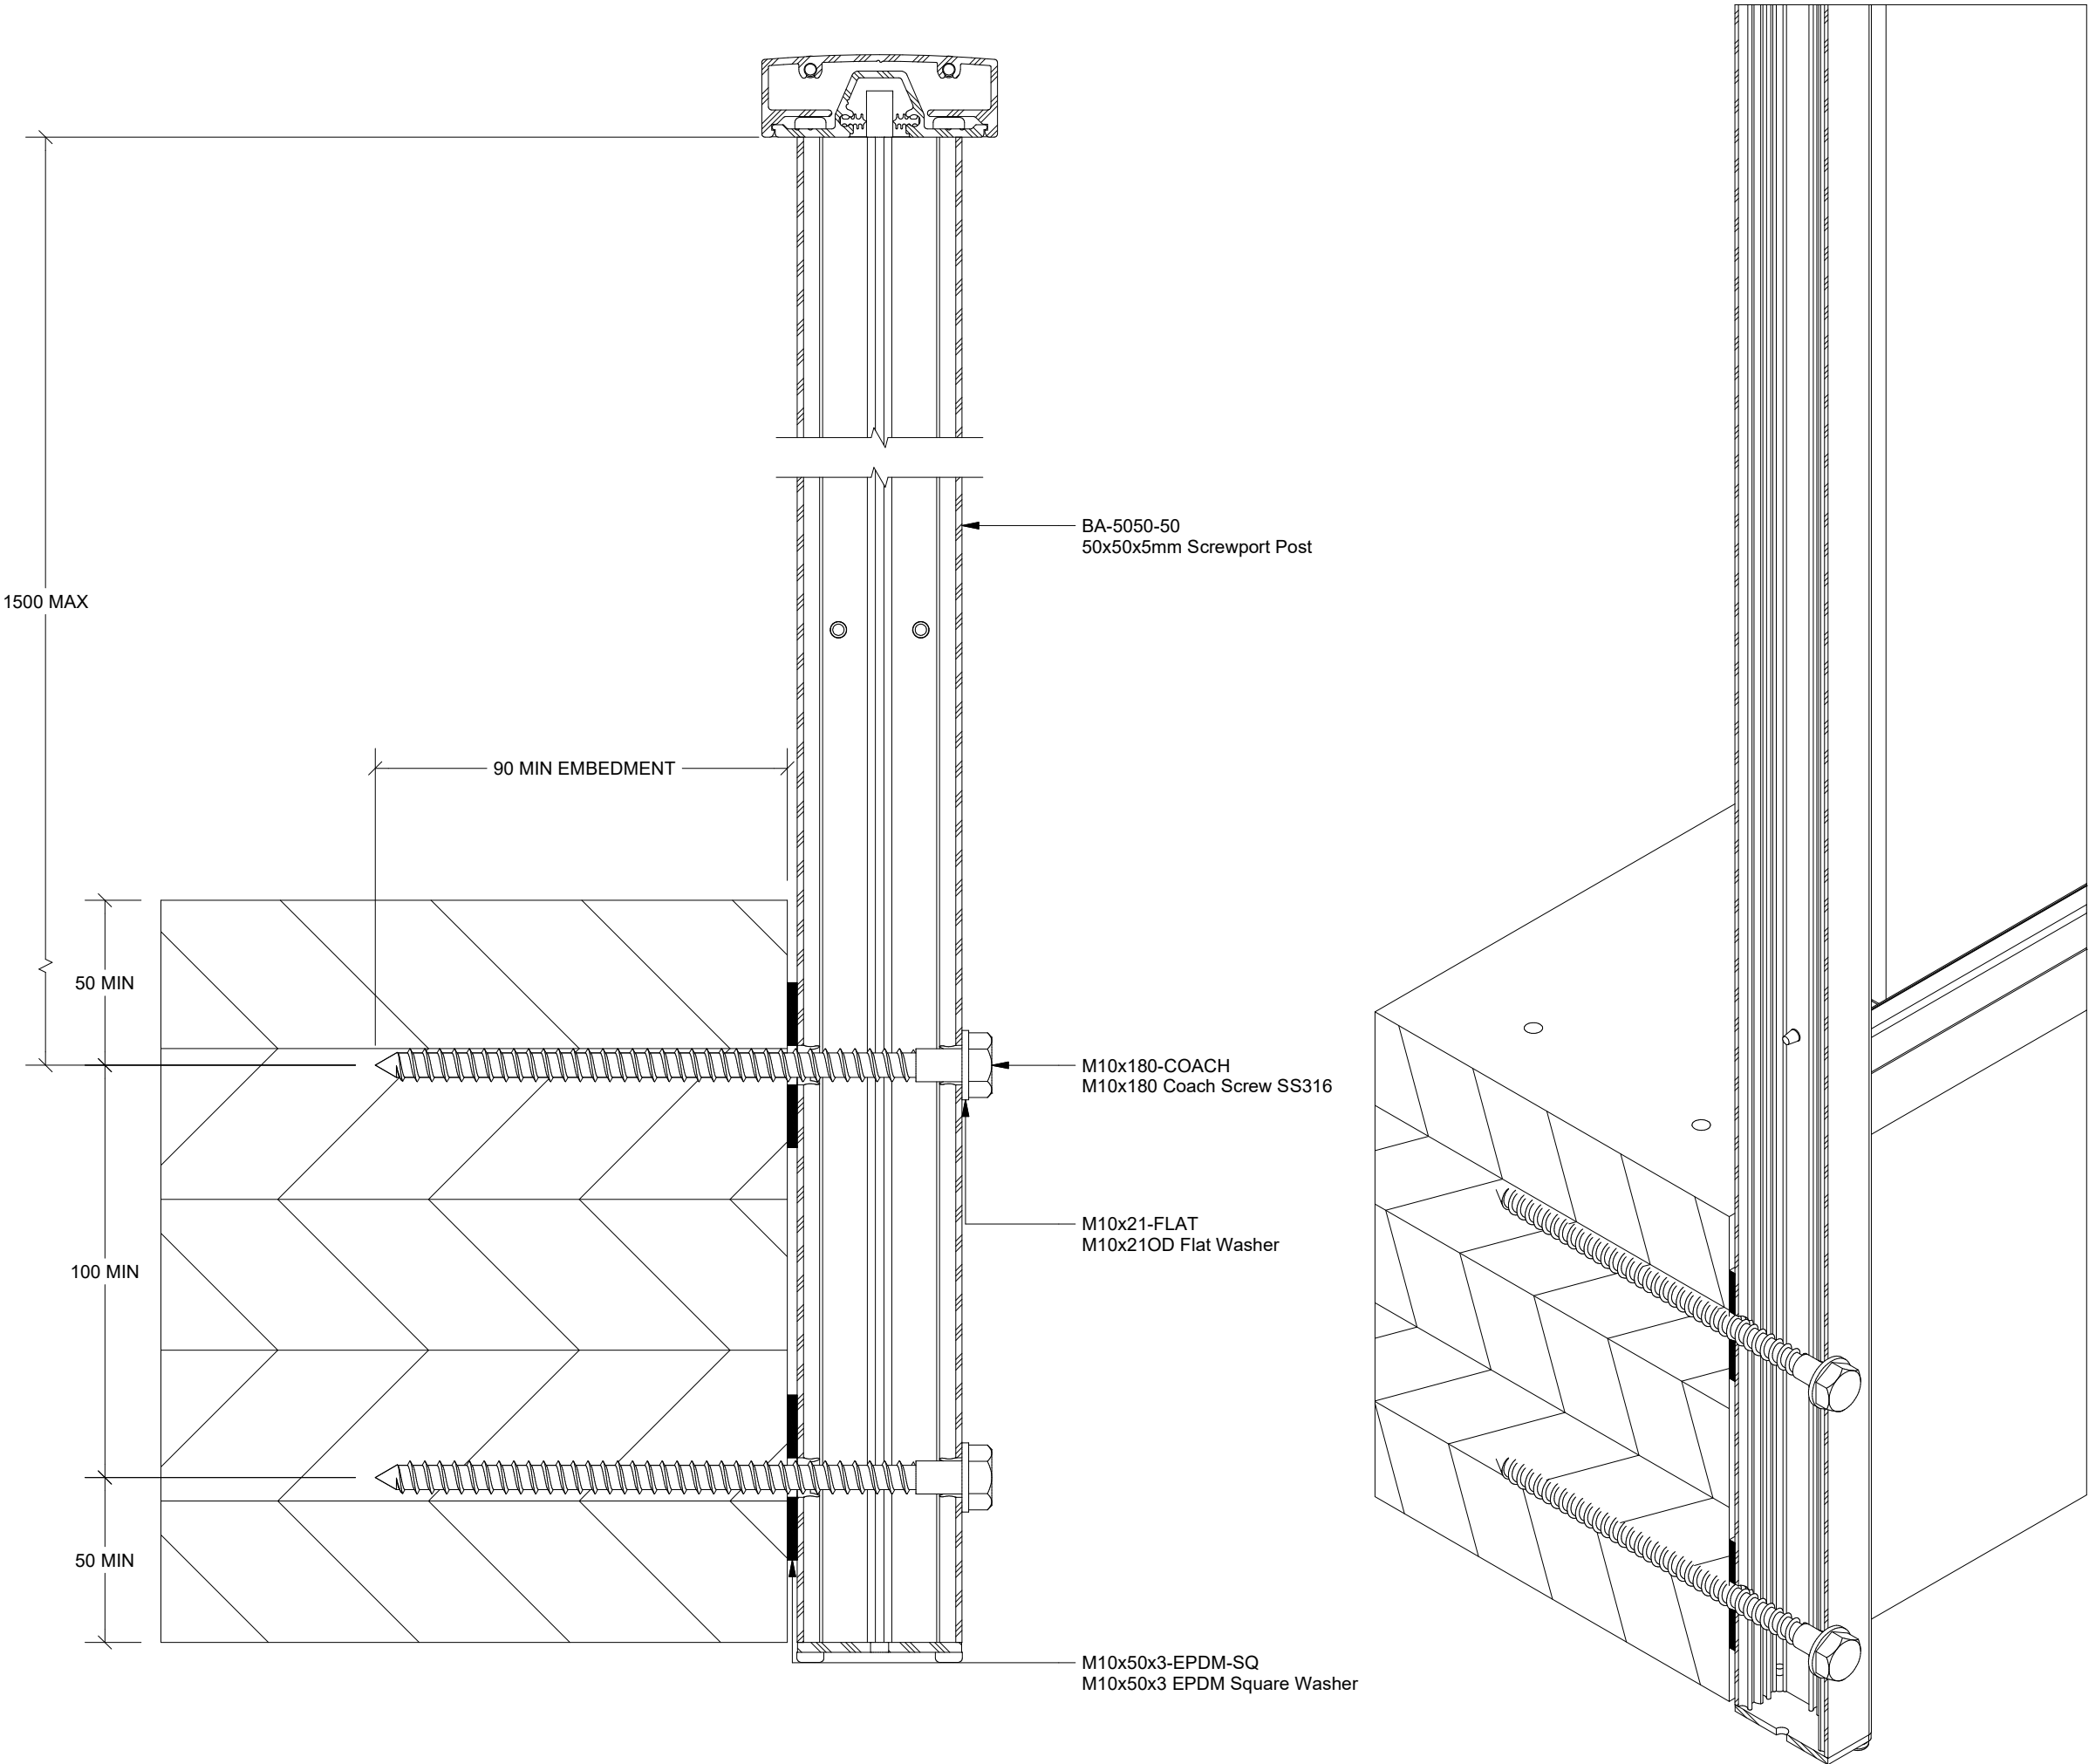

Notes:

- All items powder coat finish
- Isolation shall be provided between aluminium and dissimilar metals
- Welding of aluminium parts is not permitted without the written approval of the engineer
- All extrusions to be 6060T6 aluminium unless otherwise stated
- All exposed fasteners to be SS316 unless otherwise stated
- All covered fasteners to be SS304 unless otherwise stated

Rev	Description	Date
A	First Issue	4/12/2024

t: 0800 BELCANTO
w: www.belcanto.co.nz
e: projects@belcanto.co.nz
a: 21 Auburn Street, Grafton
Auckland 1023, New Zealand

© Copyright Belcanto Group Ltd
No copying or reproduction in any form
without the permission of Belcanto


Drawing Type:

Diplomat Balustrade Standard Details

Drawing Title:

Side Fix CLT Detail

Drawing No: Revision

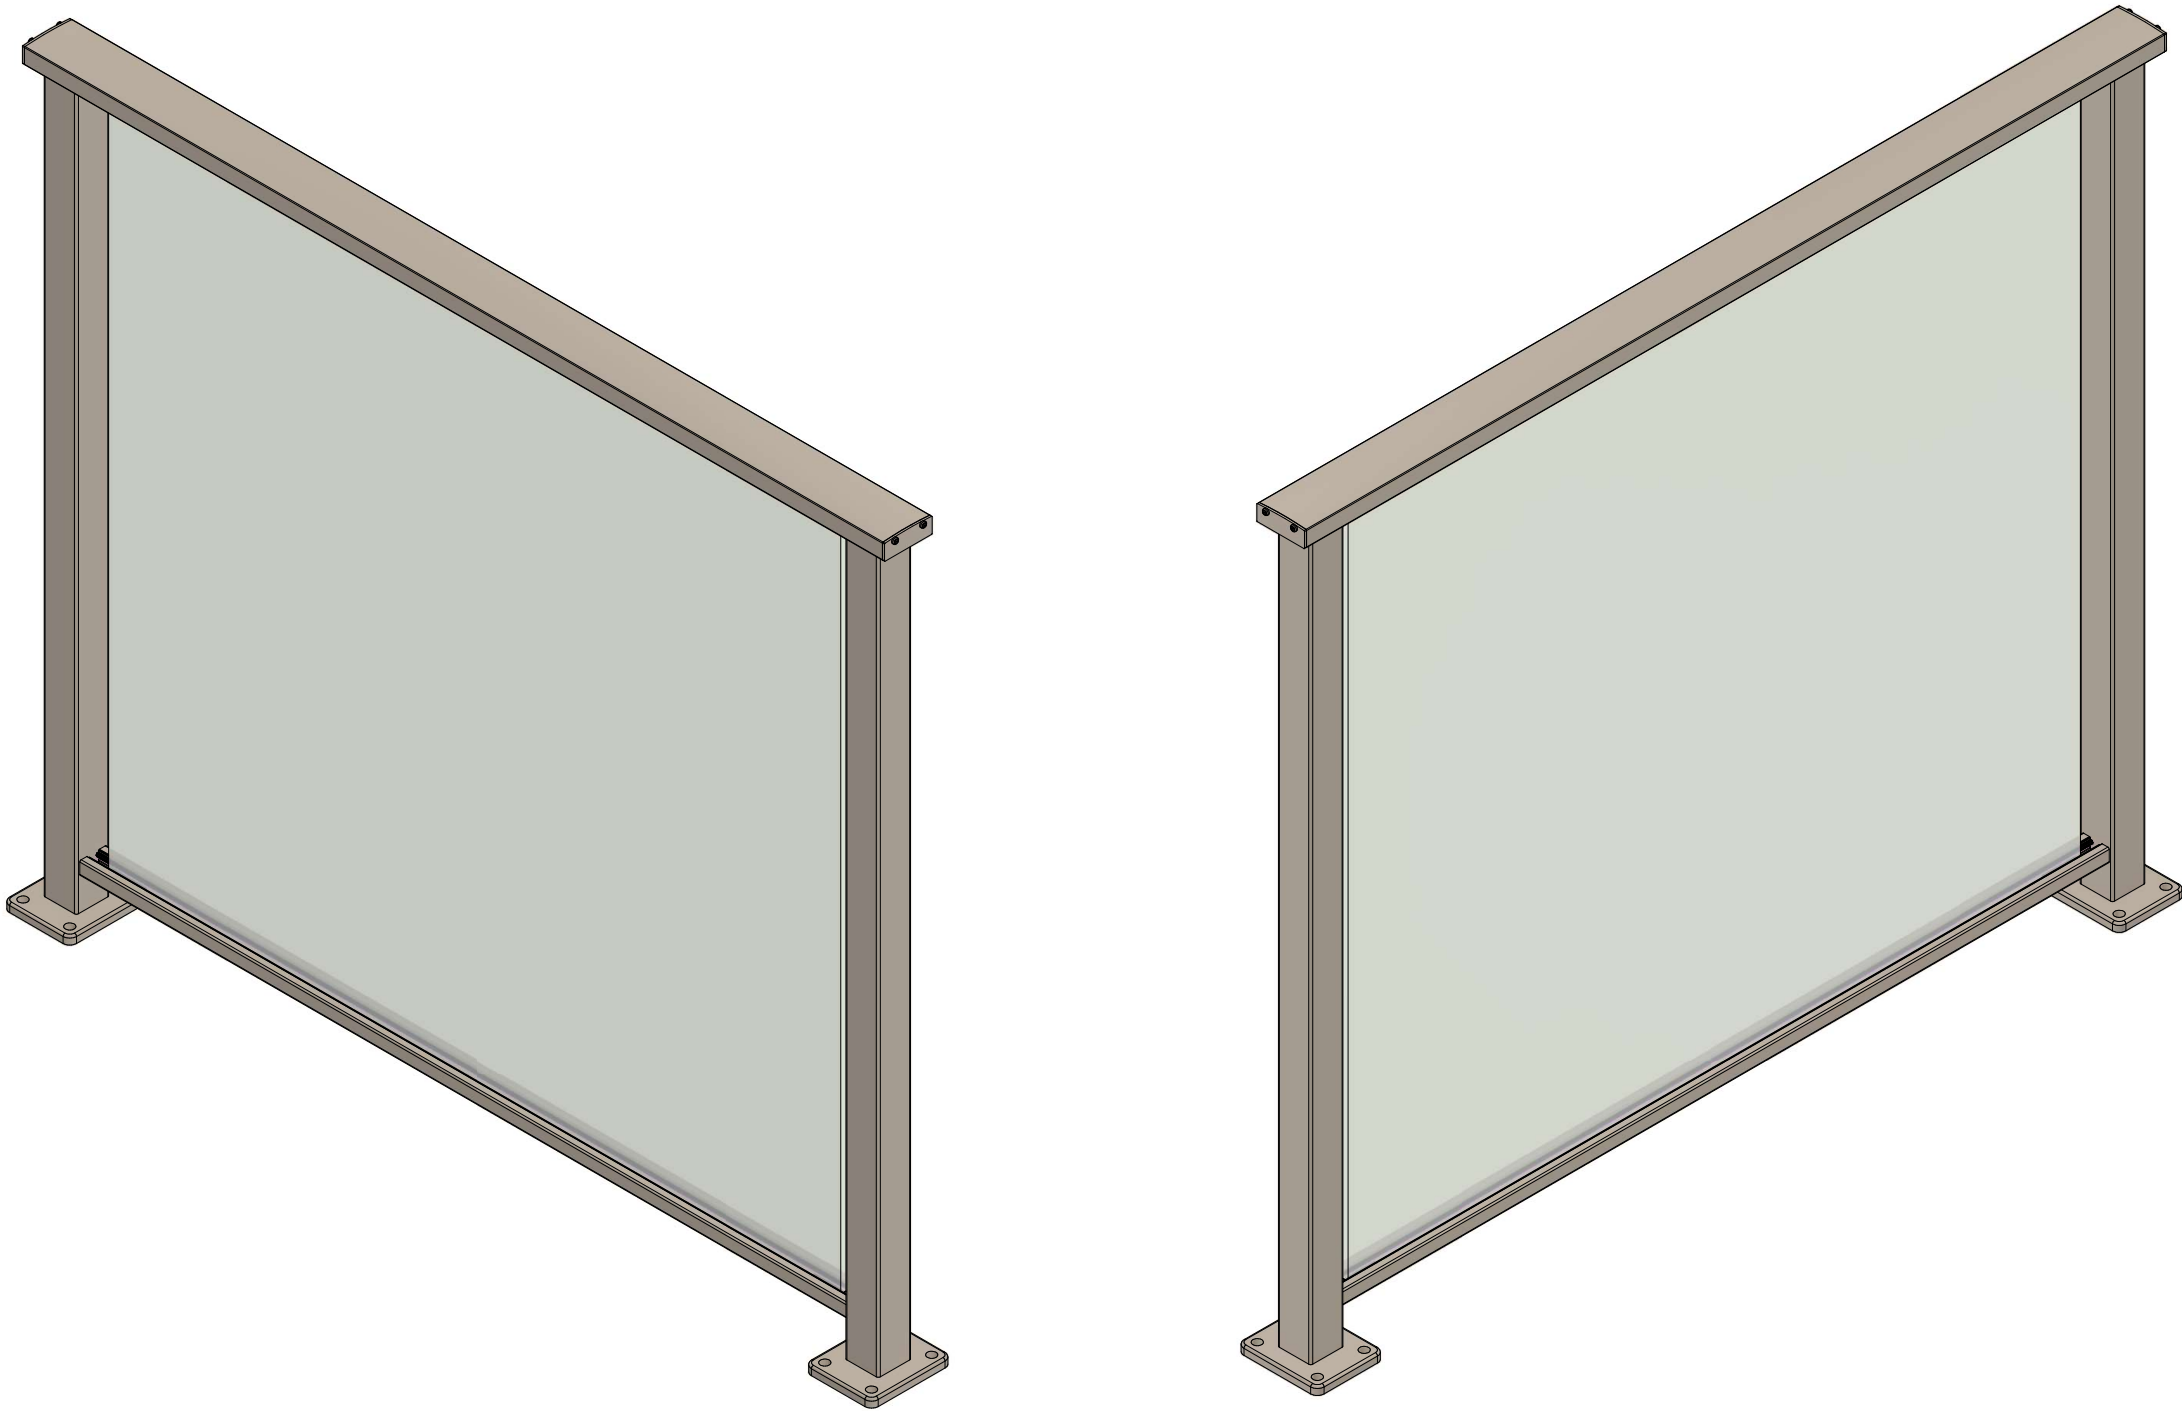

Notes:

- All items powder coat finish
- Isolation shall be provided between aluminium and dissimilar metals
- Welding of aluminium parts is not permitted without the written approval of the engineer
- All extrusions to be 6060T6 aluminium unless otherwise stated
- All exposed fasteners to be SS316 unless otherwise stated
- All covered fasteners to be SS304 unless otherwise stated

Rev	Description	Date
A	First Issue	4/12/2024

t: 0800 BELCANTO
w: www.belcanto.co.nz
e: projects@belcanto.co.nz
a: 21 Auburn Street, Grafton
Auckland 1023, New Zealand

© Copyright Belcanto Group Ltd
No copying or reproduction in any form
without the permission of Belcanto



Drawing Type:

**Diplomat Balustrade Standard
Details**


Drawing Title:

Top Fix Isometric View


Drawing No: Revision

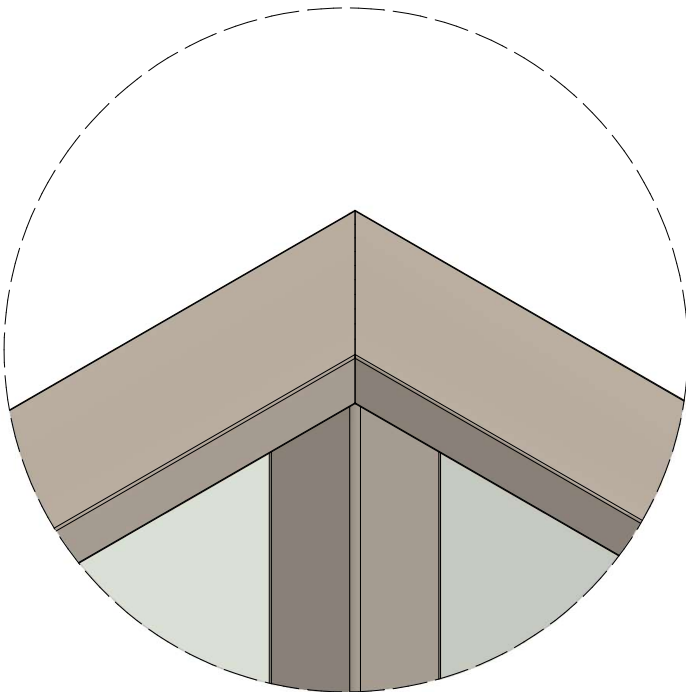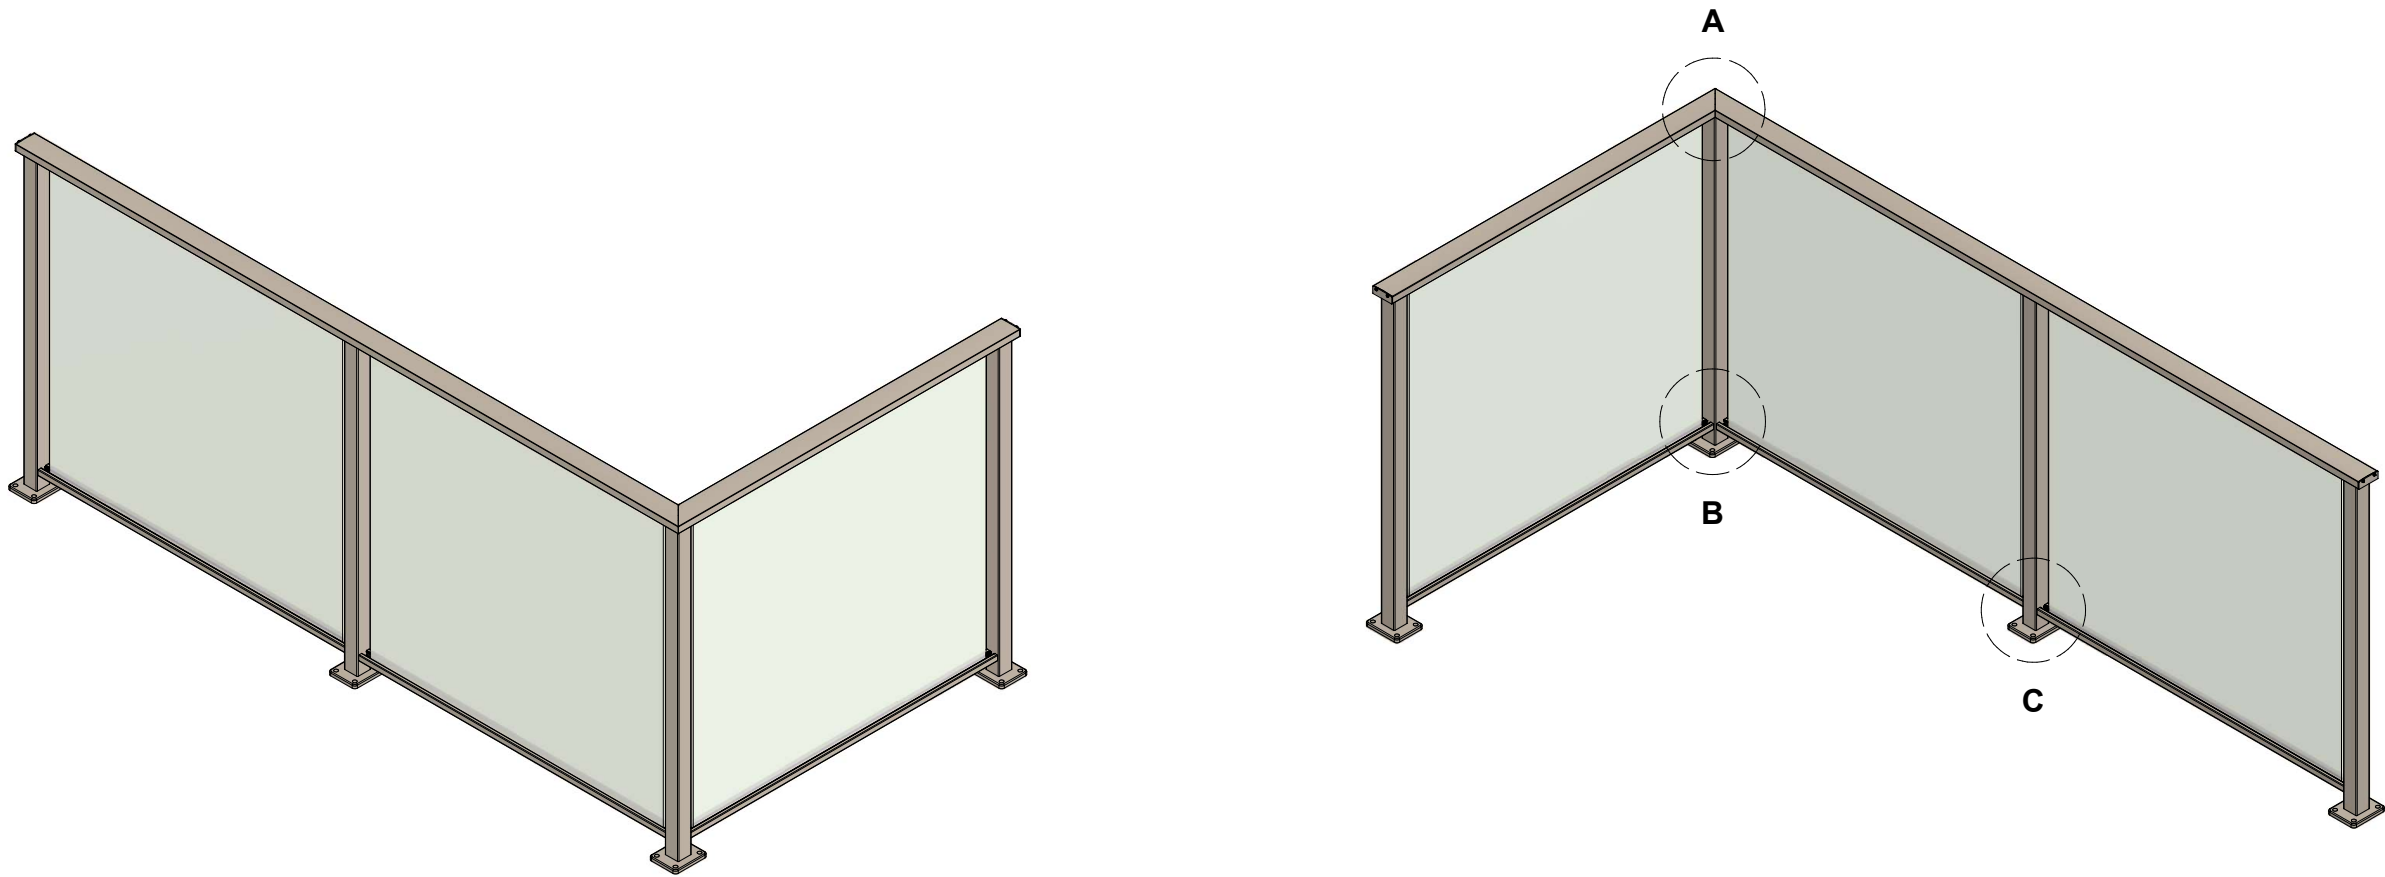

DETAIL A

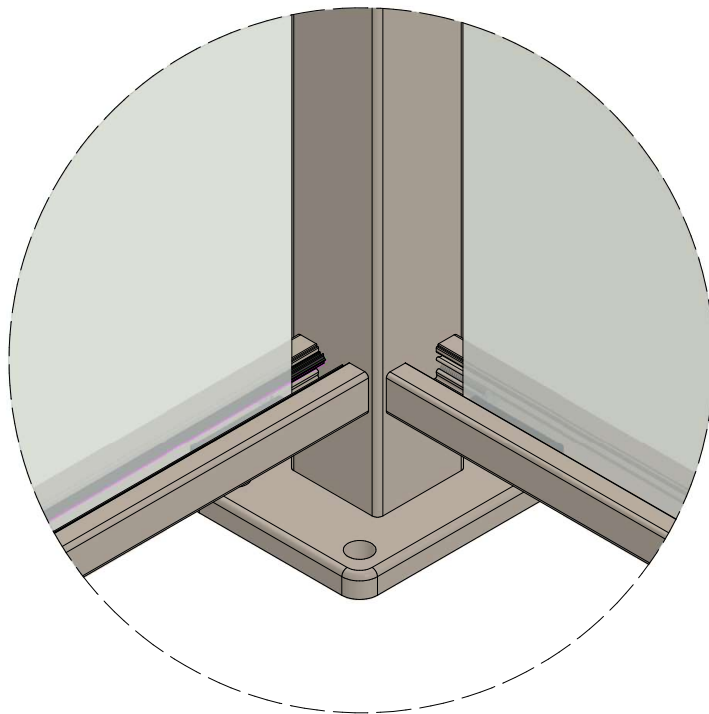

DETAIL B

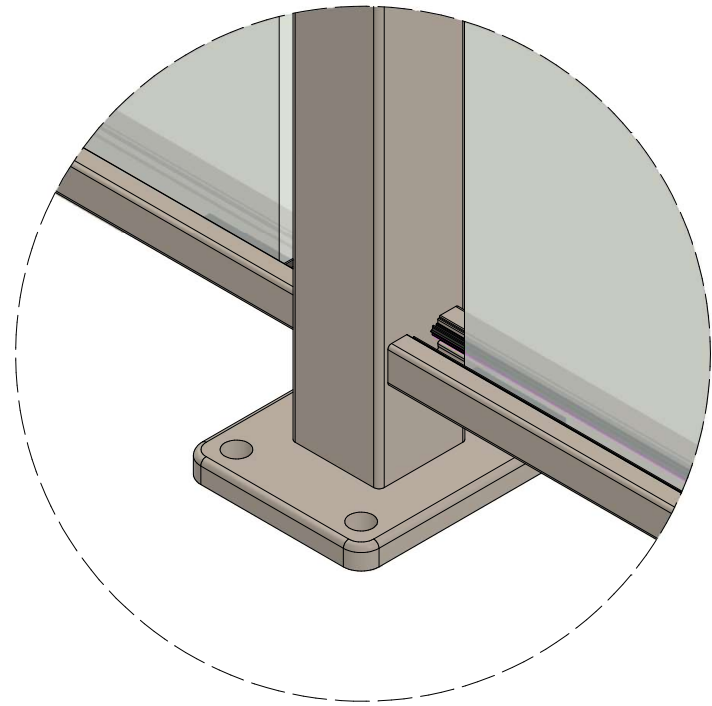

DETAIL C

Notes:

- All items powder coat finish
- Isolation shall be provided between aluminium and dissimilar metals
- Welding of aluminium parts is not permitted without the written approval of the engineer
- All extrusions to be 6060T6 aluminium unless otherwise stated
- All exposed fasteners to be SS316 unless otherwise stated
- All covered fasteners to be SS304 unless otherwise stated

Rev	Description	Date
A	First Issue	4/12/2024

t: 0800 BELCANTO
w: www.belcanto.co.nz
e: projects@belcanto.co.nz
a: 21 Auburn Street, Grafton
Auckland 1023, New Zealand

© Copyright Belcanto Group Ltd
No copying or reproduction in any form
without the permission of Belcanto



Drawing Type:

Diplomat Balustrade Standard Details


Drawing Title:

Top Fix Corner Assembly

Drawing No: Revision

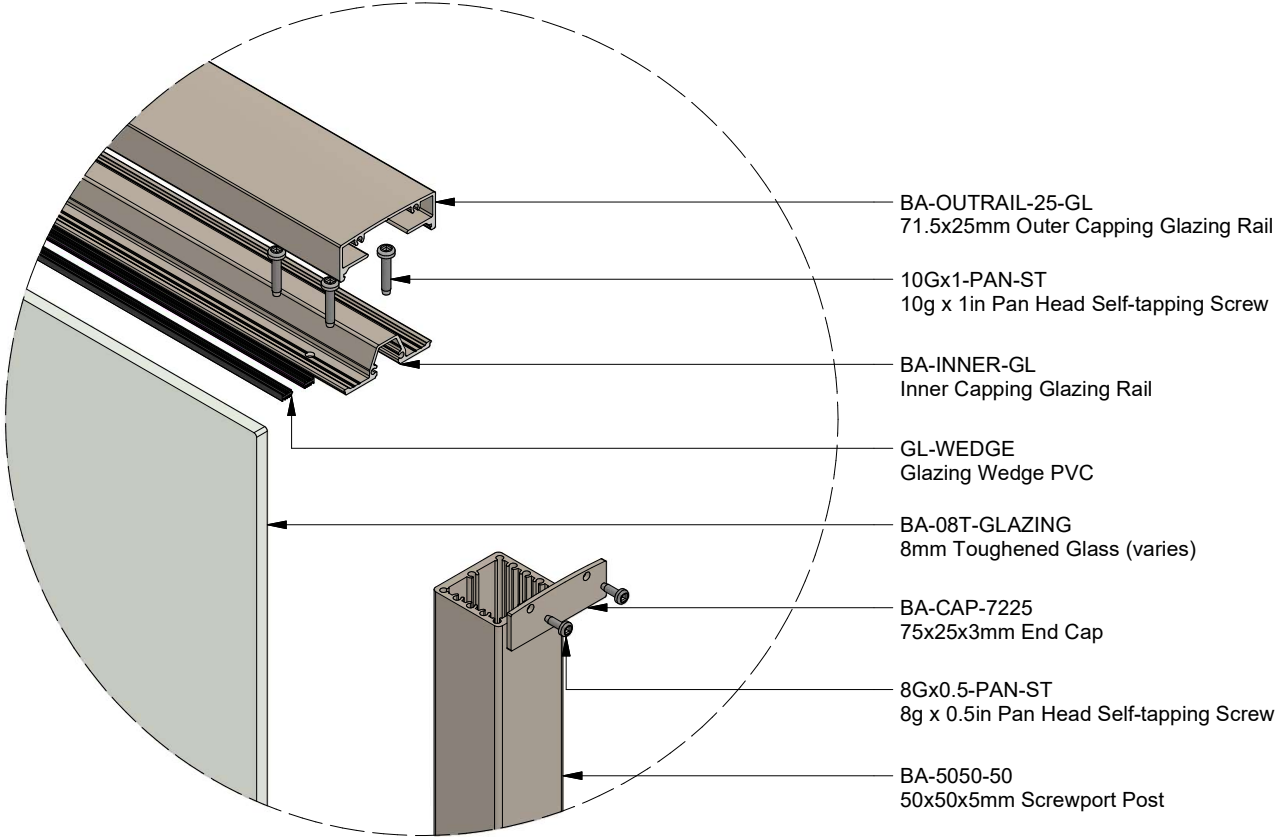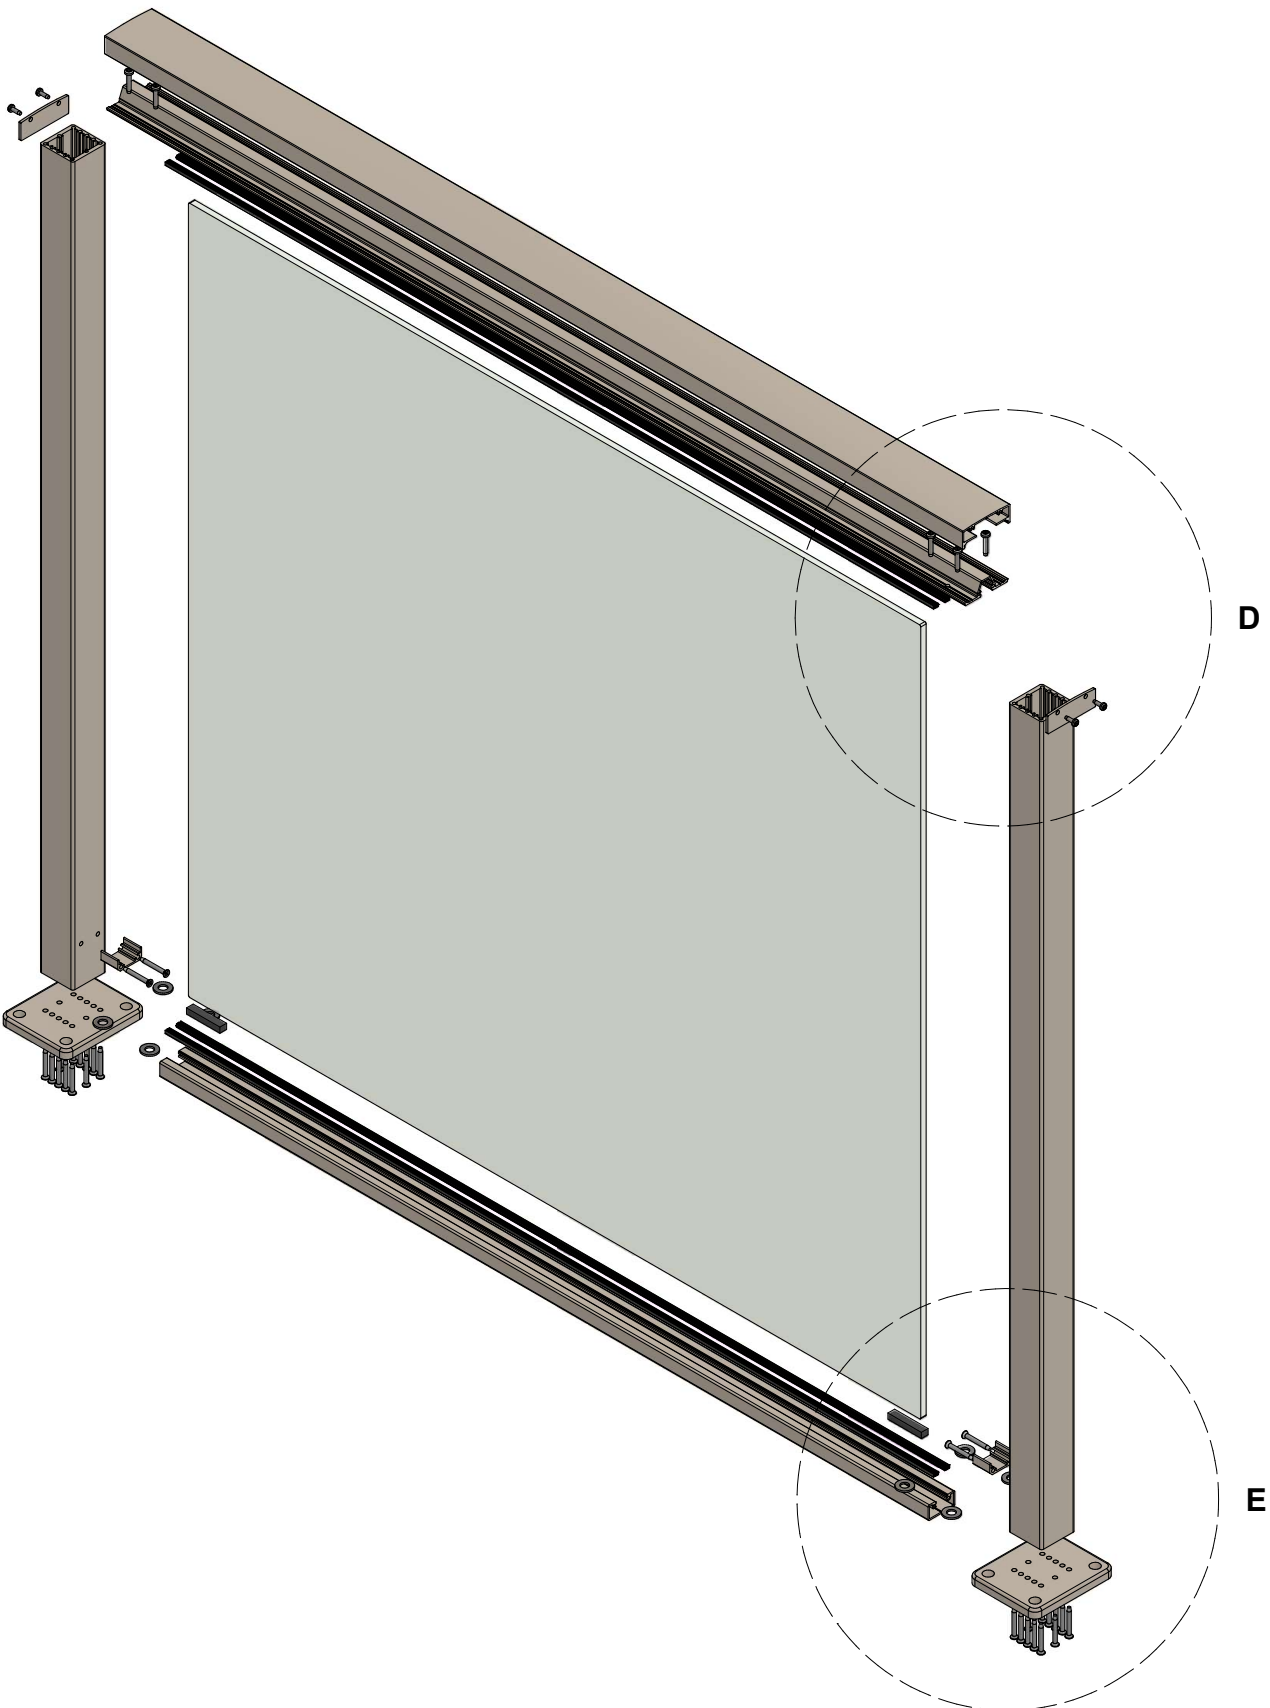

VIEW D

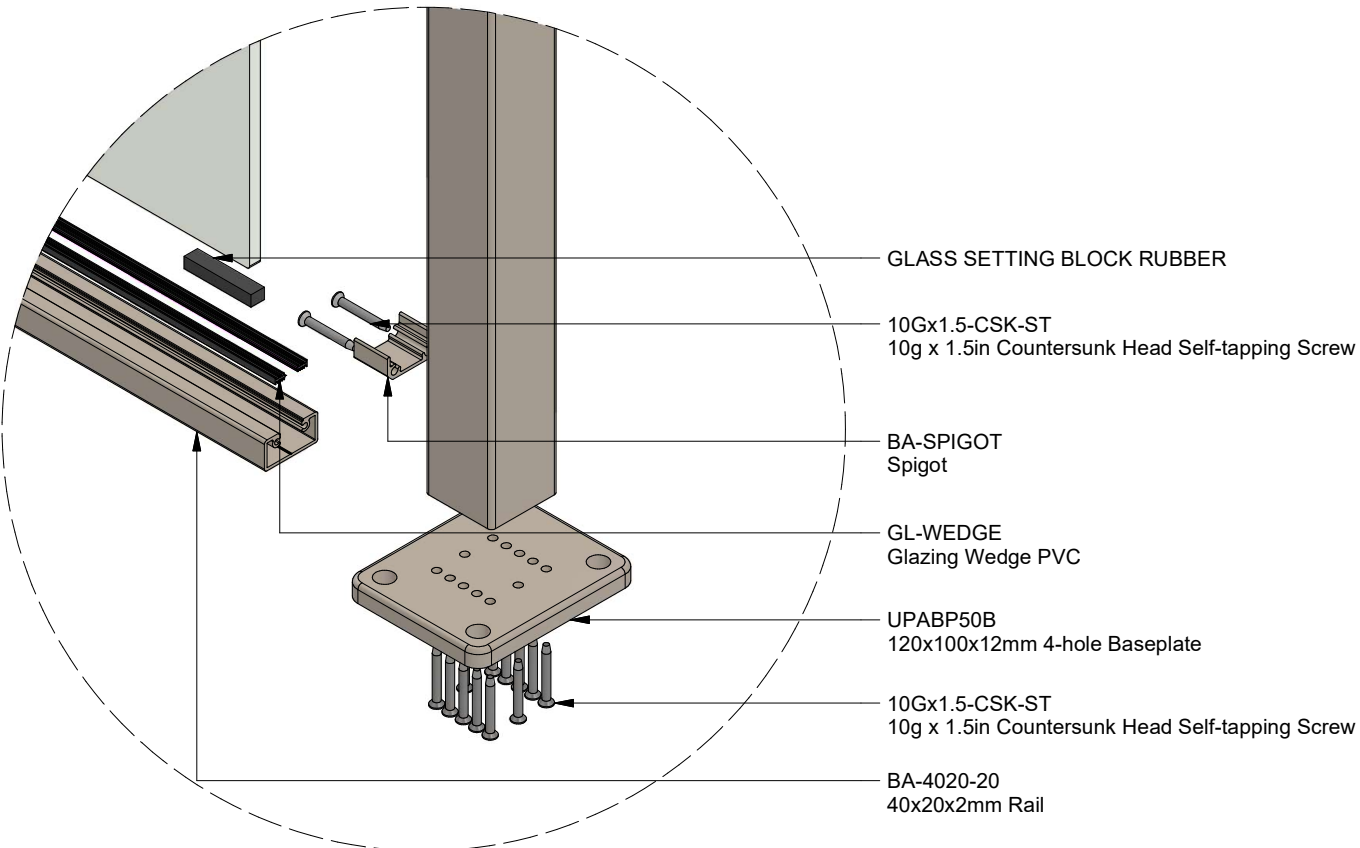

VIEW E

Notes:

- All items powder coat finish
- Isolation shall be provided between aluminium and dissimilar metals
- Welding of aluminium parts is not permitted without the written approval of the engineer
- All extrusions to be 6060T6 aluminium unless otherwise stated
- All exposed fasteners to be SS316 unless otherwise stated
- All covered fasteners to be SS304 unless otherwise stated

Rev	Description	Date
A	First Issue	4/12/2024

t: 0800 BELCANTO
w: www.belcanto.co.nz
e: projects@belcanto.co.nz
a: 21 Auburn Street, Grafton
Auckland 1023, New Zealand

© Copyright Belcanto Group Ltd
No copying or reproduction in any form
without the permission of Belcanto


Drawing Type:

**Diplomat Balustrade Standard
Details**

Drawing Title:

Top Fix Exploded View

Drawing No: Revision

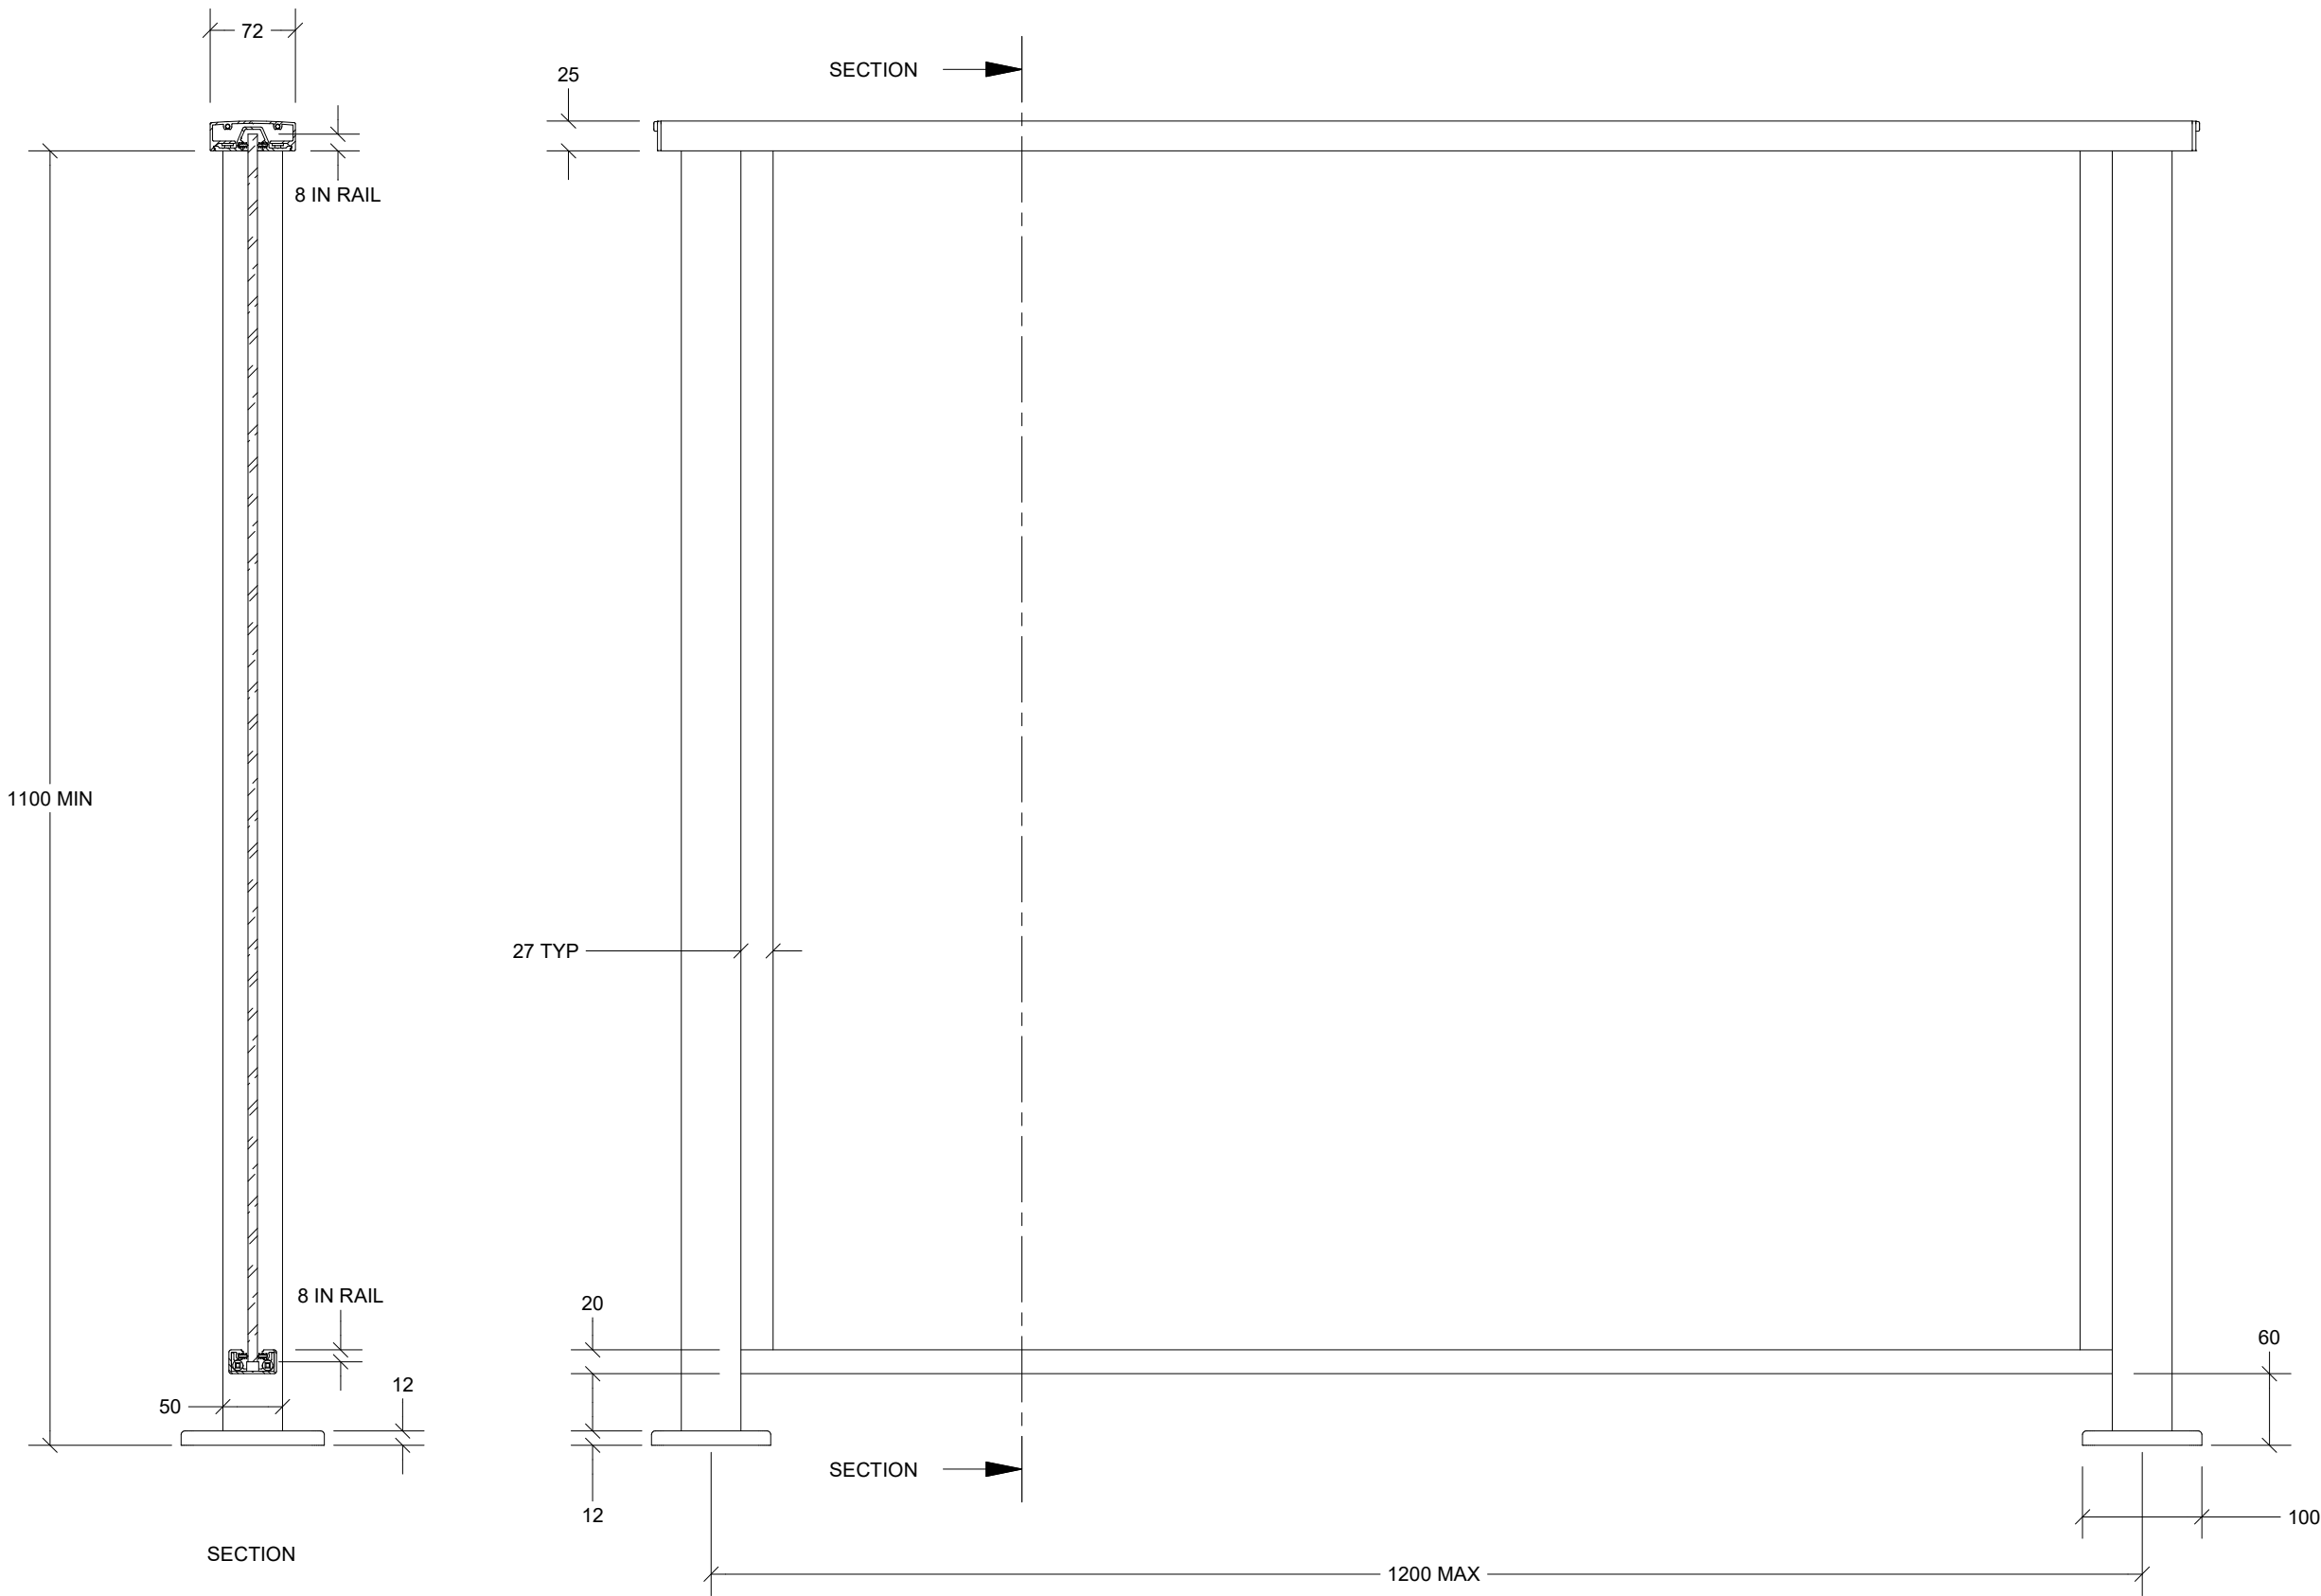

Notes:

- All items powder coat finish
- Isolation shall be provided between aluminium and dissimilar metals
- Welding of aluminium parts is not permitted without the written approval of the engineer
- All extrusions to be 6060T6 aluminium unless otherwise stated
- All exposed fasteners to be SS316 unless otherwise stated
- All covered fasteners to be SS304 unless otherwise stated

Rev	Description	Date
A	First Issue	4/12/2024

t: 0800 BELCANTO
w: www.belcanto.co.nz
e: projects@belcanto.co.nz
a: 21 Auburn Street, Grafton
Auckland 1023, New Zealand

© Copyright Belcanto Group Ltd
No copying or reproduction in any form
without the permission of Belcanto


Drawing Type:

**Diplomat Balustrade Standard
Details**

Drawing Title:

Top Fix General Dimensions

Drawing No: Revision

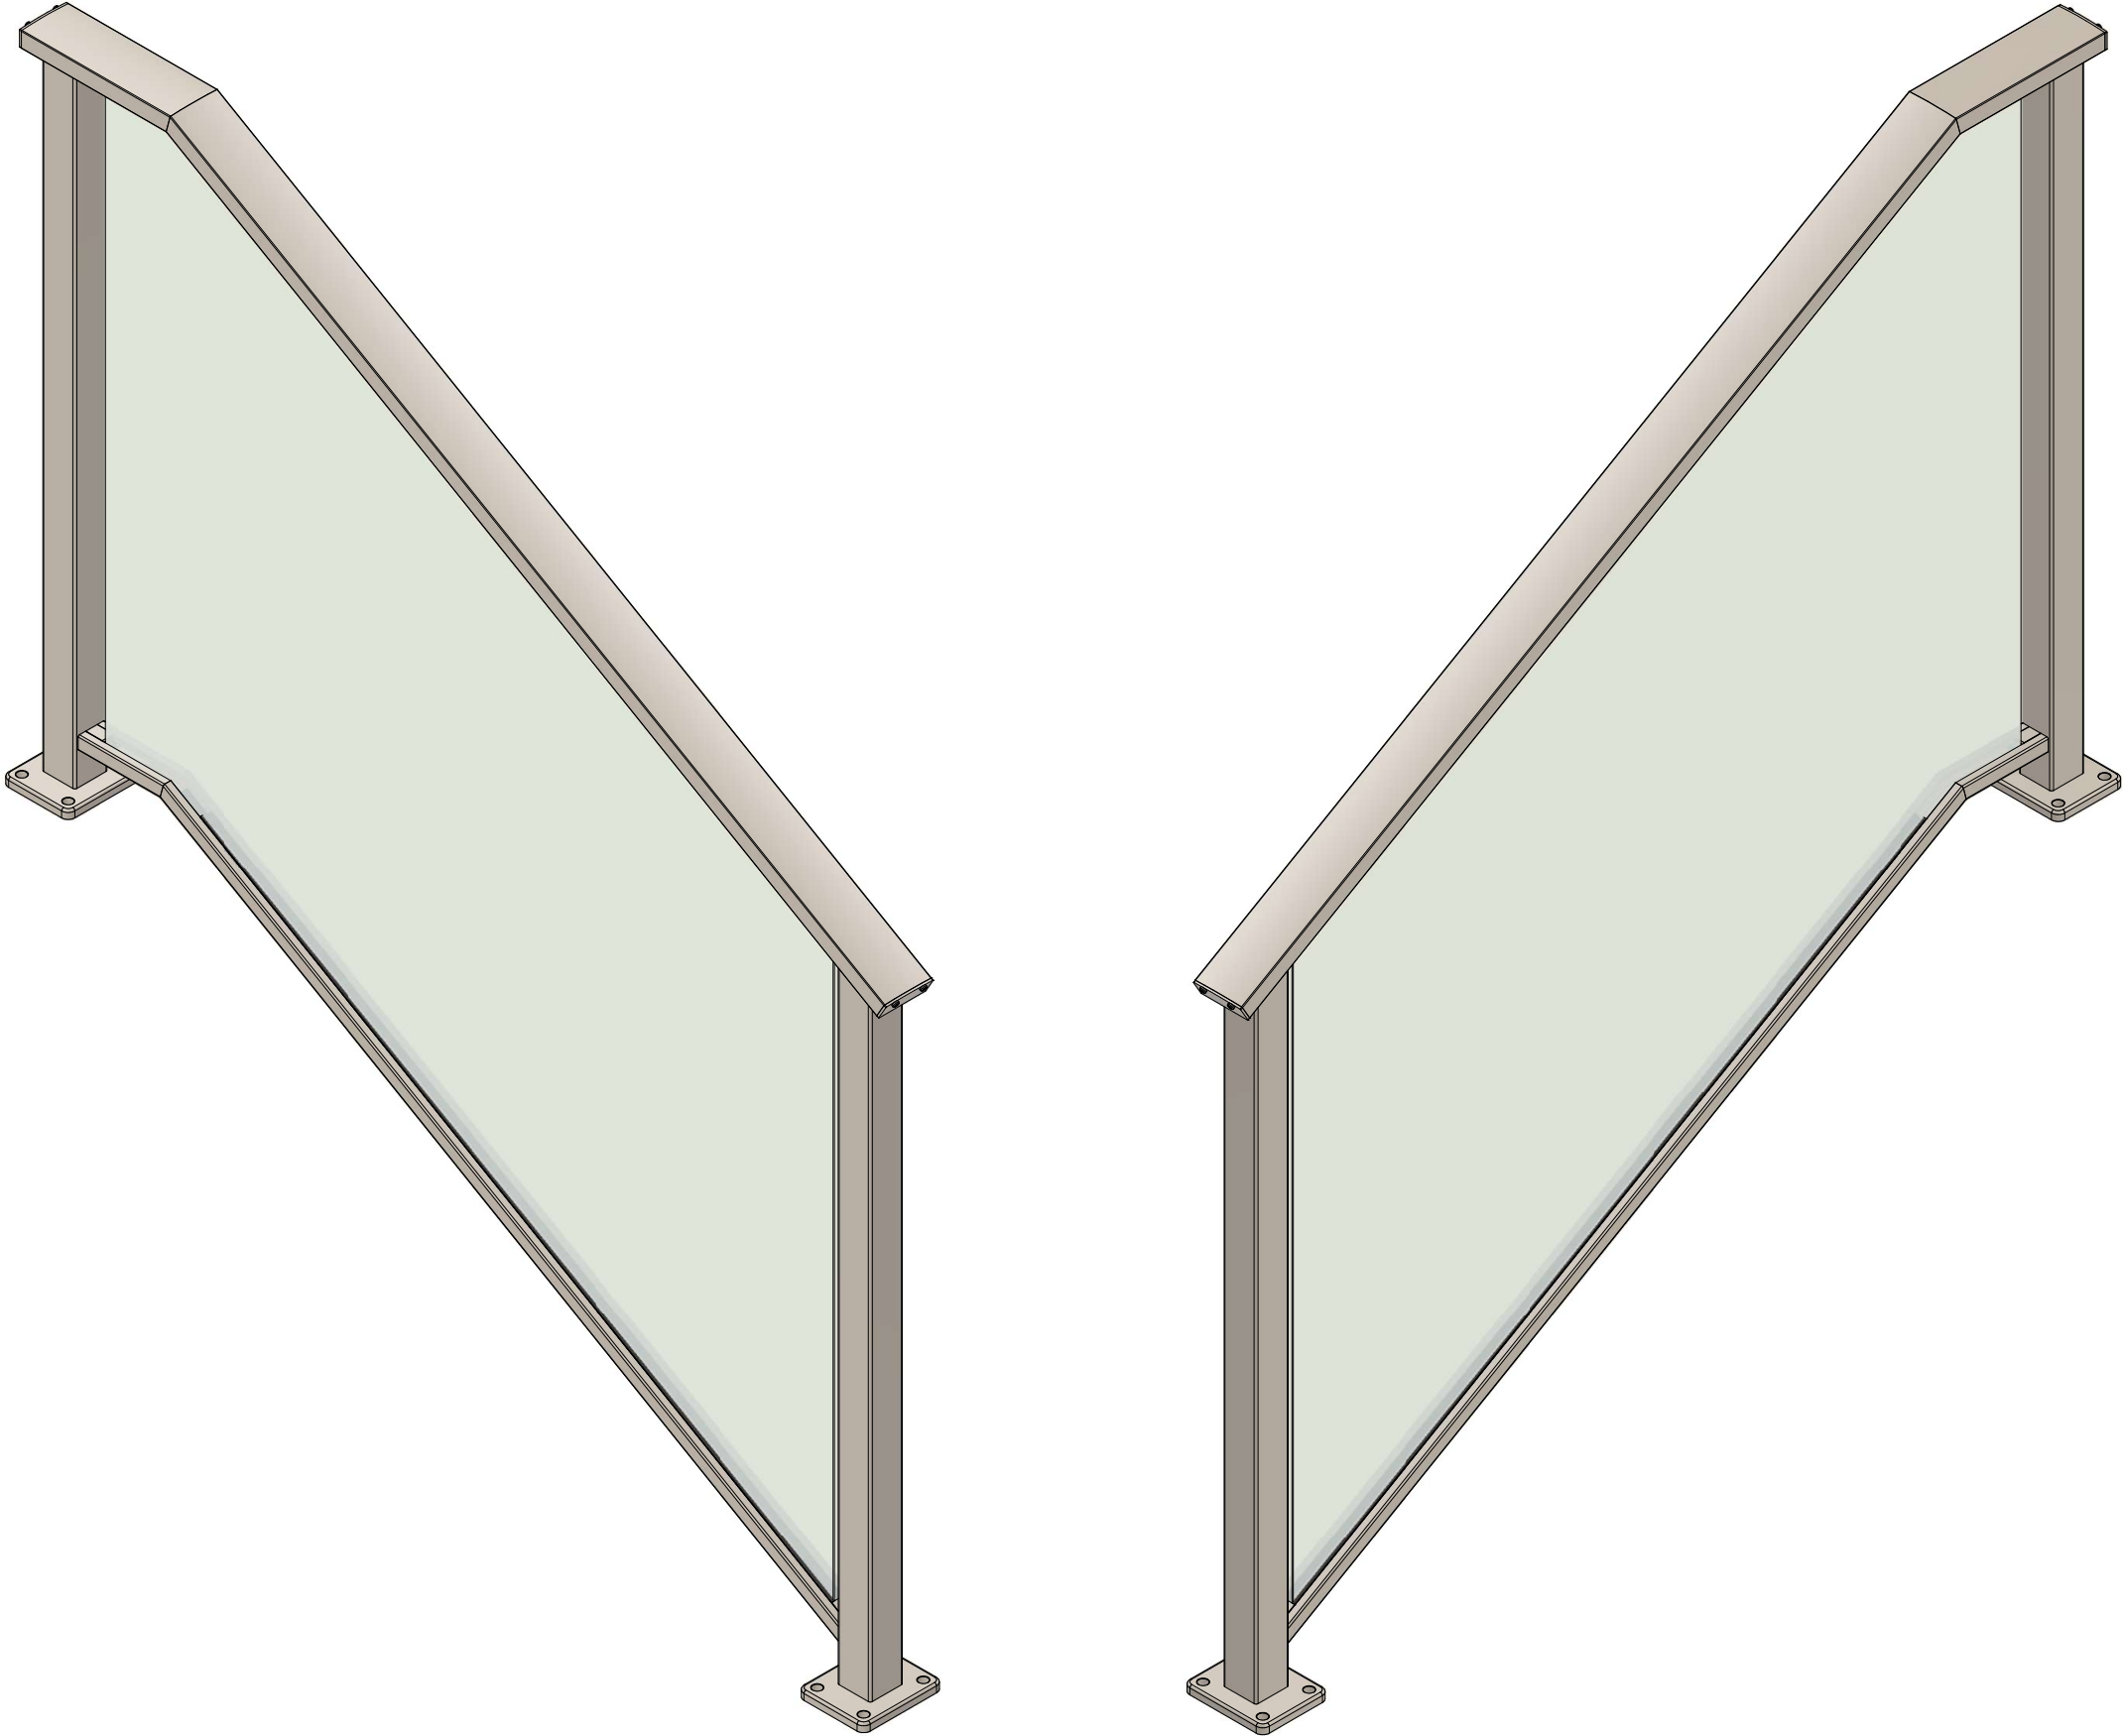

Notes:

- All items powder coat finish
- Isolation shall be provided between aluminium and dissimilar metals
- Welding of aluminium parts is not permitted without the written approval of the engineer
- All extrusions to be 6060T6 aluminium unless otherwise stated
- All exposed fasteners to be SS316 unless otherwise stated
- All covered fasteners to be SS304 unless otherwise stated

Rev	Description	Date
A	First Issue	4/12/2024

t: 0800 BELCANTO
w: www.belcanto.co.nz
e: projects@belcanto.co.nz
a: 21 Auburn Street, Grafton
Auckland 1023, New Zealand

© Copyright Belcanto Group Ltd
No copying or reproduction in any form
without the permission of Belcanto



Drawing Type:

**Diplomat Balustrade Standard
Details**


Drawing Title:

Top Fix Stair Isometric View

Drawing No: Revision

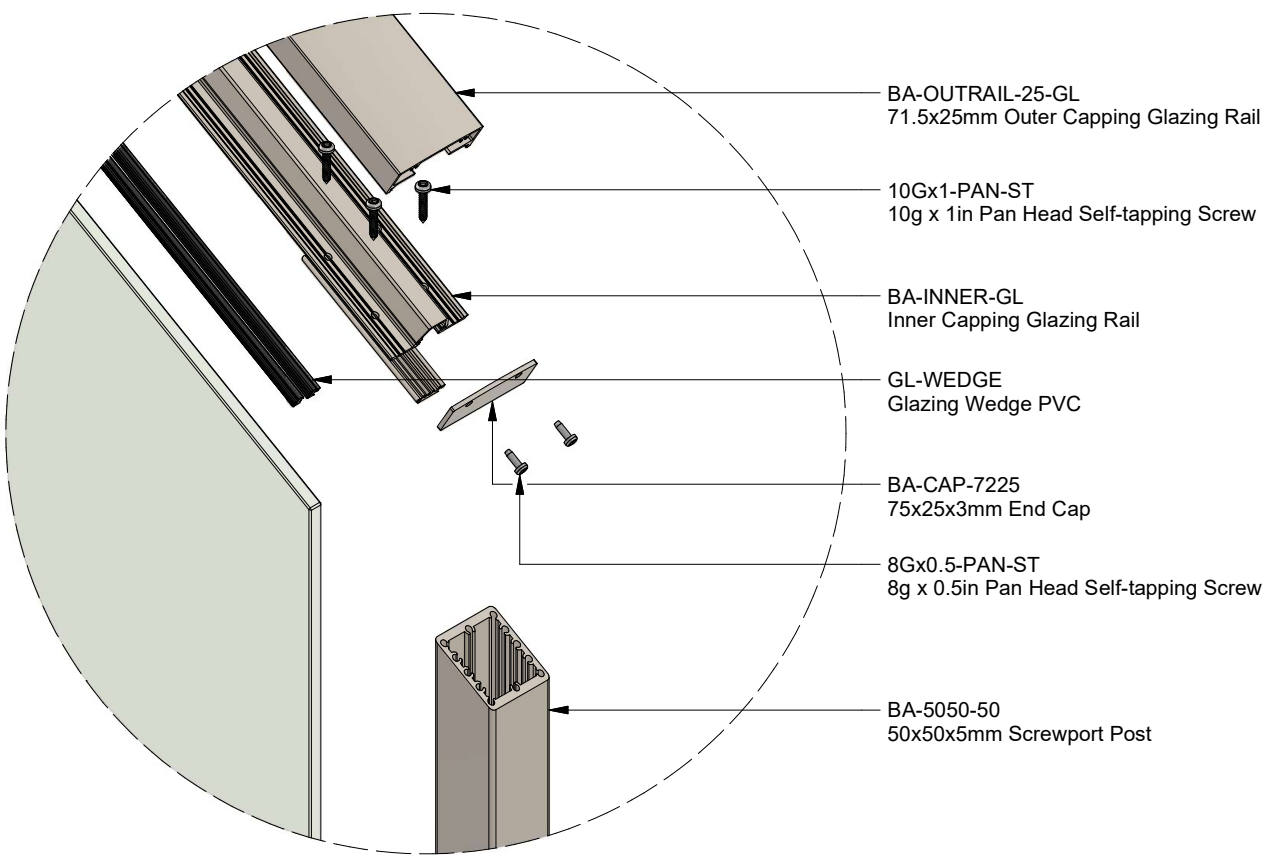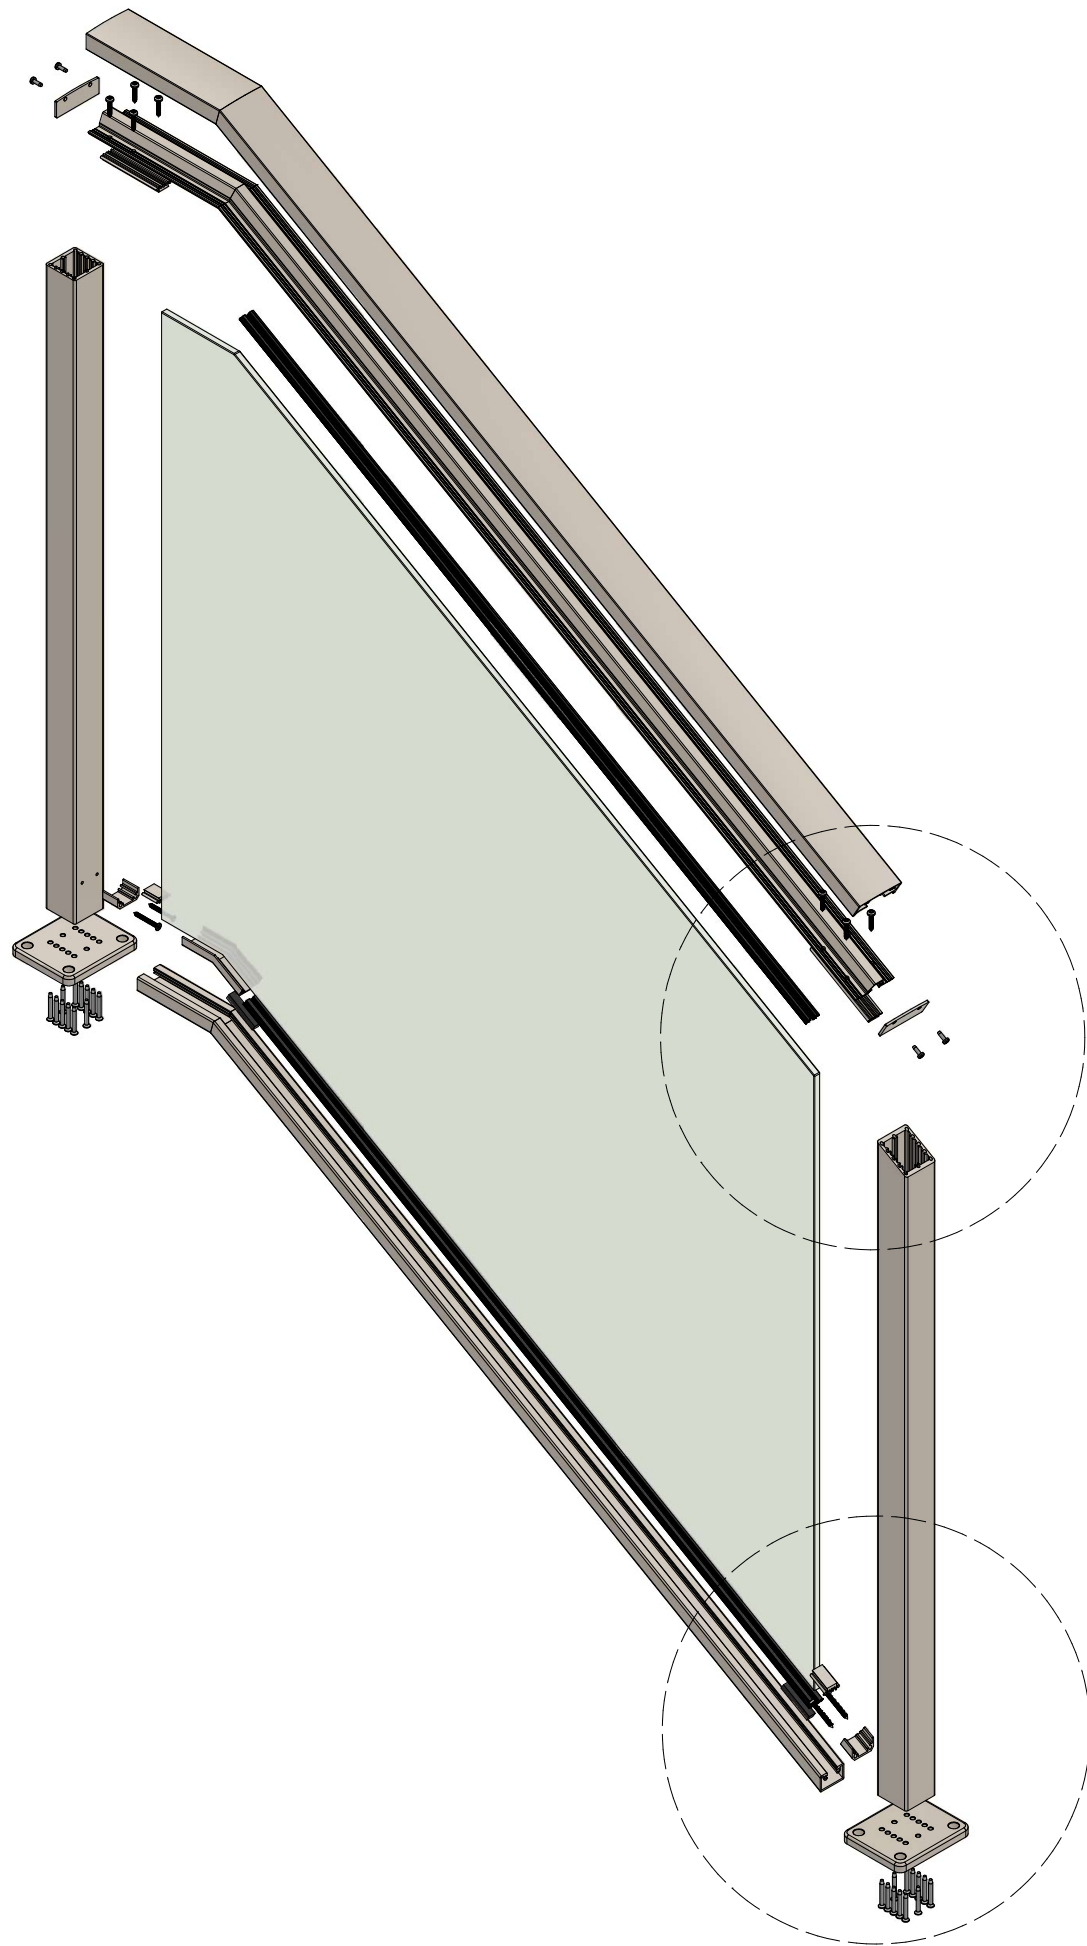

VIEW F

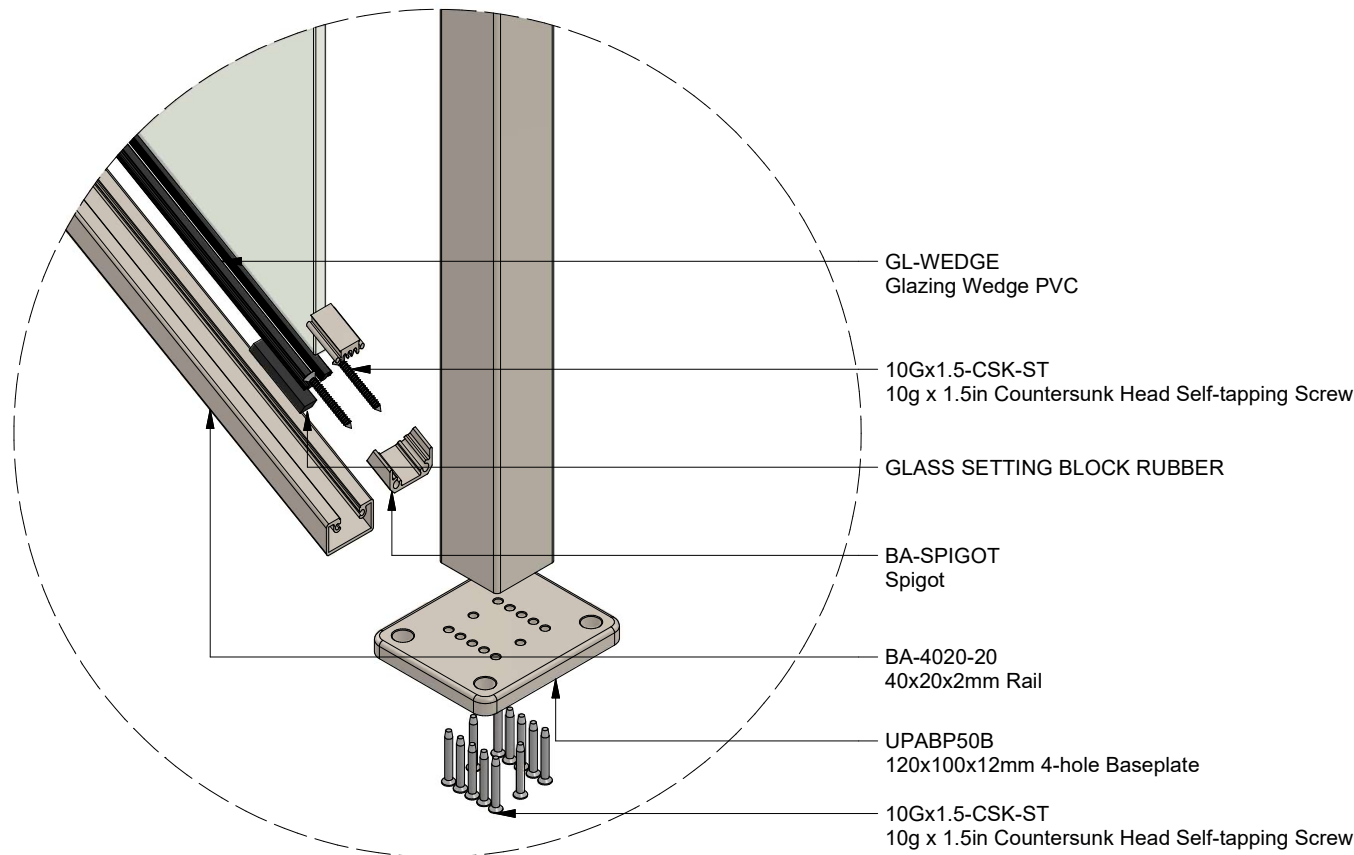

VIEW G

Notes:

- All items powder coat finish
- Isolation shall be provided between aluminium and dissimilar metals
- Welding of aluminium parts is not permitted without the written approval of the engineer
- All extrusions to be 6060T6 aluminium unless otherwise stated
- All exposed fasteners to be SS316 unless otherwise stated
- All covered fasteners to be SS304 unless otherwise stated

Rev	Description	Date
A	First Issue	4/12/2024

t: 0800 BELCANTO
w: www.belcanto.co.nz
e: projects@belcanto.co.nz
a: 21 Auburn Street, Grafton
Auckland 1023, New Zealand

© Copyright Belcanto Group Ltd
No copying or reproduction in any form
without the permission of Belcanto


Drawing Type:

Diplomat Balustrade Standard Details

Drawing Title:

Top Fix Stair Exploded View

Drawing No: Revision

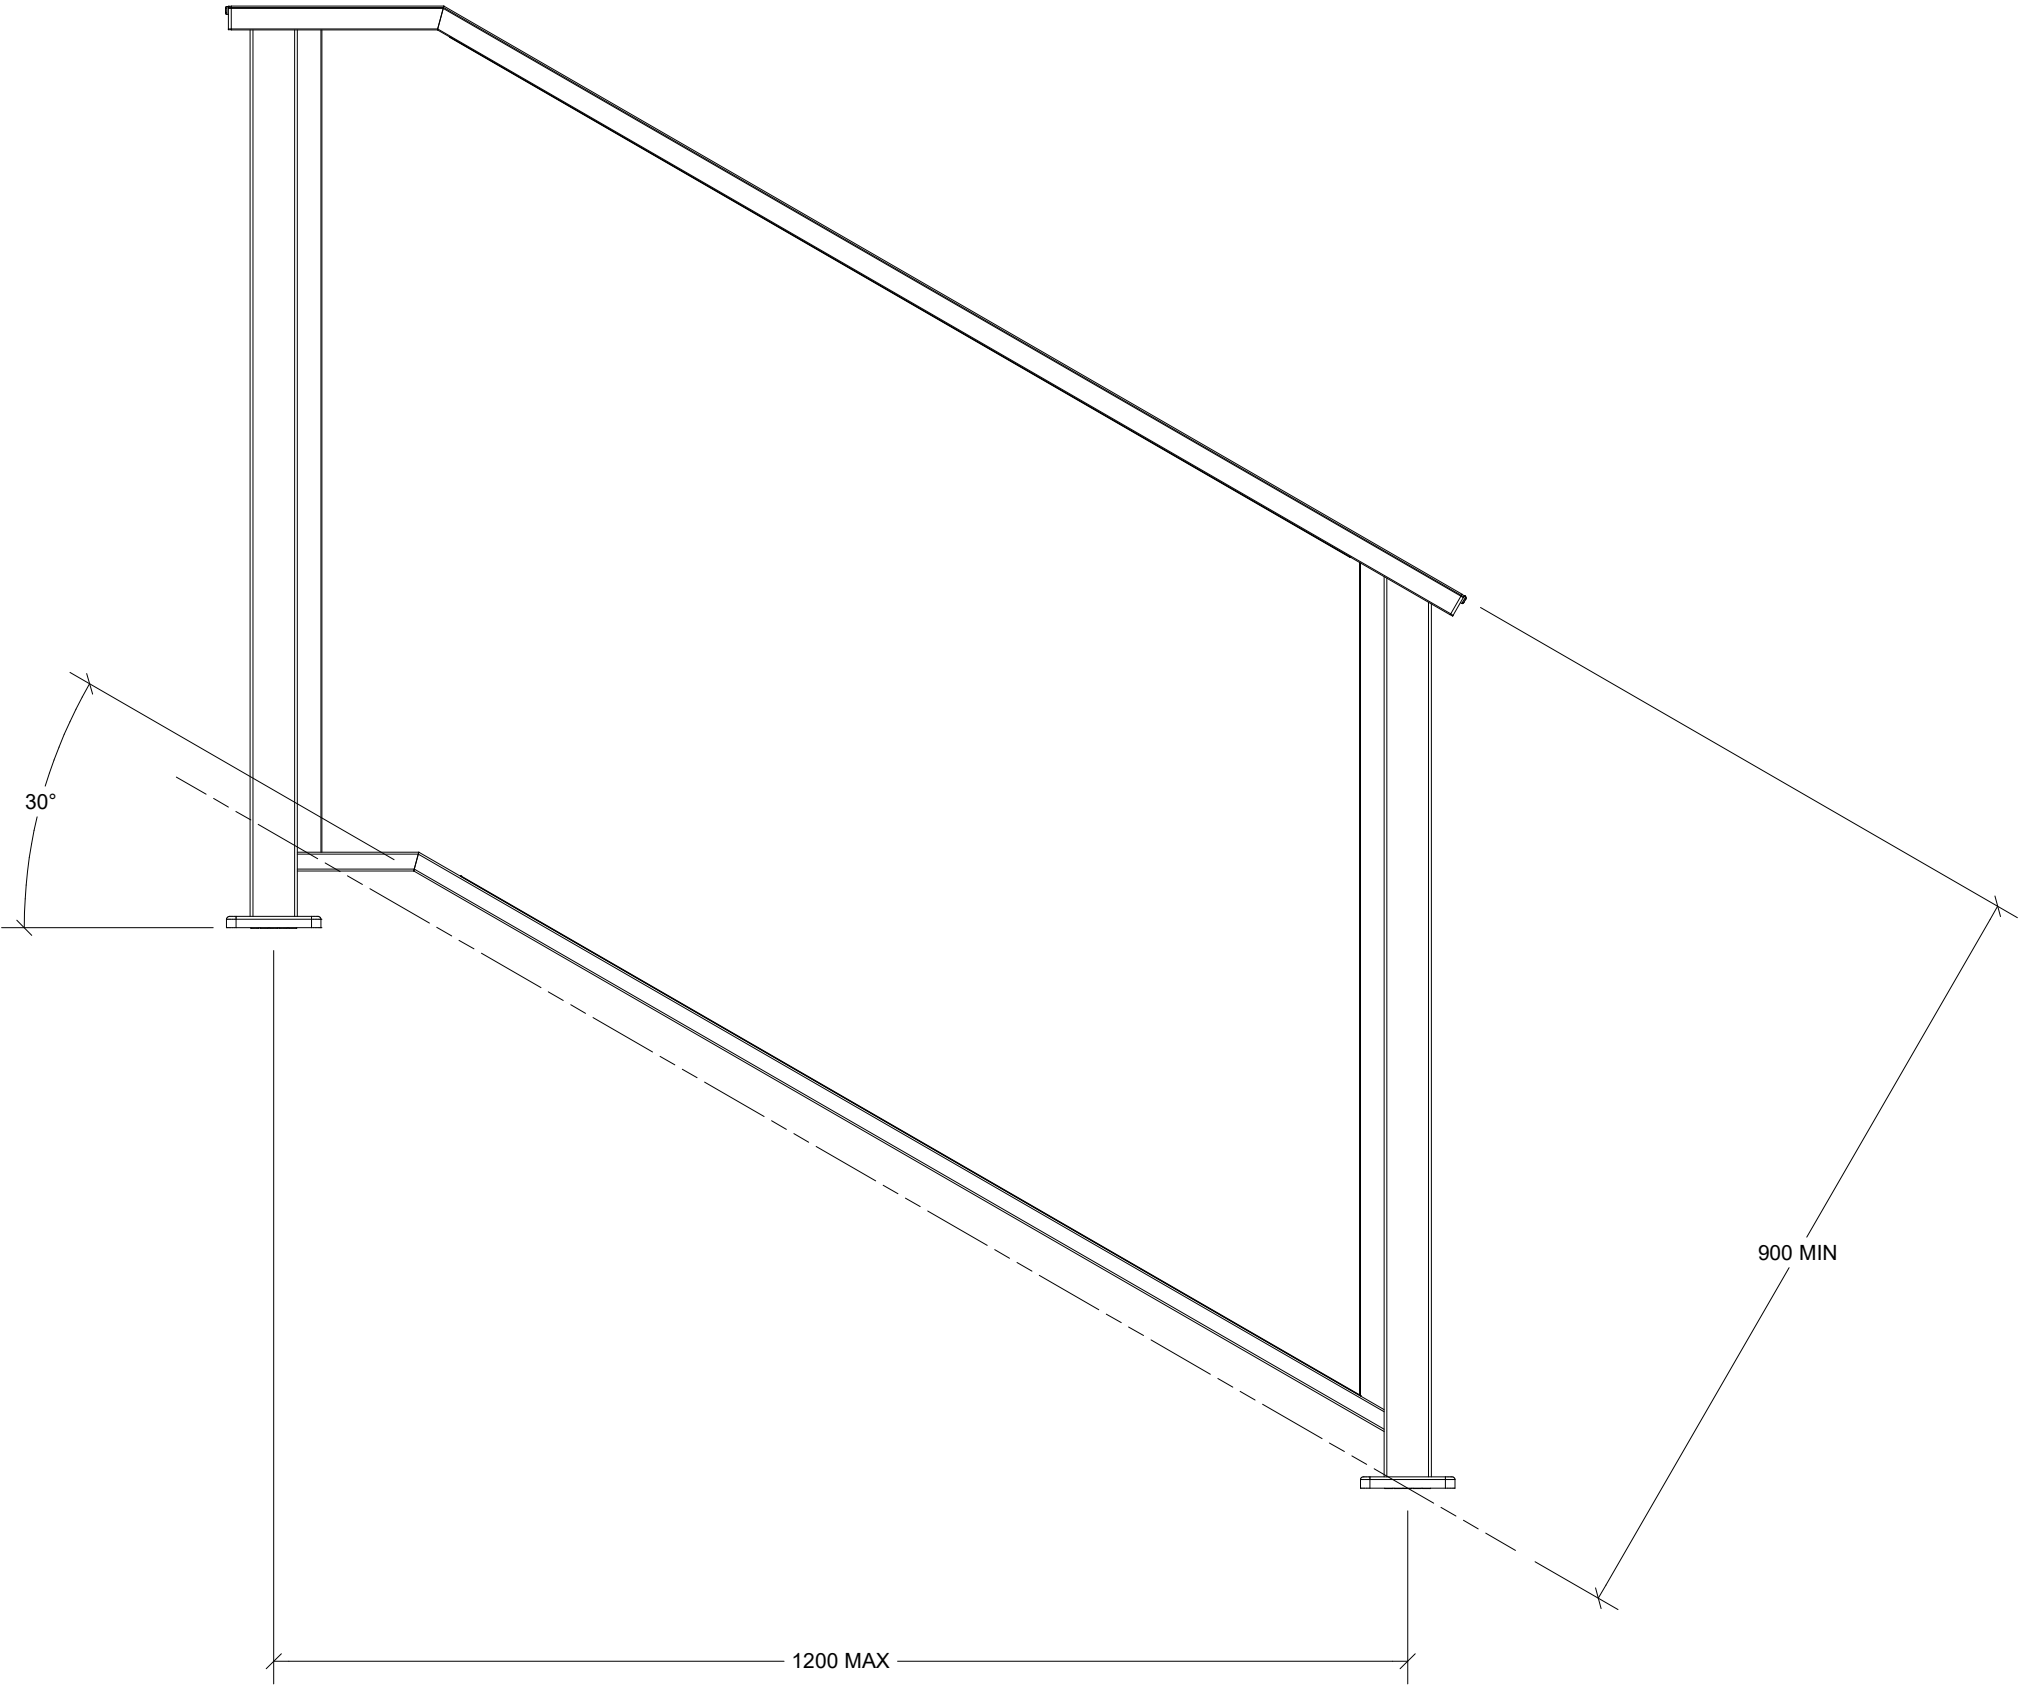

Notes:

- All items powder coat finish
- Isolation shall be provided between aluminium and dissimilar metals
- Welding of aluminium parts is not permitted without the written approval of the engineer
- All extrusions to be 6060T6 aluminium unless otherwise stated
- All exposed fasteners to be SS316 unless otherwise stated
- All covered fasteners to be SS304 unless otherwise stated

Rev	Description	Date
A	First Issue	4/12/2024

t: 0800 BELCANTO
w: www.belcanto.co.nz
e: projects@belcanto.co.nz
a: 21 Auburn Street, Grafton
Auckland 1023, New Zealand

© Copyright Belcanto Group Ltd
No copying or reproduction in any form
without the permission of Belcanto



Drawing Type:

Diplomat Balustrade Standard Details

Drawing Title:

Top Fix Stair General Dimensions

Drawing No: Revision

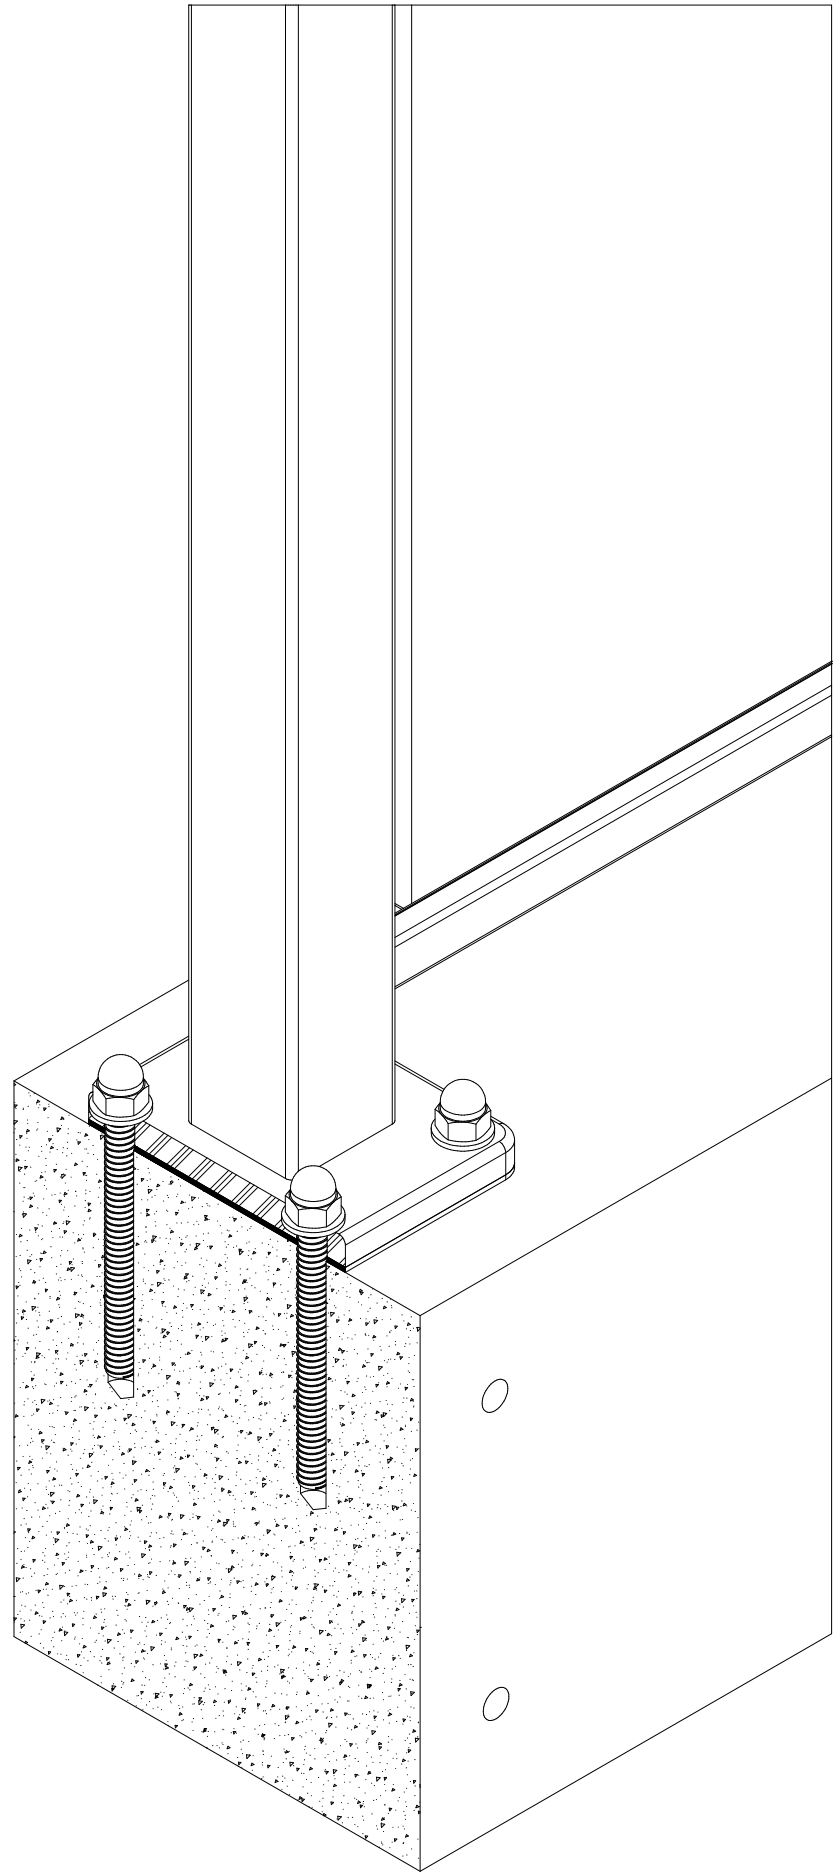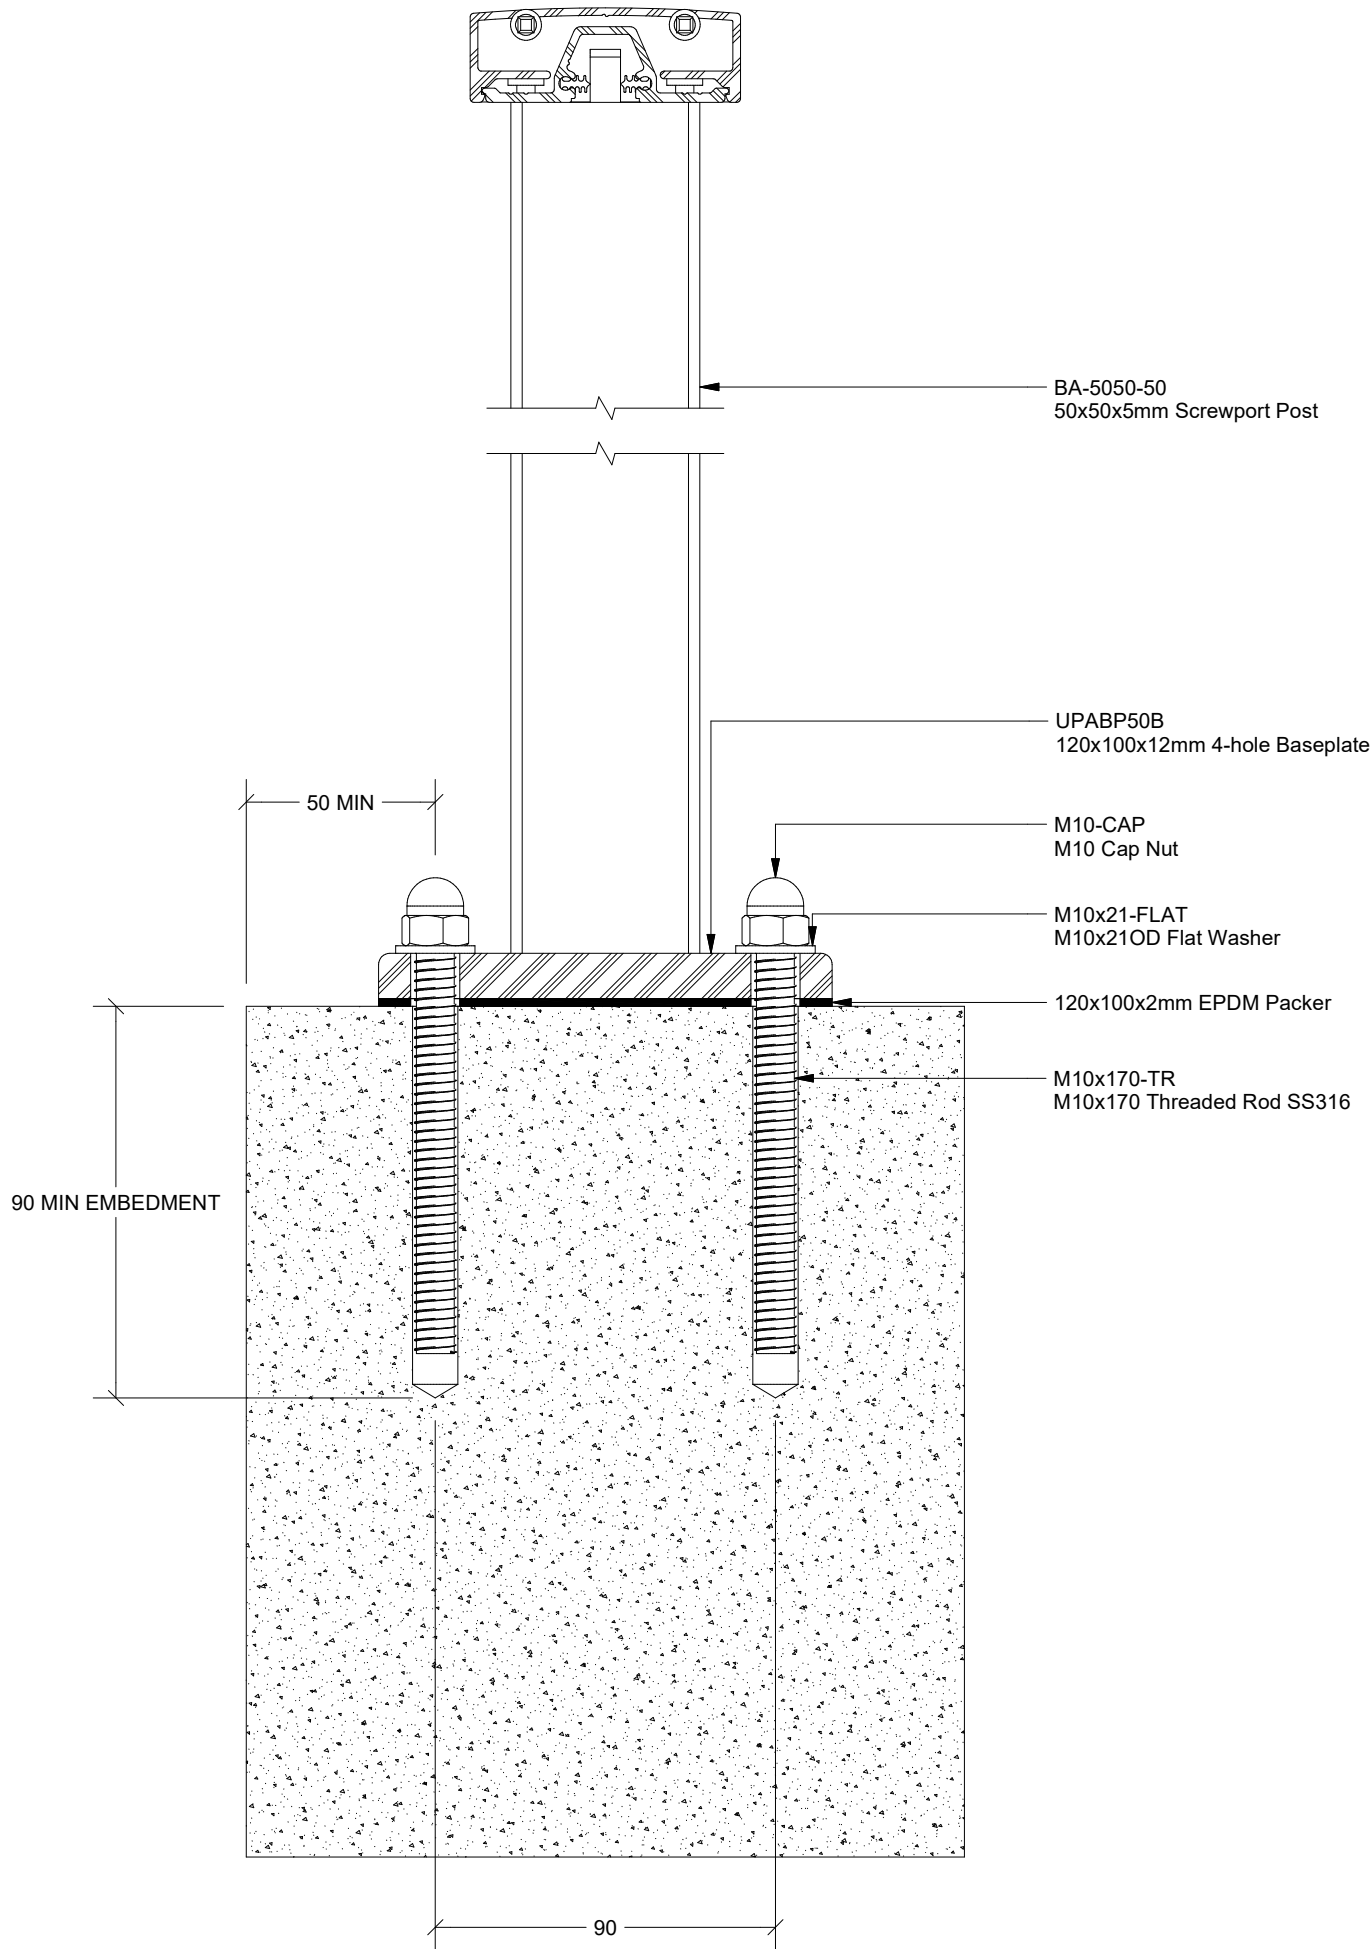

Notes:

- All items powder coat finish
- Isolation shall be provided between aluminium and dissimilar metals
- Welding of aluminium parts is not permitted without the written approval of the engineer
- All extrusions to be 6060T6 aluminium unless otherwise stated
- All exposed fasteners to be SS316 unless otherwise stated
- All covered fasteners to be SS304 unless otherwise stated

Rev	Description	Date
A	First Issue	4/12/2024

t: 0800 BELCANTO
w: www.belcanto.co.nz
e: projects@belcanto.co.nz
a: 21 Auburn Street, Grafton
Auckland 1023, New Zealand

© Copyright Belcanto Group Ltd
No copying or reproduction in any form
without the permission of Belcanto



Drawing Type:

**Diplomat Balustrade Standard
Details**

Drawing Title:

Top Fix Concrete Detail

Drawing No: Revision

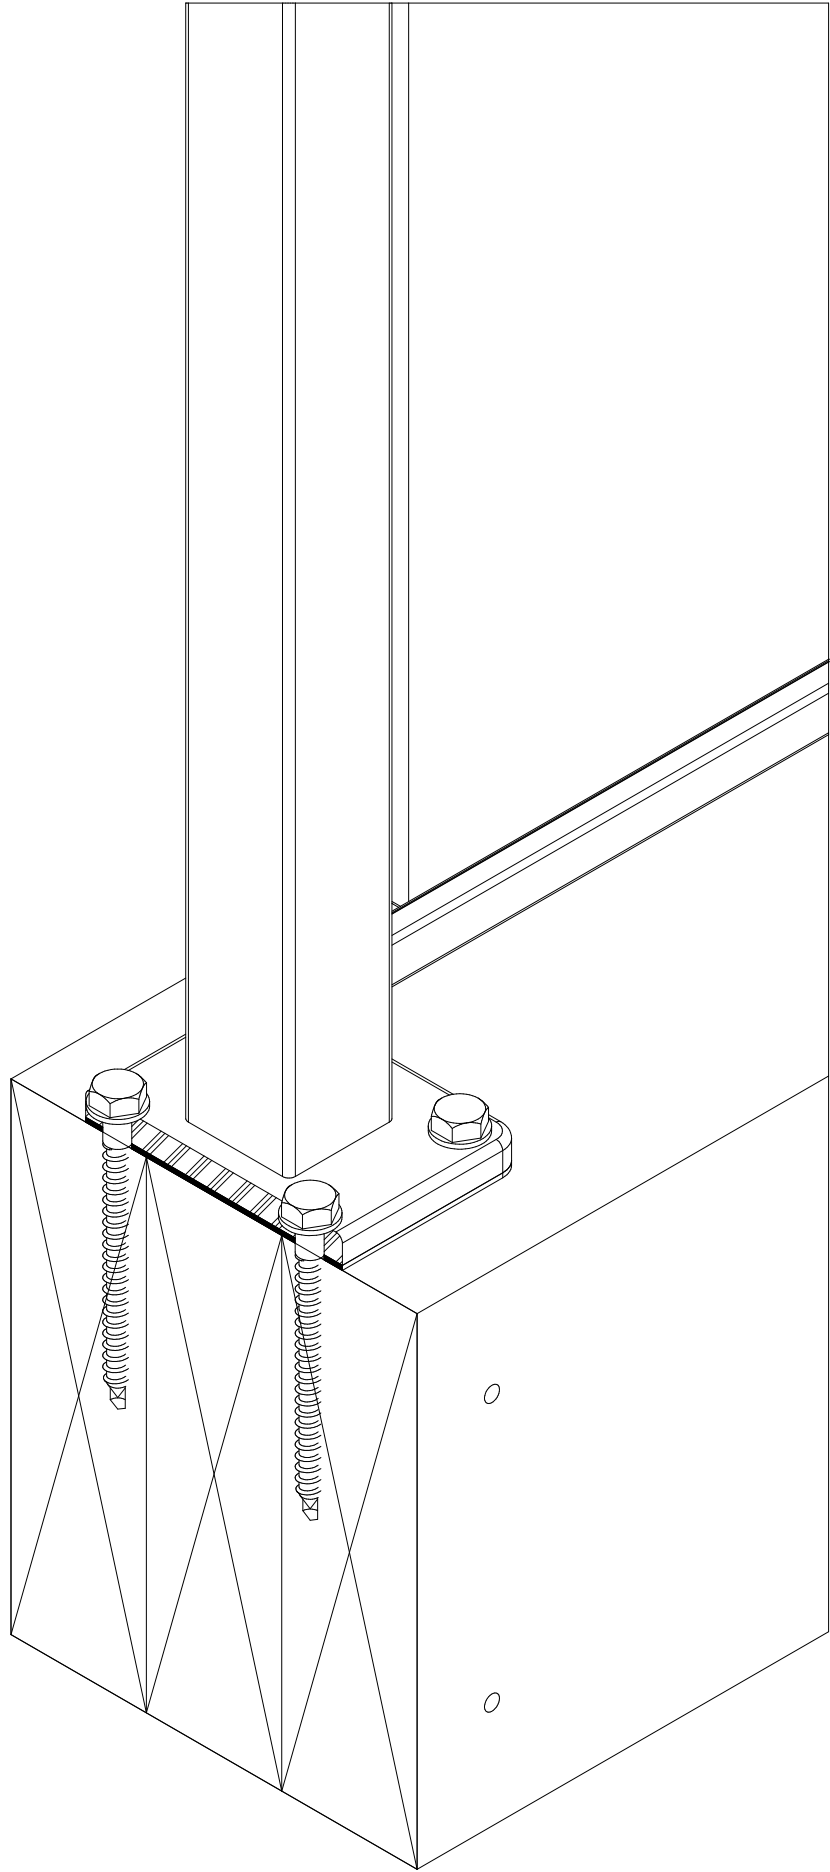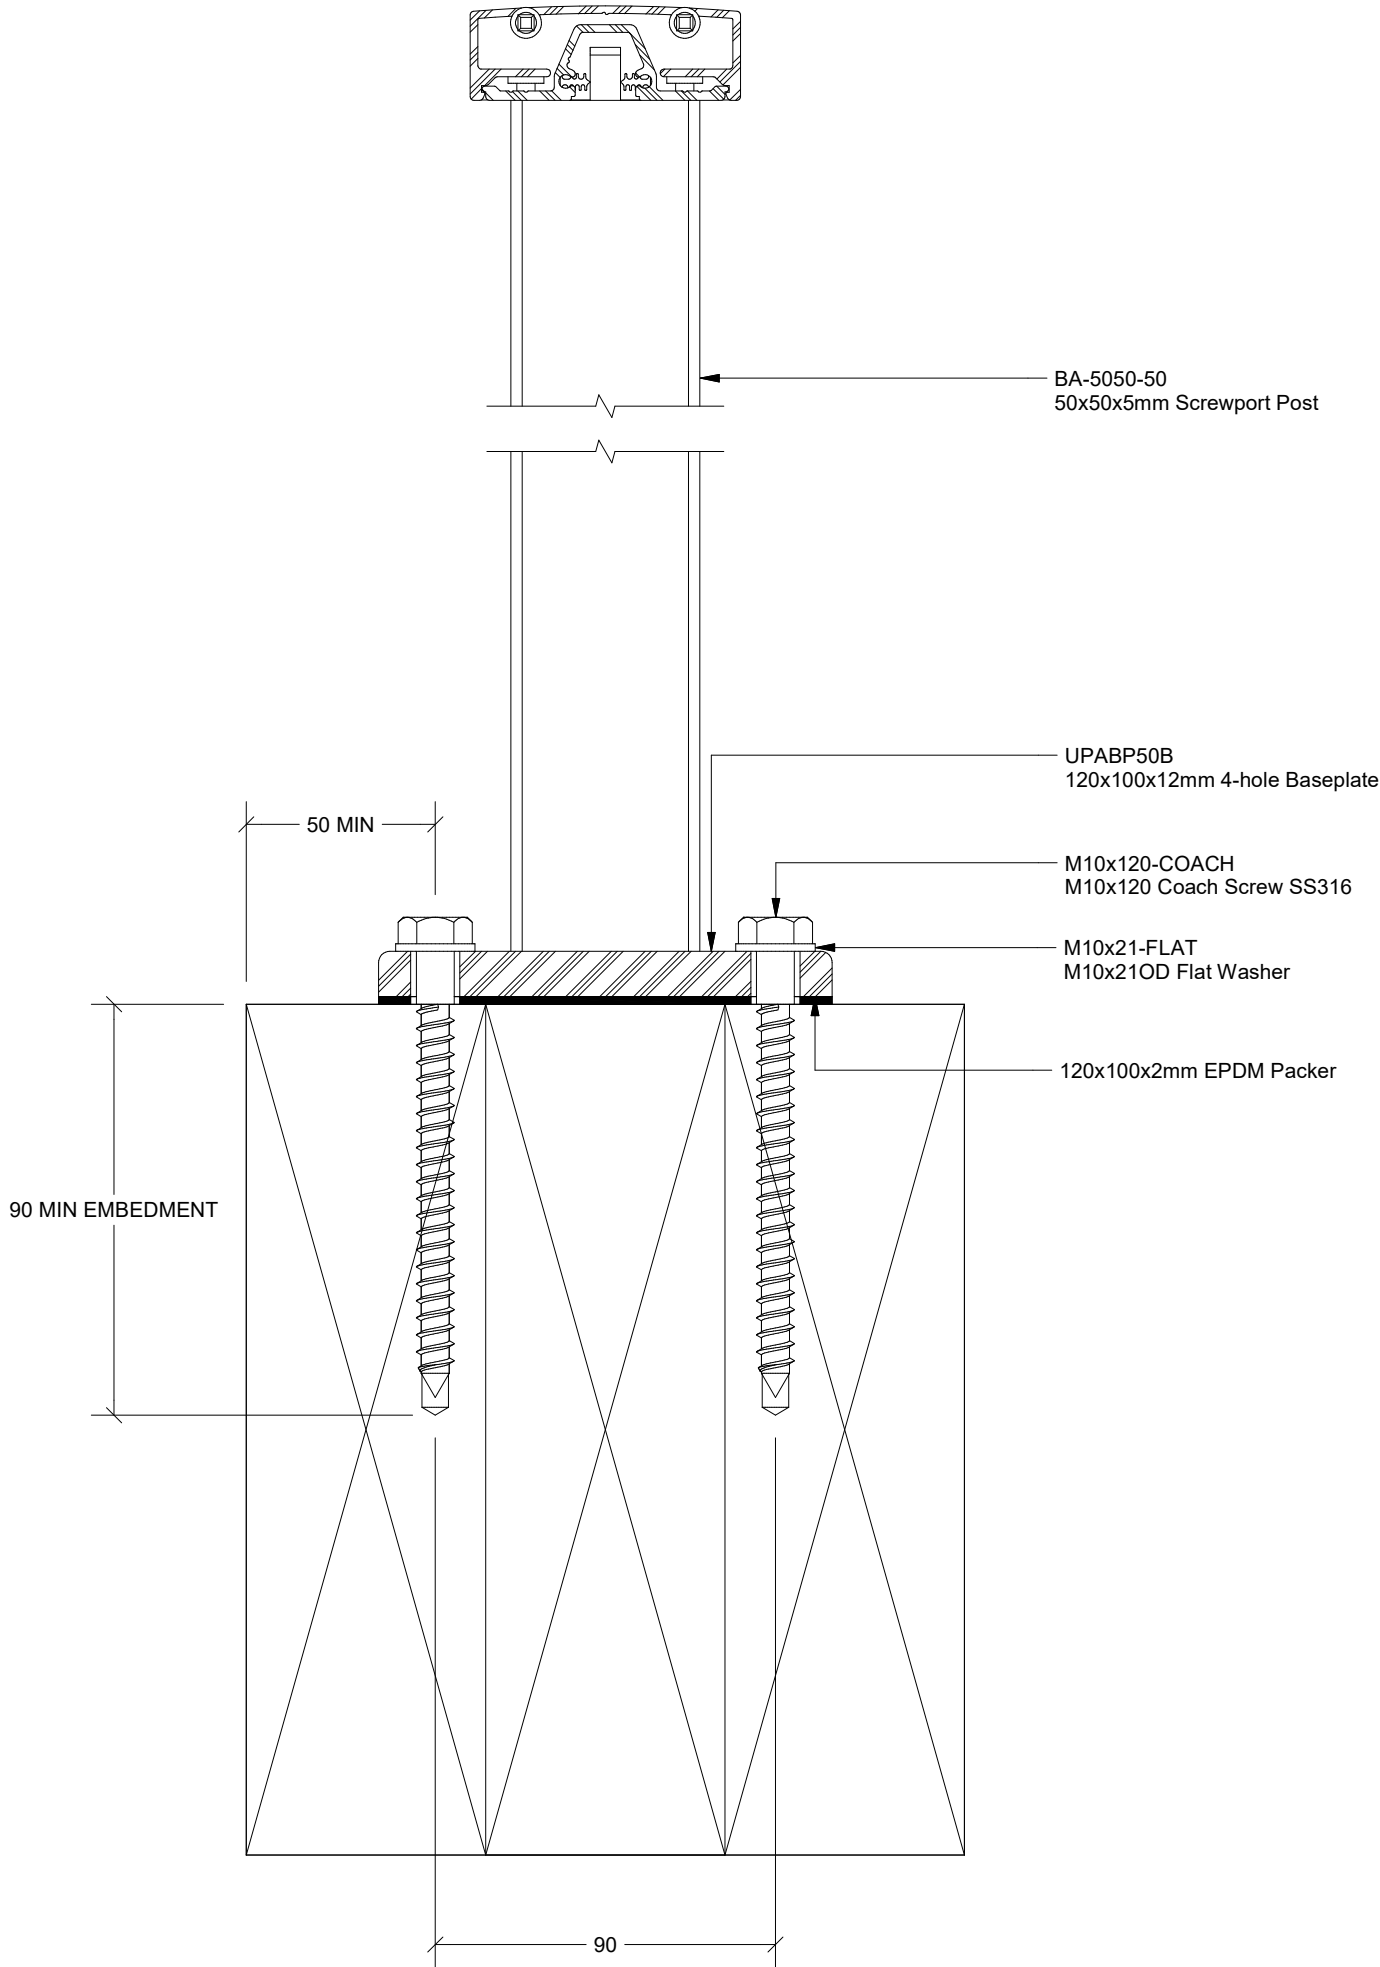

Notes:

- All items powder coat finish
- Isolation shall be provided between aluminium and dissimilar metals
- Welding of aluminium parts is not permitted without the written approval of the engineer
- All extrusions to be 6060T6 aluminium unless otherwise stated
- All exposed fasteners to be SS316 unless otherwise stated
- All covered fasteners to be SS304 unless otherwise stated

Rev	Description	Date
A	First Issue	4/12/2024

t: 0800 BELCANTO
w: www.belcanto.co.nz
e: projects@belcanto.co.nz
a: 21 Auburn Street, Grafton
Auckland 1023, New Zealand

© Copyright Belcanto Group Ltd
No copying or reproduction in any form
without the permission of Belcanto



Drawing Type:

**Diplomat Balustrade Standard
Details**

Drawing Title:

Top Fix Timber Detail

Drawing No: Revision

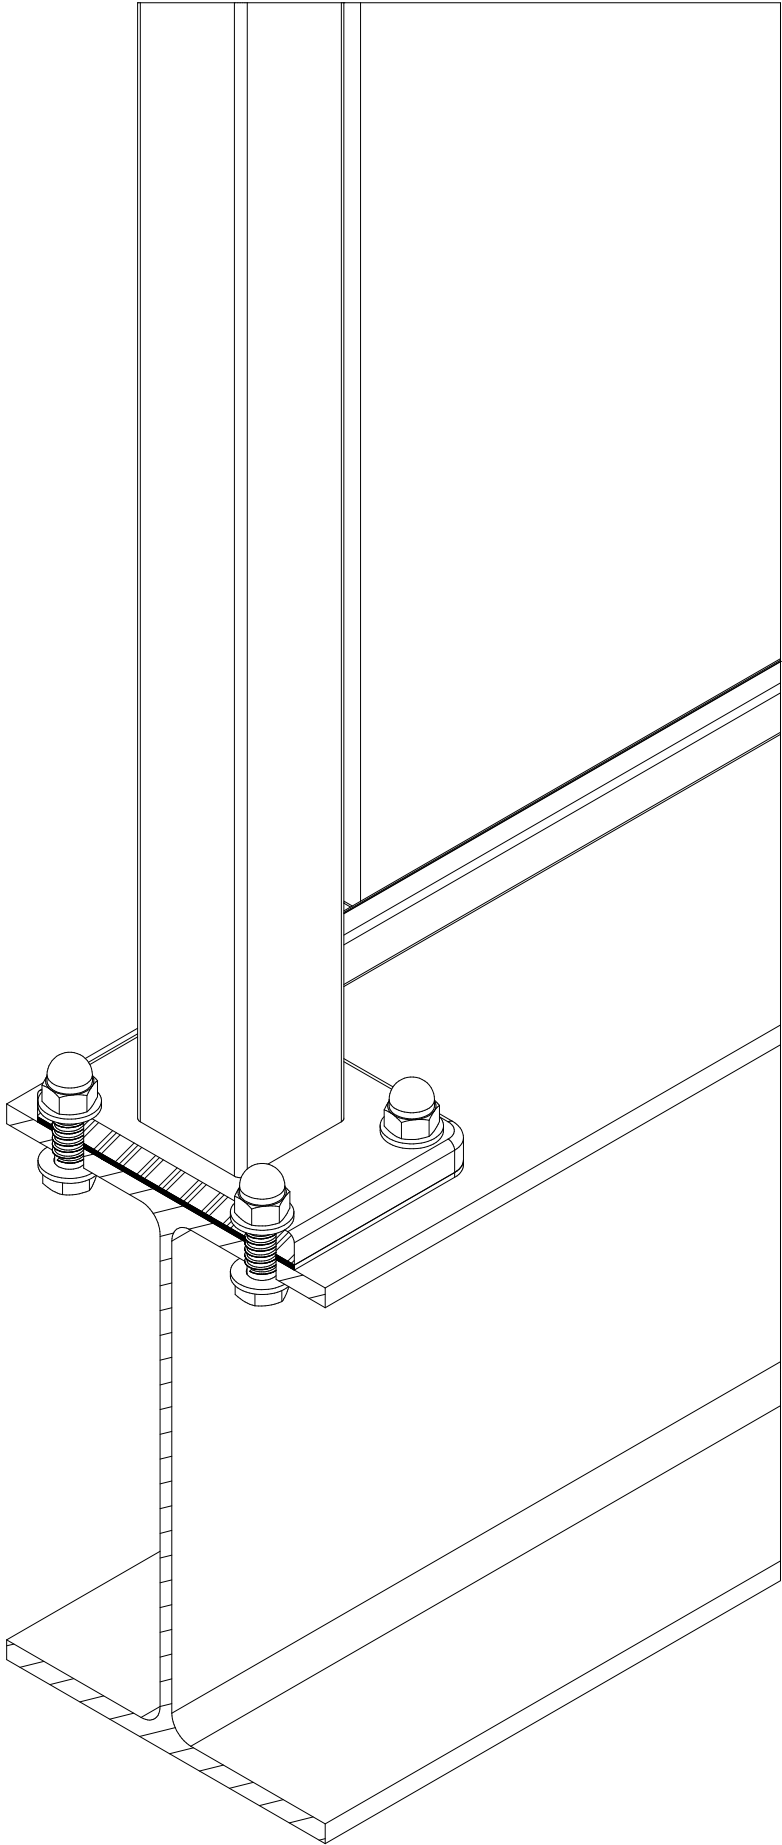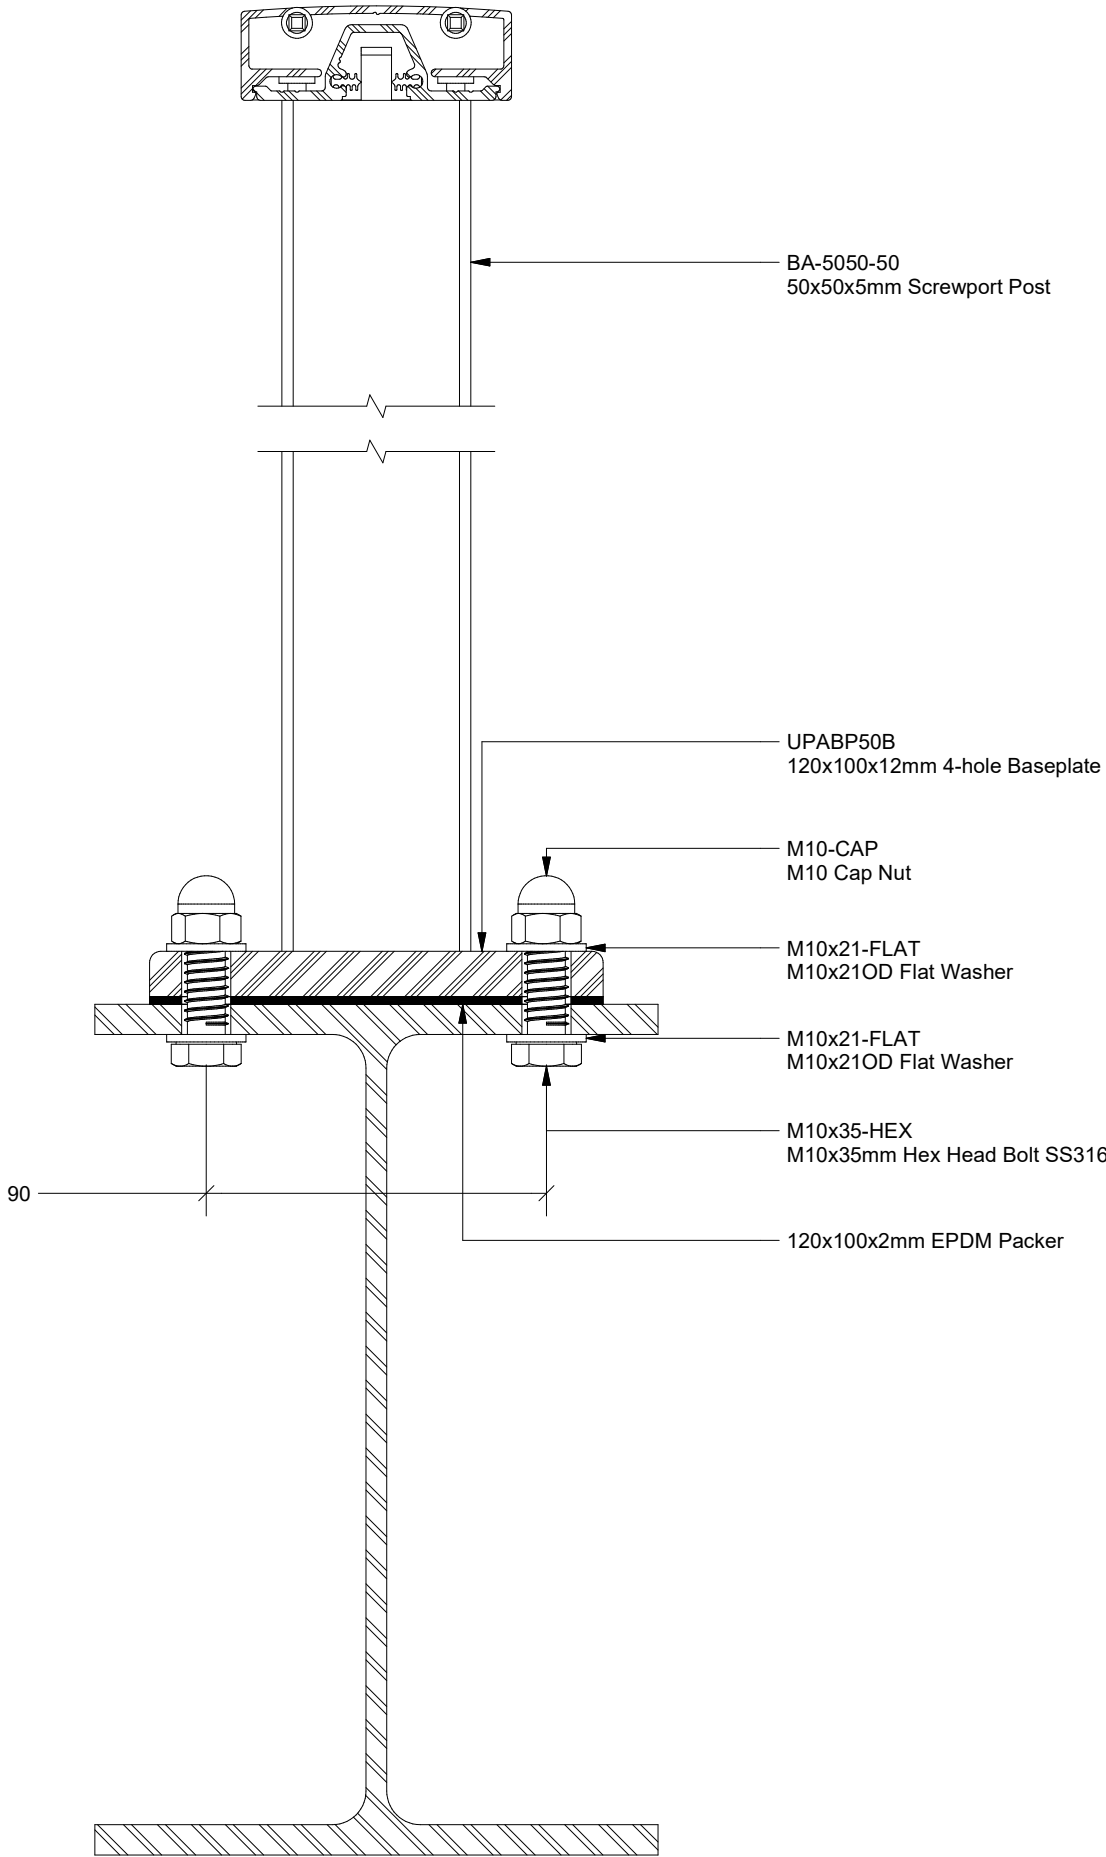

Notes:

- All items powder coat finish
- Isolation shall be provided between aluminium and dissimilar metals
- Welding of aluminium parts is not permitted without the written approval of the engineer
- All extrusions to be 6060T6 aluminium unless otherwise stated
- All exposed fasteners to be SS316 unless otherwise stated
- All covered fasteners to be SS304 unless otherwise stated

Rev	Description	Date
A	First Issue	4/12/2024

t: 0800 BELCANTO
w: www.belcanto.co.nz
e: projects@belcanto.co.nz
a: 21 Auburn Street, Grafton
Auckland 1023, New Zealand

© Copyright Belcanto Group Ltd
No copying or reproduction in any form
without the permission of Belcanto



Drawing Type:

**Diplomat Balustrade Standard
Details**

Drawing Title:

Top Fix Steel Detail

Drawing No: Revision

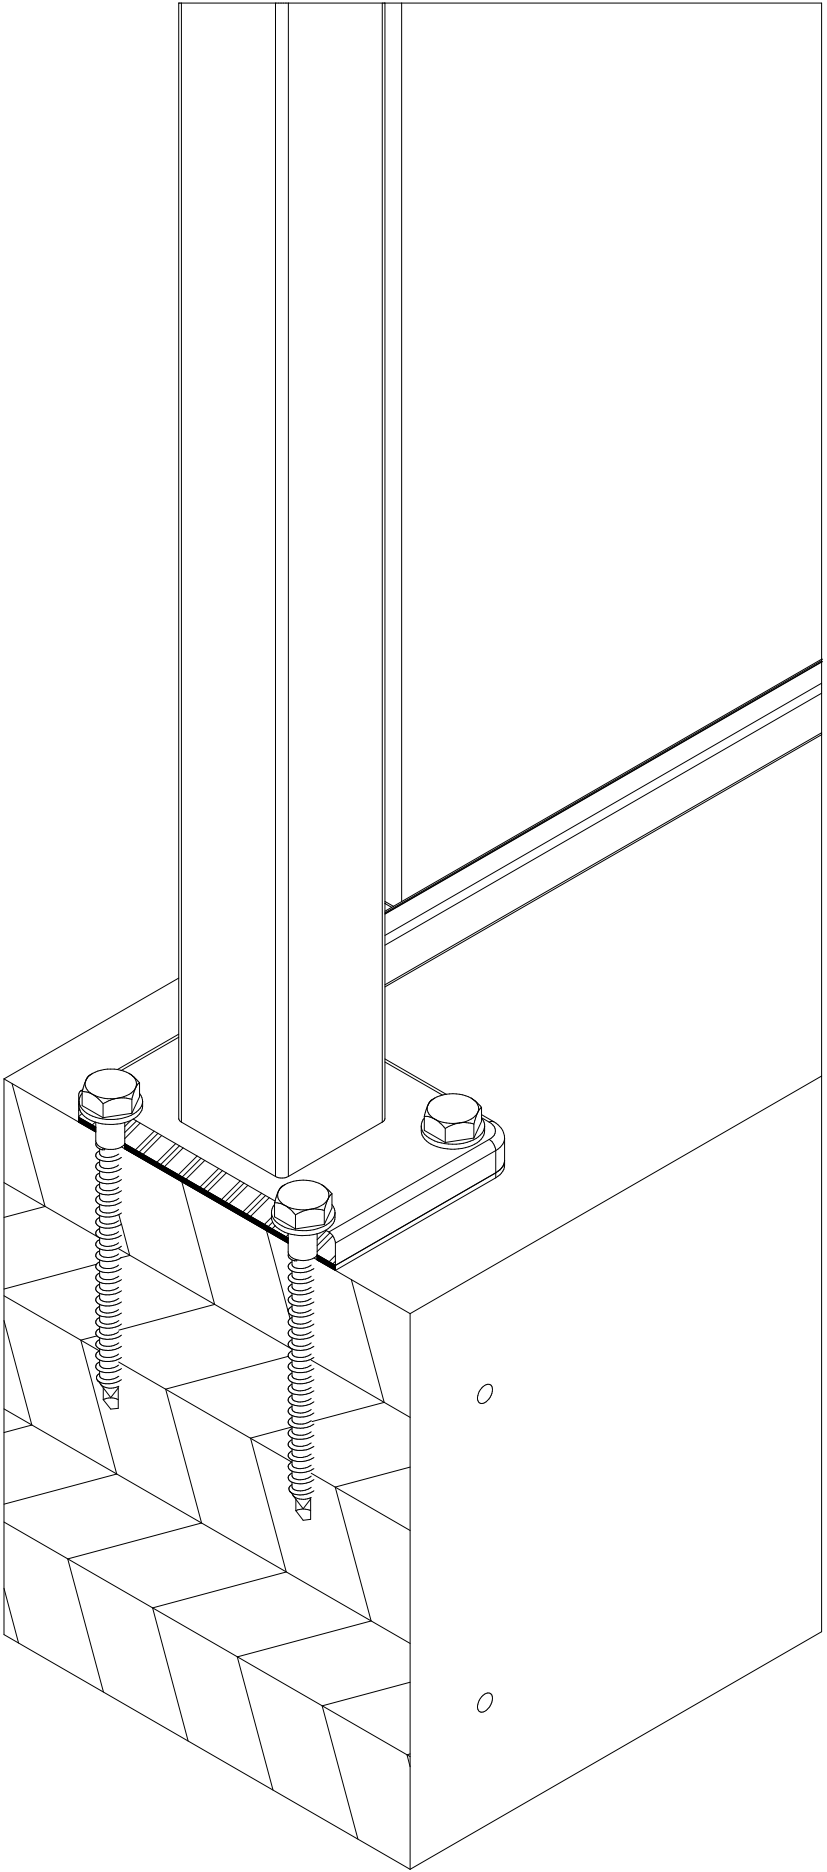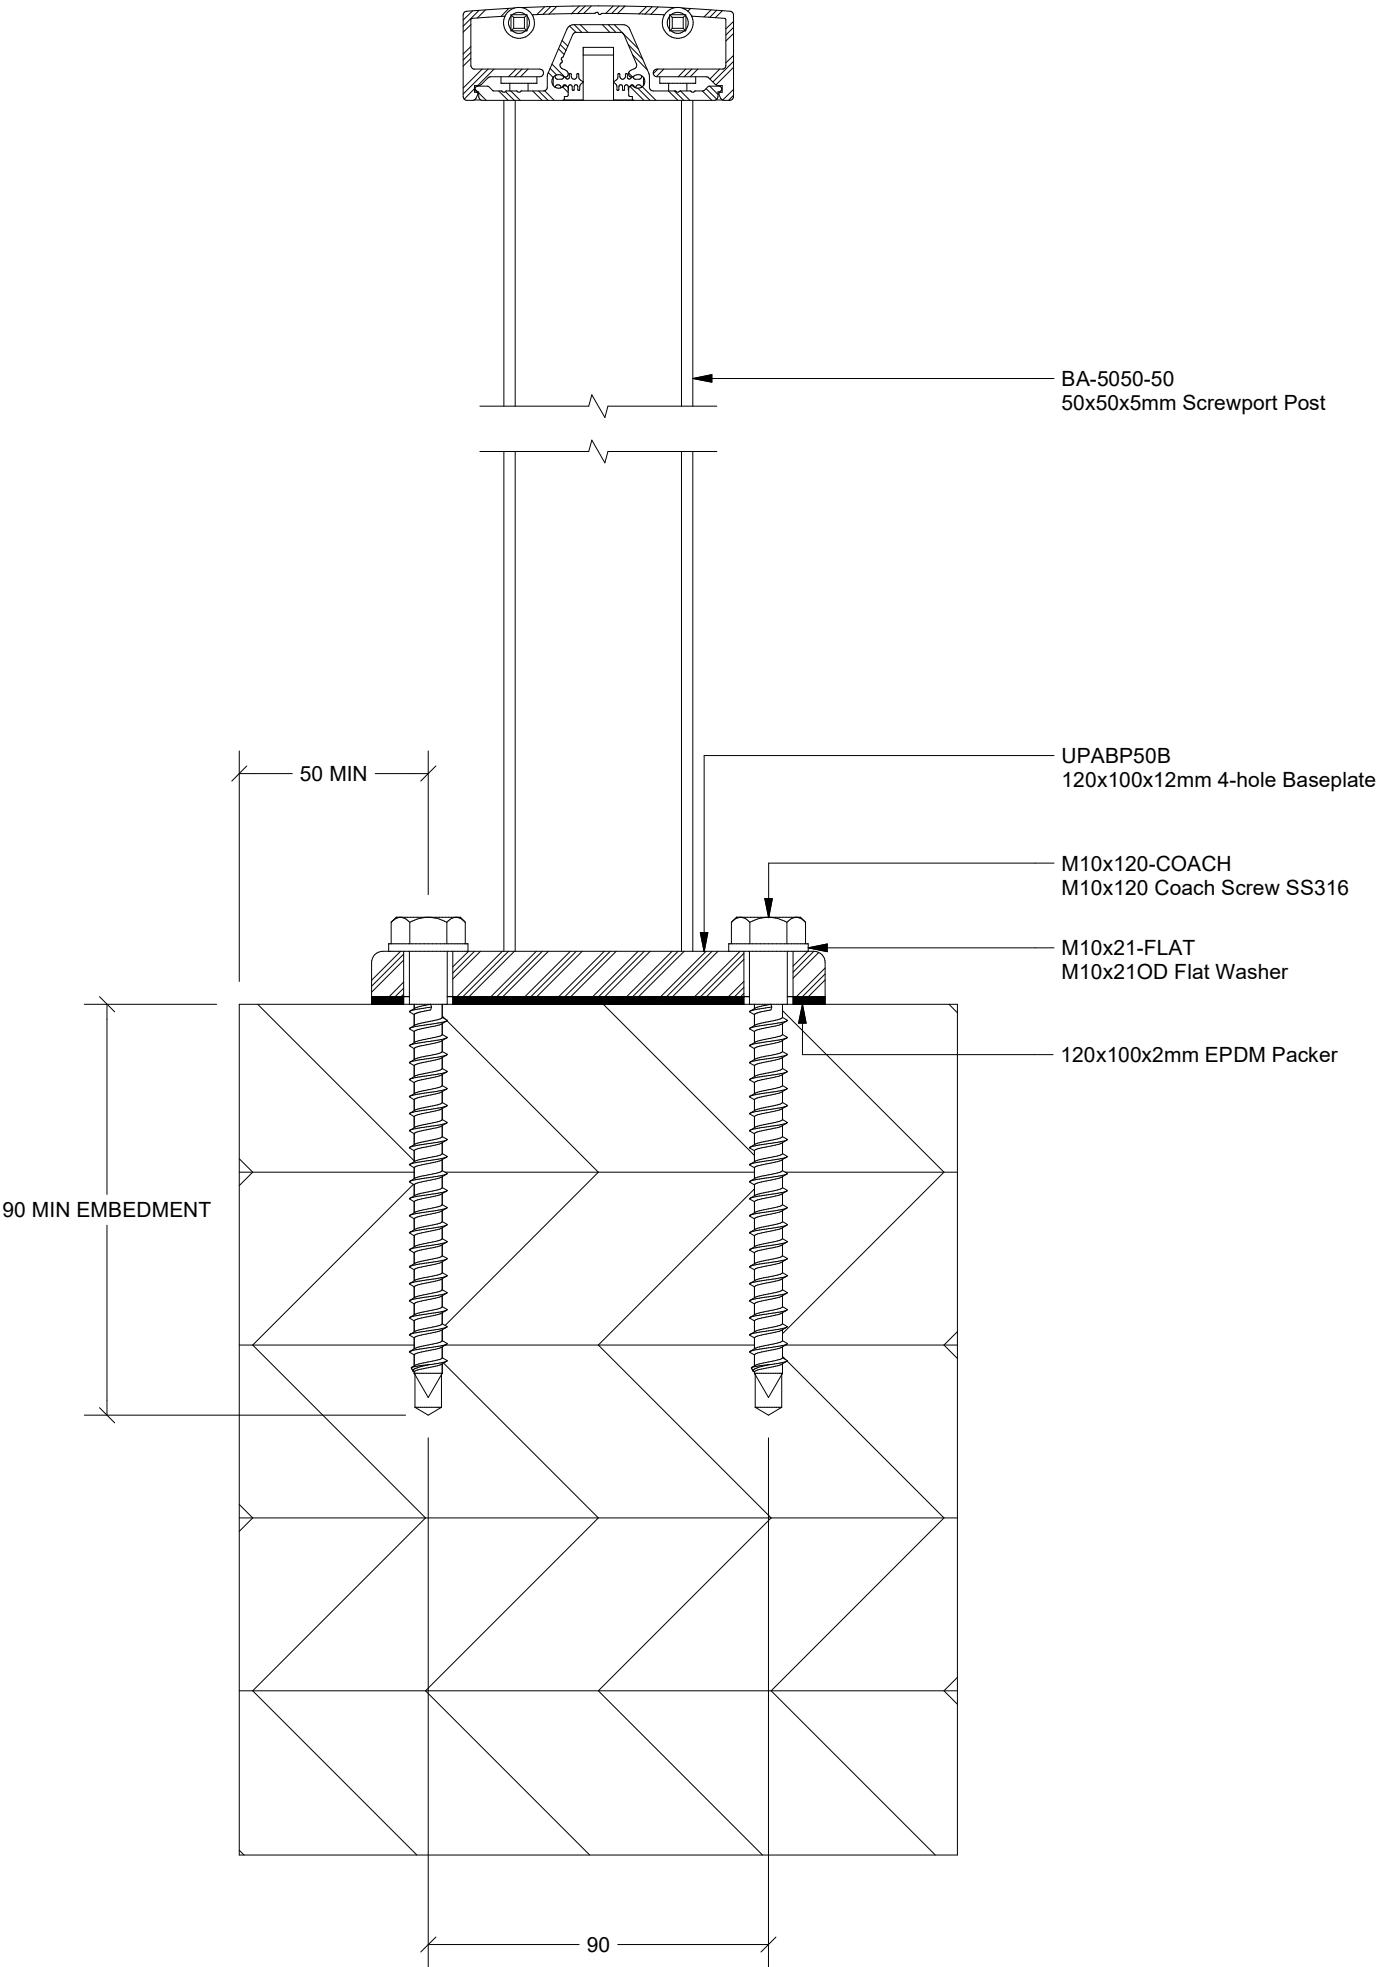

Notes:

- All items powder coat finish
- Isolation shall be provided between aluminium and dissimilar metals
- Welding of aluminium parts is not permitted without the written approval of the engineer
- All extrusions to be 6060T6 aluminium unless otherwise stated
- All exposed fasteners to be SS316 unless otherwise stated
- All covered fasteners to be SS304 unless otherwise stated

Rev	Description	Date
A	First Issue	4/12/2024

t: 0800 BELCANTO
w: www.belcanto.co.nz
e: projects@belcanto.co.nz
a: 21 Auburn Street, Grafton
Auckland 1023, New Zealand

© Copyright Belcanto Group Ltd
No copying or reproduction in any form
without the permission of Belcanto

Drawing Type:

Diplomat Balustrade Standard Details

Drawing Title:

Top Fix CLT Detail

Drawing No: Revision