


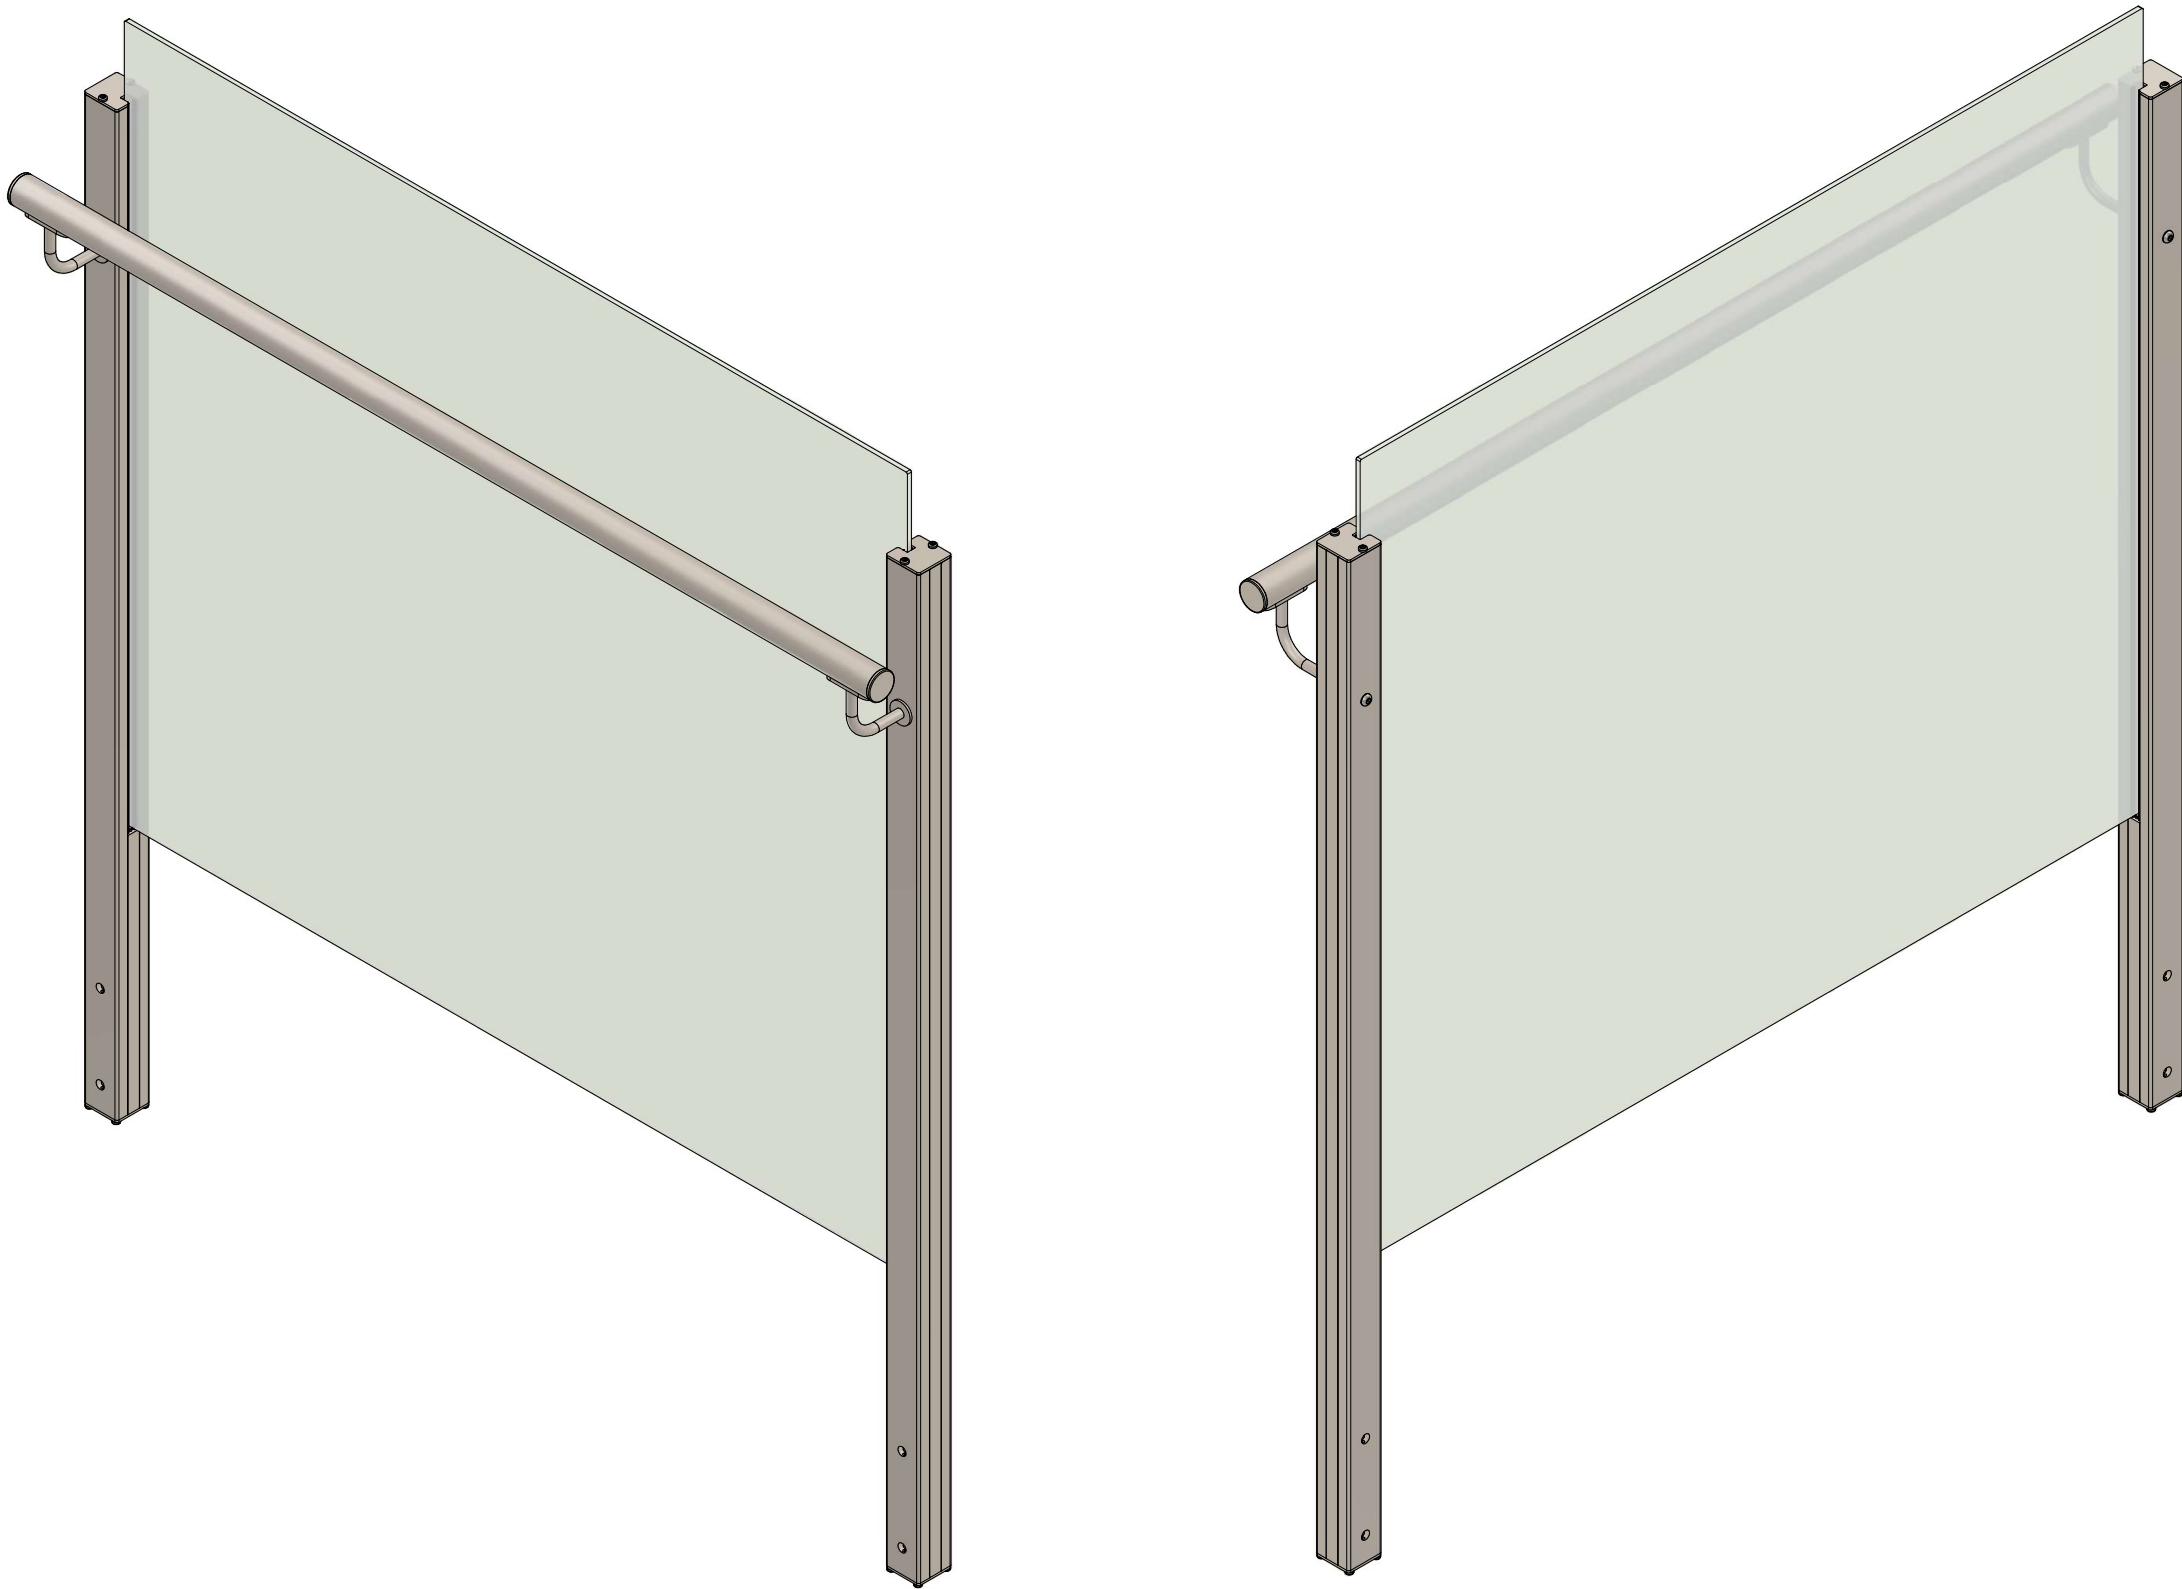

Notes:

- All items powder coat finish
- Isolation shall be provided between aluminium and dissimilar metals
- Welding of aluminium parts is not permitted without the written approval of the engineer
- All extrusions to be 6060T6 aluminium unless otherwise stated
- All exposed fasteners to be SS316 unless otherwise stated
- All covered fasteners to be SS304 unless otherwise stated

| Rev | Description | Date      |
|-----|-------------|-----------|
| A   | First Issue | 4/12/2024 |

t: 0800 BELCANTO  
w: [www.belcanto.co.nz](http://www.belcanto.co.nz)  
e: [projects@belcanto.co.nz](mailto:projects@belcanto.co.nz)  
a: 21 Auburn Street, Grafton  
Auckland 1023, New Zealand

© Copyright Belcanto Group Ltd  
No copying or reproduction in any form  
without the permission of Belcanto




Drawing Type:

**Envoy Balustrade Standard  
Details**


Drawing Title:

**Side Fix Isometric View**


Drawing No: Revision

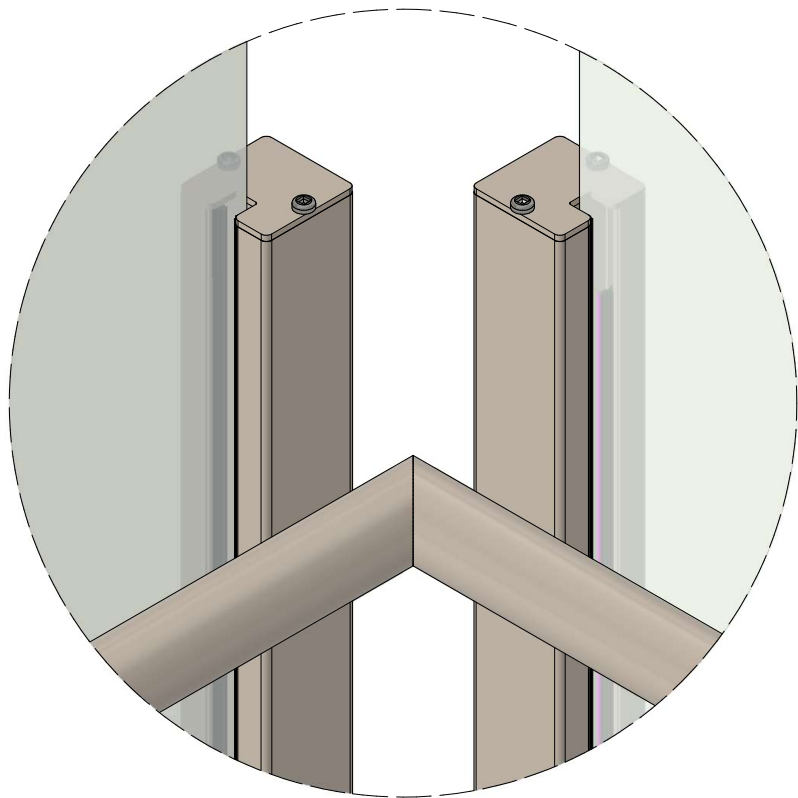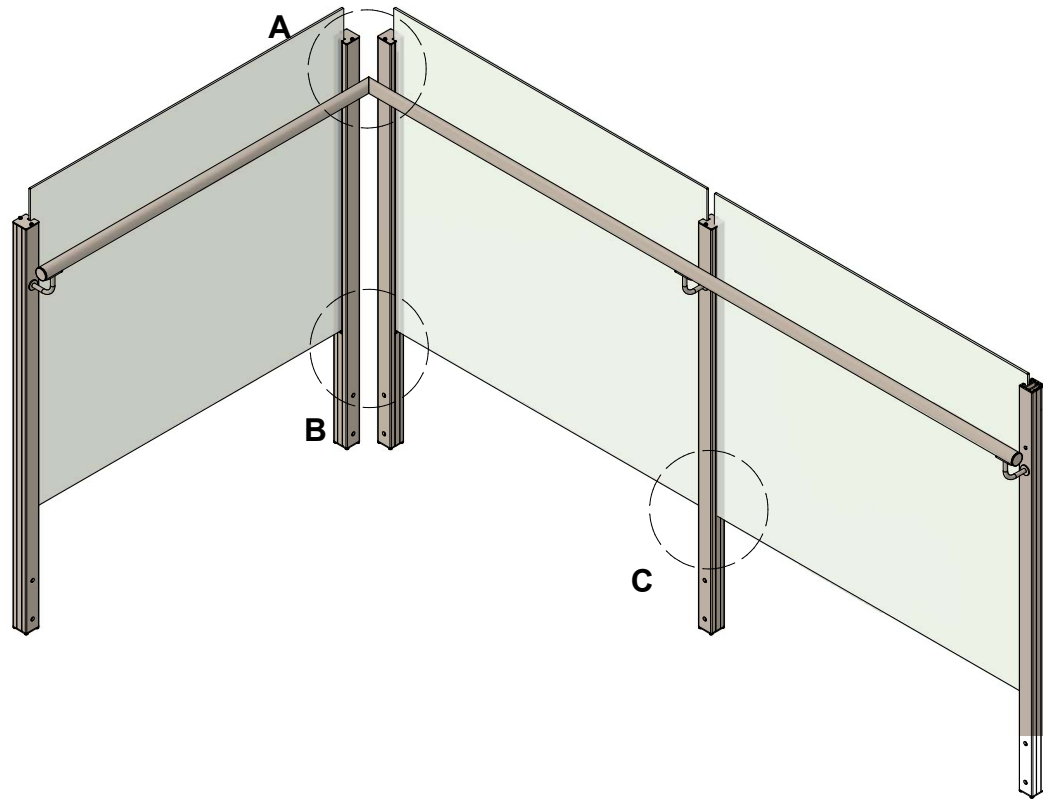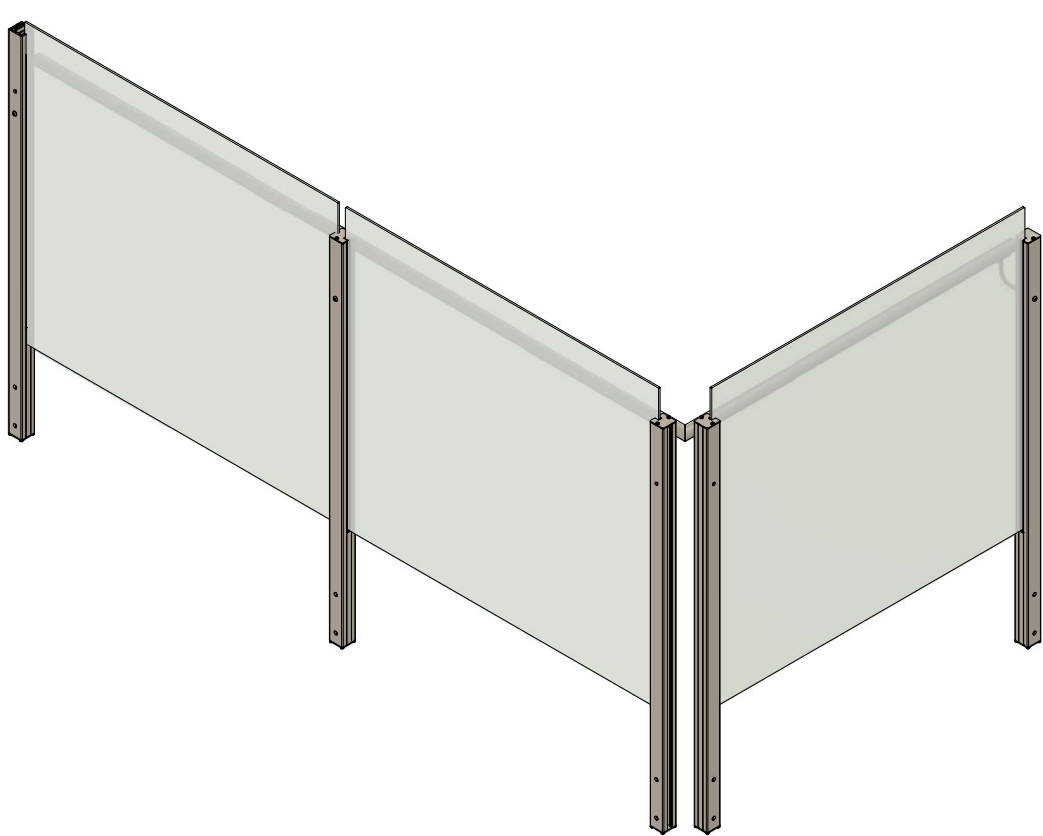

DETAIL A

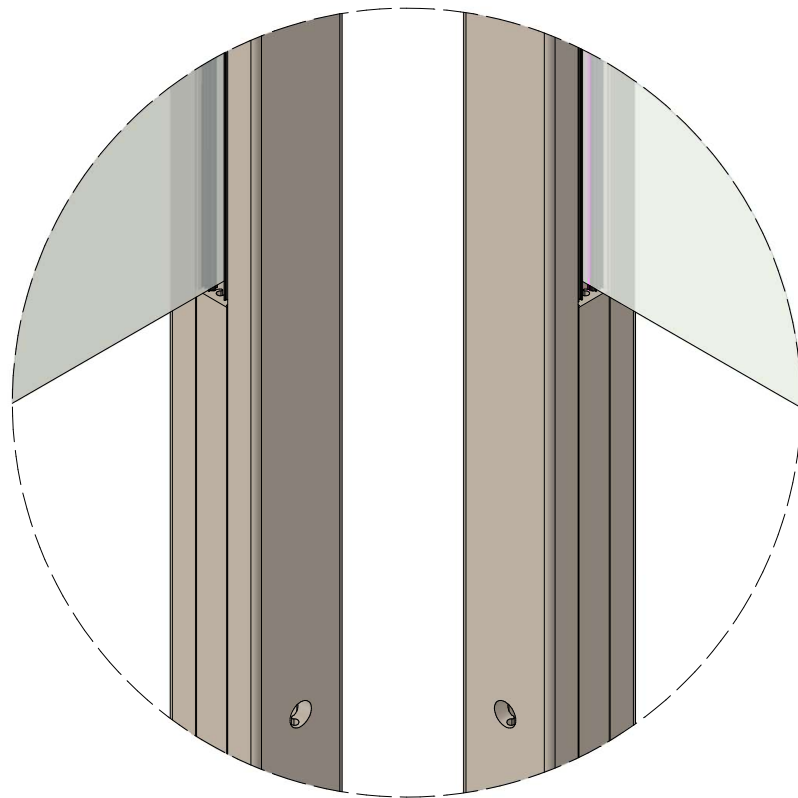

DETAIL B

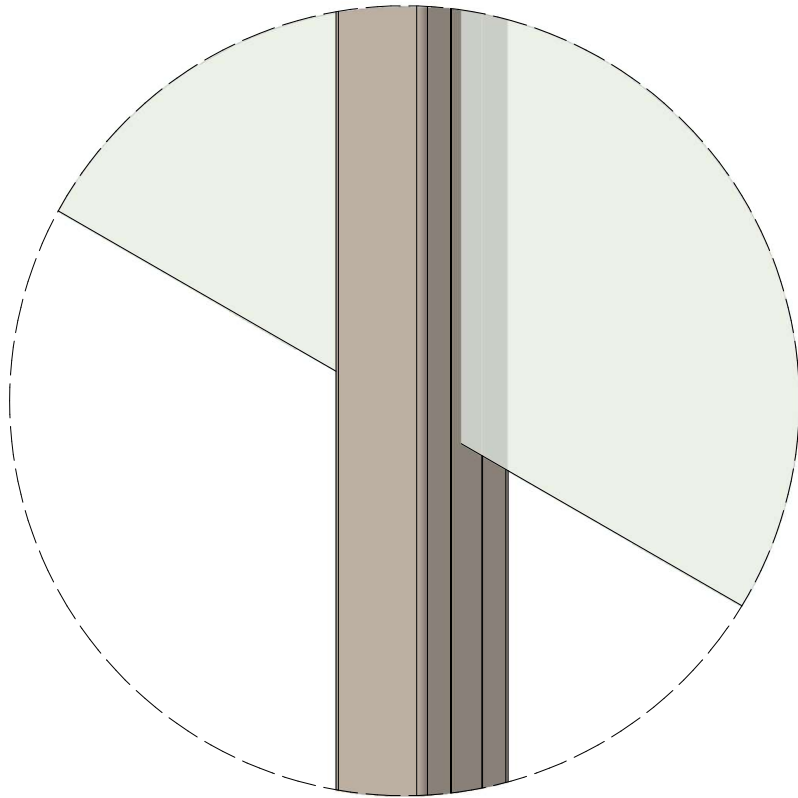

DETAIL C

Notes:

- All items powder coat finish
- Isolation shall be provided between aluminium and dissimilar metals
- Welding of aluminium parts is not permitted without the written approval of the engineer
- All extrusions to be 6060T6 aluminium unless otherwise stated
- All exposed fasteners to be SS316 unless otherwise stated
- All covered fasteners to be SS304 unless otherwise stated

| Rev | Description | Date      |
|-----|-------------|-----------|
| A   | First Issue | 4/12/2024 |

t: 0800 BELCANTO  
w: [www.belcanto.co.nz](http://www.belcanto.co.nz)  
e: [projects@belcanto.co.nz](mailto:projects@belcanto.co.nz)  
a: 21 Auburn Street, Grafton  
Auckland 1023, New Zealand

© Copyright Belcanto Group Ltd  
No copying or reproduction in any form  
without the permission of Belcanto




Drawing Type:

**Envoy Balustrade Standard  
Details**

Drawing Title:

**Side Fix Corner Assmebly**

Drawing No: Revision

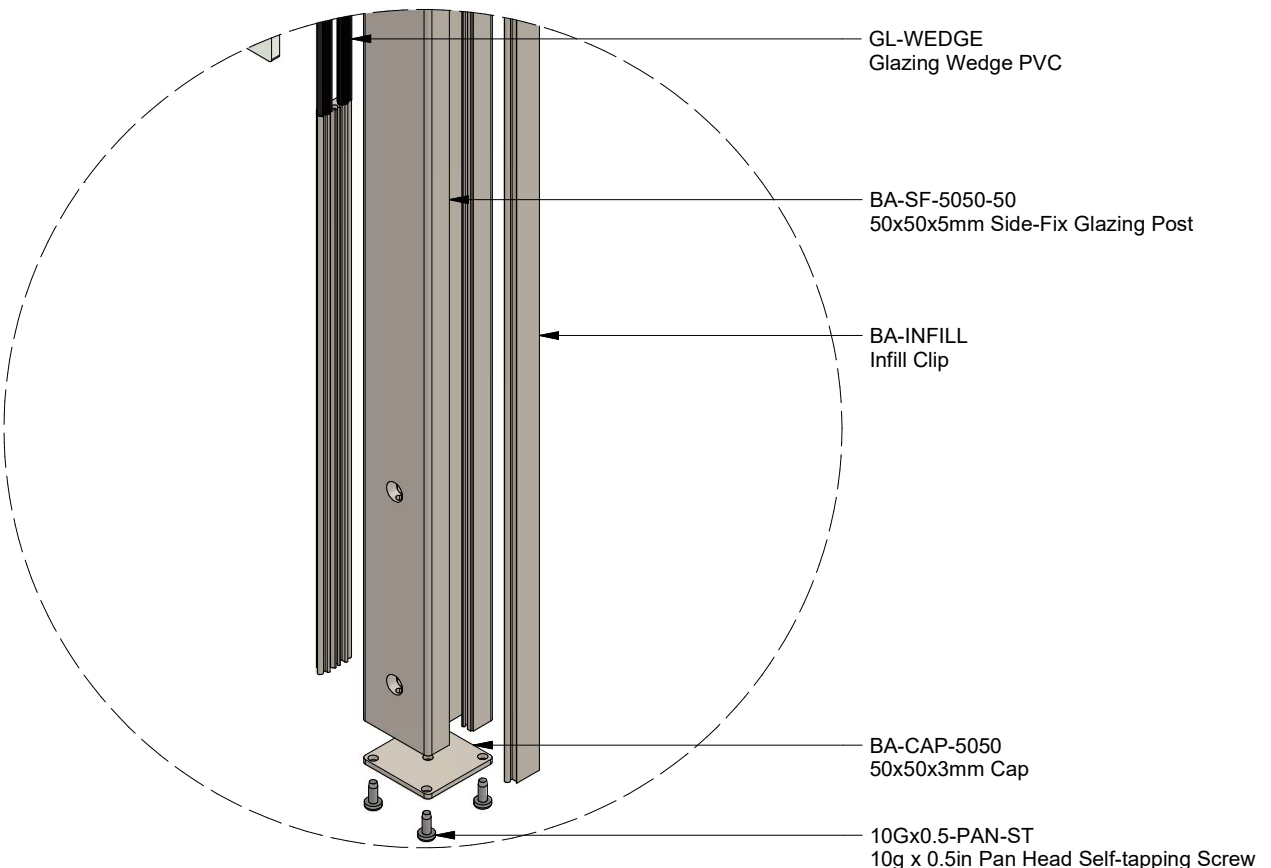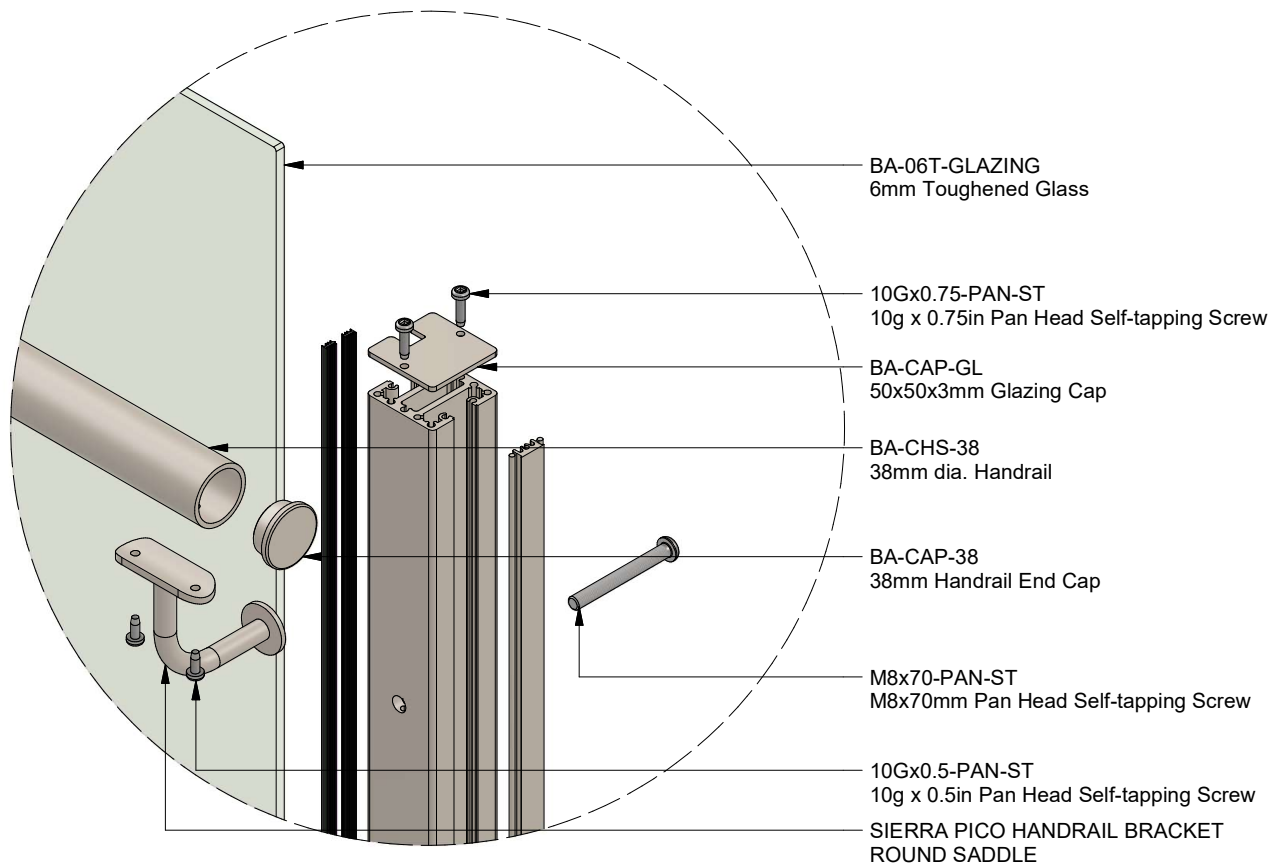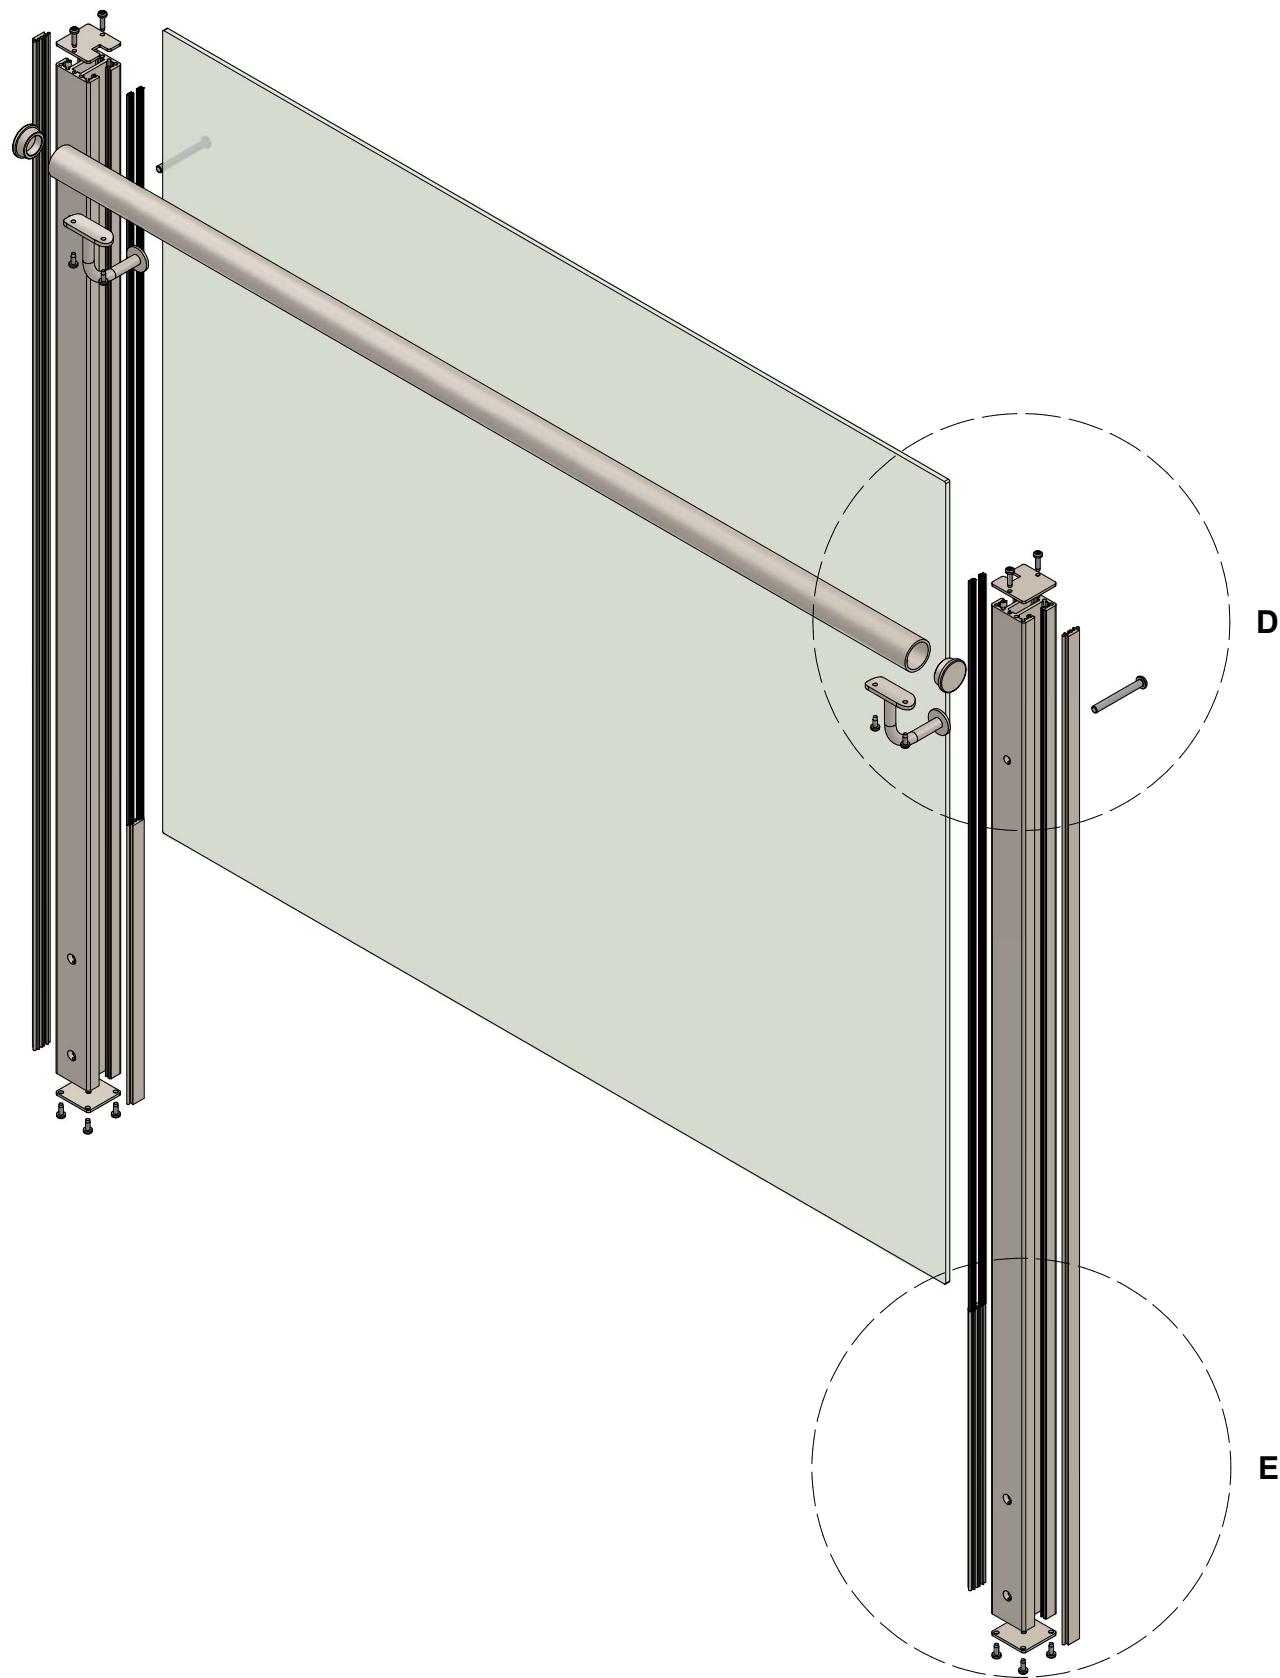

Notes:

- All items powder coat finish
- Isolation shall be provided between aluminium and dissimilar metals
- Welding of aluminium parts is not permitted without the written approval of the engineer
- All extrusions to be 6060T6 aluminium unless otherwise stated
- All exposed fasteners to be SS316 unless otherwise stated
- All covered fasteners to be SS304 unless otherwise stated

| Rev | Description | Date      |
|-----|-------------|-----------|
| A   | First Issue | 4/12/2024 |

t: 0800 BELCANTO  
w: [www.belcanto.co.nz](http://www.belcanto.co.nz)  
e: [projects@belcanto.co.nz](mailto:projects@belcanto.co.nz)  
a: 21 Auburn Street, Grafton  
Auckland 1023, New Zealand

© Copyright Belcanto Group Ltd  
No copying or reproduction in any form  
without the permission of Belcanto


Drawing Type:

**Envoy Balustrade Standard  
Details**

Drawing Title:

**Side Fix Exploded View**

Drawing No: Revision

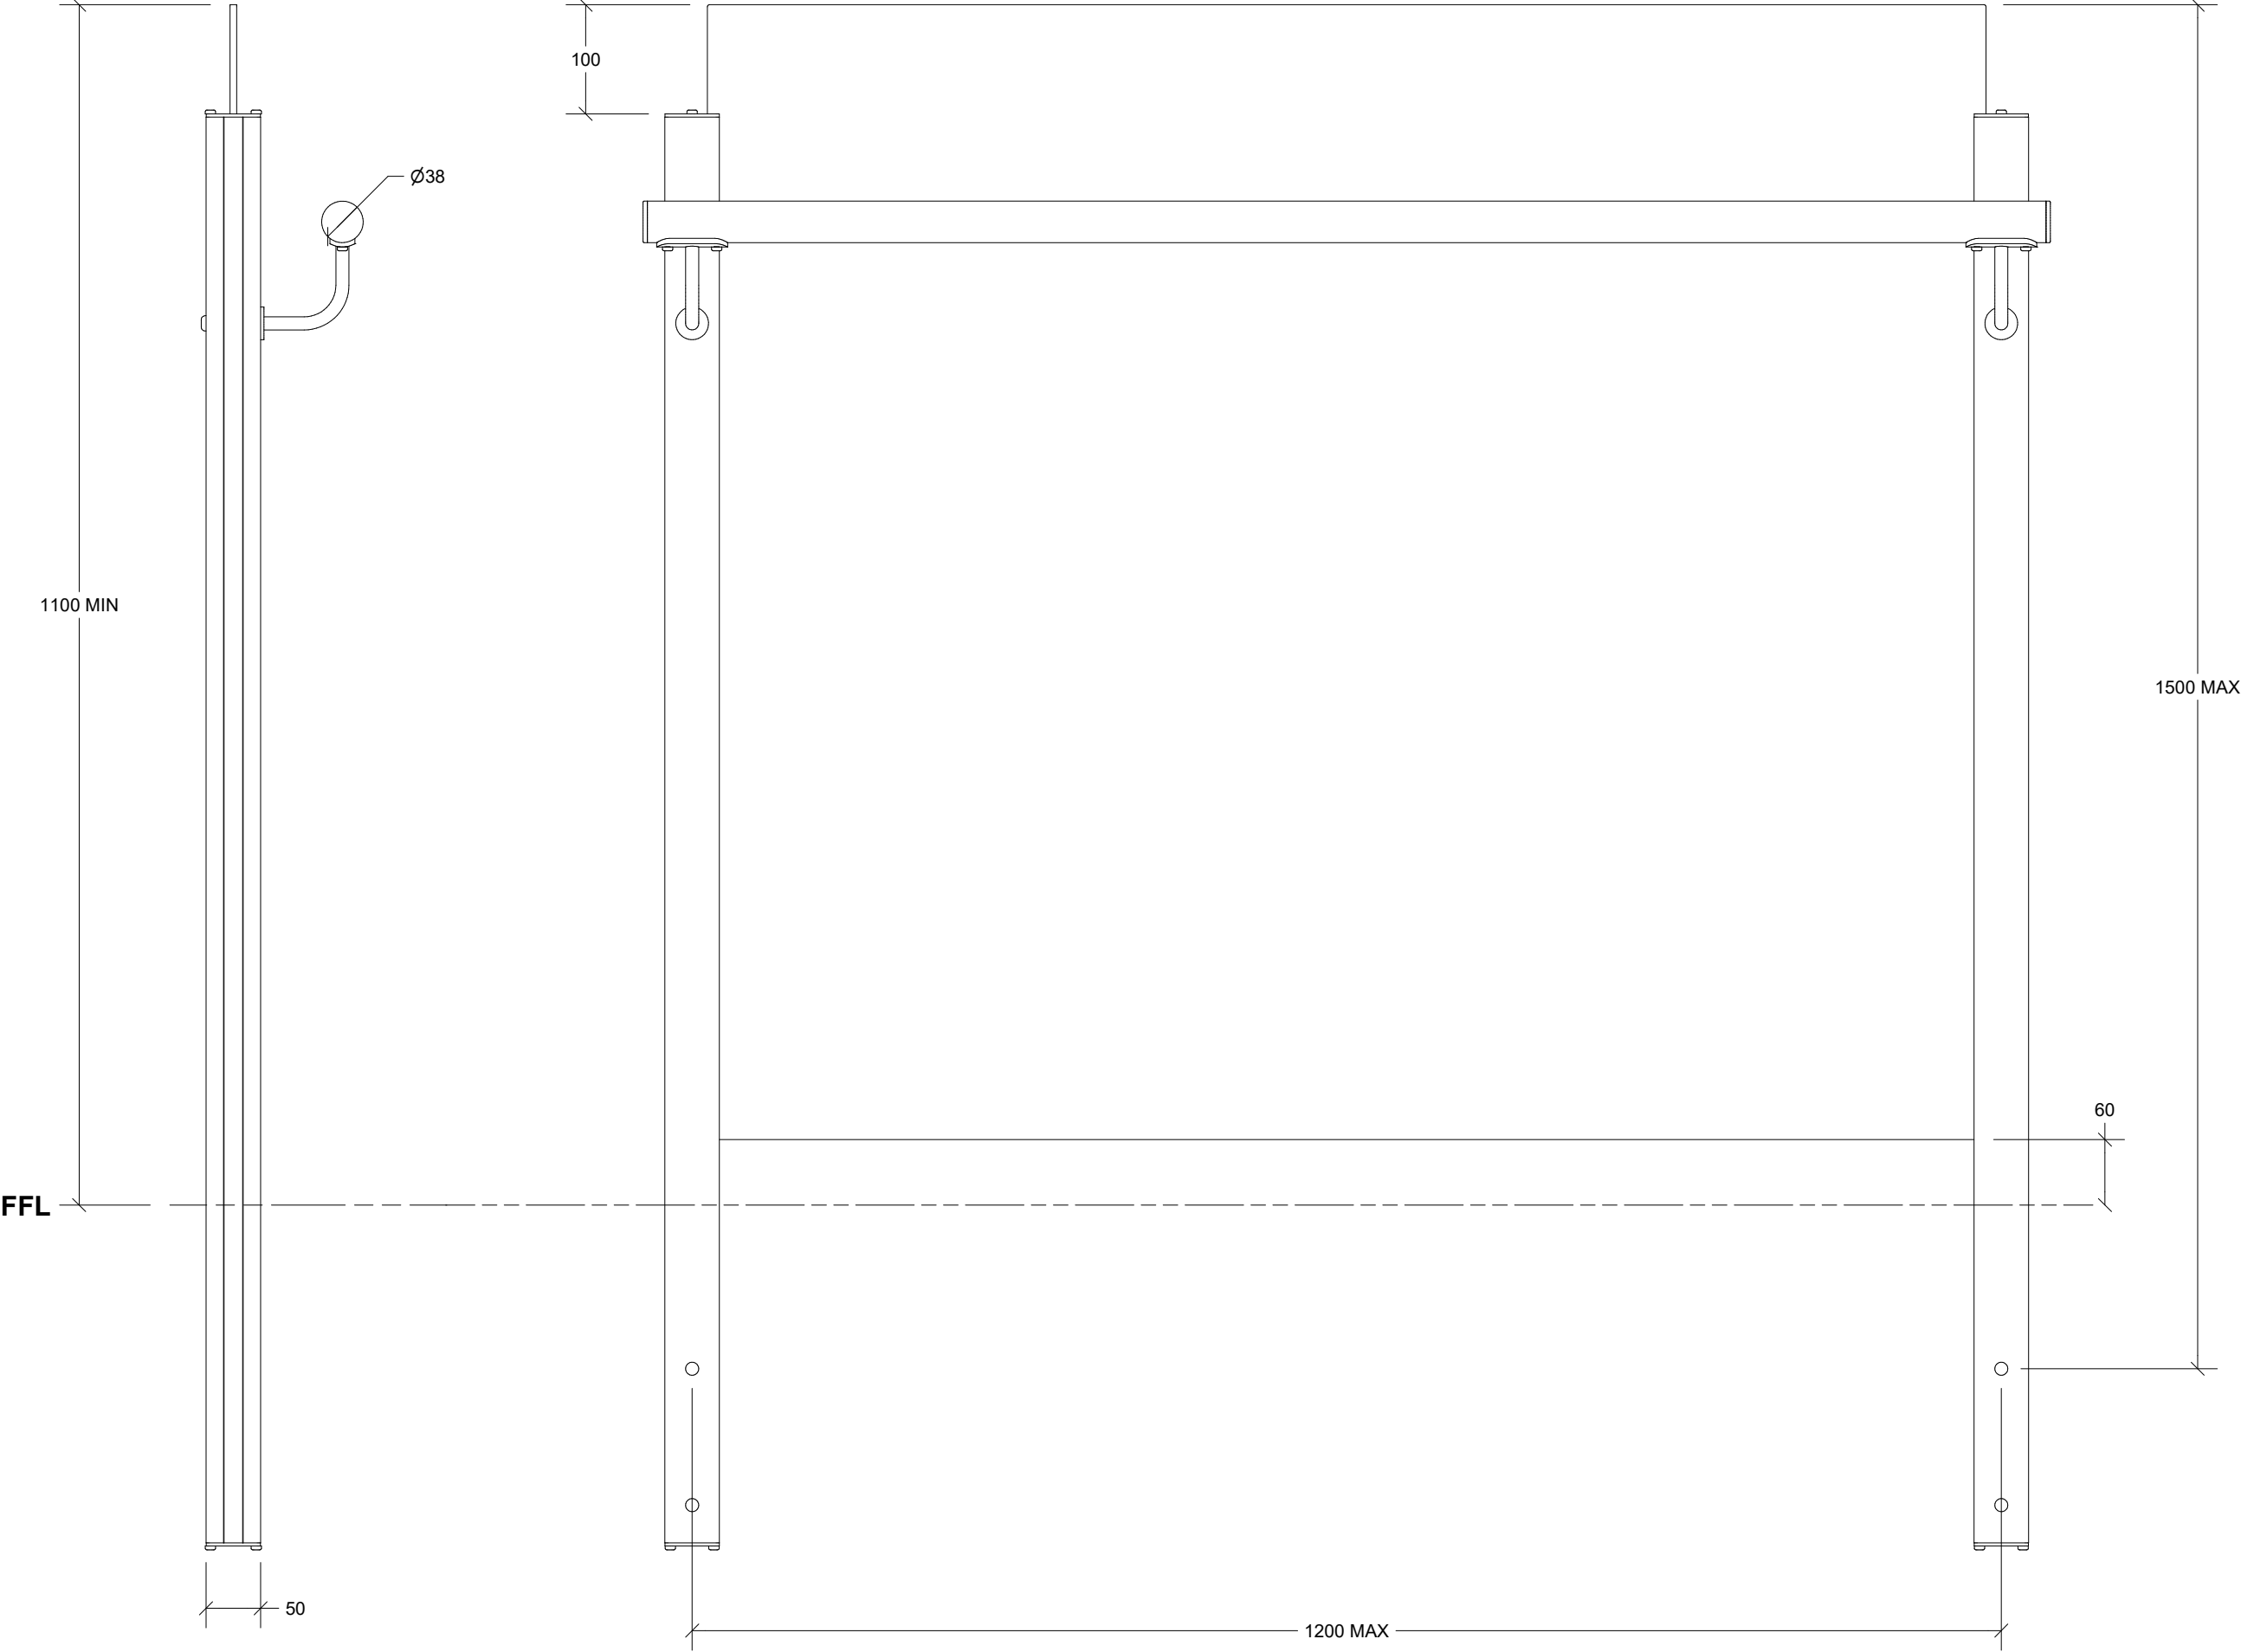

Notes:

- All items powder coat finish
- Isolation shall be provided between aluminium and dissimilar metals
- Welding of aluminium parts is not permitted without the written approval of the engineer
- All extrusions to be 6060T6 aluminium unless otherwise stated
- All exposed fasteners to be SS316 unless otherwise stated
- All covered fasteners to be SS304 unless otherwise stated

| Rev | Description | Date      |
|-----|-------------|-----------|
| A   | First Issue | 4/12/2024 |

t: 0800 BELCANTO  
w: [www.belcanto.co.nz](http://www.belcanto.co.nz)  
e: [projects@belcanto.co.nz](mailto:projects@belcanto.co.nz)  
a: 21 Auburn Street, Grafton  
Auckland 1023, New Zealand

© Copyright Belcanto Group Ltd  
No copying or reproduction in any form  
without the permission of Belcanto

Drawing Type:

**Envoy Balustrade Standard  
Details**

Drawing Title:

**Side Fix General Dimensions**

Drawing No: Revision

Notes:

- All items powder coat finish
- Isolation shall be provided between aluminium and dissimilar metals
- Welding of aluminium parts is not permitted without the written approval of the engineer
- All extrusions to be 6060T6 aluminium unless otherwise stated
- All exposed fasteners to be SS316 unless otherwise stated
- All covered fasteners to be SS304 unless otherwise stated

| Rev | Description | Date      |
|-----|-------------|-----------|
| A   | First Issue | 4/12/2024 |

t: 0800 BELCANTO  
w: [www.belcanto.co.nz](http://www.belcanto.co.nz)  
e: [projects@belcanto.co.nz](mailto:projects@belcanto.co.nz)  
a: 21 Auburn Street, Grafton  
Auckland 1023, New Zealand

© Copyright Belcanto Group Ltd  
No copying or reproduction in any form  
without the permission of Belcanto




Drawing Type:

**Envoy Balustrade Standard  
Details**

Drawing Title:

**Side Fix Stair Isometric View**

Drawing No: Revision

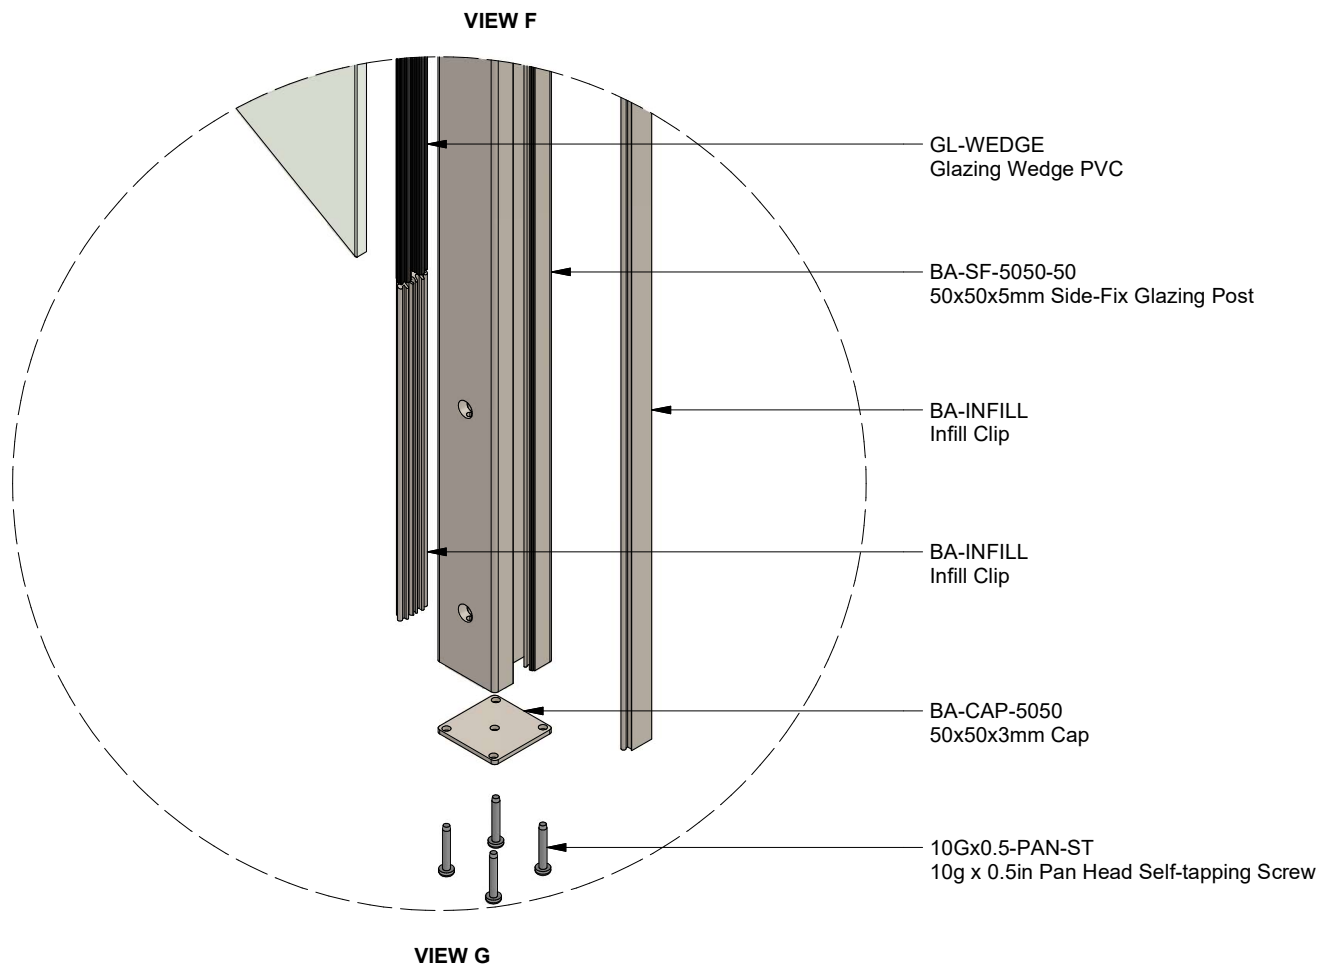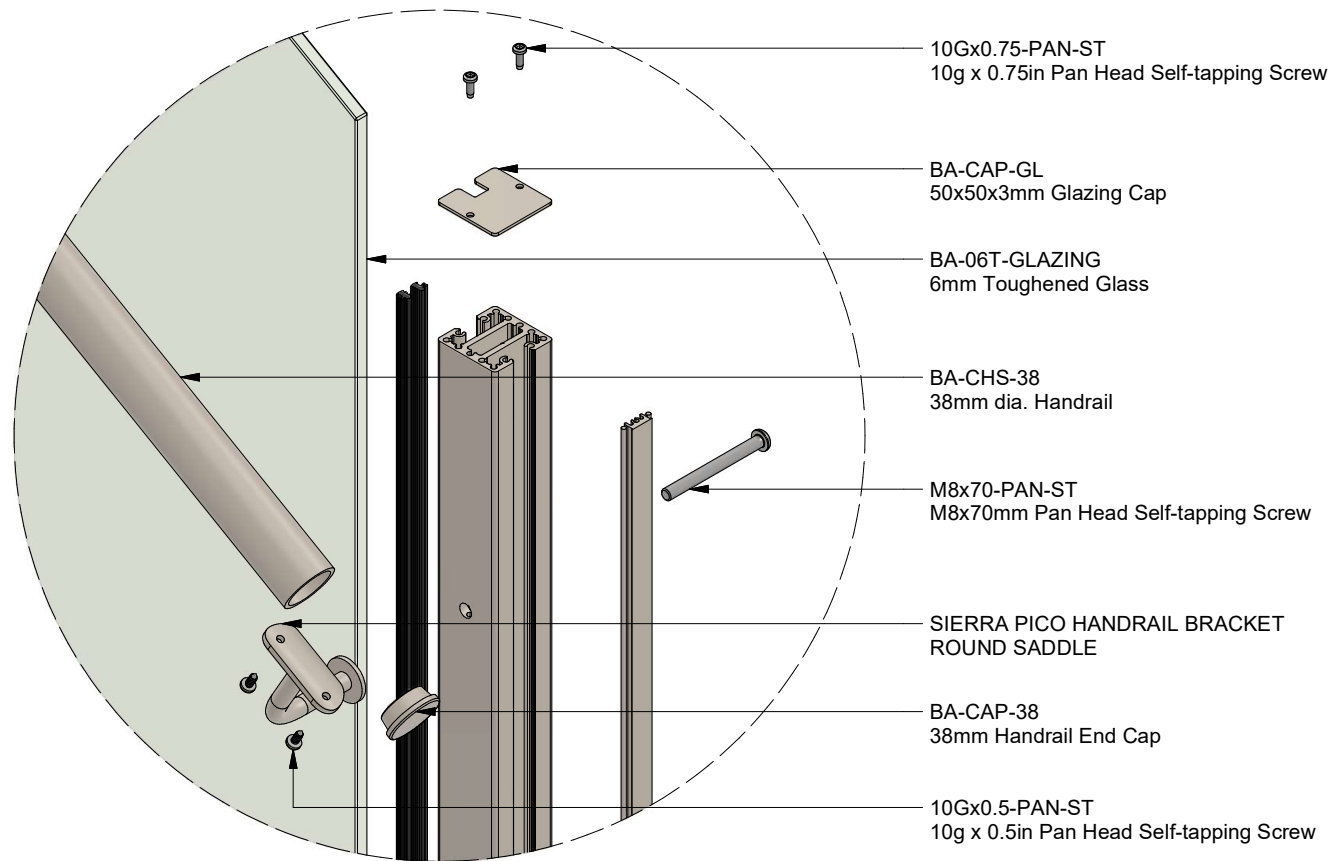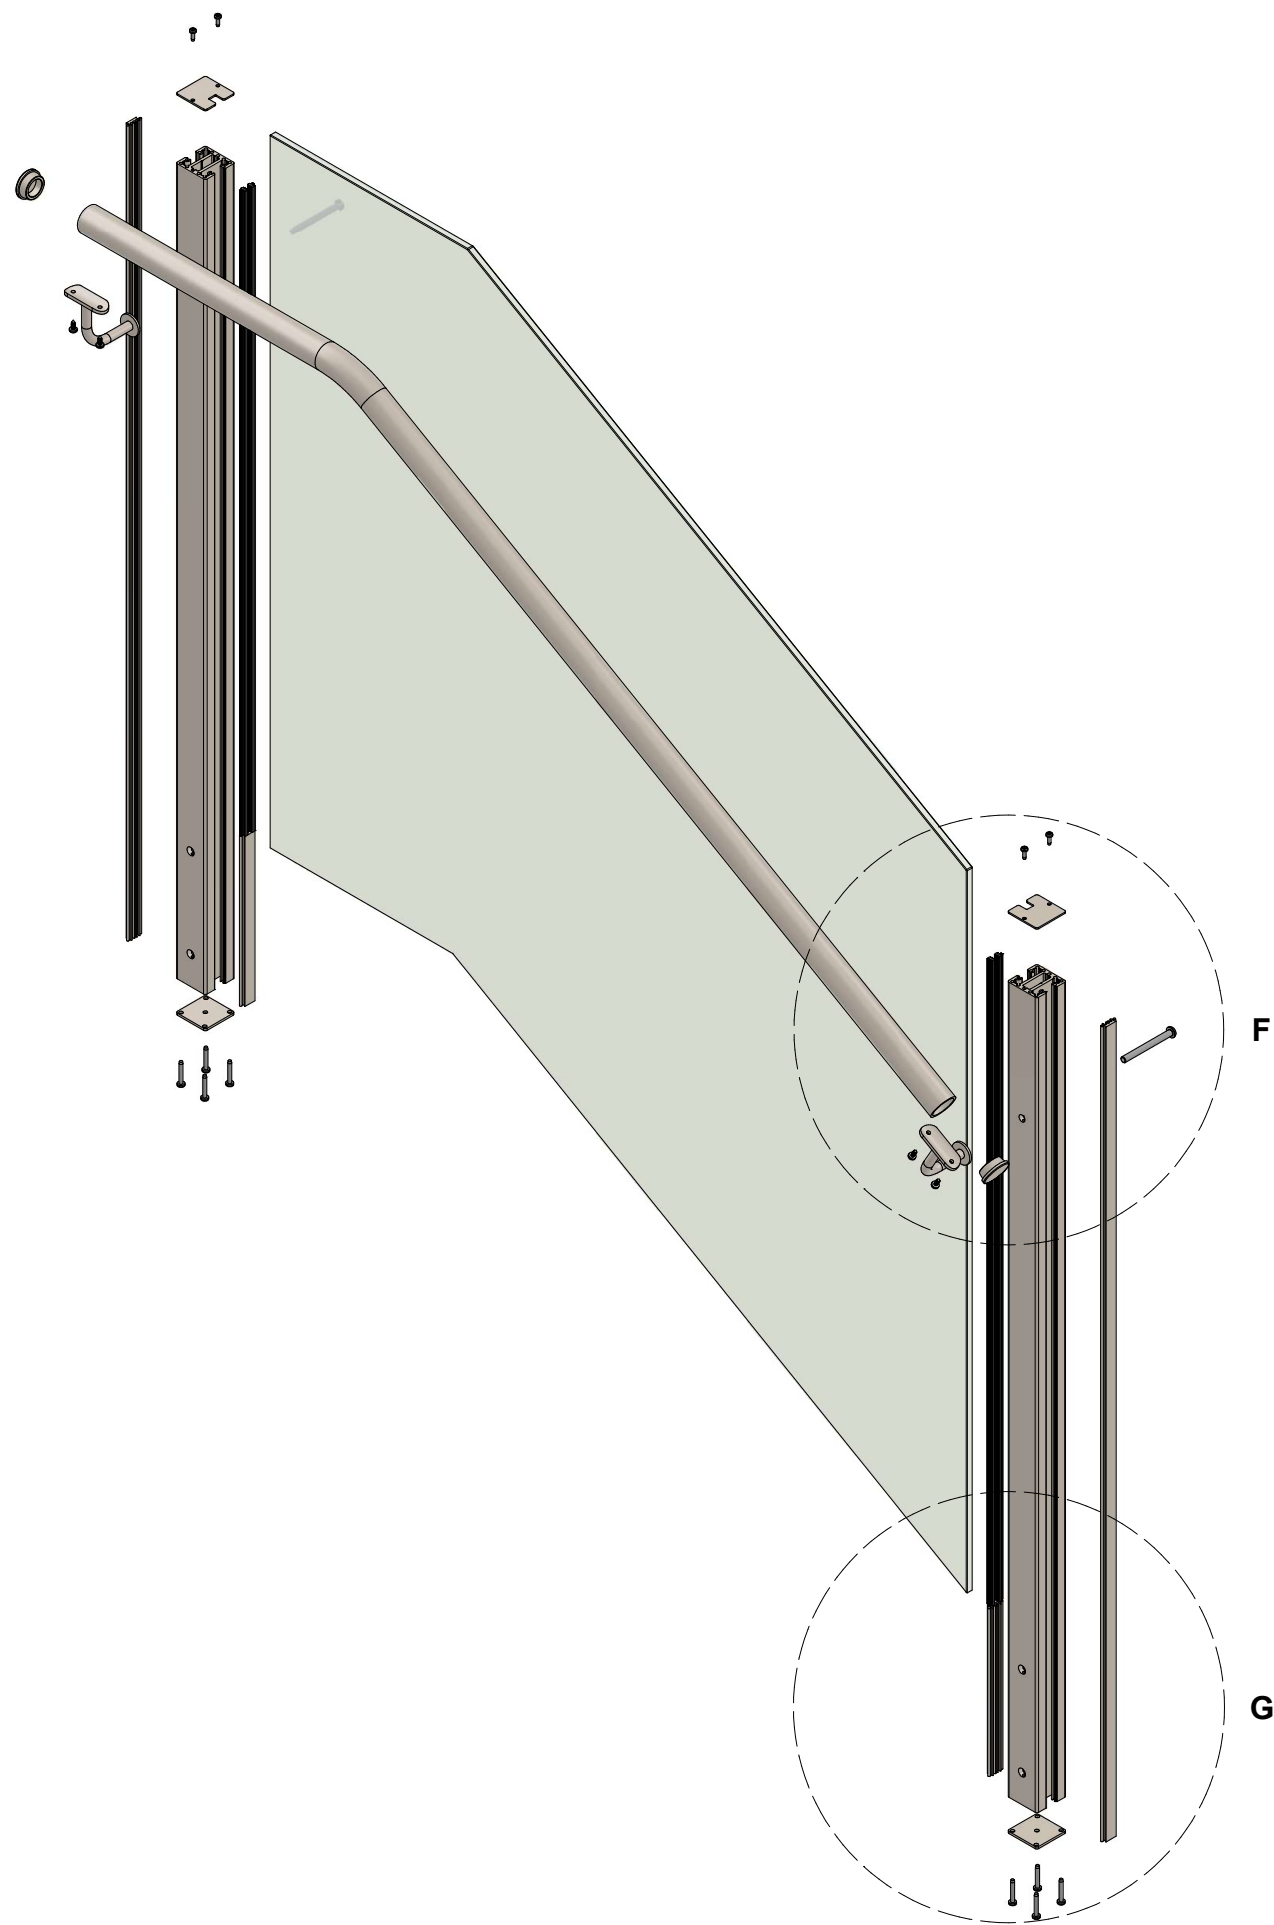

Notes:

- All items powder coat finish
- Isolation shall be provided between aluminium and dissimilar metals
- Welding of aluminium parts is not permitted without the written approval of the engineer
- All extrusions to be 6060T6 aluminium unless otherwise stated
- All exposed fasteners to be SS316 unless otherwise stated
- All covered fasteners to be SS304 unless otherwise stated

| Rev | Description | Date      |
|-----|-------------|-----------|
| A   | First Issue | 4/12/2024 |

t: 0800 BELCANTO  
w: www.belcanto.co.nz  
e: projects@belcanto.co.nz  
a: 21 Auburn Street, Grafton  
Auckland 1023, New Zealand

© Copyright Belcanto Group Ltd  
No copying or reproduction in any form  
without the permission of Belcanto



Drawing Type:

**Envoy Balustrade Standard  
Details**

Drawing Title:

**Side Fix Stair Exploded View**

Drawing No: Revision

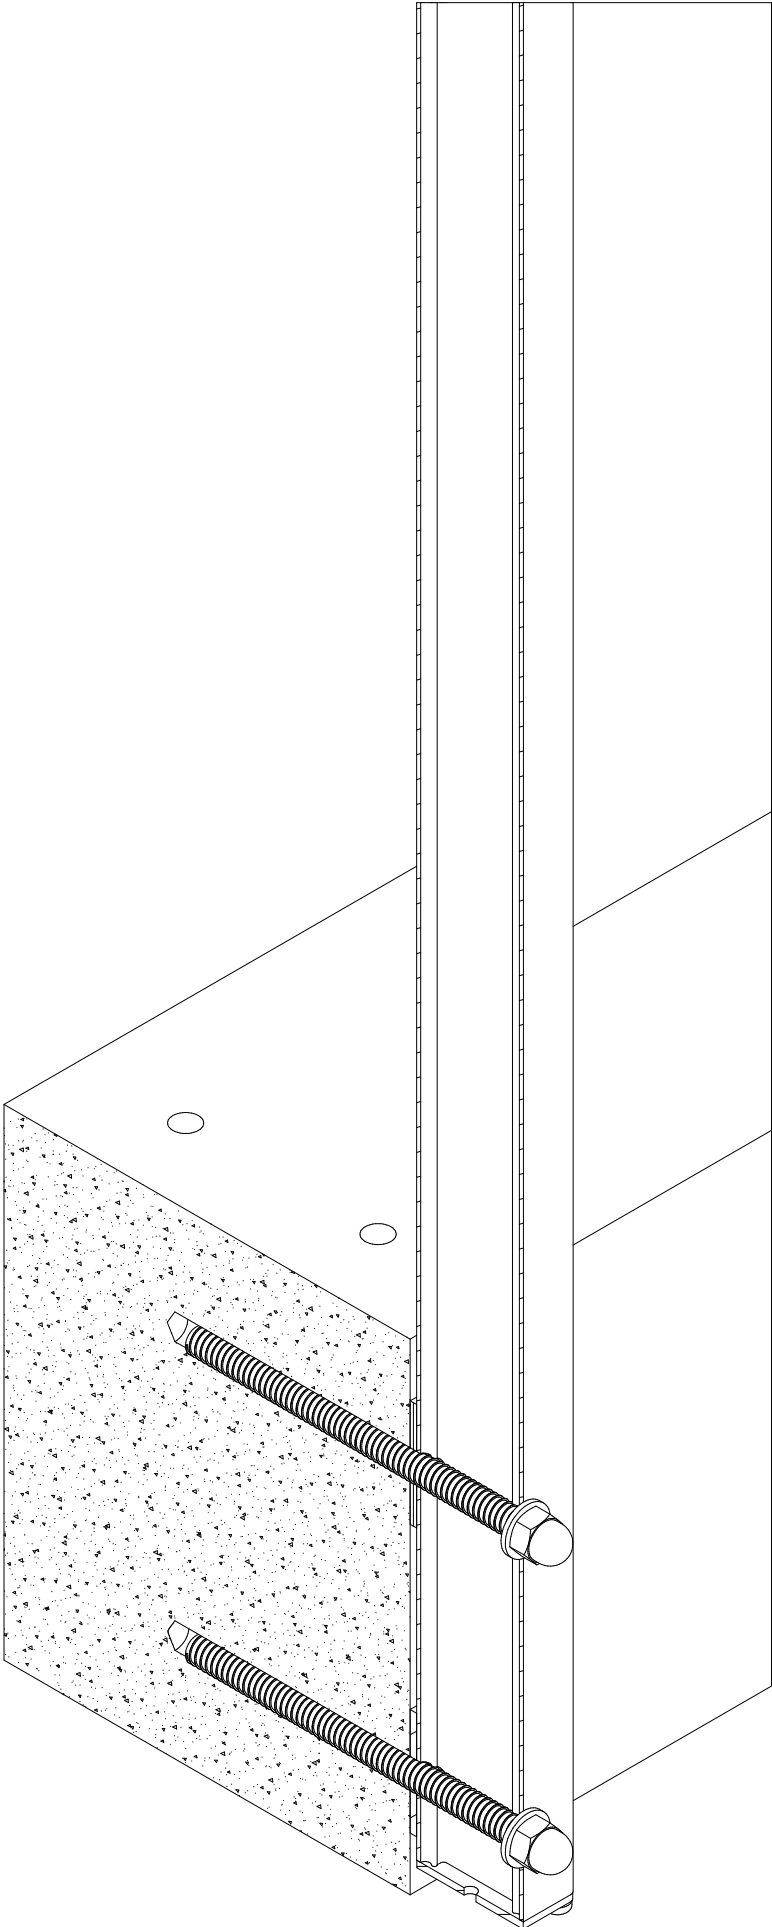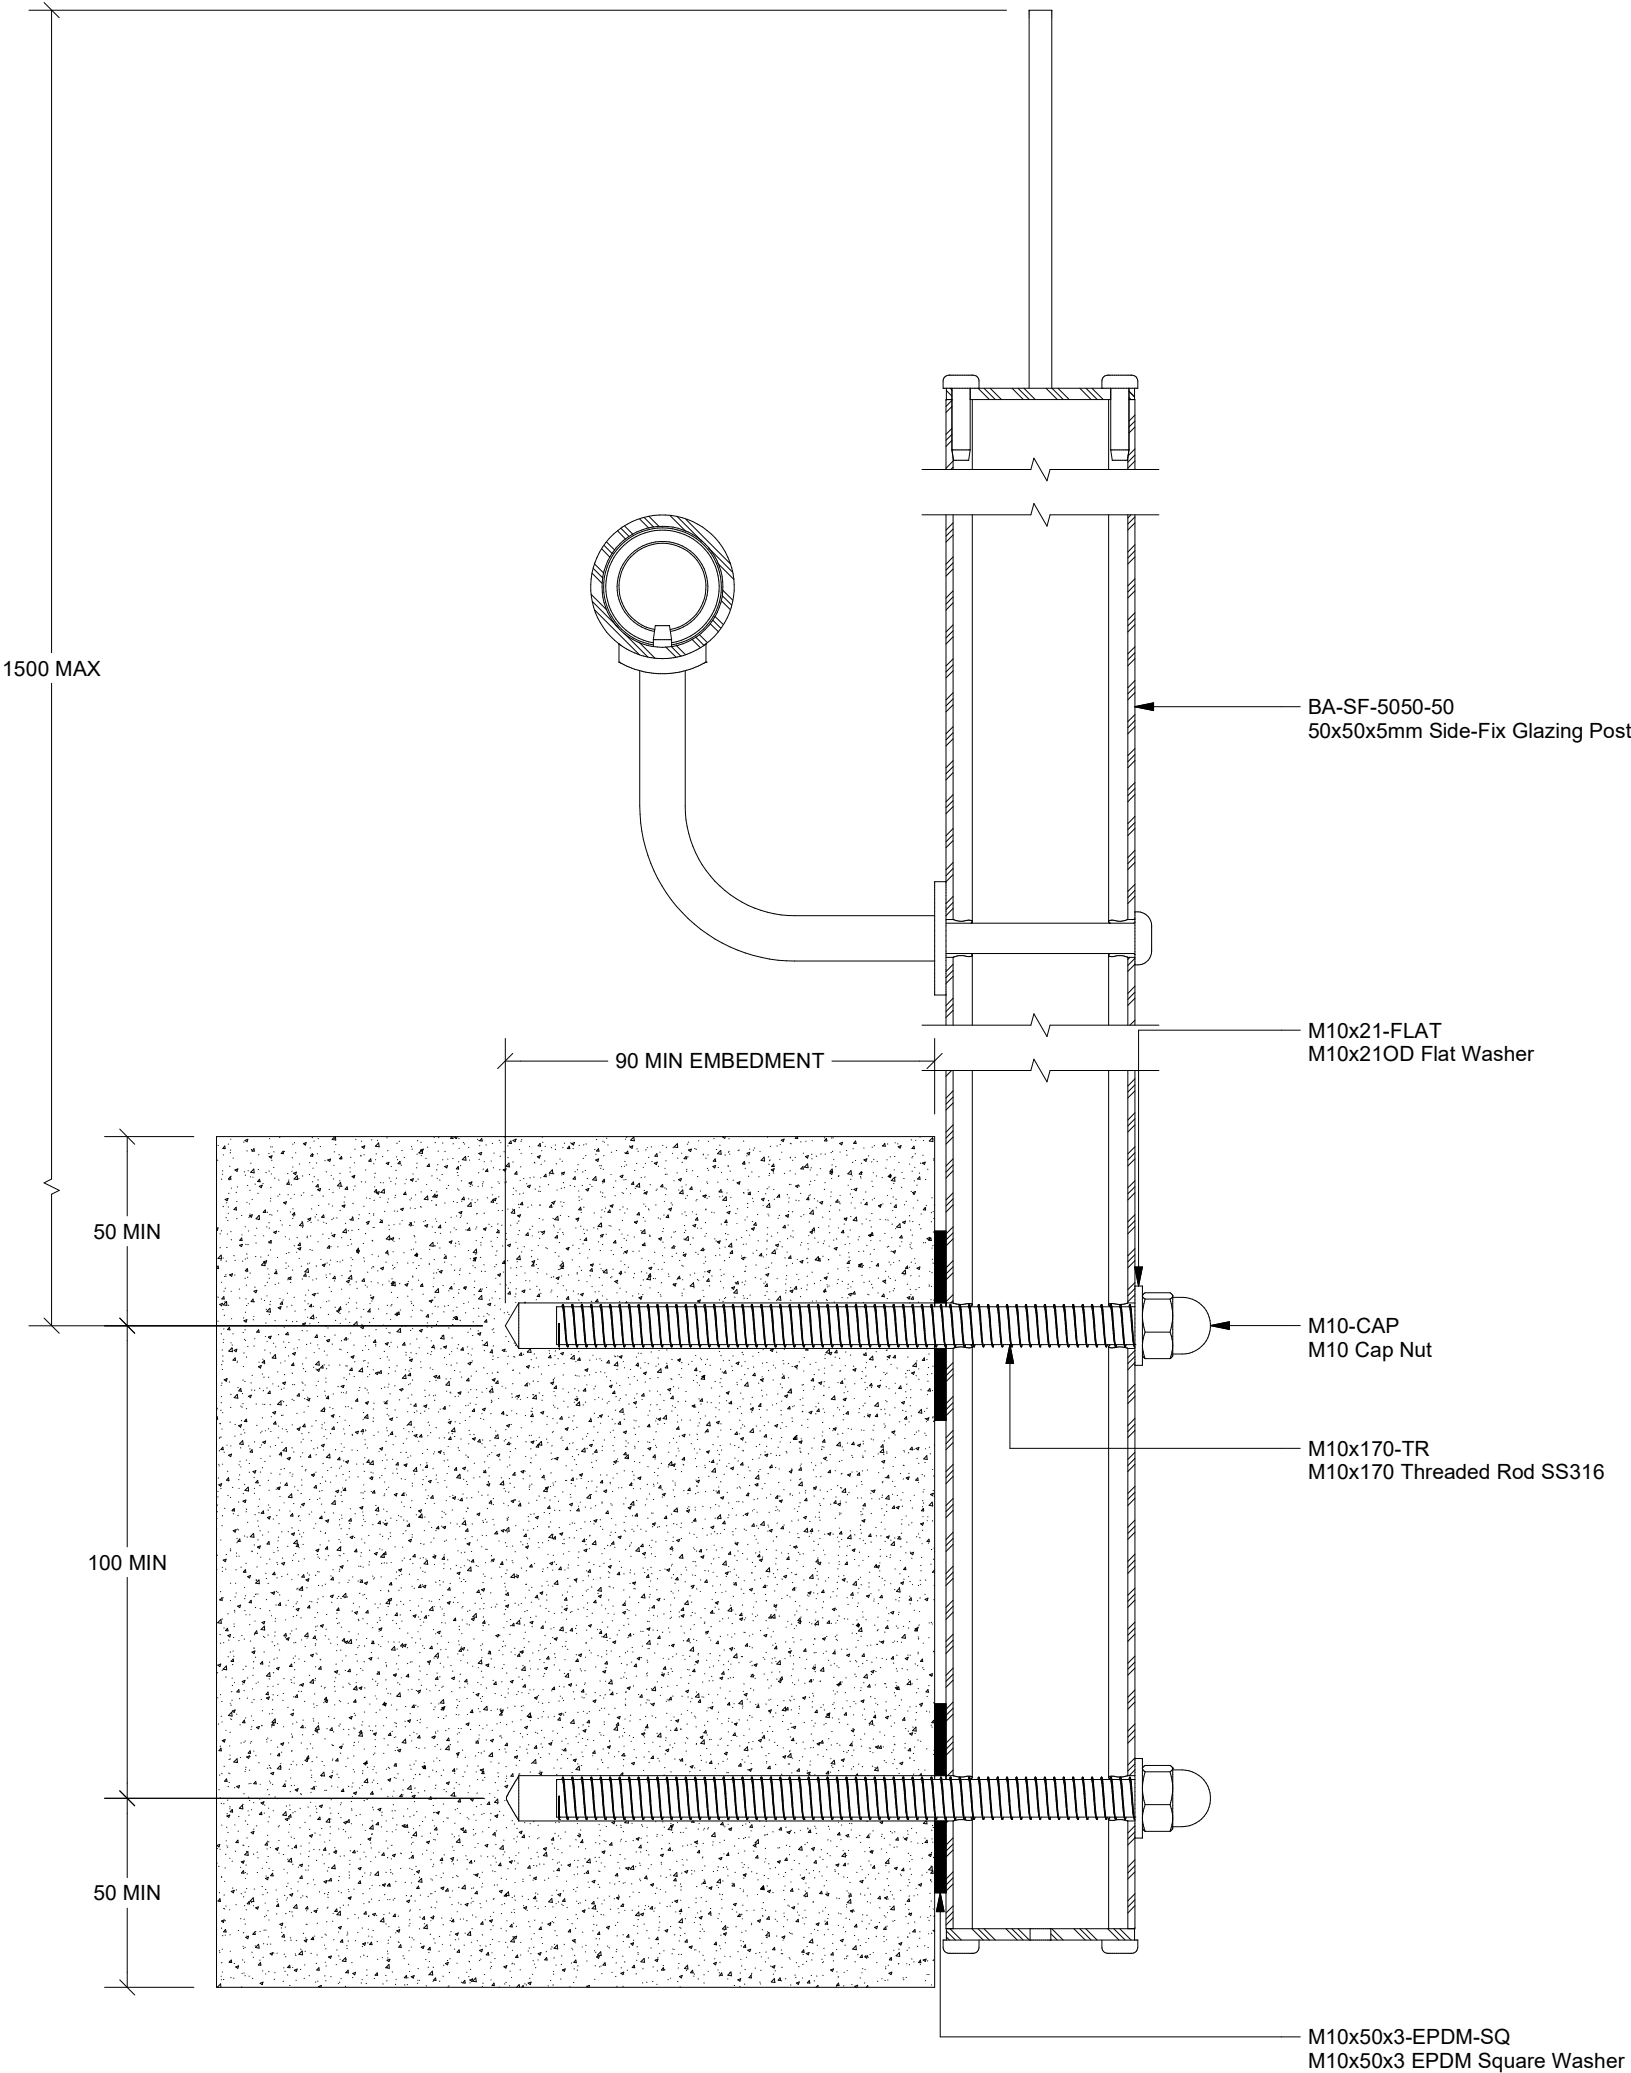

Notes:

- All items powder coat finish
- Isolation shall be provided between aluminium and dissimilar metals
- Welding of aluminium parts is not permitted without the written approval of the engineer
- All extrusions to be 6060T6 aluminium unless otherwise stated
- All exposed fasteners to be SS316 unless otherwise stated
- All covered fasteners to be SS304 unless otherwise stated

| Rev | Description | Date      |
|-----|-------------|-----------|
| A   | First Issue | 4/12/2024 |

t: 0800 BELCANTO  
w: [www.belcanto.co.nz](http://www.belcanto.co.nz)  
e: [projects@belcanto.co.nz](mailto:projects@belcanto.co.nz)  
a: 21 Auburn Street, Grafton  
Auckland 1023, New Zealand

© Copyright Belcanto Group Ltd  
No copying or reproduction in any form  
without the permission of Belcanto



Drawing Type:

**Envoy Balustrade Standard  
Details**

Drawing Title:

**Side Fix Concrete Detail**

Drawing No: Revision

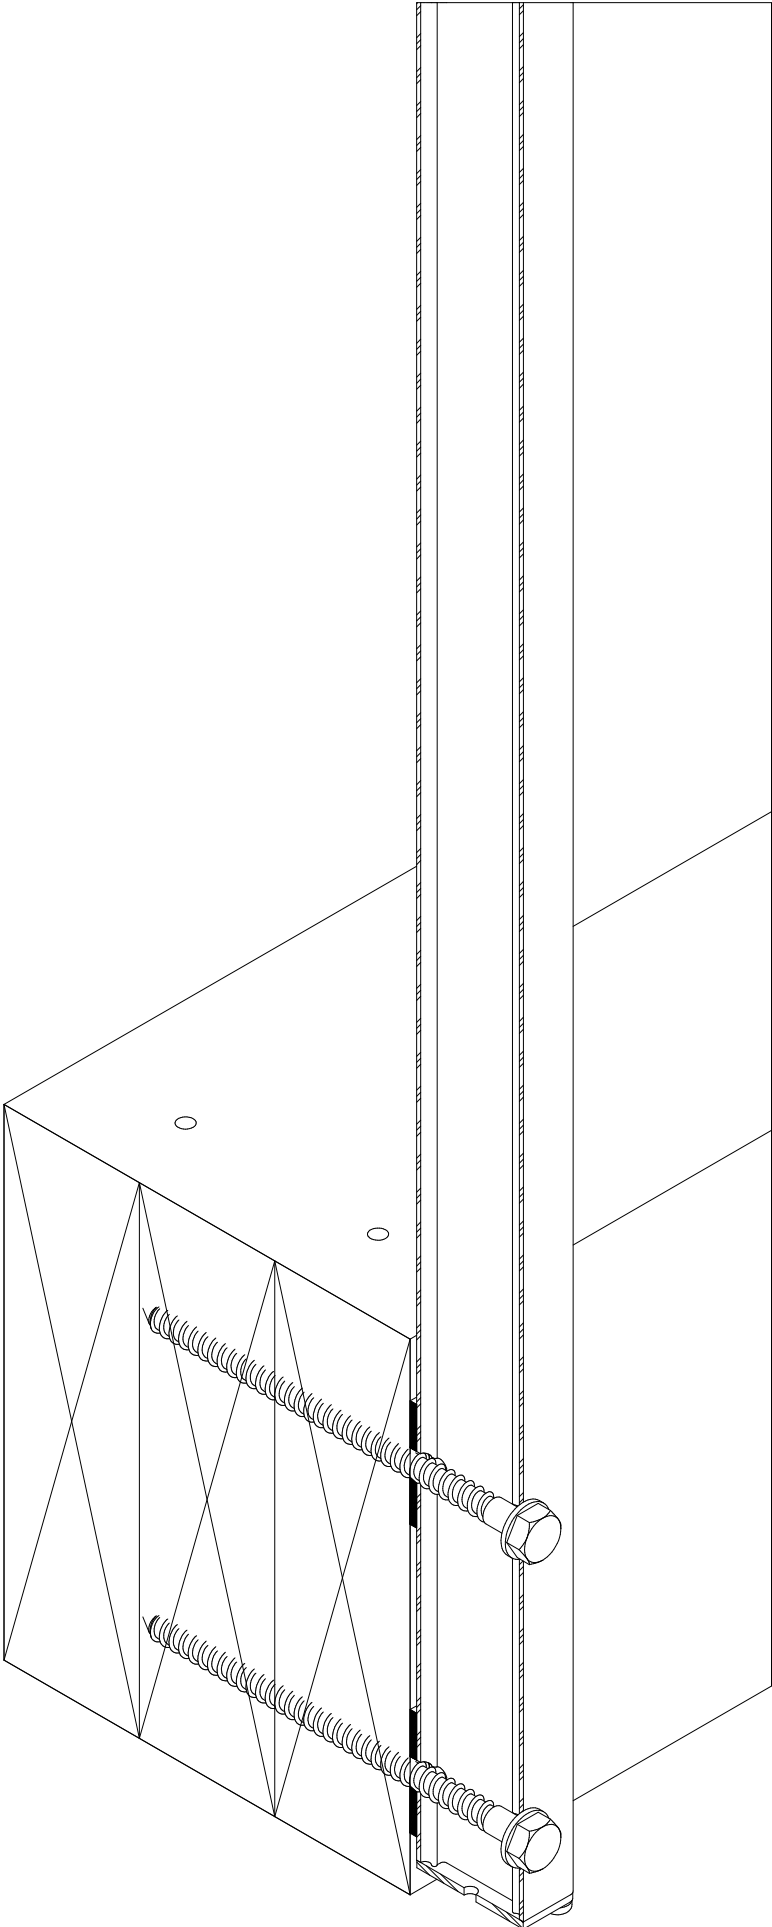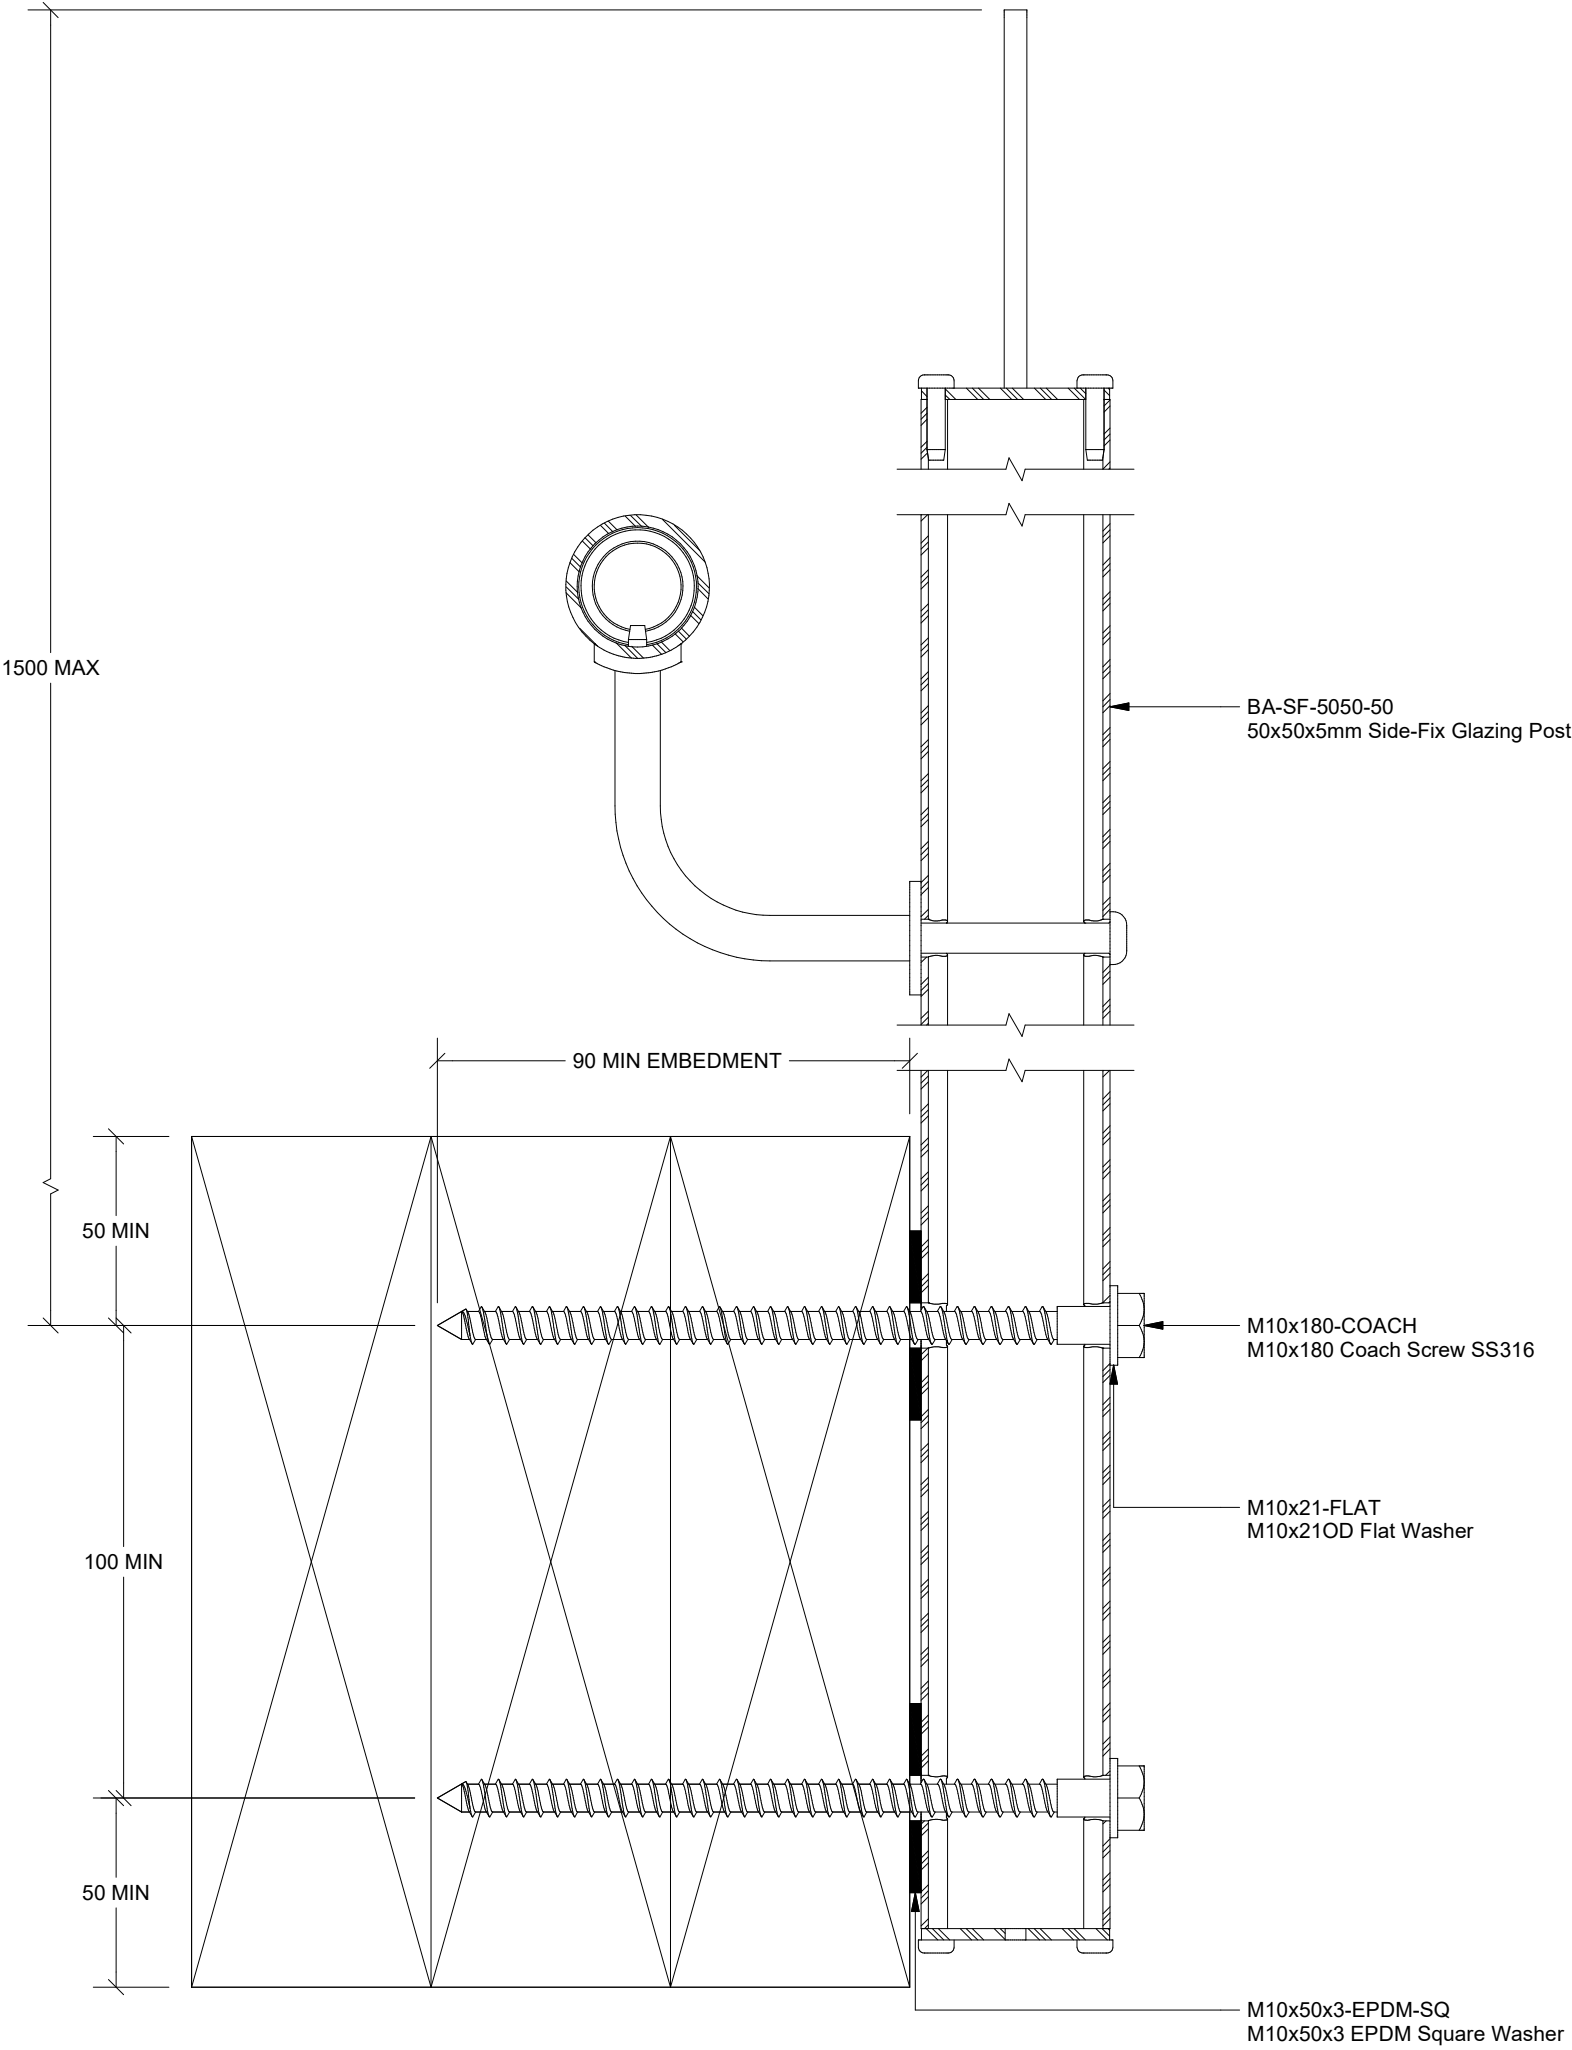

Notes:

- All items powder coat finish
- Isolation shall be provided between aluminium and dissimilar metals
- Welding of aluminium parts is not permitted without the written approval of the engineer
- All extrusions to be 6060T6 aluminium unless otherwise stated
- All exposed fasteners to be SS316 unless otherwise stated
- All covered fasteners to be SS304 unless otherwise stated

| Rev | Description | Date      |
|-----|-------------|-----------|
| A   | First Issue | 4/12/2024 |

t: 0800 BELCANTO  
w: [www.belcanto.co.nz](http://www.belcanto.co.nz)  
e: [projects@belcanto.co.nz](mailto:projects@belcanto.co.nz)  
a: 21 Auburn Street, Grafton  
Auckland 1023, New Zealand

© Copyright Belcanto Group Ltd  
No copying or reproduction in any form  
without the permission of Belcanto



Drawing Type:

**Envoy Balustrade Standard  
Details**

Drawing Title:

**Side Fix Timber Detail**

Drawing No: Revision

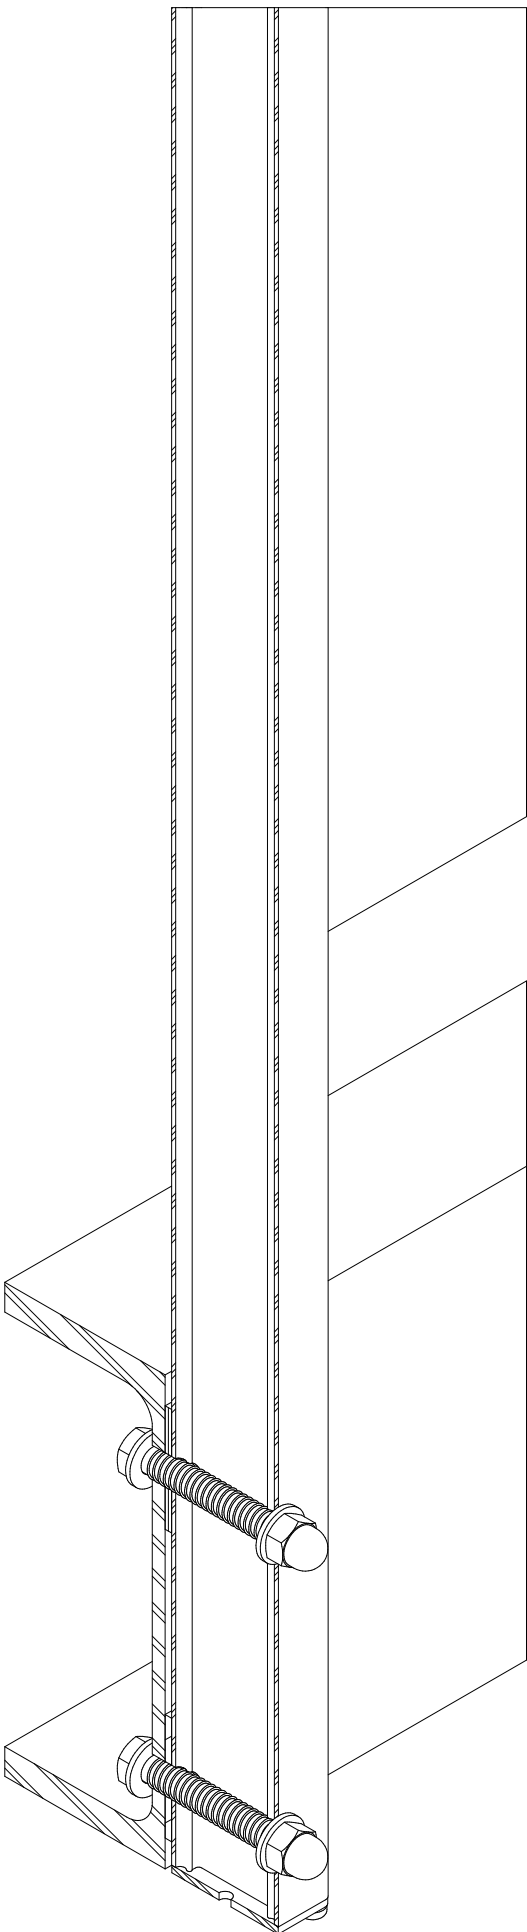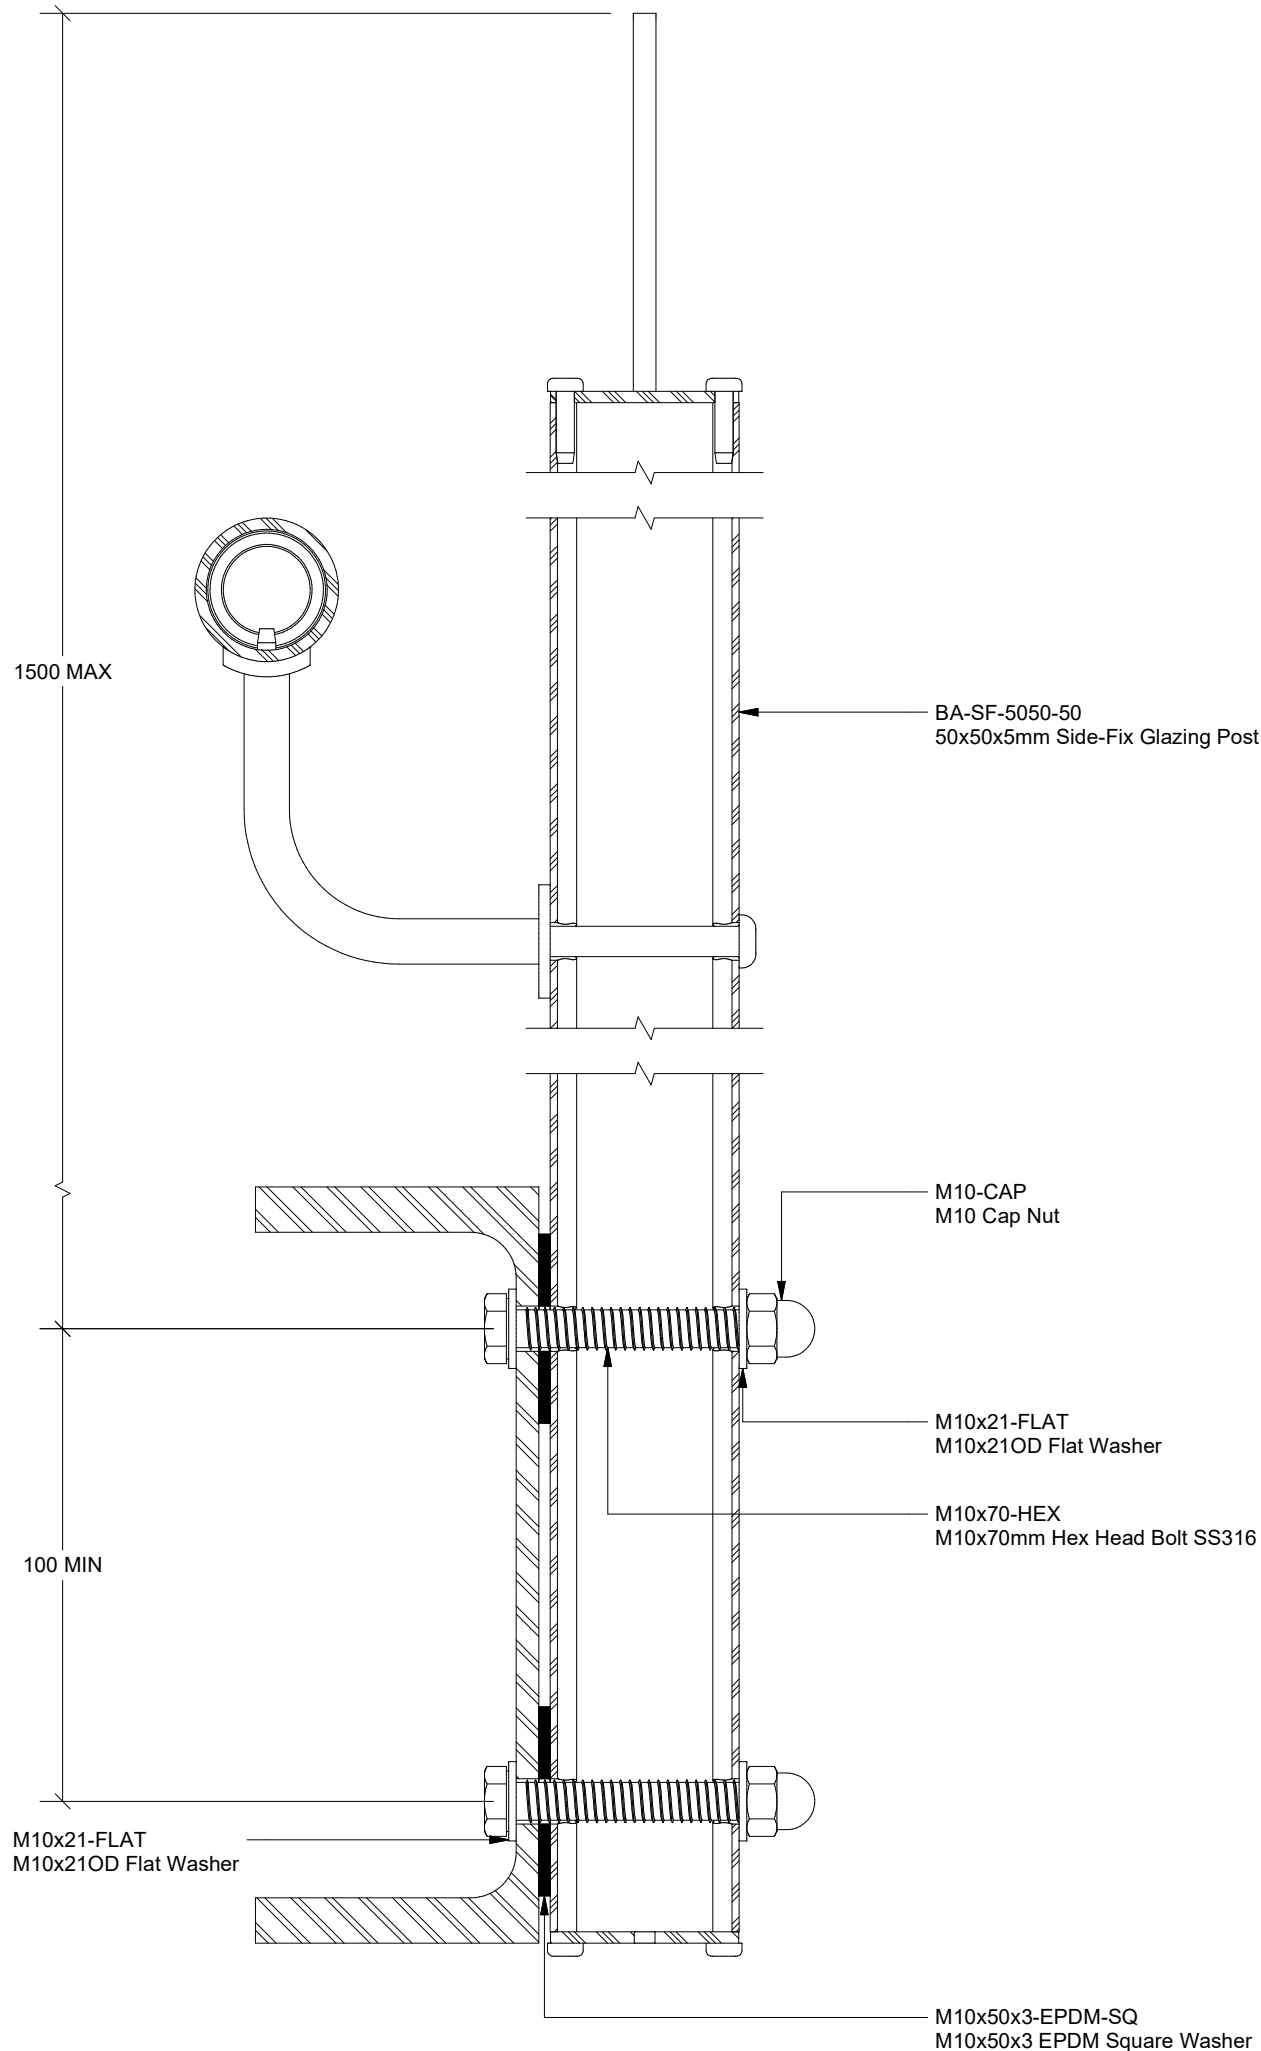

Notes:

- All items powder coat finish
- Isolation shall be provided between aluminium and dissimilar metals
- Welding of aluminium parts is not permitted without the written approval of the engineer
- All extrusions to be 6060T6 aluminium unless otherwise stated
- All exposed fasteners to be SS316 unless otherwise stated
- All covered fasteners to be SS304 unless otherwise stated

| Rev | Description | Date      |
|-----|-------------|-----------|
| A   | First Issue | 4/12/2024 |

t: 0800 BELCANTO  
w: [www.belcanto.co.nz](http://www.belcanto.co.nz)  
e: [projects@belcanto.co.nz](mailto:projects@belcanto.co.nz)  
a: 21 Auburn Street, Grafton  
Auckland 1023, New Zealand

© Copyright Belcanto Group Ltd  
No copying or reproduction in any form  
without the permission of Belcanto



Drawing Type:

**Envoy Balustrade Standard  
Details**

Drawing Title:

**Side Fix Steel Detail**

Drawing No: Revision

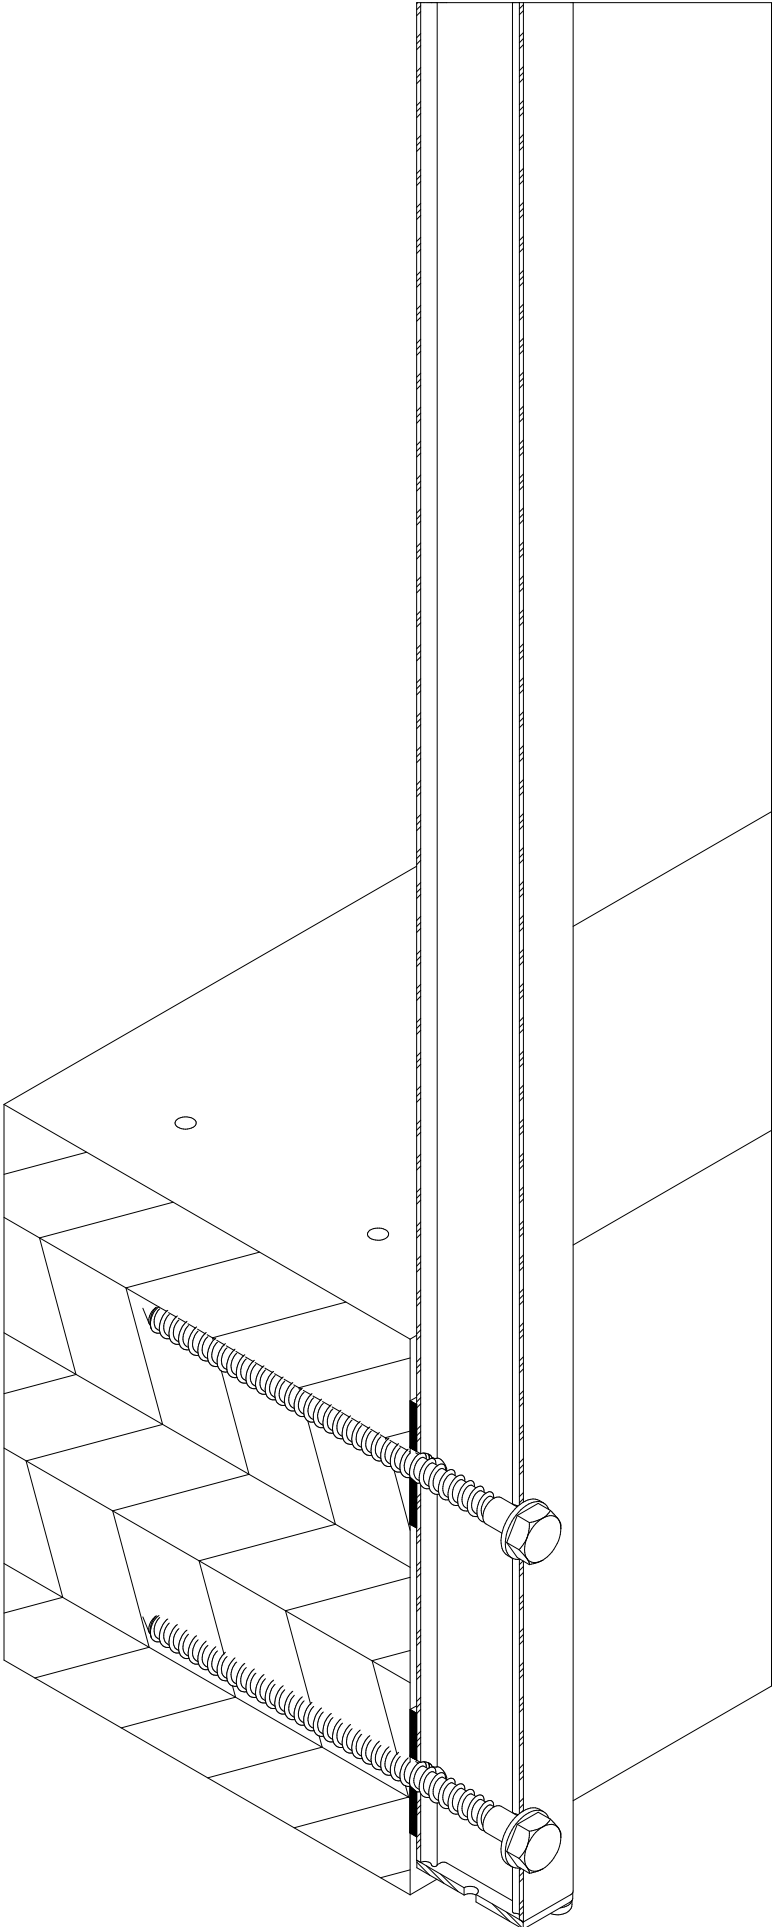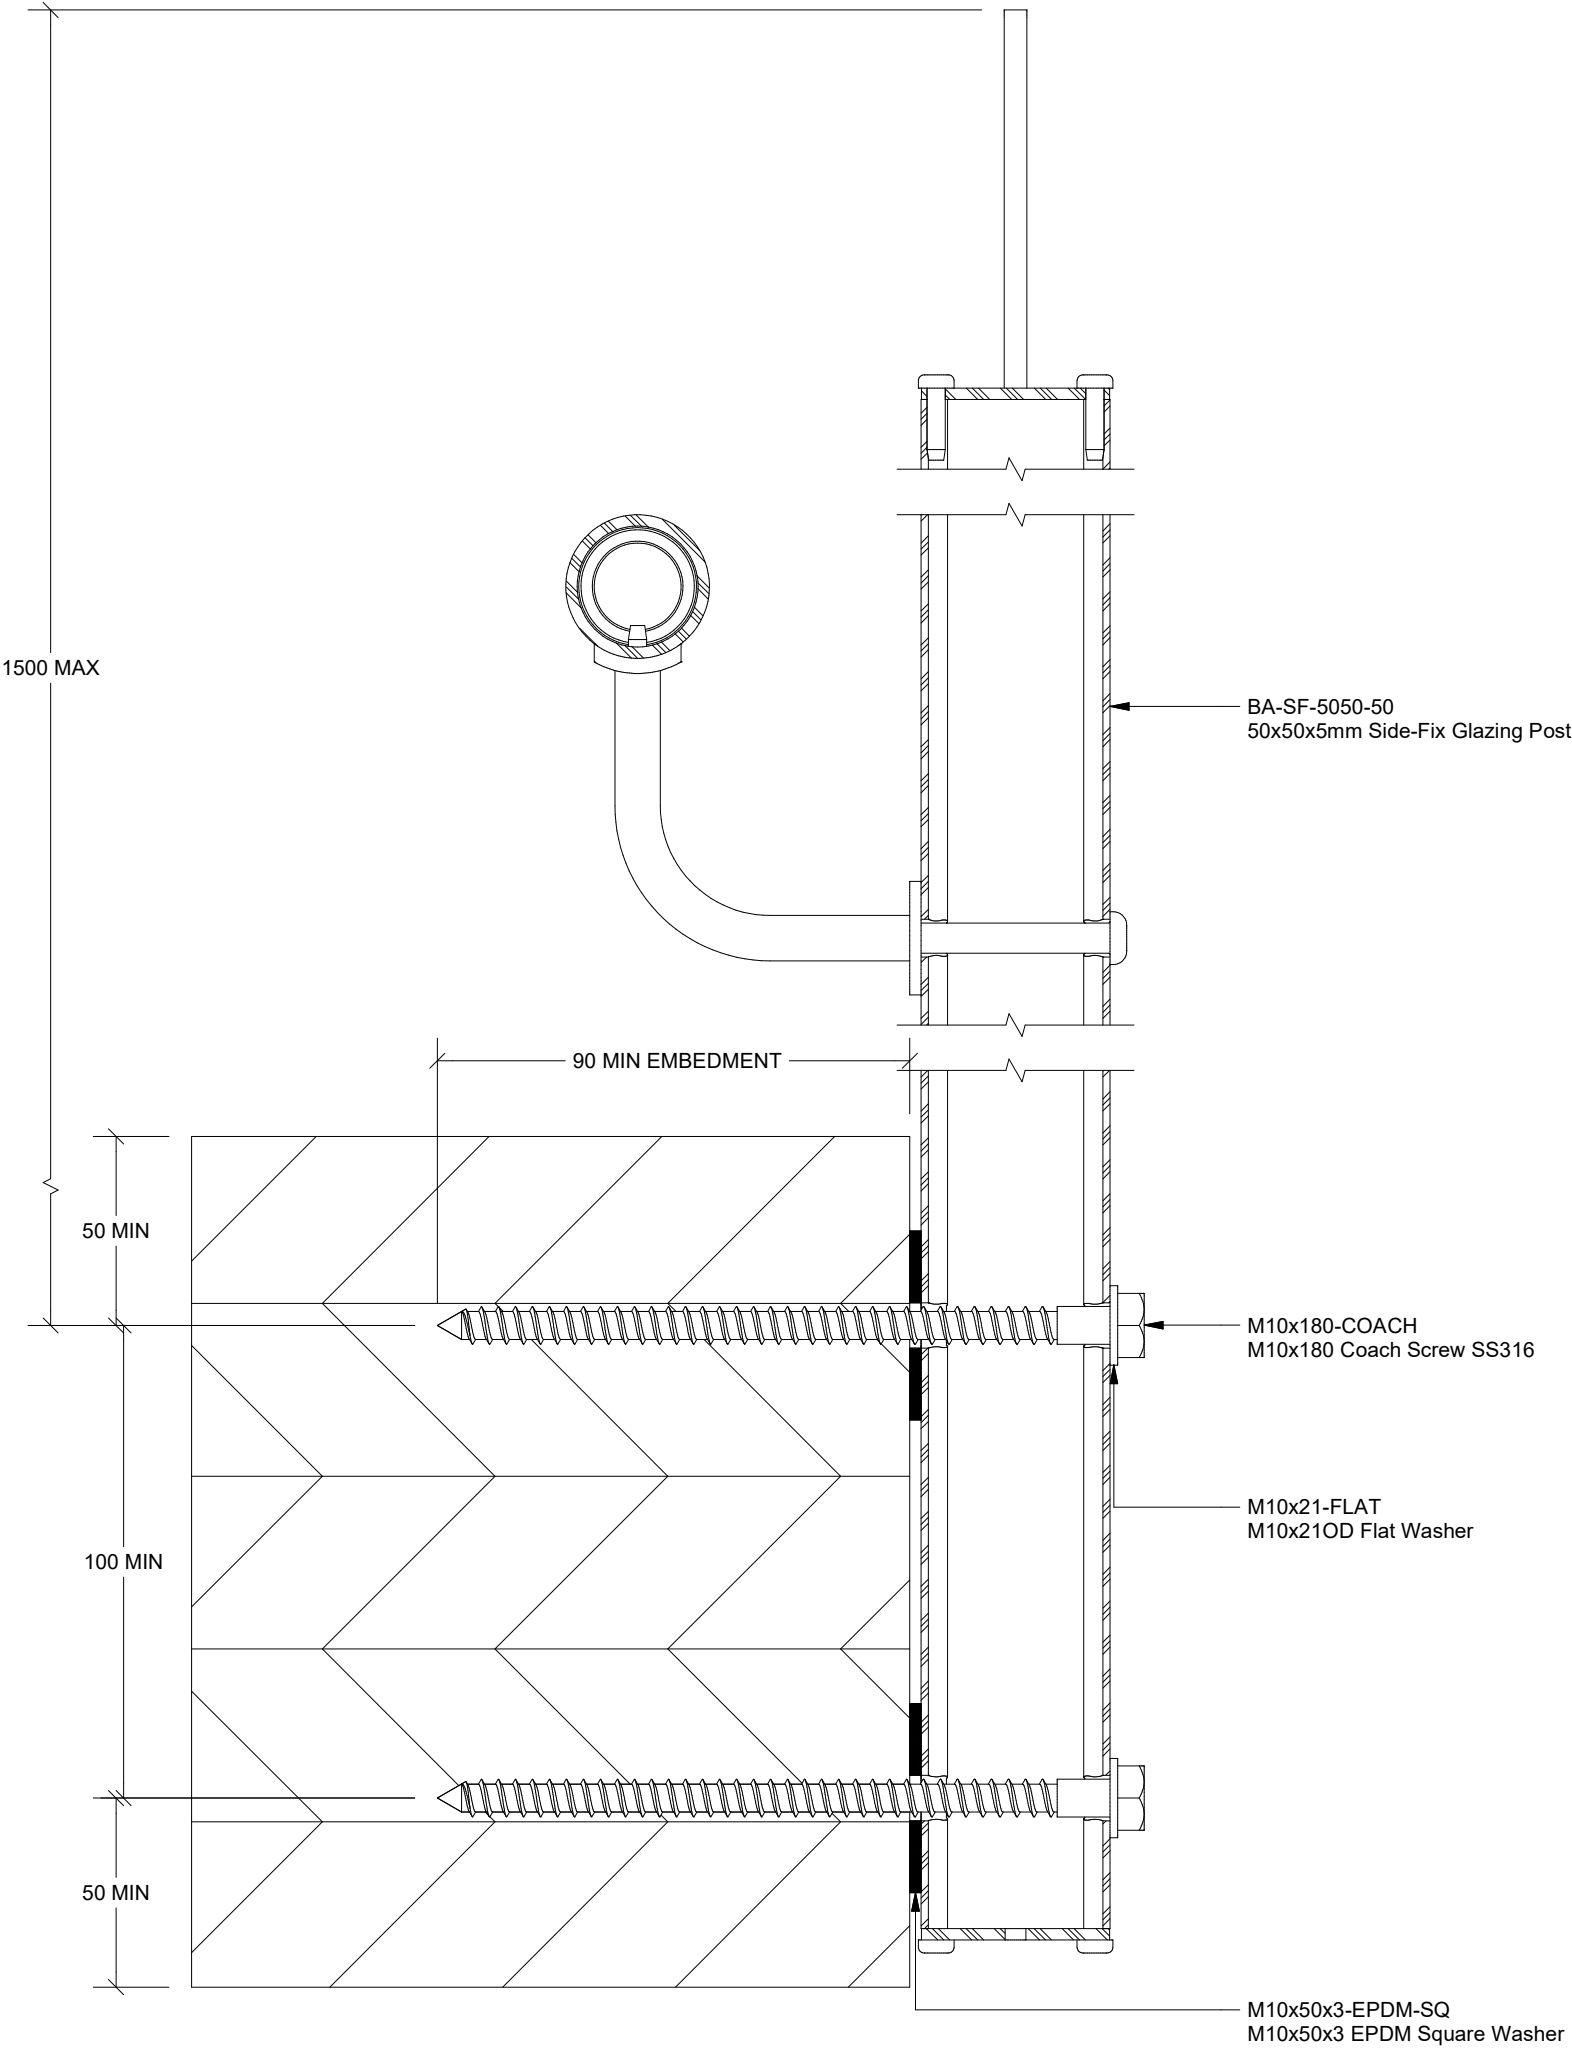

Notes:

- All items powder coat finish
- Isolation shall be provided between aluminium and dissimilar metals
- Welding of aluminium parts is not permitted without the written approval of the engineer
- All extrusions to be 6060T6 aluminium unless otherwise stated
- All exposed fasteners to be SS316 unless otherwise stated
- All covered fasteners to be SS304 unless otherwise stated

| Rev | Description | Date      |
|-----|-------------|-----------|
| A   | First Issue | 4/12/2024 |

t: 0800 BELCANTO  
w: [www.belcanto.co.nz](http://www.belcanto.co.nz)  
e: [projects@belcanto.co.nz](mailto:projects@belcanto.co.nz)  
a: 21 Auburn Street, Grafton  
Auckland 1023, New Zealand

© Copyright Belcanto Group Ltd  
No copying or reproduction in any form  
without the permission of Belcanto


Drawing Type:

**Envoy Balustrade Standard Details**

Drawing Title:

**Side Fix CLT Detail**

Drawing No: Revision

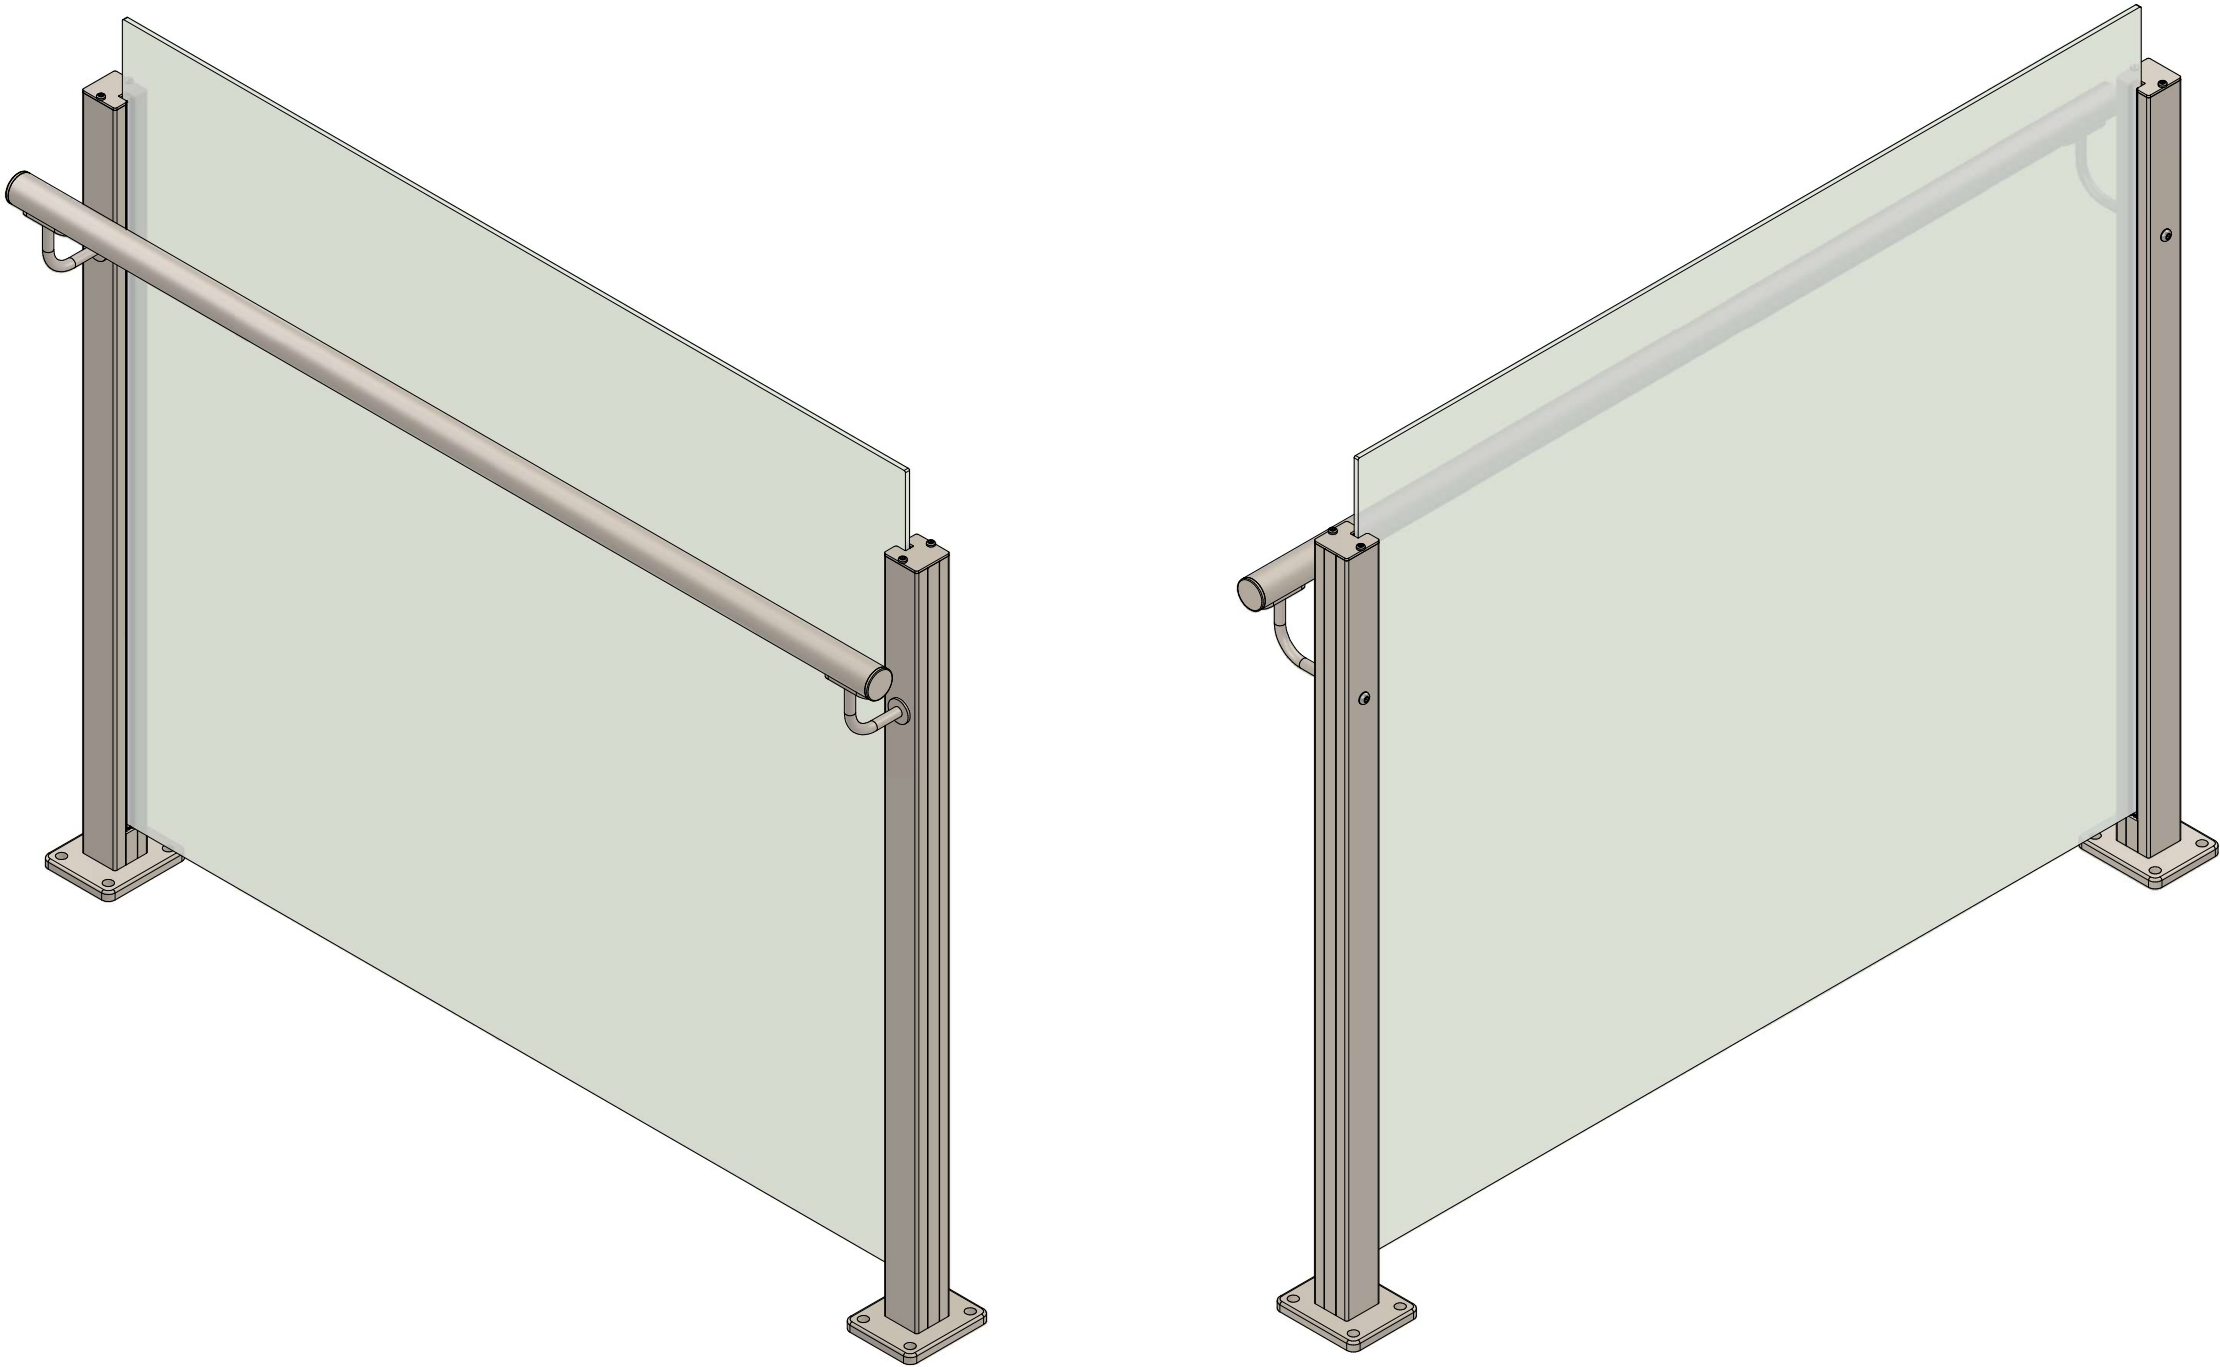

Notes:

- All items powder coat finish
- Isolation shall be provided between aluminium and dissimilar metals
- Welding of aluminium parts is not permitted without the written approval of the engineer
- All extrusions to be 6060T6 aluminium unless otherwise stated
- All exposed fasteners to be SS316 unless otherwise stated
- All covered fasteners to be SS304 unless otherwise stated

| Rev | Description | Date      |
|-----|-------------|-----------|
| A   | First Issue | 4/12/2024 |

t: 0800 BELCANTO  
w: [www.belcanto.co.nz](http://www.belcanto.co.nz)  
e: [projects@belcanto.co.nz](mailto:projects@belcanto.co.nz)  
a: 21 Auburn Street, Grafton  
Auckland 1023, New Zealand

© Copyright Belcanto Group Ltd  
No copying or reproduction in any form  
without the permission of Belcanto



Drawing Type:

**Envoy Balustrade Standard  
Details**


Drawing Title:

**Top Fix Isometric View**


Drawing No: Revision

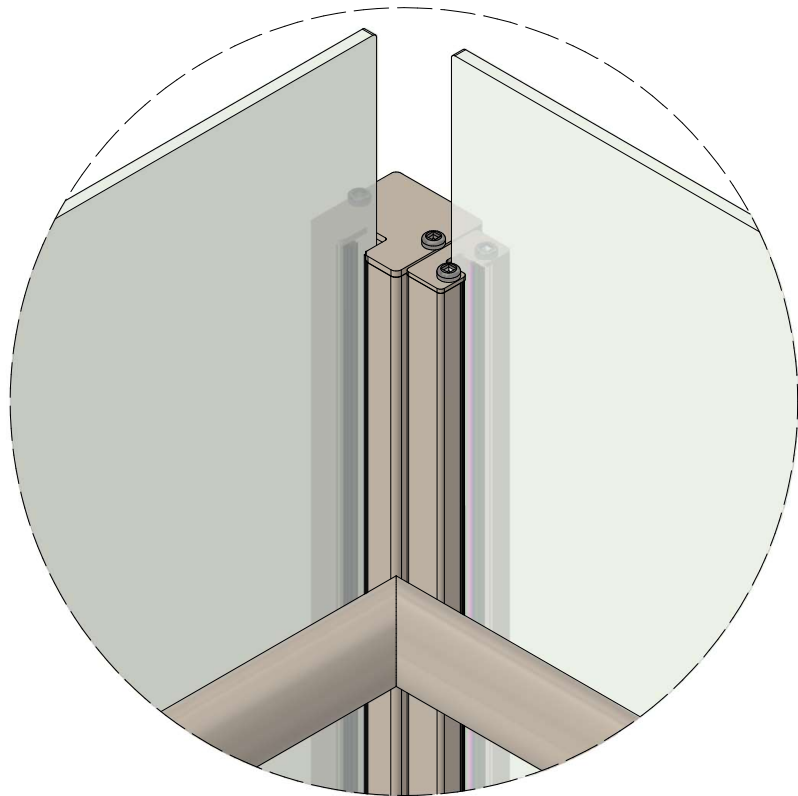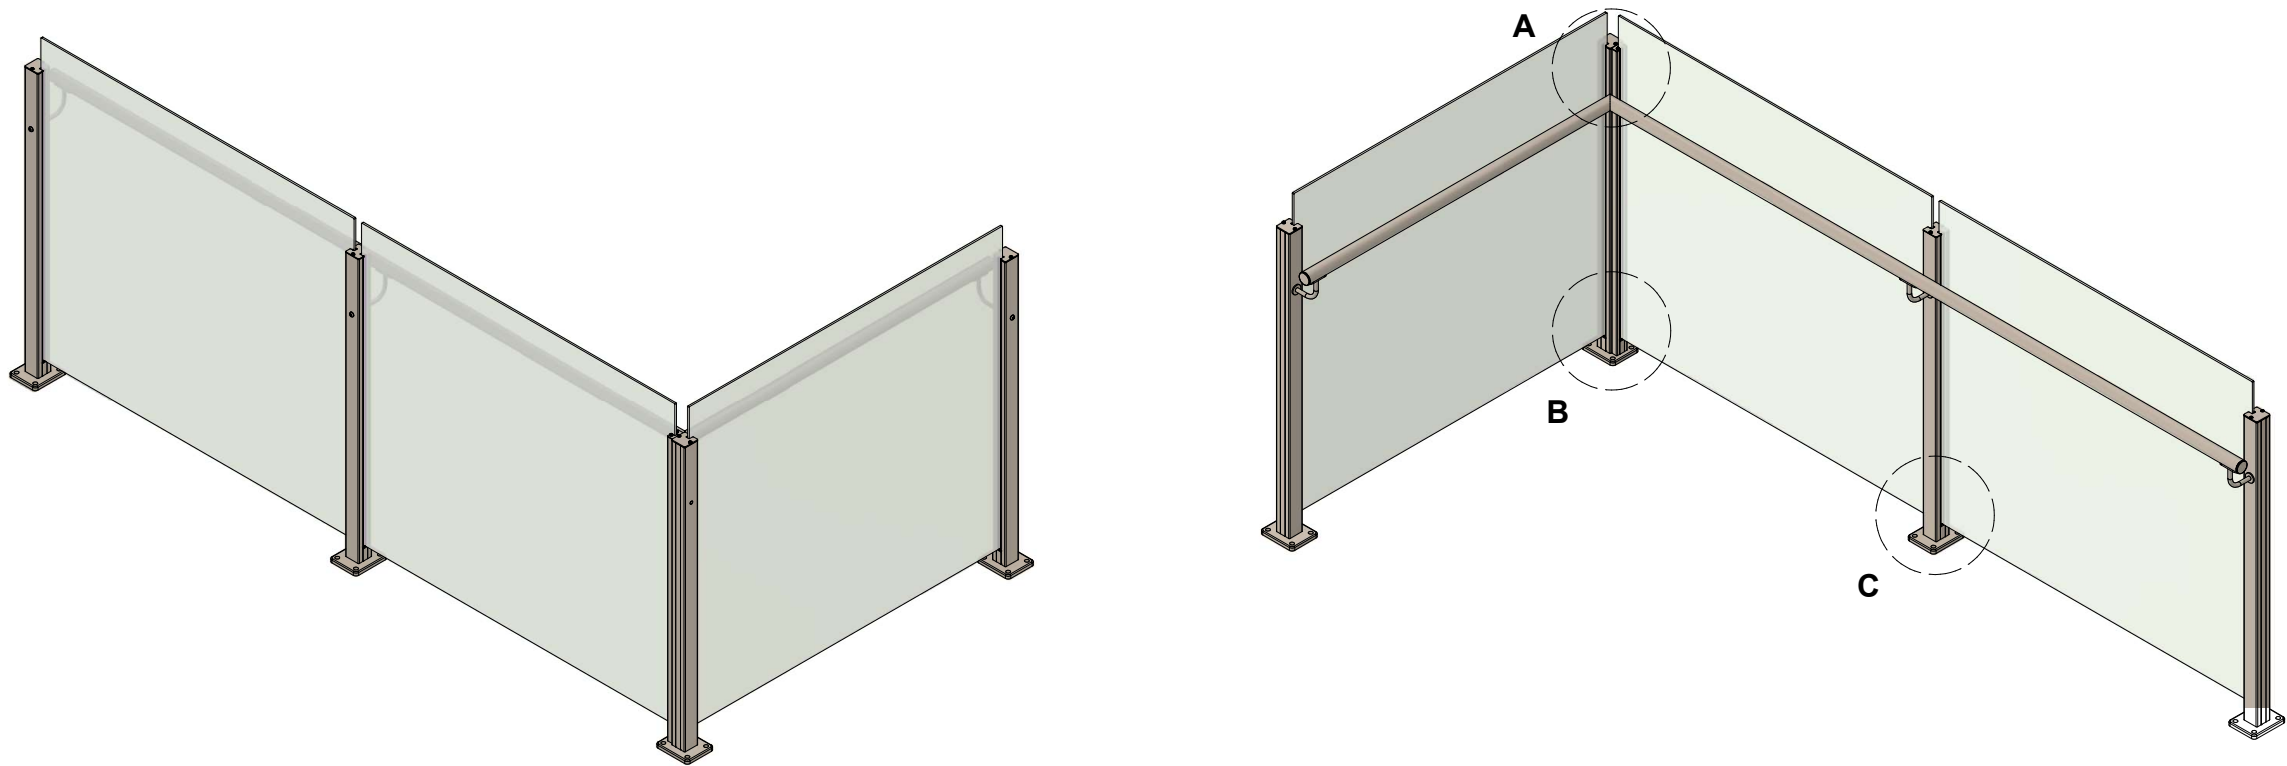

DETAIL A

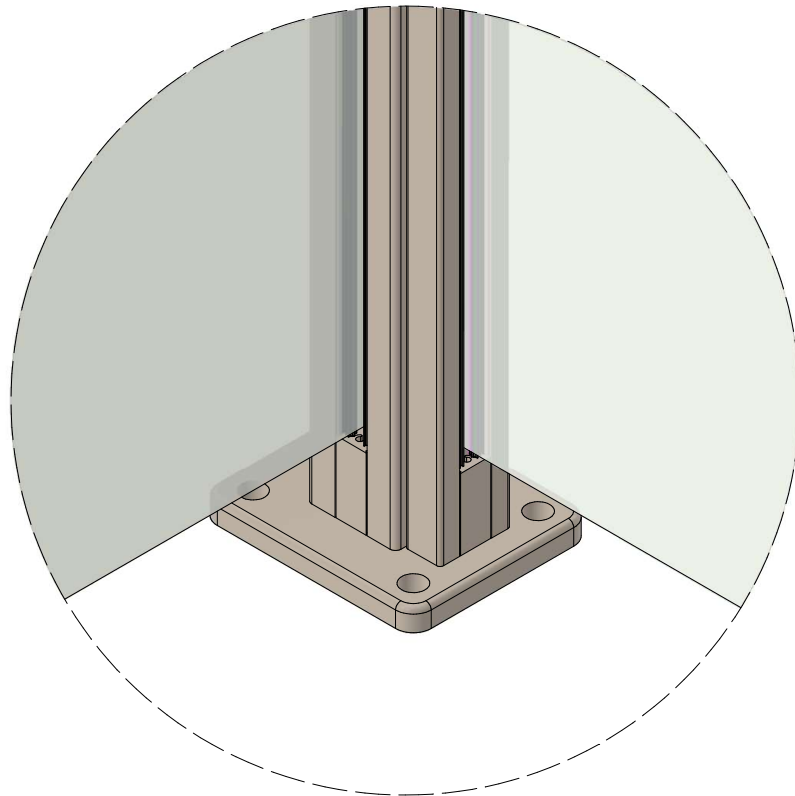

DETAIL B

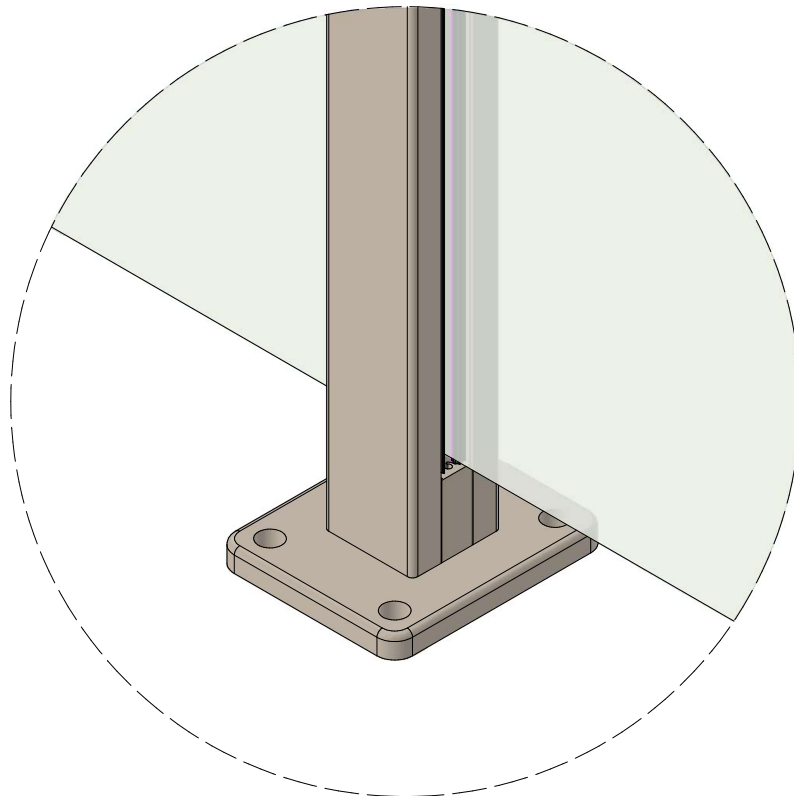

DETAIL C

Notes:

- All items powder coat finish
- Isolation shall be provided between aluminium and dissimilar metals
- Welding of aluminium parts is not permitted without the written approval of the engineer
- All extrusions to be 6060T6 aluminium unless otherwise stated
- All exposed fasteners to be SS316 unless otherwise stated
- All covered fasteners to be SS304 unless otherwise stated

| Rev | Description | Date      |
|-----|-------------|-----------|
| A   | First Issue | 4/12/2024 |

t: 0800 BELCANTO  
w: [www.belcanto.co.nz](http://www.belcanto.co.nz)  
e: [projects@belcanto.co.nz](mailto:projects@belcanto.co.nz)  
a: 21 Auburn Street, Grafton  
Auckland 1023, New Zealand

© Copyright Belcanto Group Ltd  
No copying or reproduction in any form  
without the permission of Belcanto



Drawing Type:

**Envoy Balustrade Standard  
Details**


Drawing Title:

**Top Fix Corner Assembly**

Drawing No: Revision

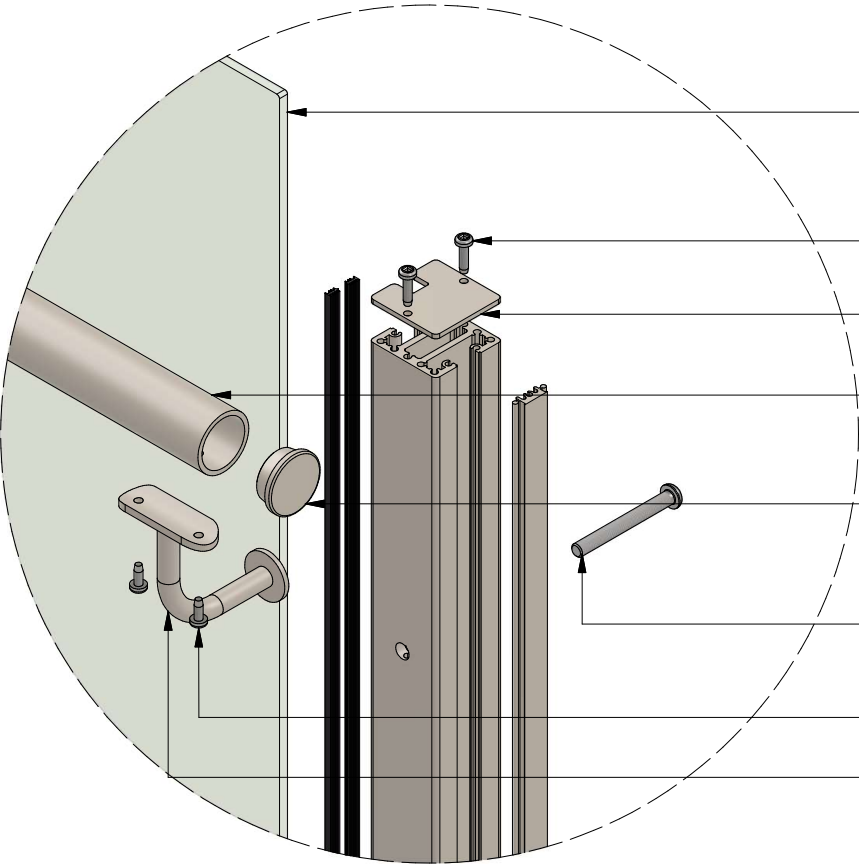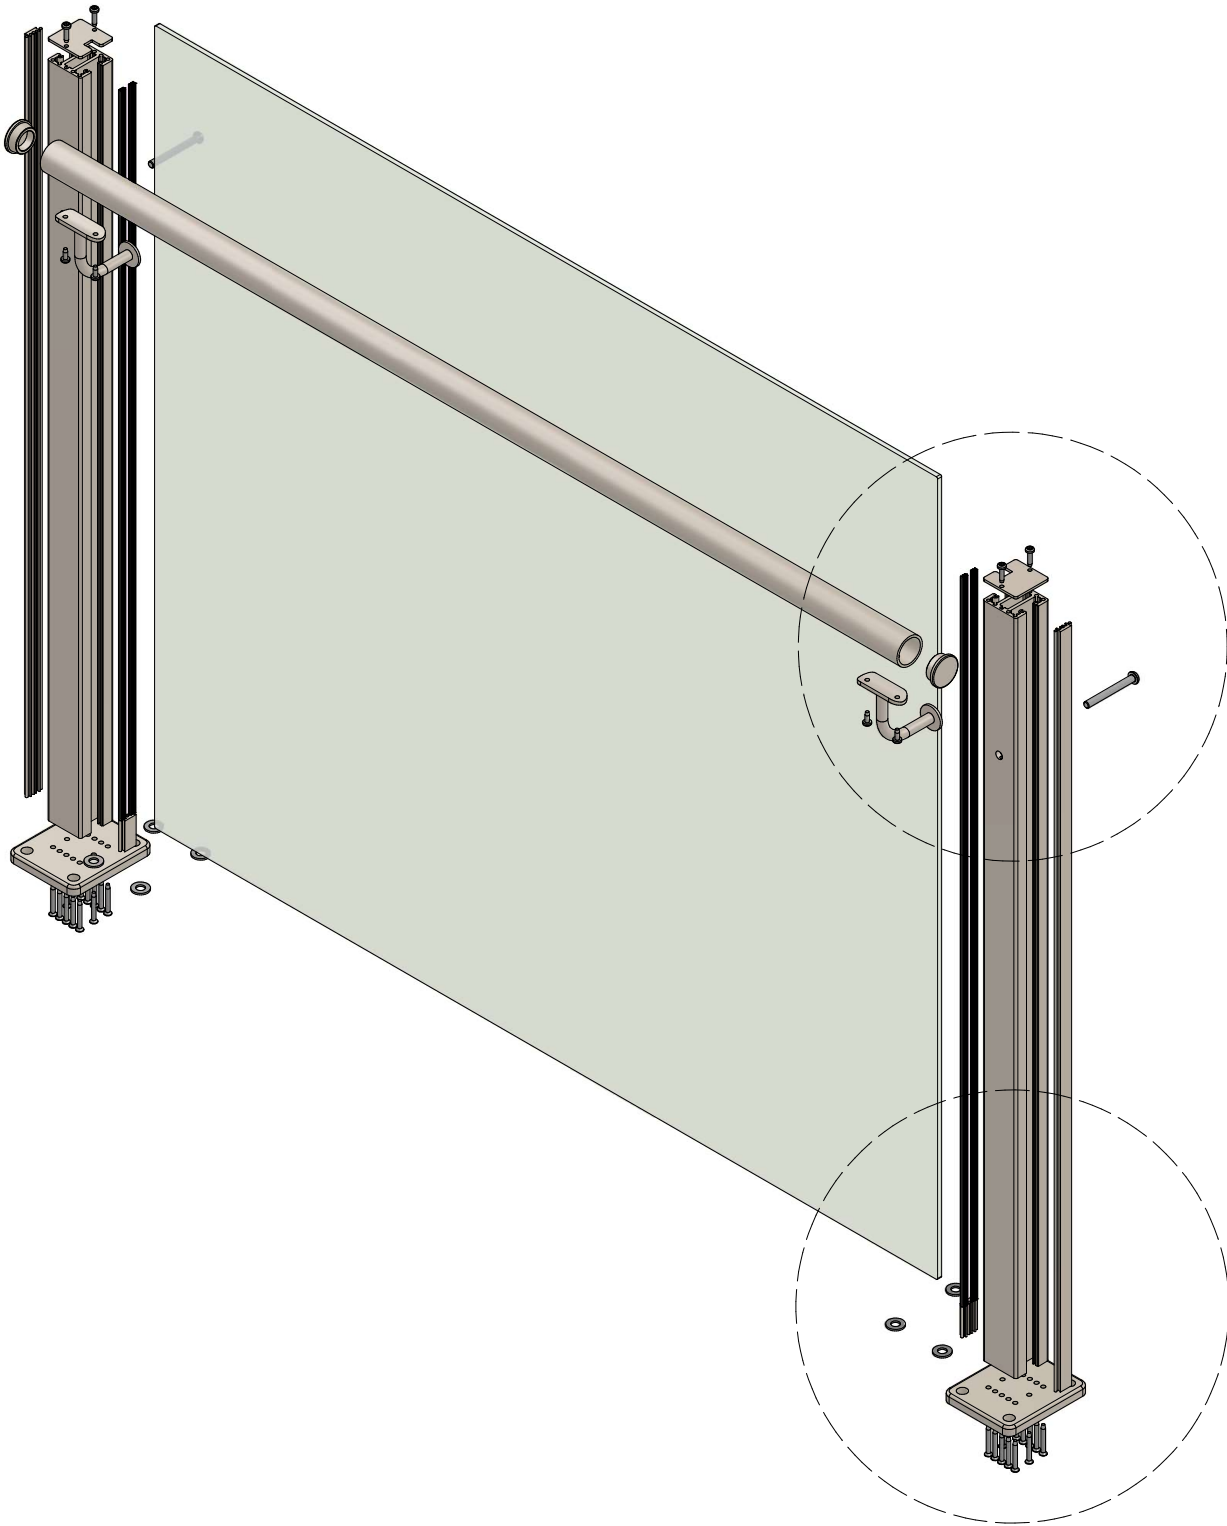

- BA-06T-GLAZING  
6mm Toughened Glass
- 10Gx0.75-PAN-ST  
10g x 0.75in Pan Head Self-tapping Screw
- BA-CAP-GL  
50x50x3mm Glazing Cap
- BA-CHS-38  
38mm dia. Handrail
- BA-CAP-38  
38mm Handrail End Cap
- M8x70-PAN-ST  
M8x70mm Pan Head Self-tapping Screw
- 10Gx0.5-PAN-ST  
10g x 0.5in Pan Head Self-tapping Screw
- SIERRA PICO HANDRAIL BRACKET  
ROUND SADDLE

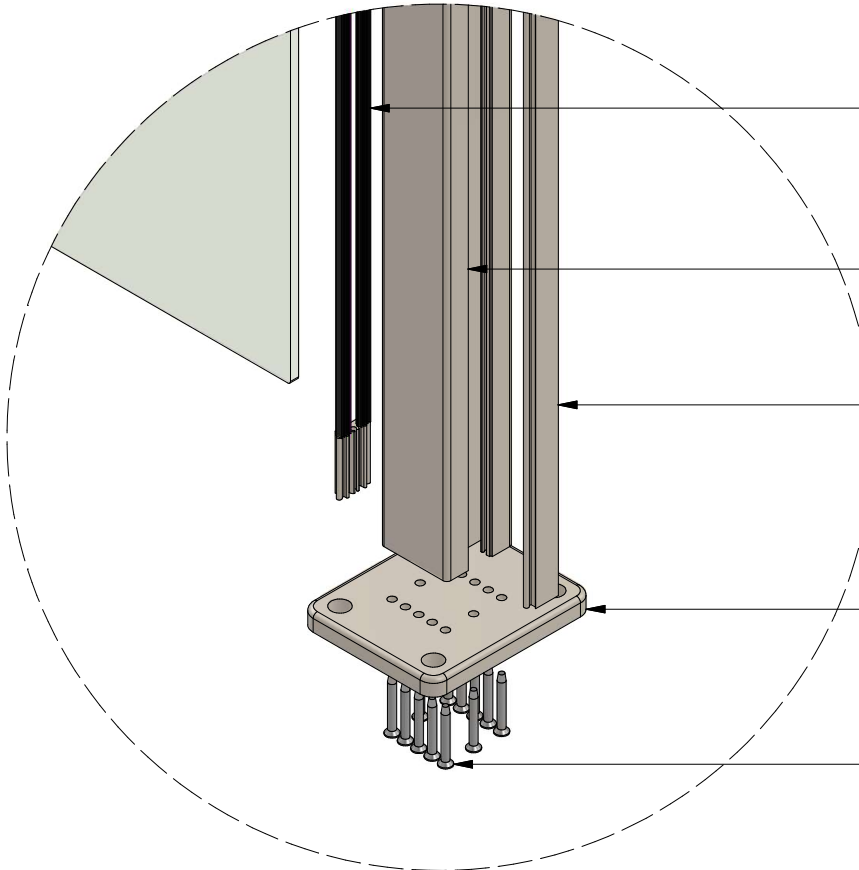

- GL-WEDGE  
Glazing Wedge PVC
- BA-SF-5050-50  
50x50x5mm Side-Fix Glazing Post
- BA-INFILL  
Infill Clip
- UPABP50B  
120x100x12mm 4-hole Baseplate
- 10Gx1.5-CSK-ST  
10g x 1.5in Countersunk Head Self-tapping Screw

Notes:

- All items powder coat finish
- Isolation shall be provided between aluminium and dissimilar metals
- Welding of aluminium parts is not permitted without the written approval of the engineer
- All extrusions to be 6060T6 aluminium unless otherwise stated
- All exposed fasteners to be SS316 unless otherwise stated
- All covered fasteners to be SS304 unless otherwise stated

| Rev | Description | Date      |
|-----|-------------|-----------|
| A   | First Issue | 4/12/2024 |

t: 0800 BELCANTO  
w: www.belcanto.co.nz  
e: projects@belcanto.co.nz  
a: 21 Auburn Street, Grafton  
Auckland 1023, New Zealand

© Copyright Belcanto Group Ltd  
No copying or reproduction in any form  
without the permission of Belcanto


Drawing Type:

Envoy Balustrade Standard  
Details

Drawing Title:

Top Fix Exploded View

Drawing No: Revision

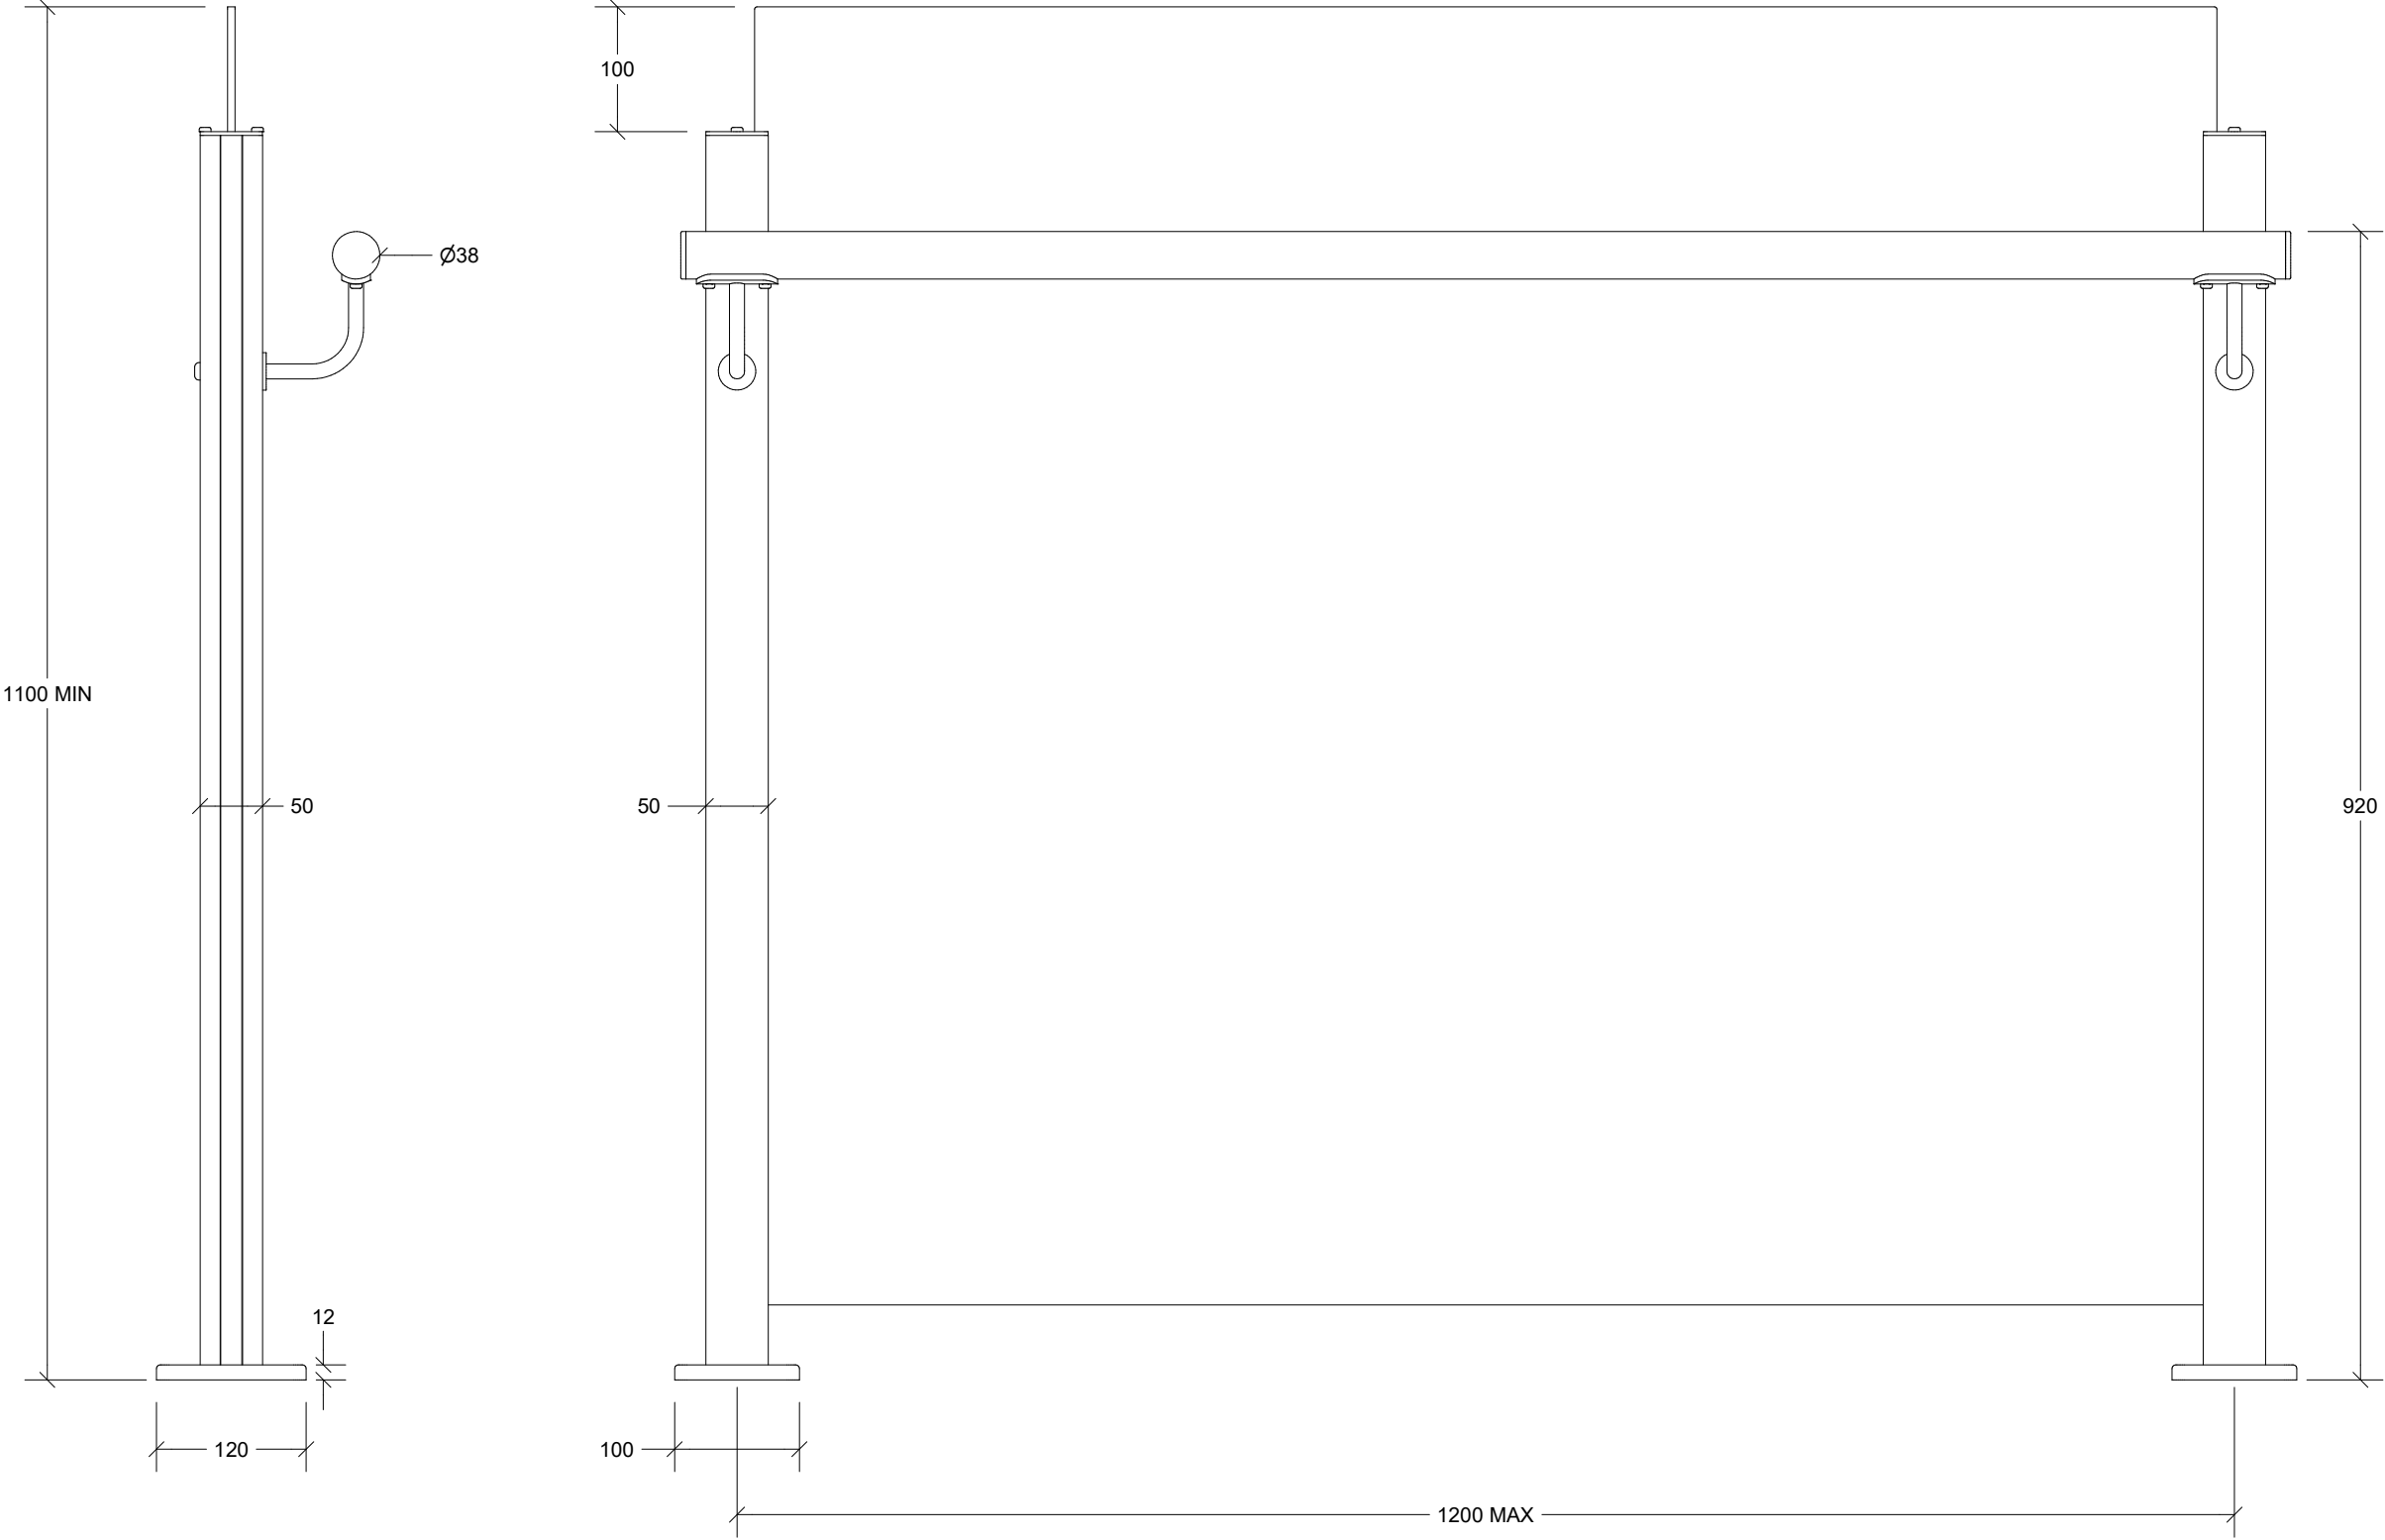

Notes:

- All items powder coat finish
- Isolation shall be provided between aluminium and dissimilar metals
- Welding of aluminium parts is not permitted without the written approval of the engineer
- All extrusions to be 6060T6 aluminium unless otherwise stated
- All exposed fasteners to be SS316 unless otherwise stated
- All covered fasteners to be SS304 unless otherwise stated

| Rev | Description | Date      |
|-----|-------------|-----------|
| A   | First Issue | 4/12/2024 |

t: 0800 BELCANTO  
w: [www.belcanto.co.nz](http://www.belcanto.co.nz)  
e: [projects@belcanto.co.nz](mailto:projects@belcanto.co.nz)  
a: 21 Auburn Street, Grafton  
Auckland 1023, New Zealand

© Copyright Belcanto Group Ltd  
No copying or reproduction in any form  
without the permission of Belcanto


Drawing Type:

**Envoy Balustrade Standard  
Details**

Drawing Title:

**Top Fix General Dimensions**

Drawing No: Revision

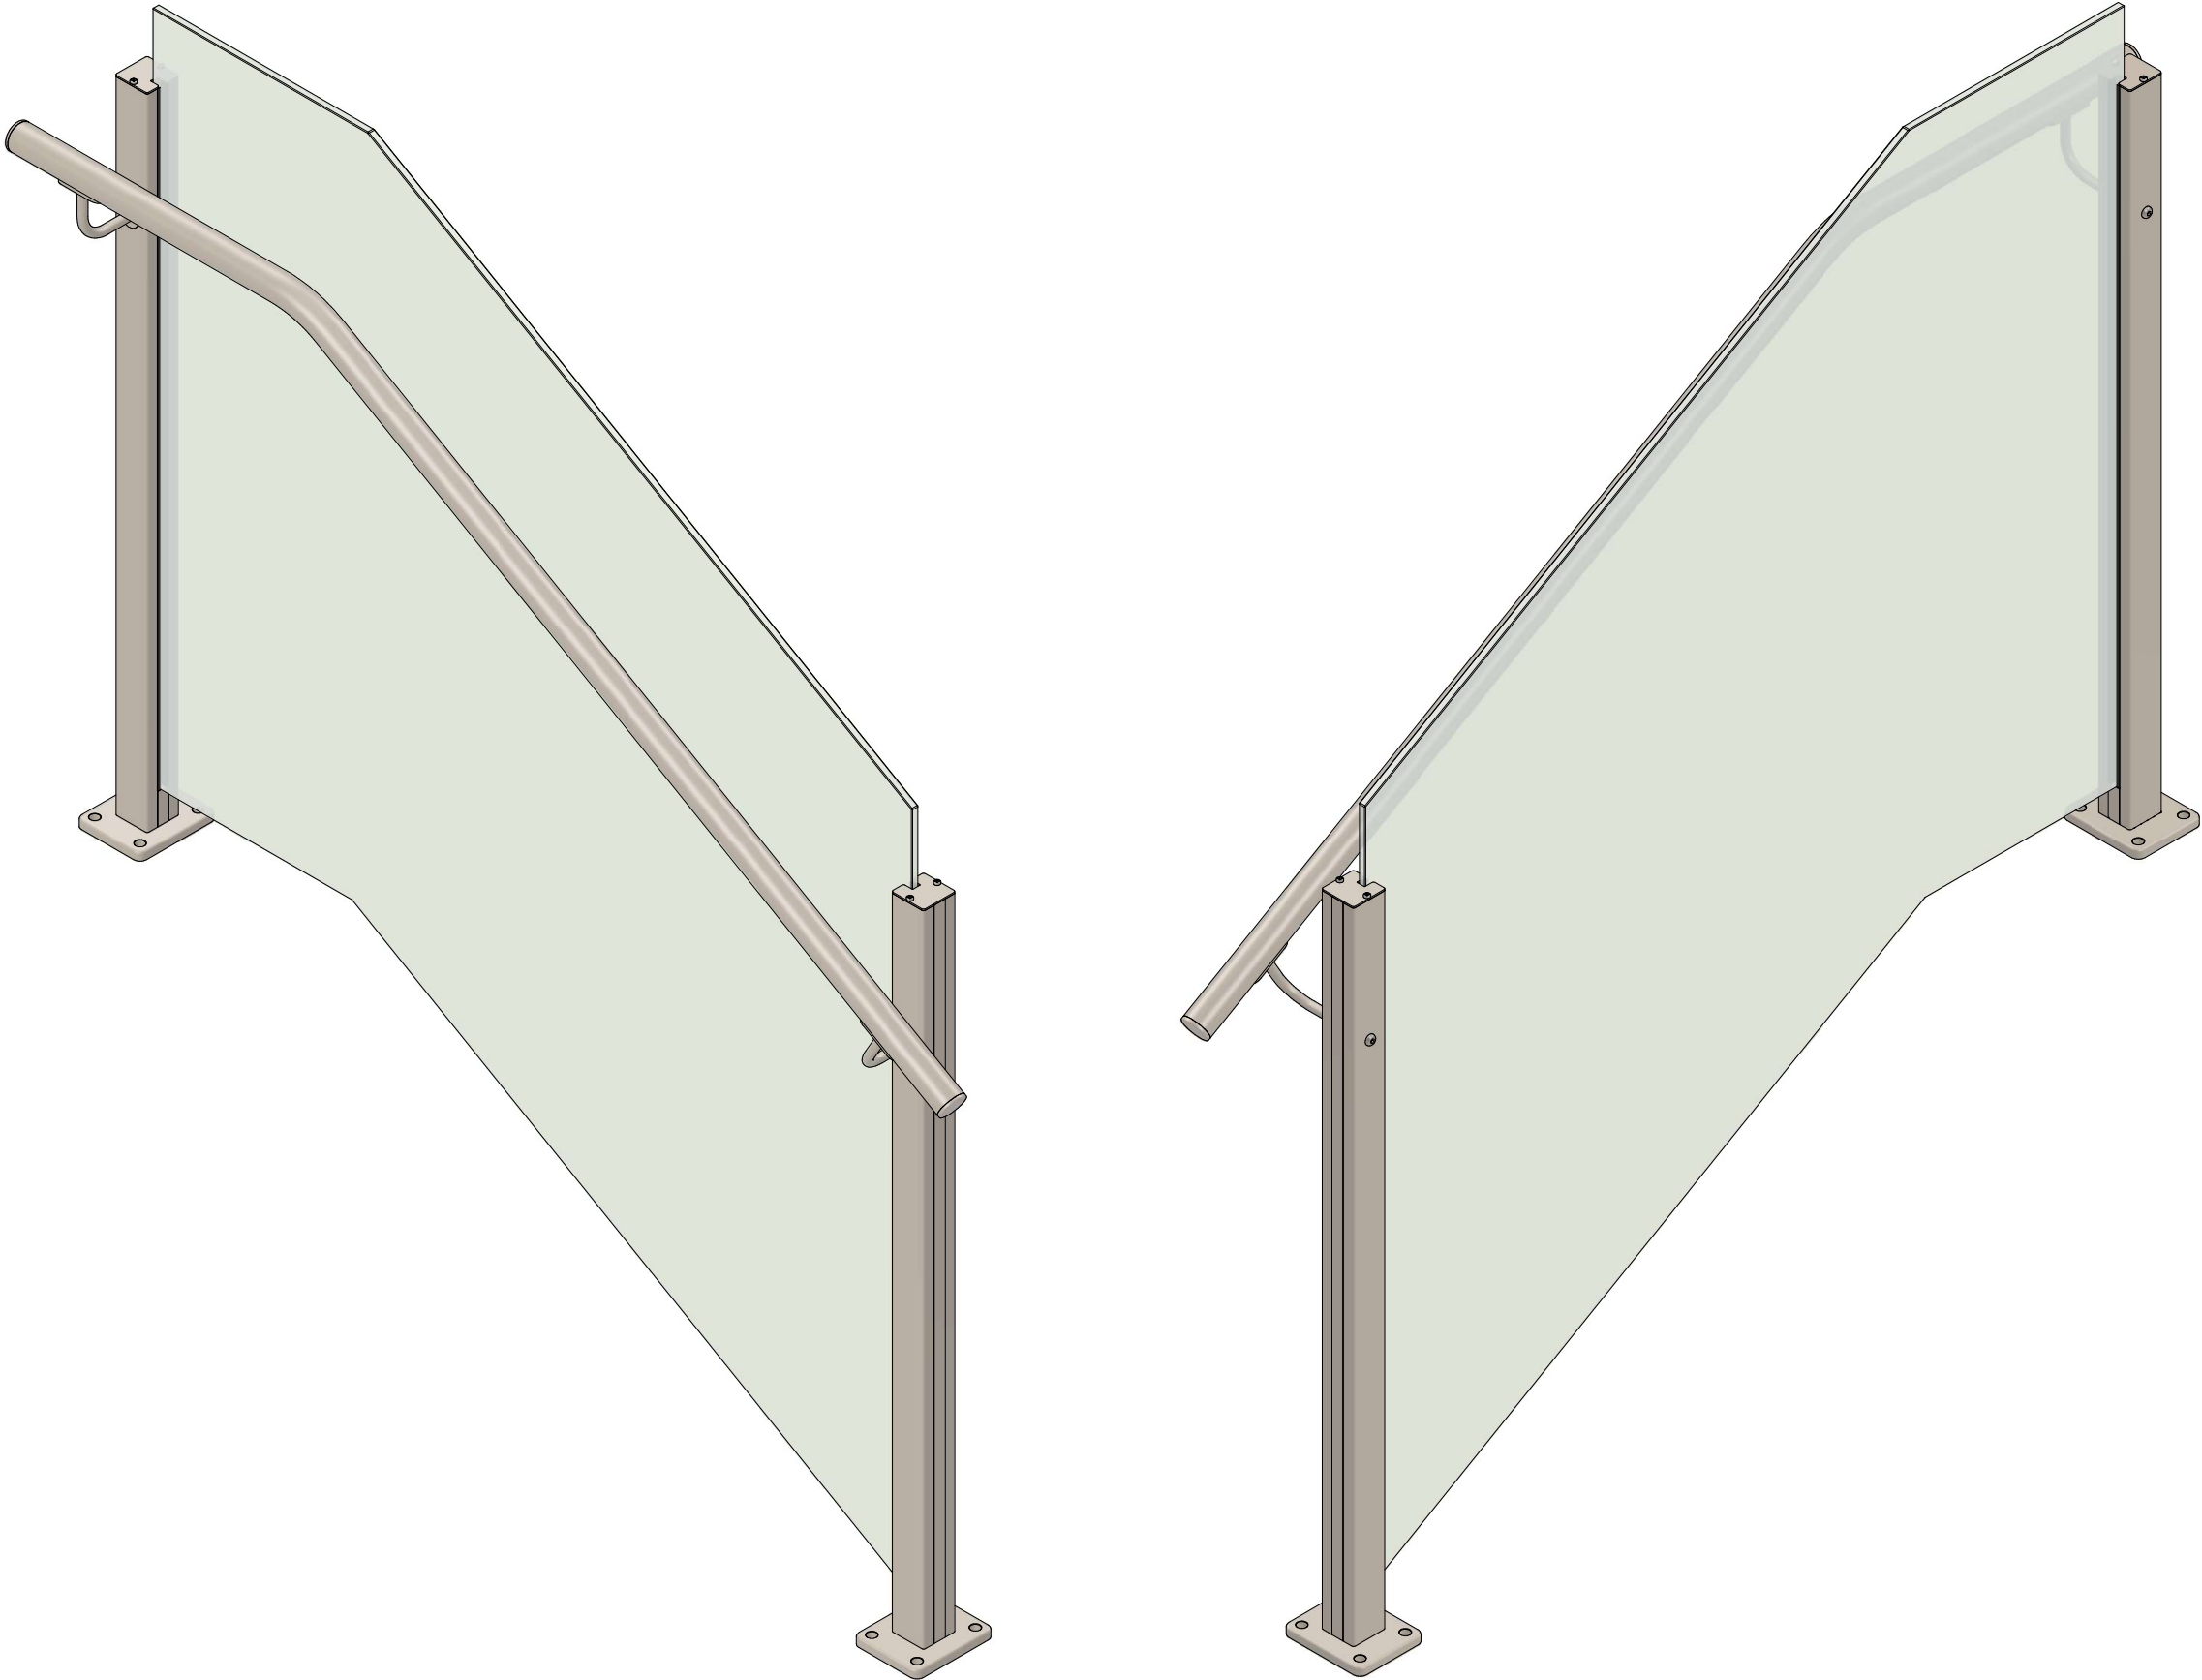

Notes:

- All items powder coat finish
- Isolation shall be provided between aluminium and dissimilar metals
- Welding of aluminium parts is not permitted without the written approval of the engineer
- All extrusions to be 6060T6 aluminium unless otherwise stated
- All exposed fasteners to be SS316 unless otherwise stated
- All covered fasteners to be SS304 unless otherwise stated

| Rev | Description | Date      |
|-----|-------------|-----------|
| A   | First Issue | 4/12/2024 |

t: 0800 BELCANTO  
w: www.belcanto.co.nz  
e: projects@belcanto.co.nz  
a: 21 Auburn Street, Grafton  
Auckland 1023, New Zealand

© Copyright Belcanto Group Ltd  
No copying or reproduction in any form  
without the permission of Belcanto



Drawing Type:

**Envoy Balustrade Standard  
Details**


Drawing Title:

**Top Fix Stair Isometric View**

Drawing No: Revision

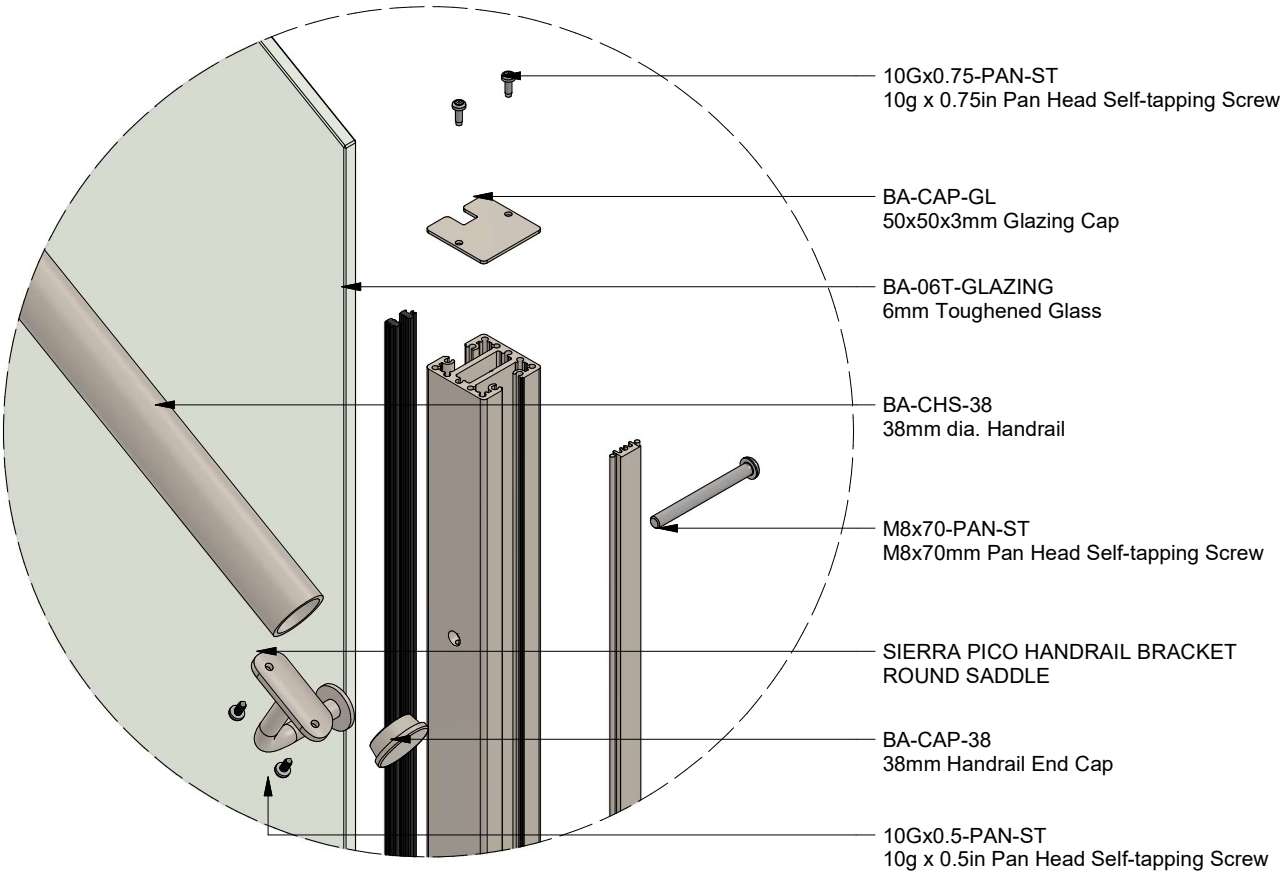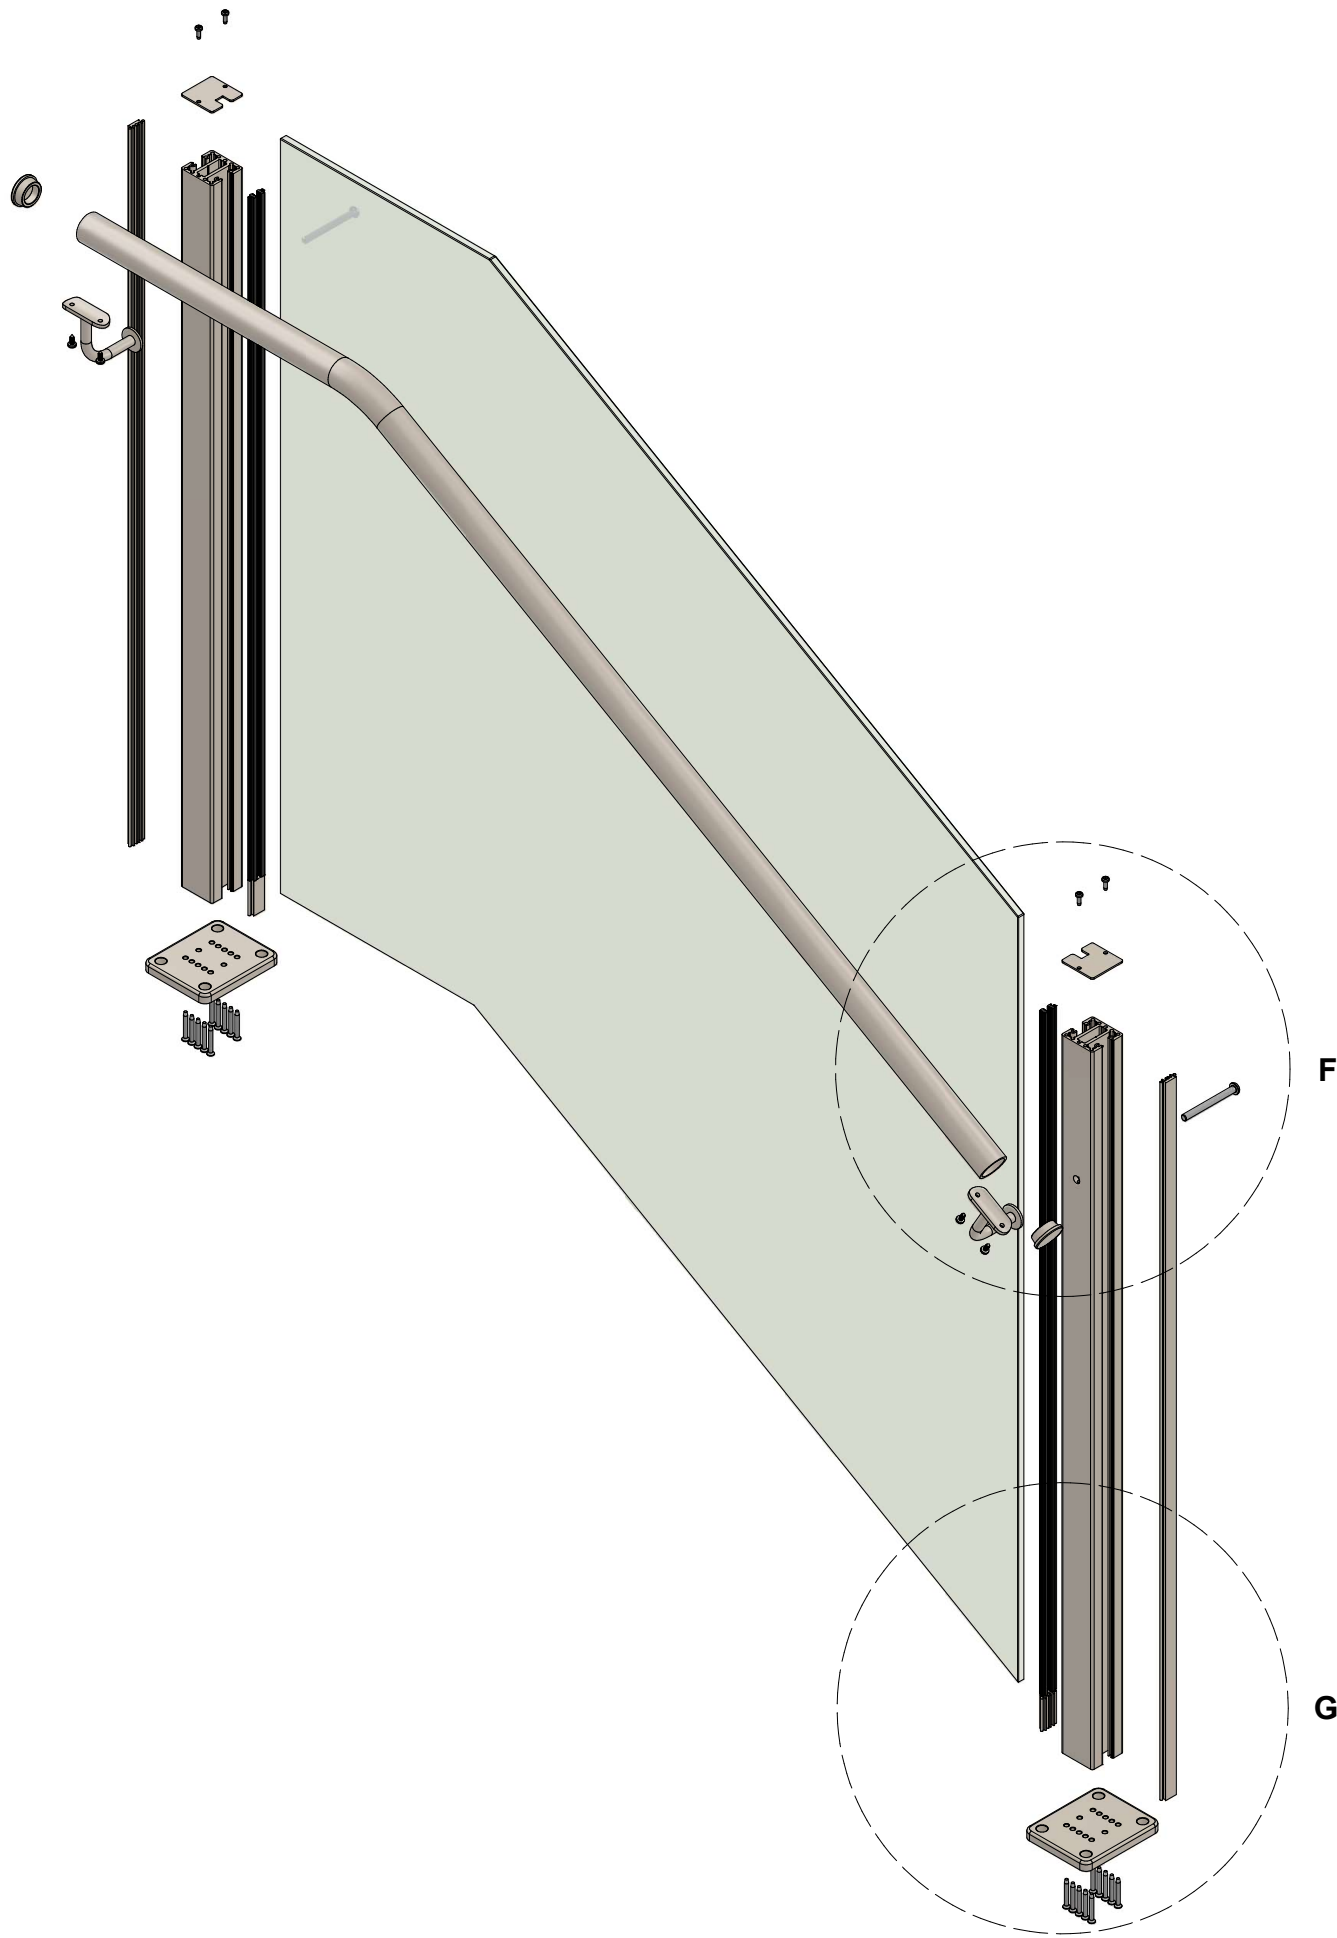

VIEW F

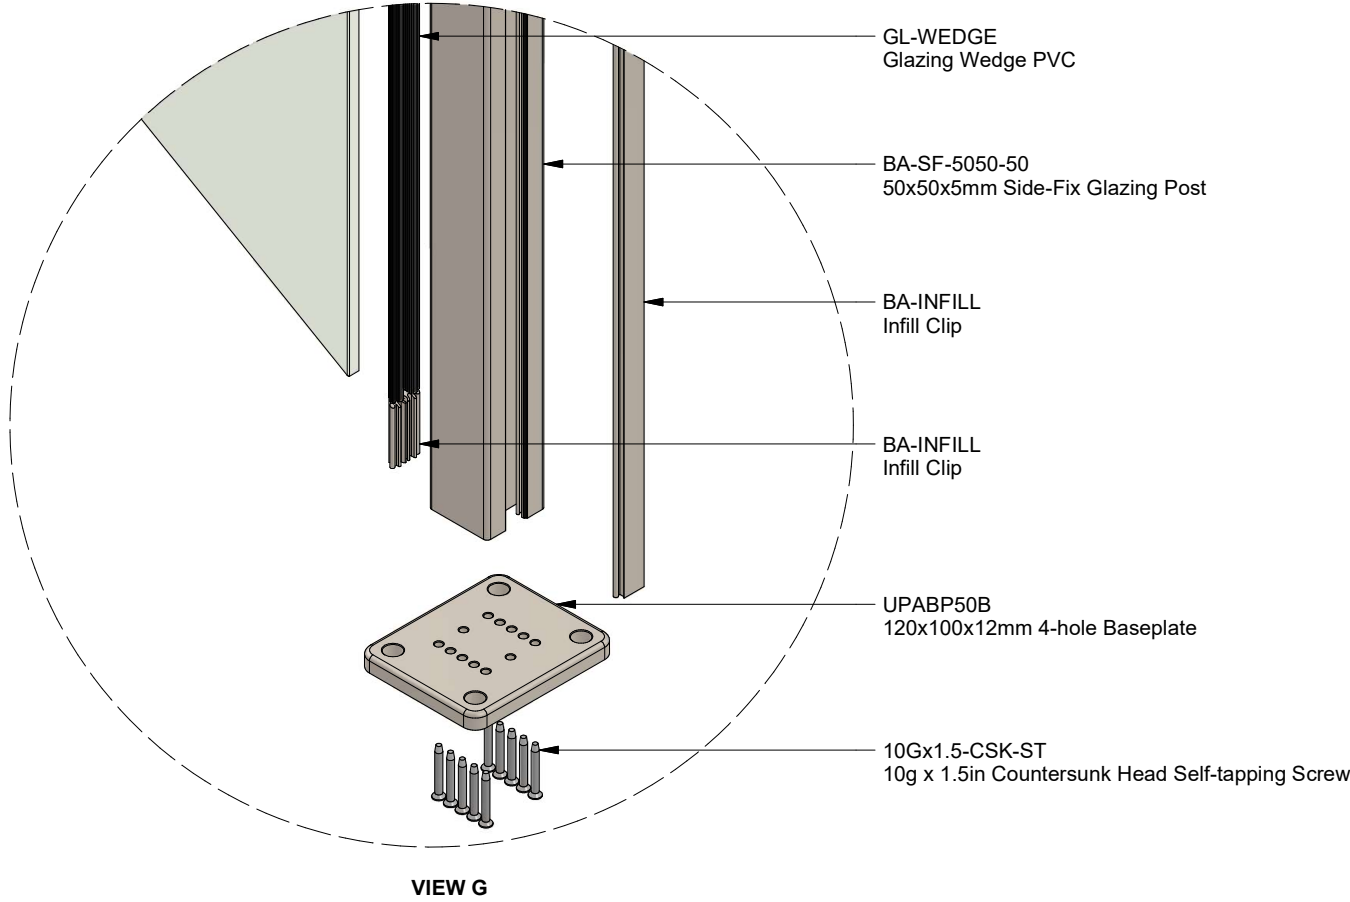

Notes:

- All items powder coat finish
- Isolation shall be provided between aluminium and dissimilar metals
- Welding of aluminium parts is not permitted without the written approval of the engineer
- All extrusions to be 6060T6 aluminium unless otherwise stated
- All exposed fasteners to be SS316 unless otherwise stated
- All covered fasteners to be SS304 unless otherwise stated

| Rev | Description | Date      |
|-----|-------------|-----------|
| A   | First Issue | 4/12/2024 |

t: 0800 BELCANTO  
w: [www.belcanto.co.nz](http://www.belcanto.co.nz)  
e: [projects@belcanto.co.nz](mailto:projects@belcanto.co.nz)  
a: 21 Auburn Street, Grafton  
Auckland 1023, New Zealand

© Copyright Belcanto Group Ltd  
No copying or reproduction in any form  
without the permission of Belcanto



Drawing Type:

**Envoy Balustrade Standard  
Details**

Drawing Title:

**Top Fix Stair Exploded View**

Drawing No: Revision

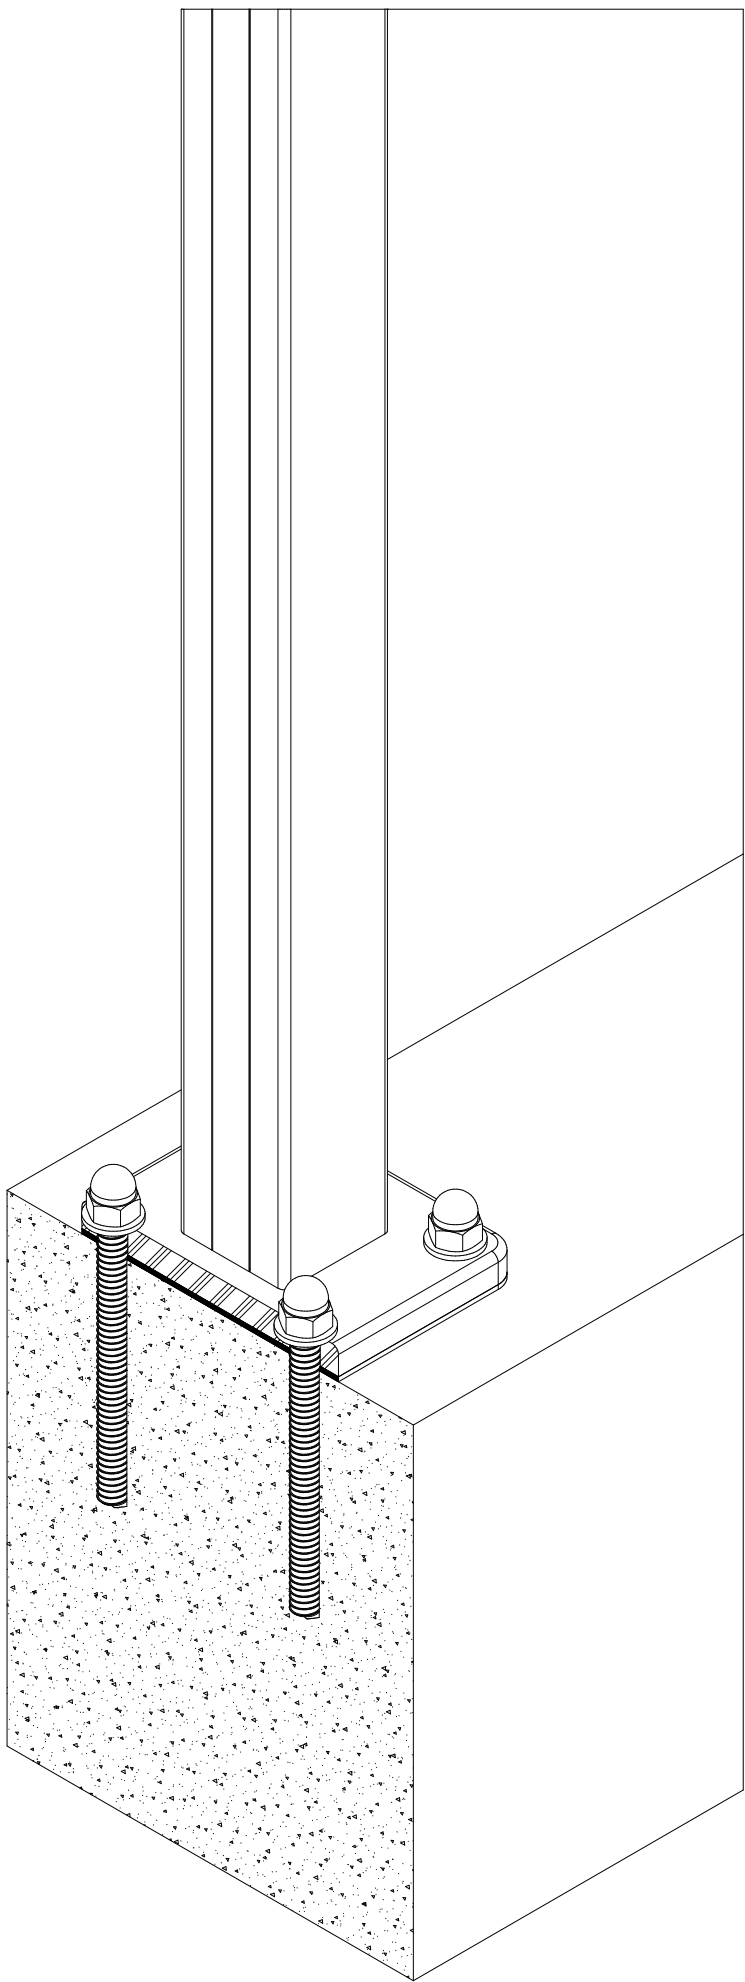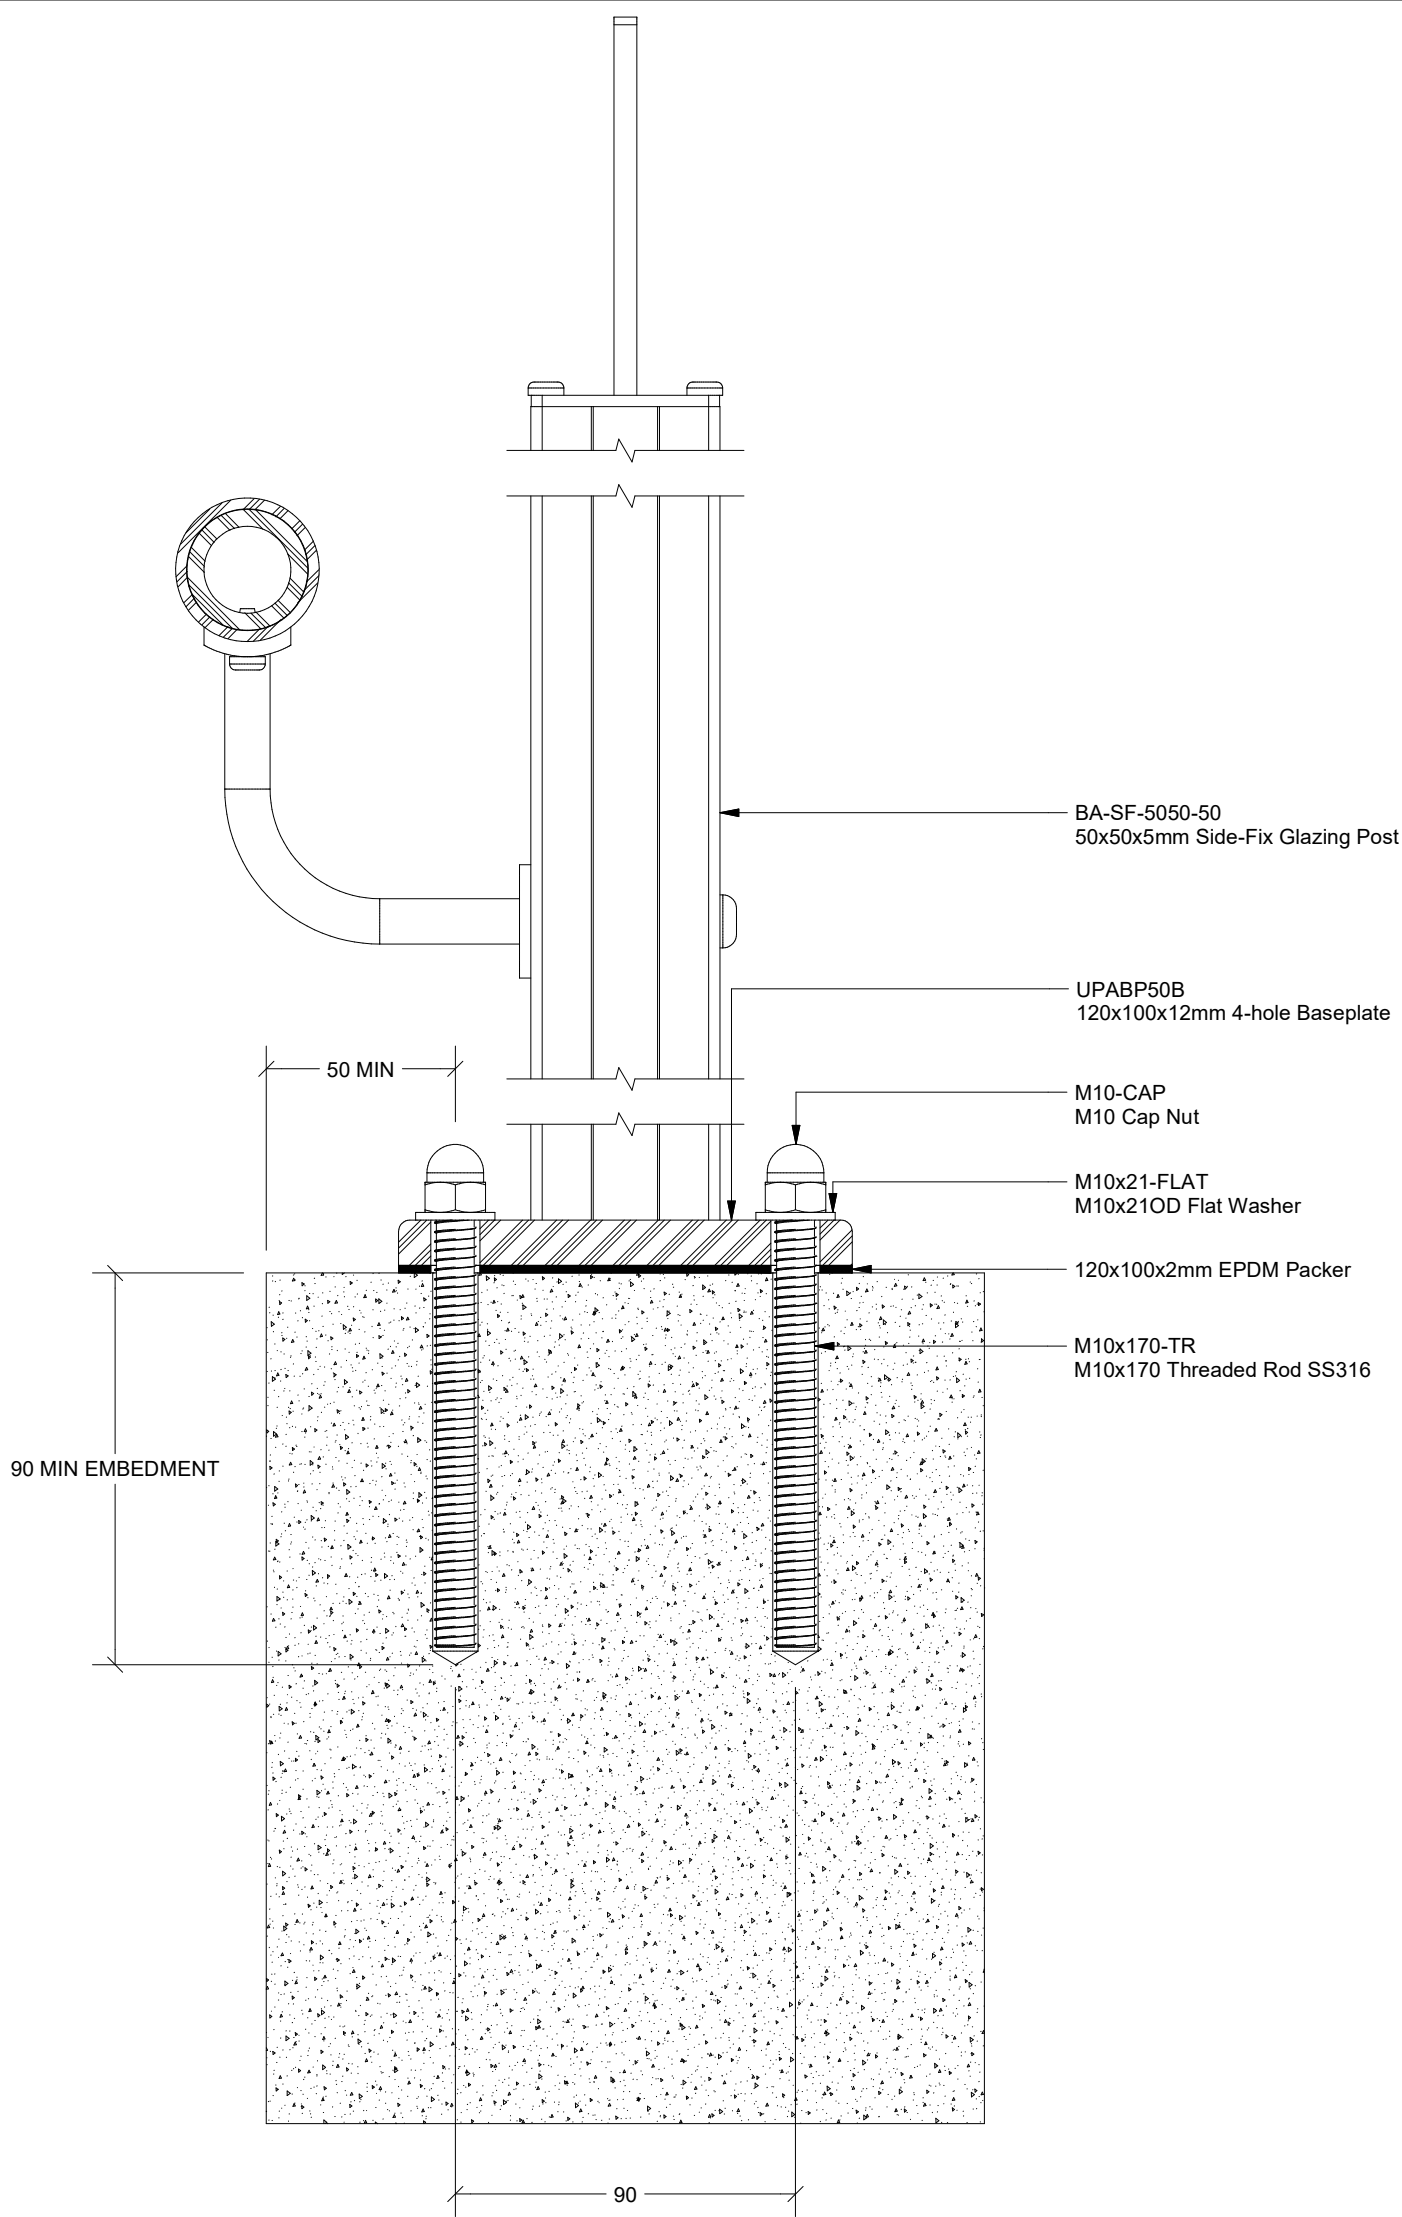

Notes:

- All items powder coat finish
- Isolation shall be provided between aluminium and dissimilar metals
- Welding of aluminium parts is not permitted without the written approval of the engineer
- All extrusions to be 6060T6 aluminium unless otherwise stated
- All exposed fasteners to be SS316 unless otherwise stated
- All covered fasteners to be SS304 unless otherwise stated

| Rev | Description | Date      |
|-----|-------------|-----------|
| A   | First Issue | 4/12/2024 |

t: 0800 BELCANTO  
w: [www.belcanto.co.nz](http://www.belcanto.co.nz)  
e: [projects@belcanto.co.nz](mailto:projects@belcanto.co.nz)  
a: 21 Auburn Street, Grafton  
Auckland 1023, New Zealand

© Copyright Belcanto Group Ltd  
No copying or reproduction in any form  
without the permission of Belcanto



Drawing Type:

**Envoy Balustrade Standard  
Details**

Drawing Title:

**Top Fix Concrete Detail**

Drawing No: Revision

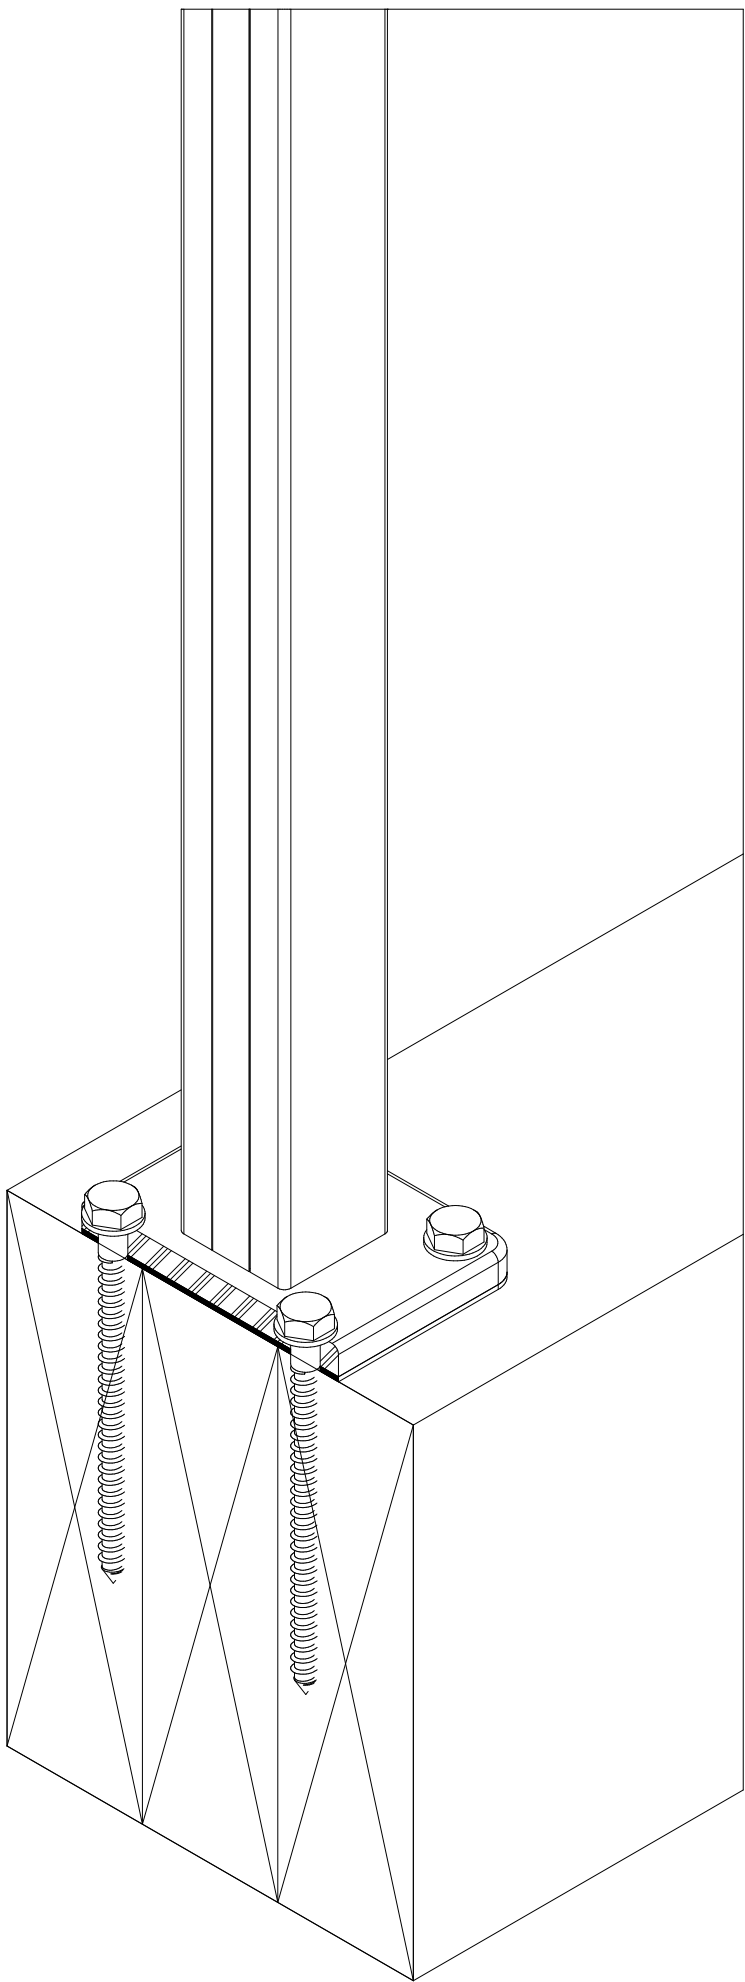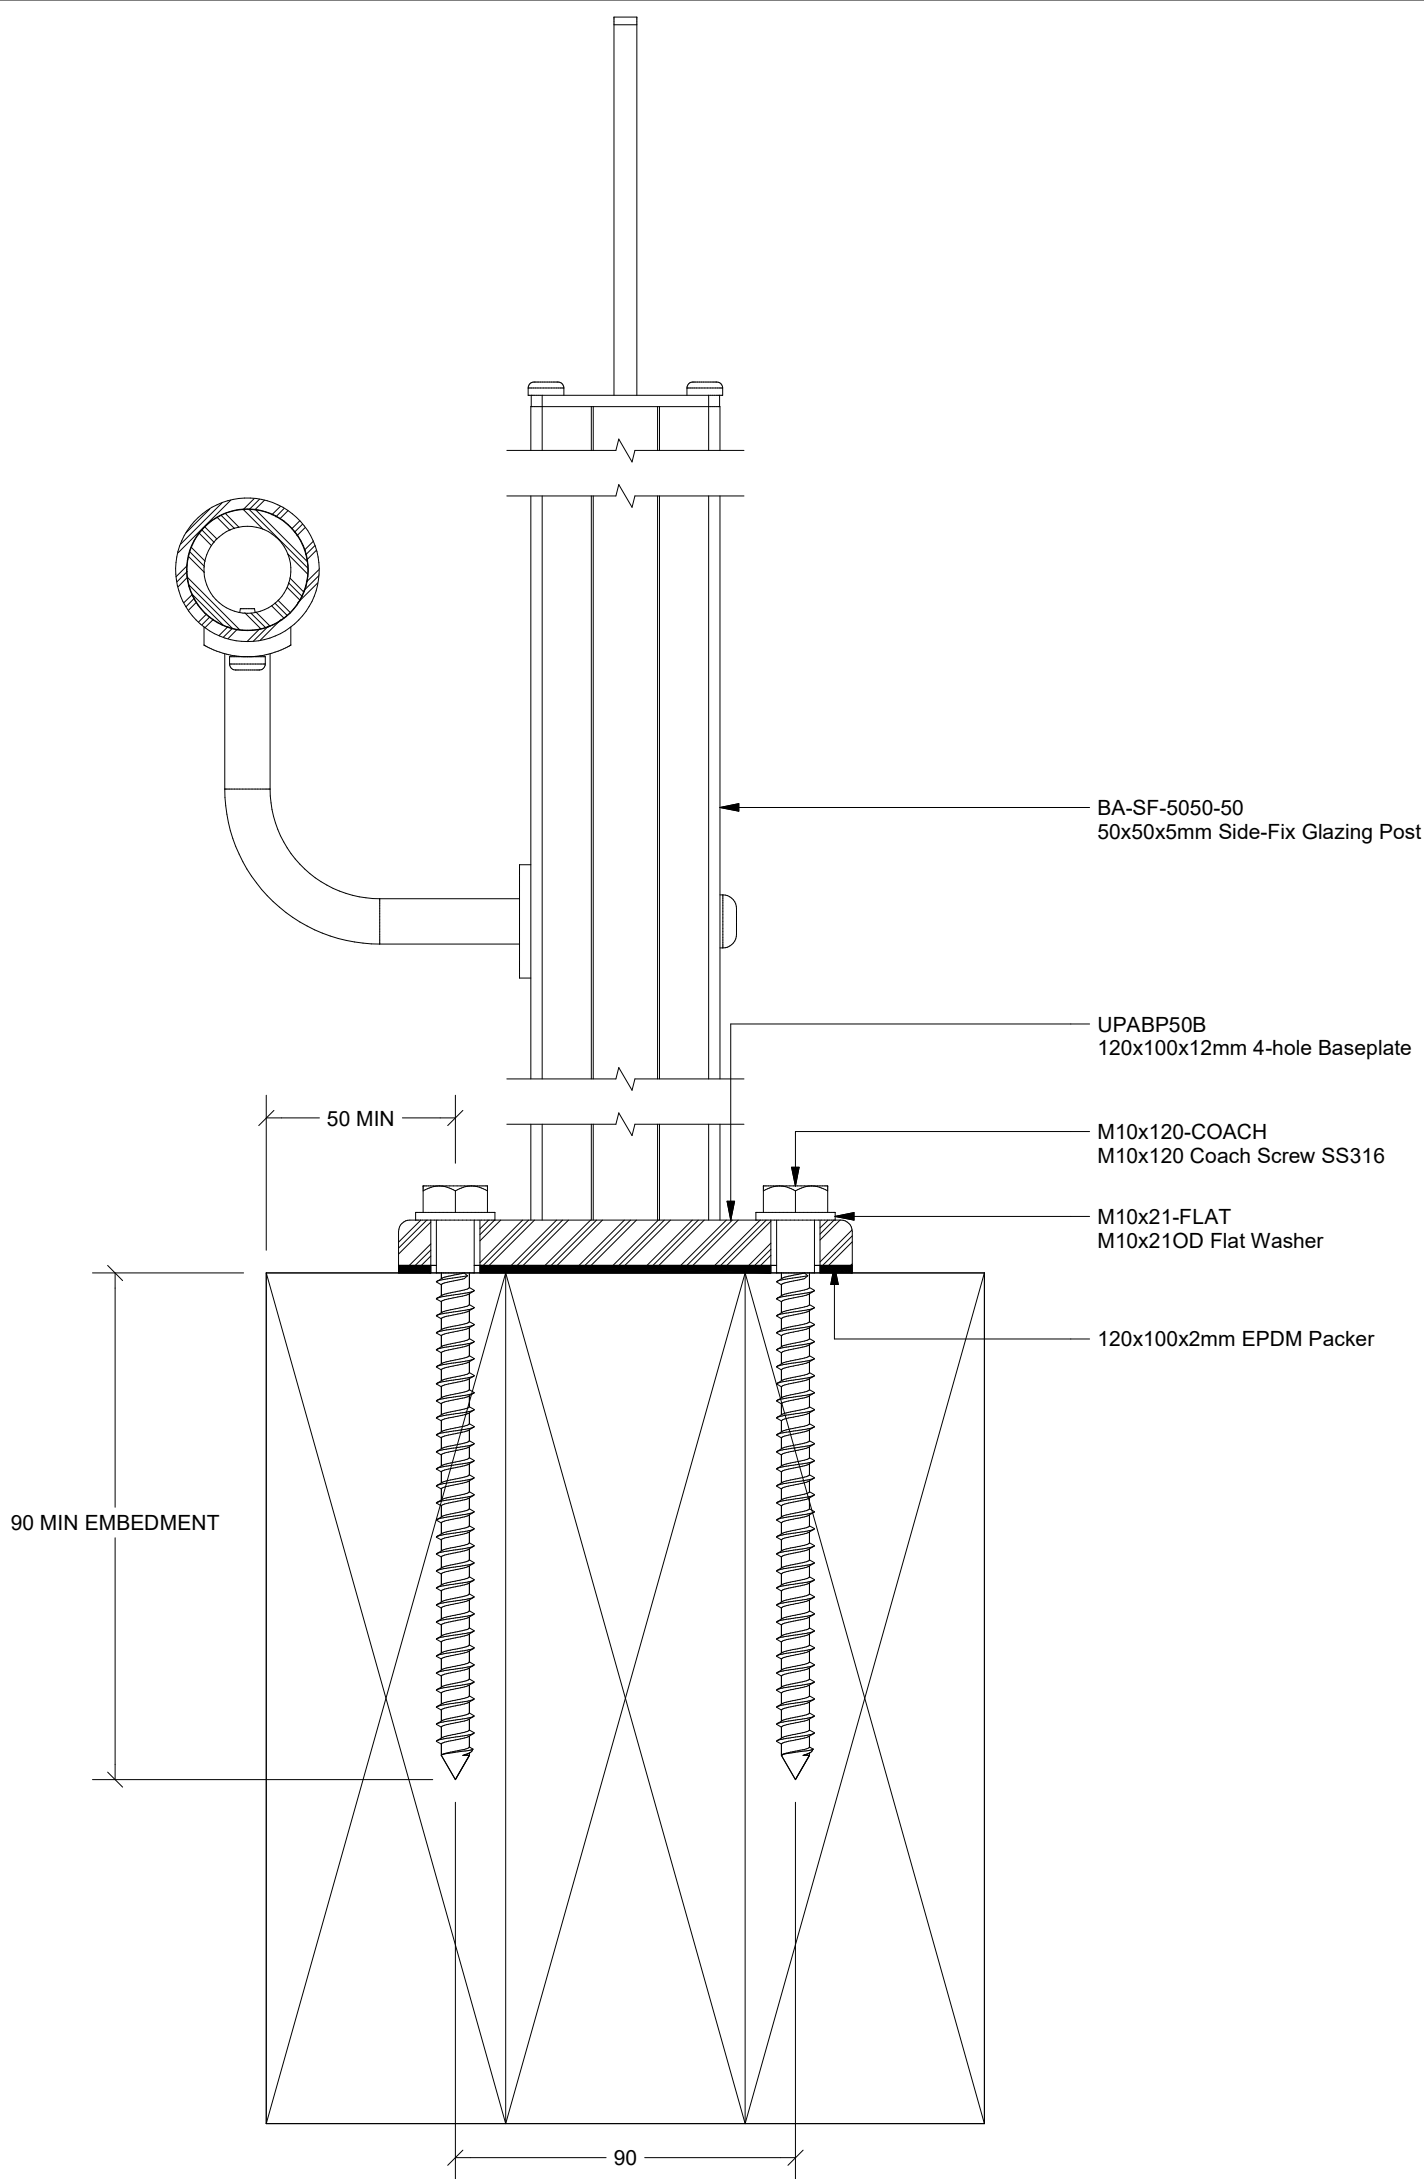

Notes:

- All items powder coat finish
- Isolation shall be provided between aluminium and dissimilar metals
- Welding of aluminium parts is not permitted without the written approval of the engineer
- All extrusions to be 6060T6 aluminium unless otherwise stated
- All exposed fasteners to be SS316 unless otherwise stated
- All covered fasteners to be SS304 unless otherwise stated

| Rev | Description | Date      |
|-----|-------------|-----------|
| A   | First Issue | 4/12/2024 |

t: 0800 BELCANTO  
w: [www.belcanto.co.nz](http://www.belcanto.co.nz)  
e: [projects@belcanto.co.nz](mailto:projects@belcanto.co.nz)  
a: 21 Auburn Street, Grafton  
Auckland 1023, New Zealand

© Copyright Belcanto Group Ltd  
No copying or reproduction in any form  
without the permission of Belcanto

Drawing Type:

**Envoy Balustrade Standard  
Details**

Drawing Title:

**Top Fix Timber Detail**

Drawing No: Revision

Notes:

- All items powder coat finish
- Isolation shall be provided between aluminium and dissimilar metals
- Welding of aluminium parts is not permitted without the written approval of the engineer
- All extrusions to be 6060T6 aluminium unless otherwise stated
- All exposed fasteners to be SS316 unless otherwise stated
- All covered fasteners to be SS304 unless otherwise stated

| Rev | Description | Date      |
|-----|-------------|-----------|
| A   | First Issue | 4/12/2024 |

t: 0800 BELCANTO  
w: [www.belcanto.co.nz](http://www.belcanto.co.nz)  
e: [projects@belcanto.co.nz](mailto:projects@belcanto.co.nz)  
a: 21 Auburn Street, Grafton  
Auckland 1023, New Zealand

© Copyright Belcanto Group Ltd  
No copying or reproduction in any form  
without the permission of Belcanto



Drawing Type:



**Envoy Balustrade Standard  
Details**

Drawing Title:

**Top Fix Steel Detail**

Drawing No: Revision

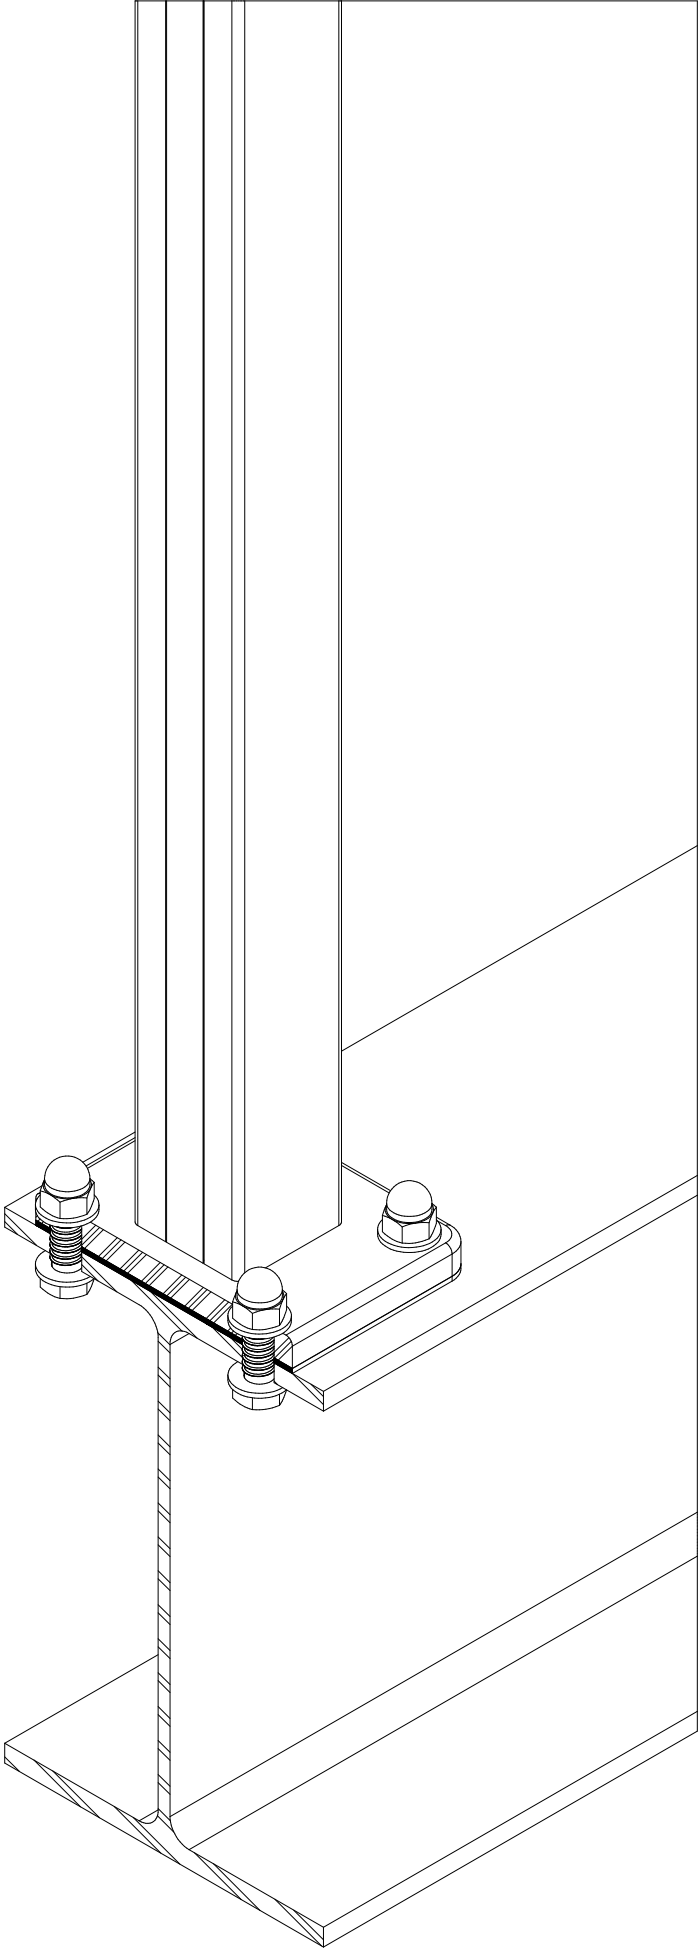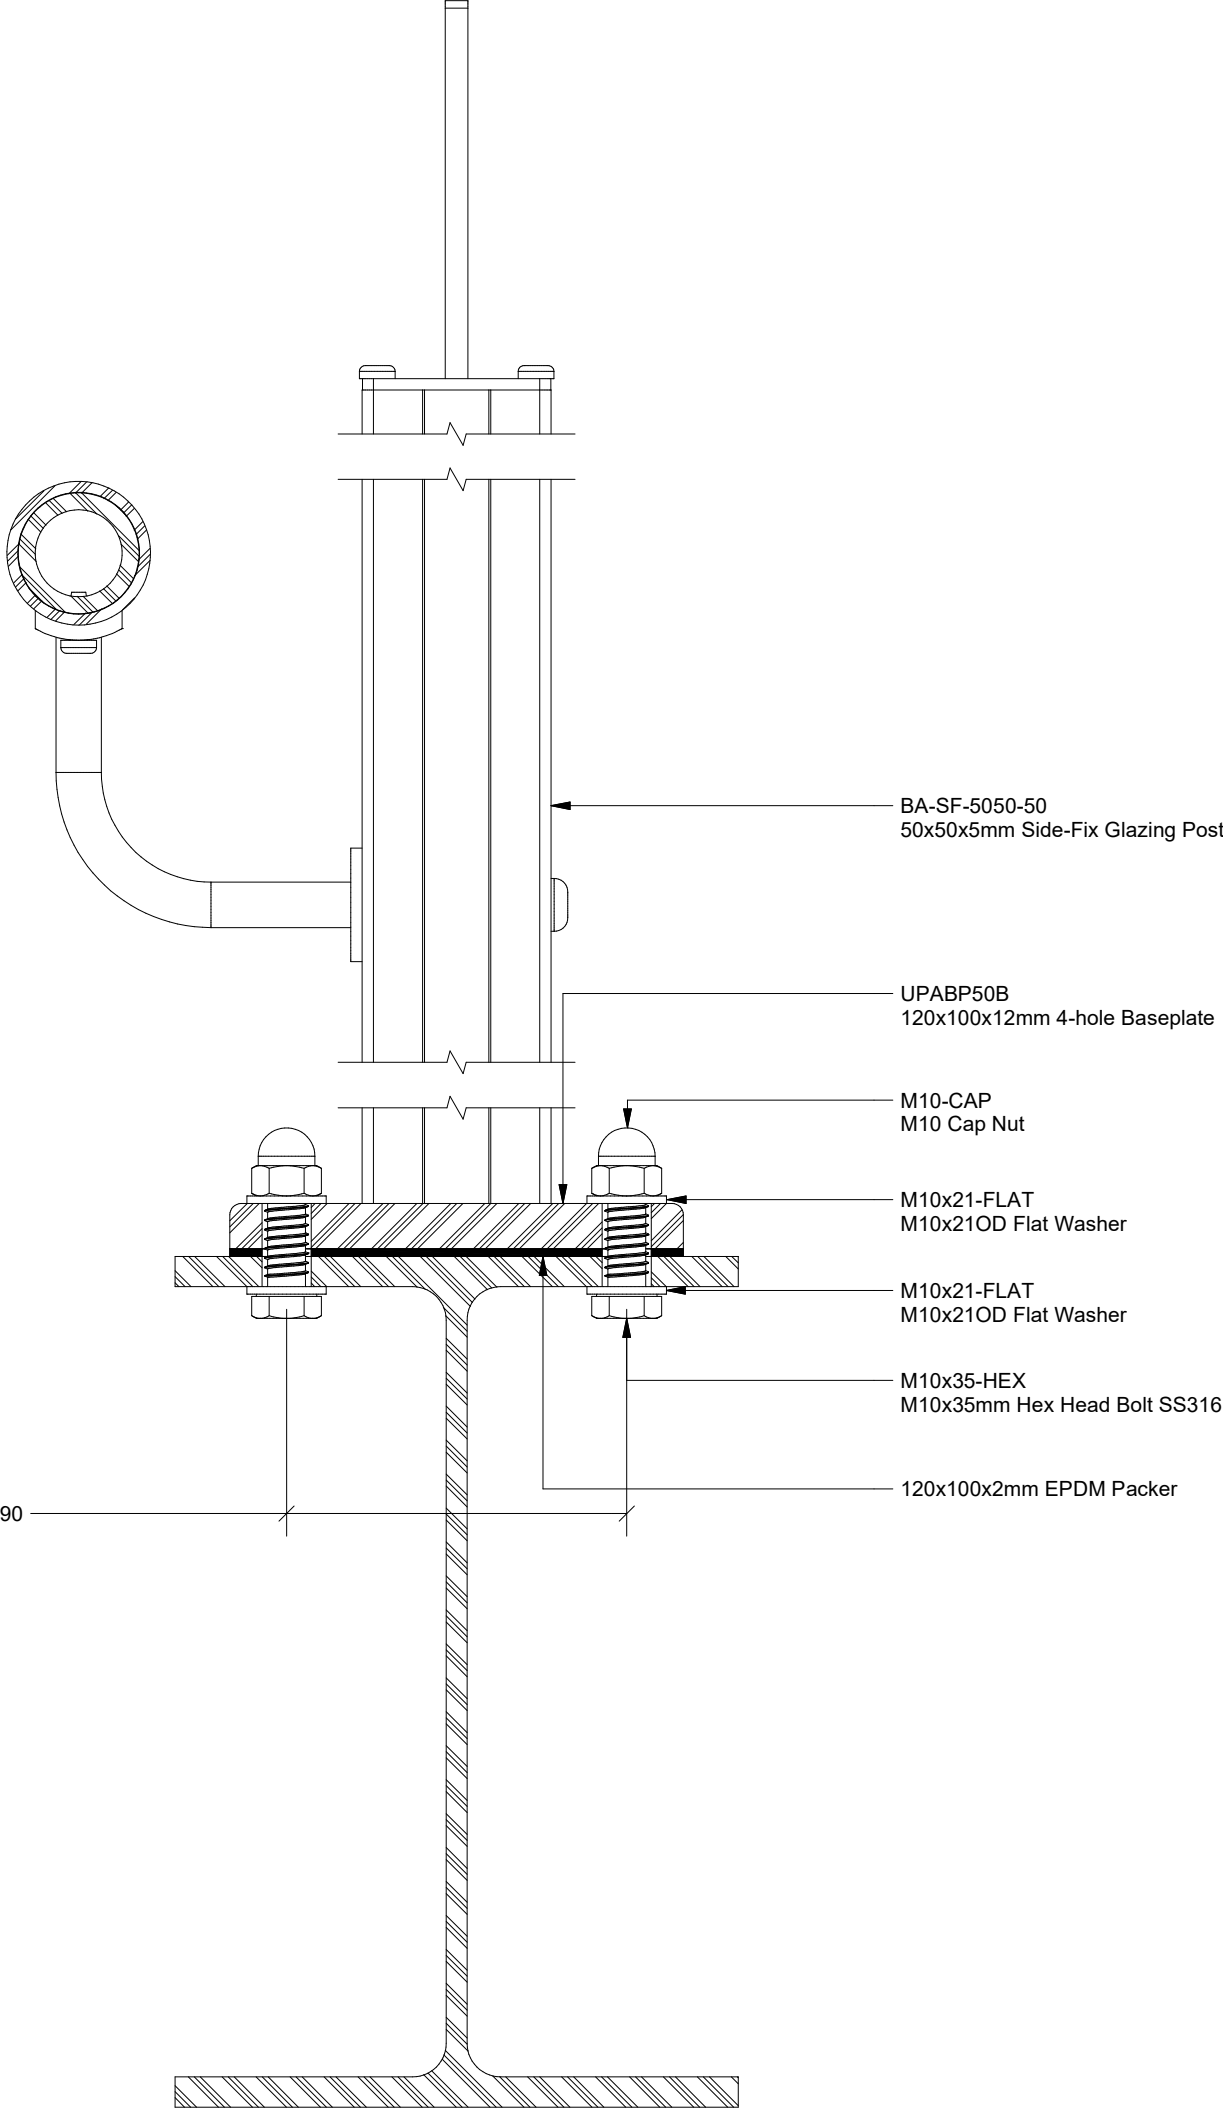

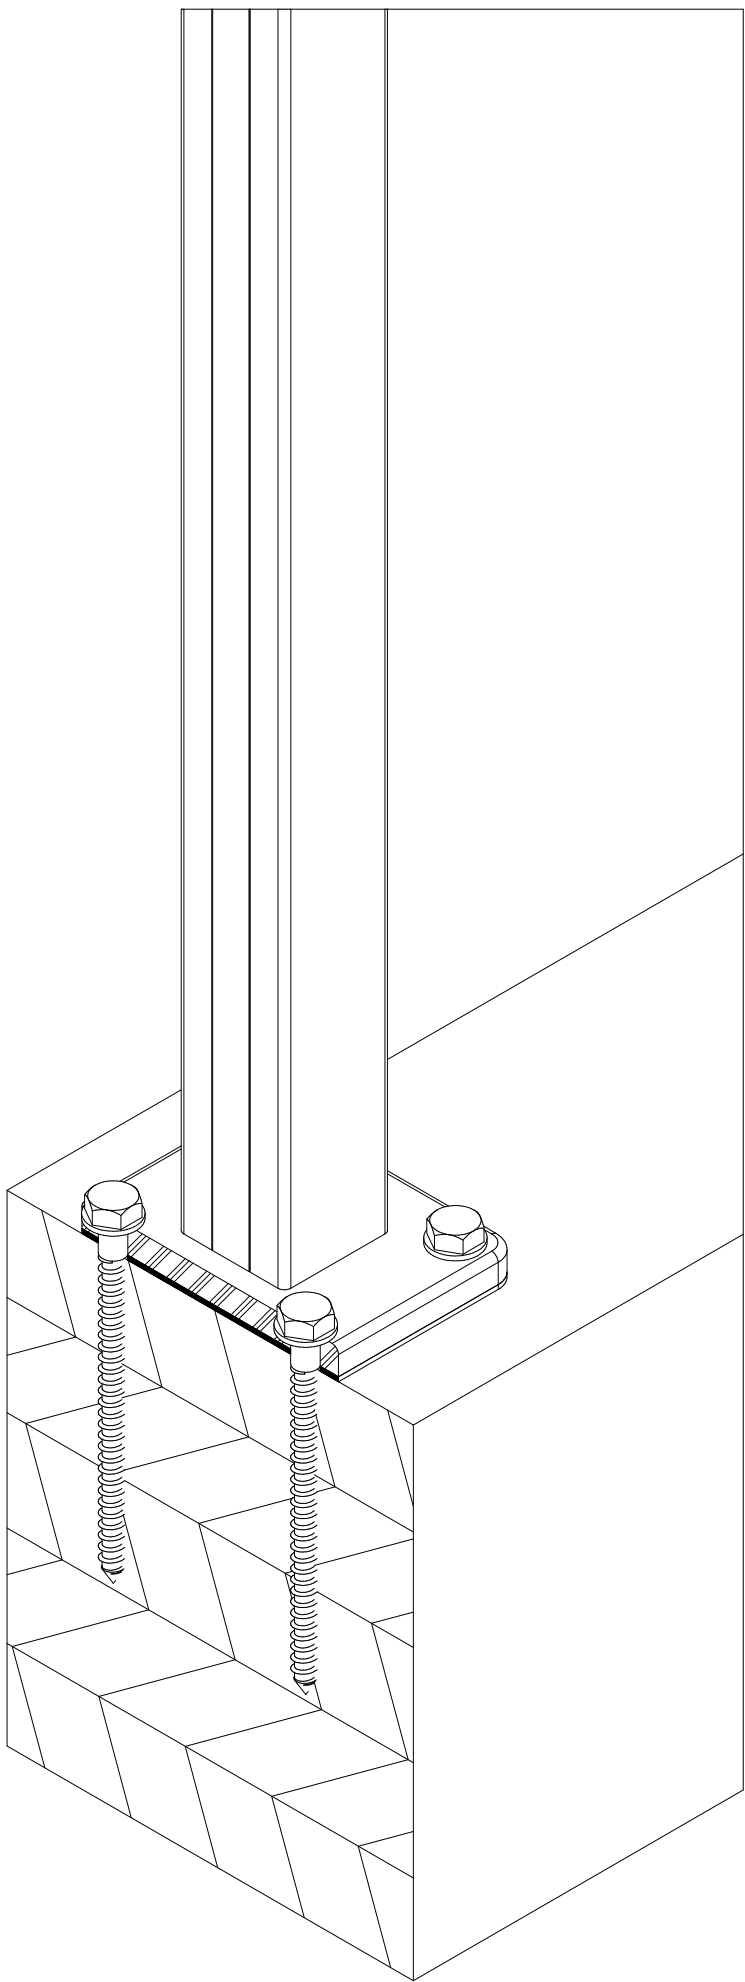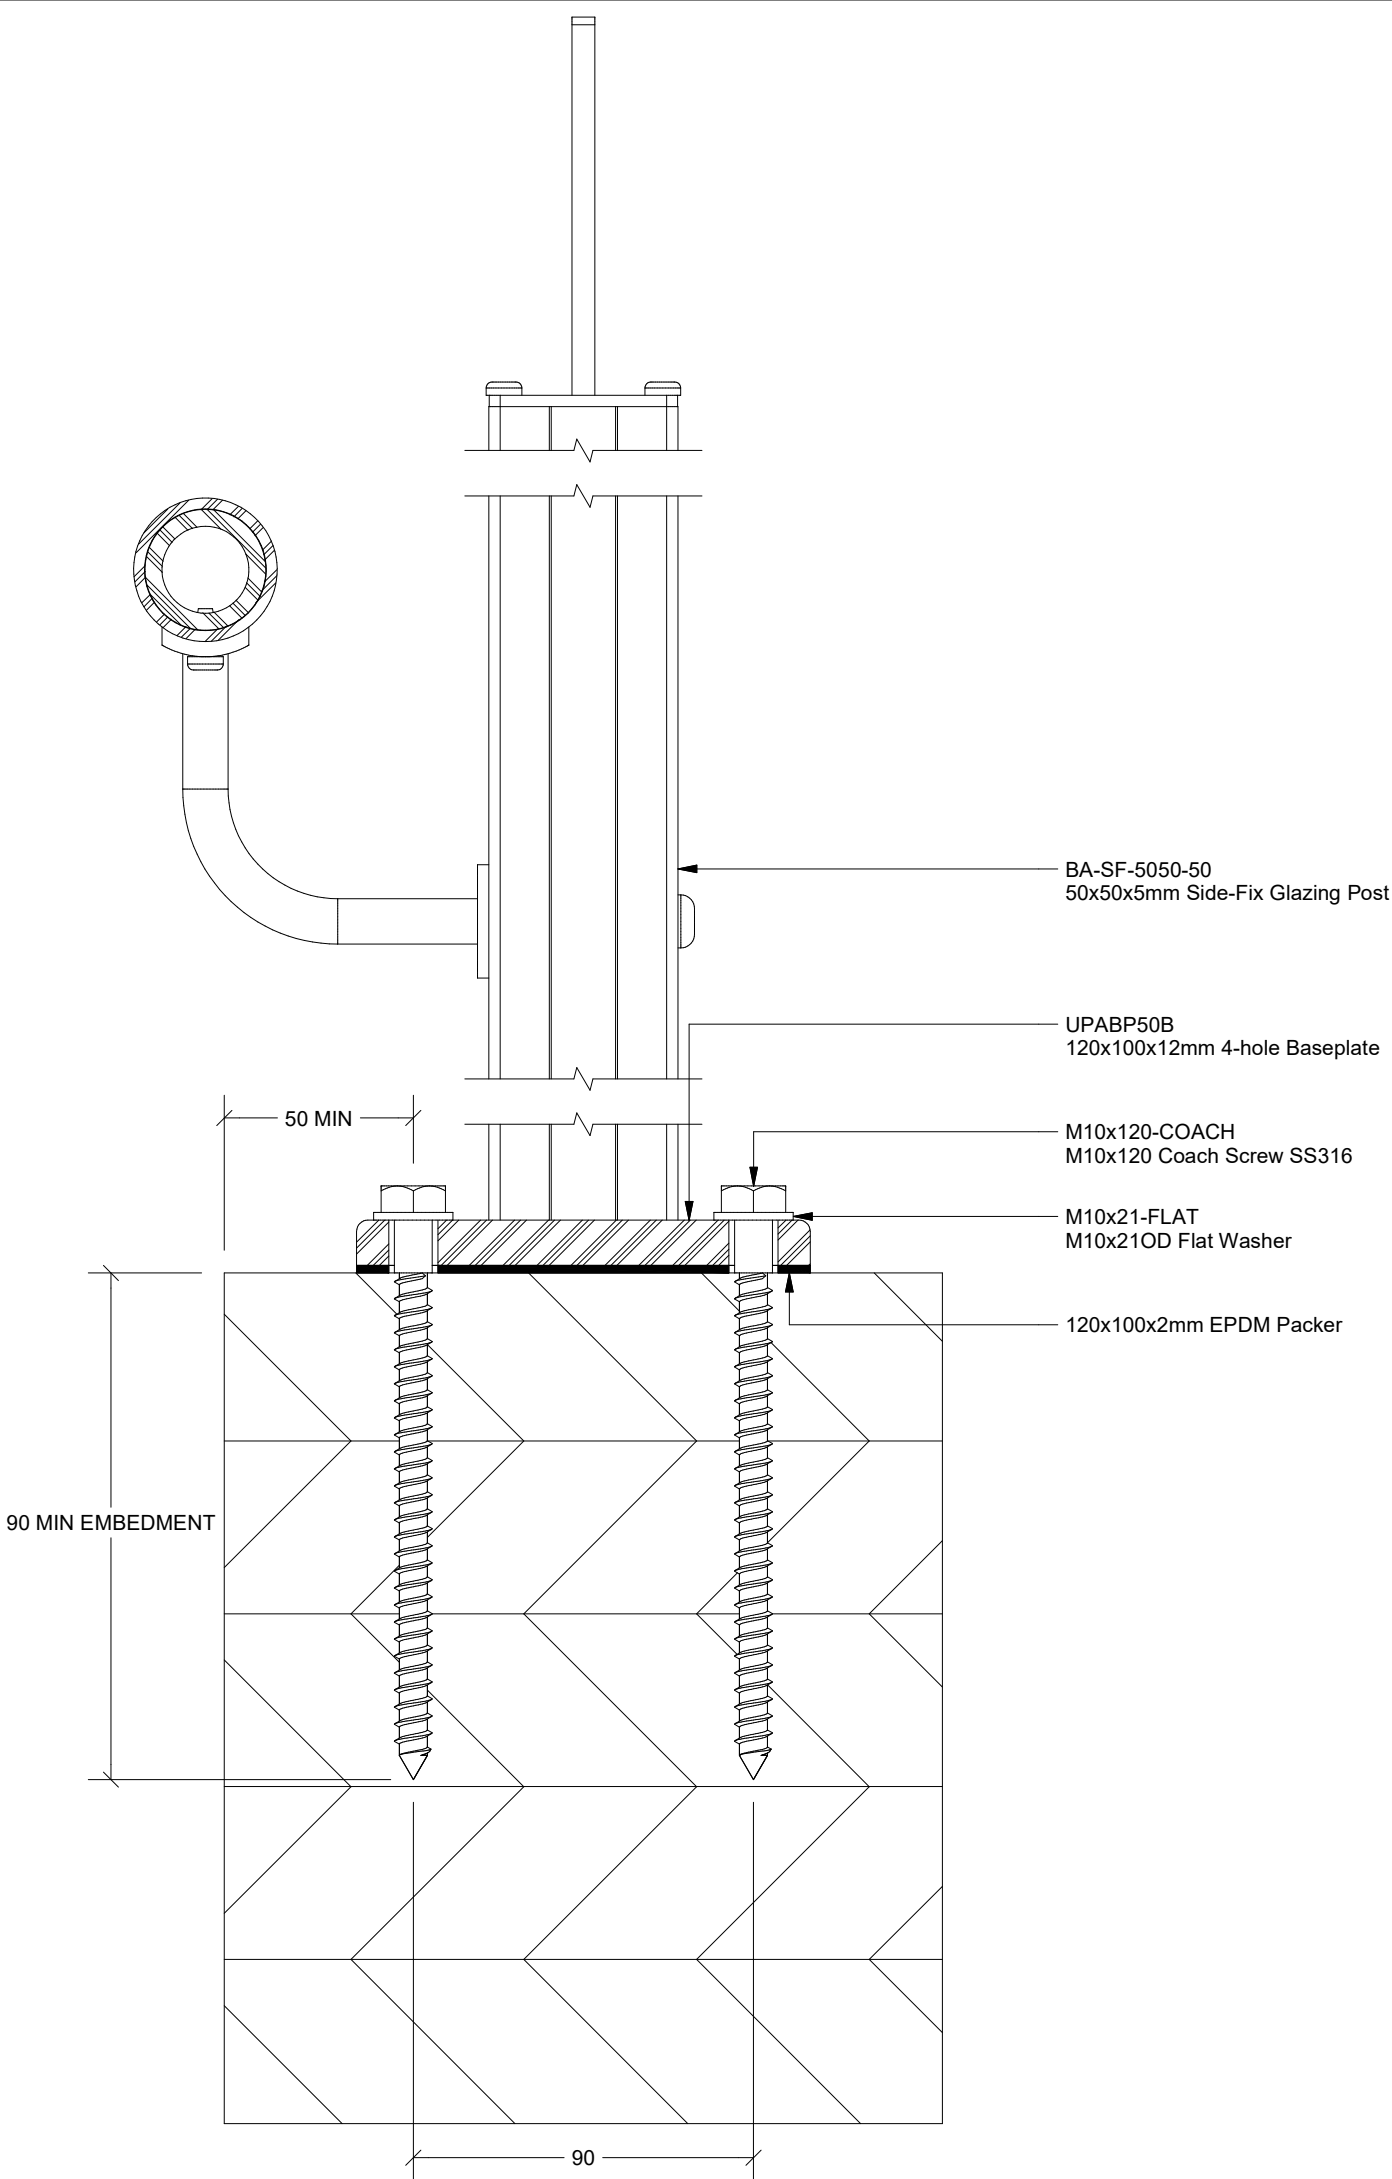

Notes:

- All items powder coat finish
- Isolation shall be provided between aluminium and dissimilar metals
- Welding of aluminium parts is not permitted without the written approval of the engineer
- All extrusions to be 6060T6 aluminium unless otherwise stated
- All exposed fasteners to be SS316 unless otherwise stated
- All covered fasteners to be SS304 unless otherwise stated

| Rev | Description | Date      |
|-----|-------------|-----------|
| A   | First Issue | 4/12/2024 |

t: 0800 BELCANTO  
w: [www.belcanto.co.nz](http://www.belcanto.co.nz)  
e: [projects@belcanto.co.nz](mailto:projects@belcanto.co.nz)  
a: 21 Auburn Street, Grafton  
Auckland 1023, New Zealand

© Copyright Belcanto Group Ltd  
No copying or reproduction in any form  
without the permission of Belcanto

Drawing Type:

**Envoy Balustrade Standard  
Details**

Drawing Title:

**Top Fix CLT Detail**

Drawing No: Revision