



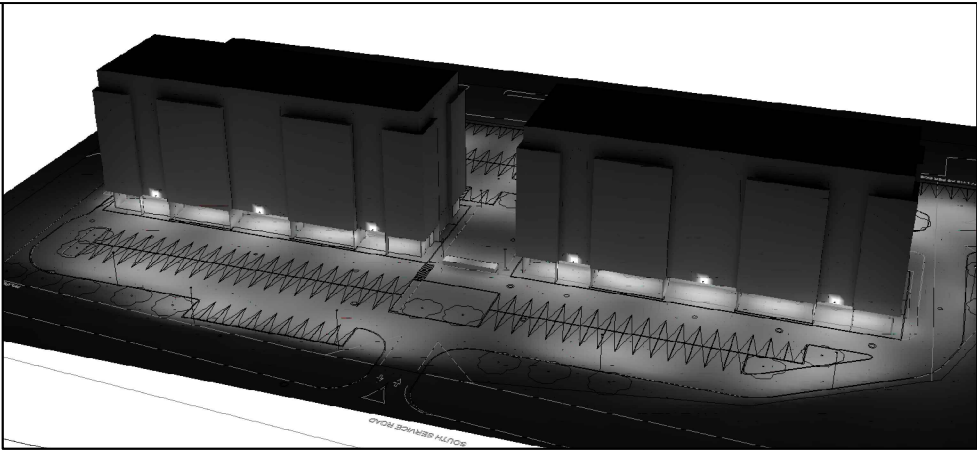

NORTH-WEST ISOMETRIC

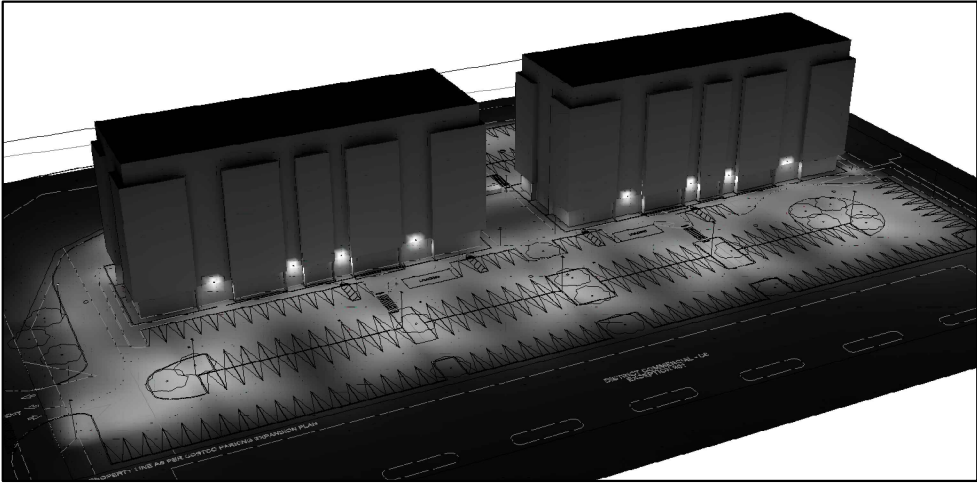

SOUTH-EAST ISOMETRIC

IMAGE	SYMBOL	DESCRIPTION	LAMPS
	XA	D-SERIES POLE-MOUNTED LITHONIA LIGHTING CAT# 2x DSX1 LED P1 70CRI T5LG TWO FIXTURES MOUNTED BACK-TO-BACK 180° MOUNTED ON 18' POLE W/ 3' CONCRETE BASE	102W, 120V LED, 3000K 15260LM LLF=0.85
	XB	D-SERIES POLE-MOUNTED LITHONIA LIGHTING CAT# DSX1 LED P1 30K 70CRI RCOO MOUNTED ON 18' POLE W/ 3' CONCRETE BASE	51W, 120V LED, 3000K 4855LM LLF=0.85
	XC	D-SERIES POLE-MOUNTED LITHONIA LIGHTING CAT# DSX1 LED P3 30K 70CRI BLC4 MOUNTED ON 18' POLE W/ 3' CONCRETE BASE	102W, 120V LED, 3000K 7036LM LLF=0.85
	XD	D-SERIES POLE-MOUNTED LITHONIA LIGHTING CAT# DSX1 LED P3 30K 70CRI T2M HS EGGWFRONT MOUNTED ON 18' POLE W/ 3' CONCRETE BASE	68W, 120V LED, 3000K 5259LM LLF=0.85
	XE	4\"/>	20W, 120V LED, 3000K 1283LM LLF=0.85
	XF	4\"/>	11W, 120V LED, 3000K 1000LM LLF=0.85
	XG	POST TOP LITHONIA LIGHTING CAT# RADPT LED P3 30K ASY MVOLT POLE TOP ON 10'	25W, 120V LED, 3000K 3021LM LLF=0.85

IMAGE	SYMBOL	DESCRIPTION	LAMPS
	XH	WDG2-SERIES WALL-MOUNTED LITHONIA LIGHTING CAT# WDG2 LED P3 30K 80CRI TPTM SEE SITE FOR MOUNTING HEIGHTS. ALL A.F.G.	32W, 120V LED, 3000K 3015LM LLF=0.85
	XI	WPX-SERIES WALL-MOUNTED COOPER LIGHTING CAT# WPXO LED AL0 SWW2 MOUNTED AT 8' A.F.G.	8W, 120V LED, 3000K 974LM LLF=0.85
	XX	RAD9 LED BOLLARD LITHONIA LIGHTING CAT# RAD9 LED P1 30K SYM DOBXD BOLLARD HEIGHT 3'	5W, 120V LED, 3000K 315LM LLF=0.85

LIGHTING STATISTICS					
DESCRIPTION	Avg	MAX	MIN	Avg/Min	Max/Min
PARKING AREA 1	1.37	3.7	0.1	13.70	37.00
PARKING AREA 2	1.32	2.9	0.5	2.64	5.80
COVERED PARKING	3.83	7.4	1.3	2.95	5.69

NOTES:
A. ALL LIGHT LEVELS IN FOOTCANDLES (fc).
B. THIS DRAWING IS FOR FIXTURE LOCATIONS AND PHOTOMETRIC LAYOUT OF SITE LIGHTING ONLY AND IS NOT TO BE USED FOR CONSTRUCTION.
C. CONFIRM ALL FIXTURE FINISHES WITH OWNER REPRESENTATIVE PRIOR TO ORDERING.
D. IF ALTERNATE FIXTURES ARE SUBMITTED FOR APPROVAL, LIGHTING SUPPLIER MUST ALSO SUBMIT SITE PHOTOMETRIC AS PART OF SHOP DRAWING PACKAGE.
E. CONFIRM ALL FIXTURE VOLTAGES WITH BUILDING ENGINEER PRIOR TO ORDERING.
F. ALL SPECIFIED FIXTURES HAVE ZERO UPLIGHT.

GENERAL NOTES

IT IS THE RESPONSIBILITY OF THE APPROPRIATE CONTRACTOR TO CHECK AND VERIFY ALL DIMENSIONS ON SITE AND REPORT ALL ERRORS AND / OR OMISSIONS TO STRIK BALDINELLI MONIZ LTD. ALL CONTRACTORS MUST COMPLY WITH ALL PERTINENT BUILDING CODE REGULATIONS AND BYLAWS HAVING JURISDICTION.

THIS DRAWING MUST NOT BE USED FOR CONSTRUCTION UNTIL IT HAS BEEN SIGNED BY STRIK BALDINELLI MONIZ LTD. AND A BUILDING PERMIT HAS BEEN ISSUED.

CONSTRUCTION TO BE ACCORDING TO BEST COMMON PRACTICE. DO NOT SCALE DRAWINGS. WHEN REQUIRED REQUEST WRITTEN VERIFICATION OF DIMENSIONS WITH STRIK BALDINELLI MONIZ LTD. ALL DRAWINGS, & SPECIFICATIONS ARE THE PROPERTY OF STRIK BALDINELLI MONIZ LTD. & MUST BE RETURNED UPON COMPLETION OF THIS PROJECT.

THIS DRAWING & ALL DETAILS ARE FOR THIS PROJECT ONLY AND SHOULD NOT BE USED FOR ANY OTHER WORK.

CONTRACTOR IS FULLY RESPONSIBLE FOR MATTERS AFFECTING CONSTRUCTION

ANY MATERIAL ALTERATIONS CARRIED OUT DURING CONSTRUCTION BY THE CONTRACTOR OR ASSOCIATED SUB-CONTRACTOR SHALL BE CONFIRMED WITH THE ENGINEER PRIOR TO INSTALL. FAILURE TO DO SO RESULTS IN FULL CONTRACTOR RESPONSIBILITY FOR SYSTEMS EFFECTED.


DETAIL SYMBOL

A - DETAIL NUMBER
B - LOCATION/DETAIL SHEET

ELEVATION SYMBOL

A - ELEVATION NUMBER
B - LOCATION/DETAIL SHEET

NO.	DATE	ISSUED / REVISIONS
01	JUL 15/26	ISSUED FOR REVIEW
02	JUL 31/26	ISSUED FOR REVIEW
03	AUG 26/26	ISSUED FOR ZBA

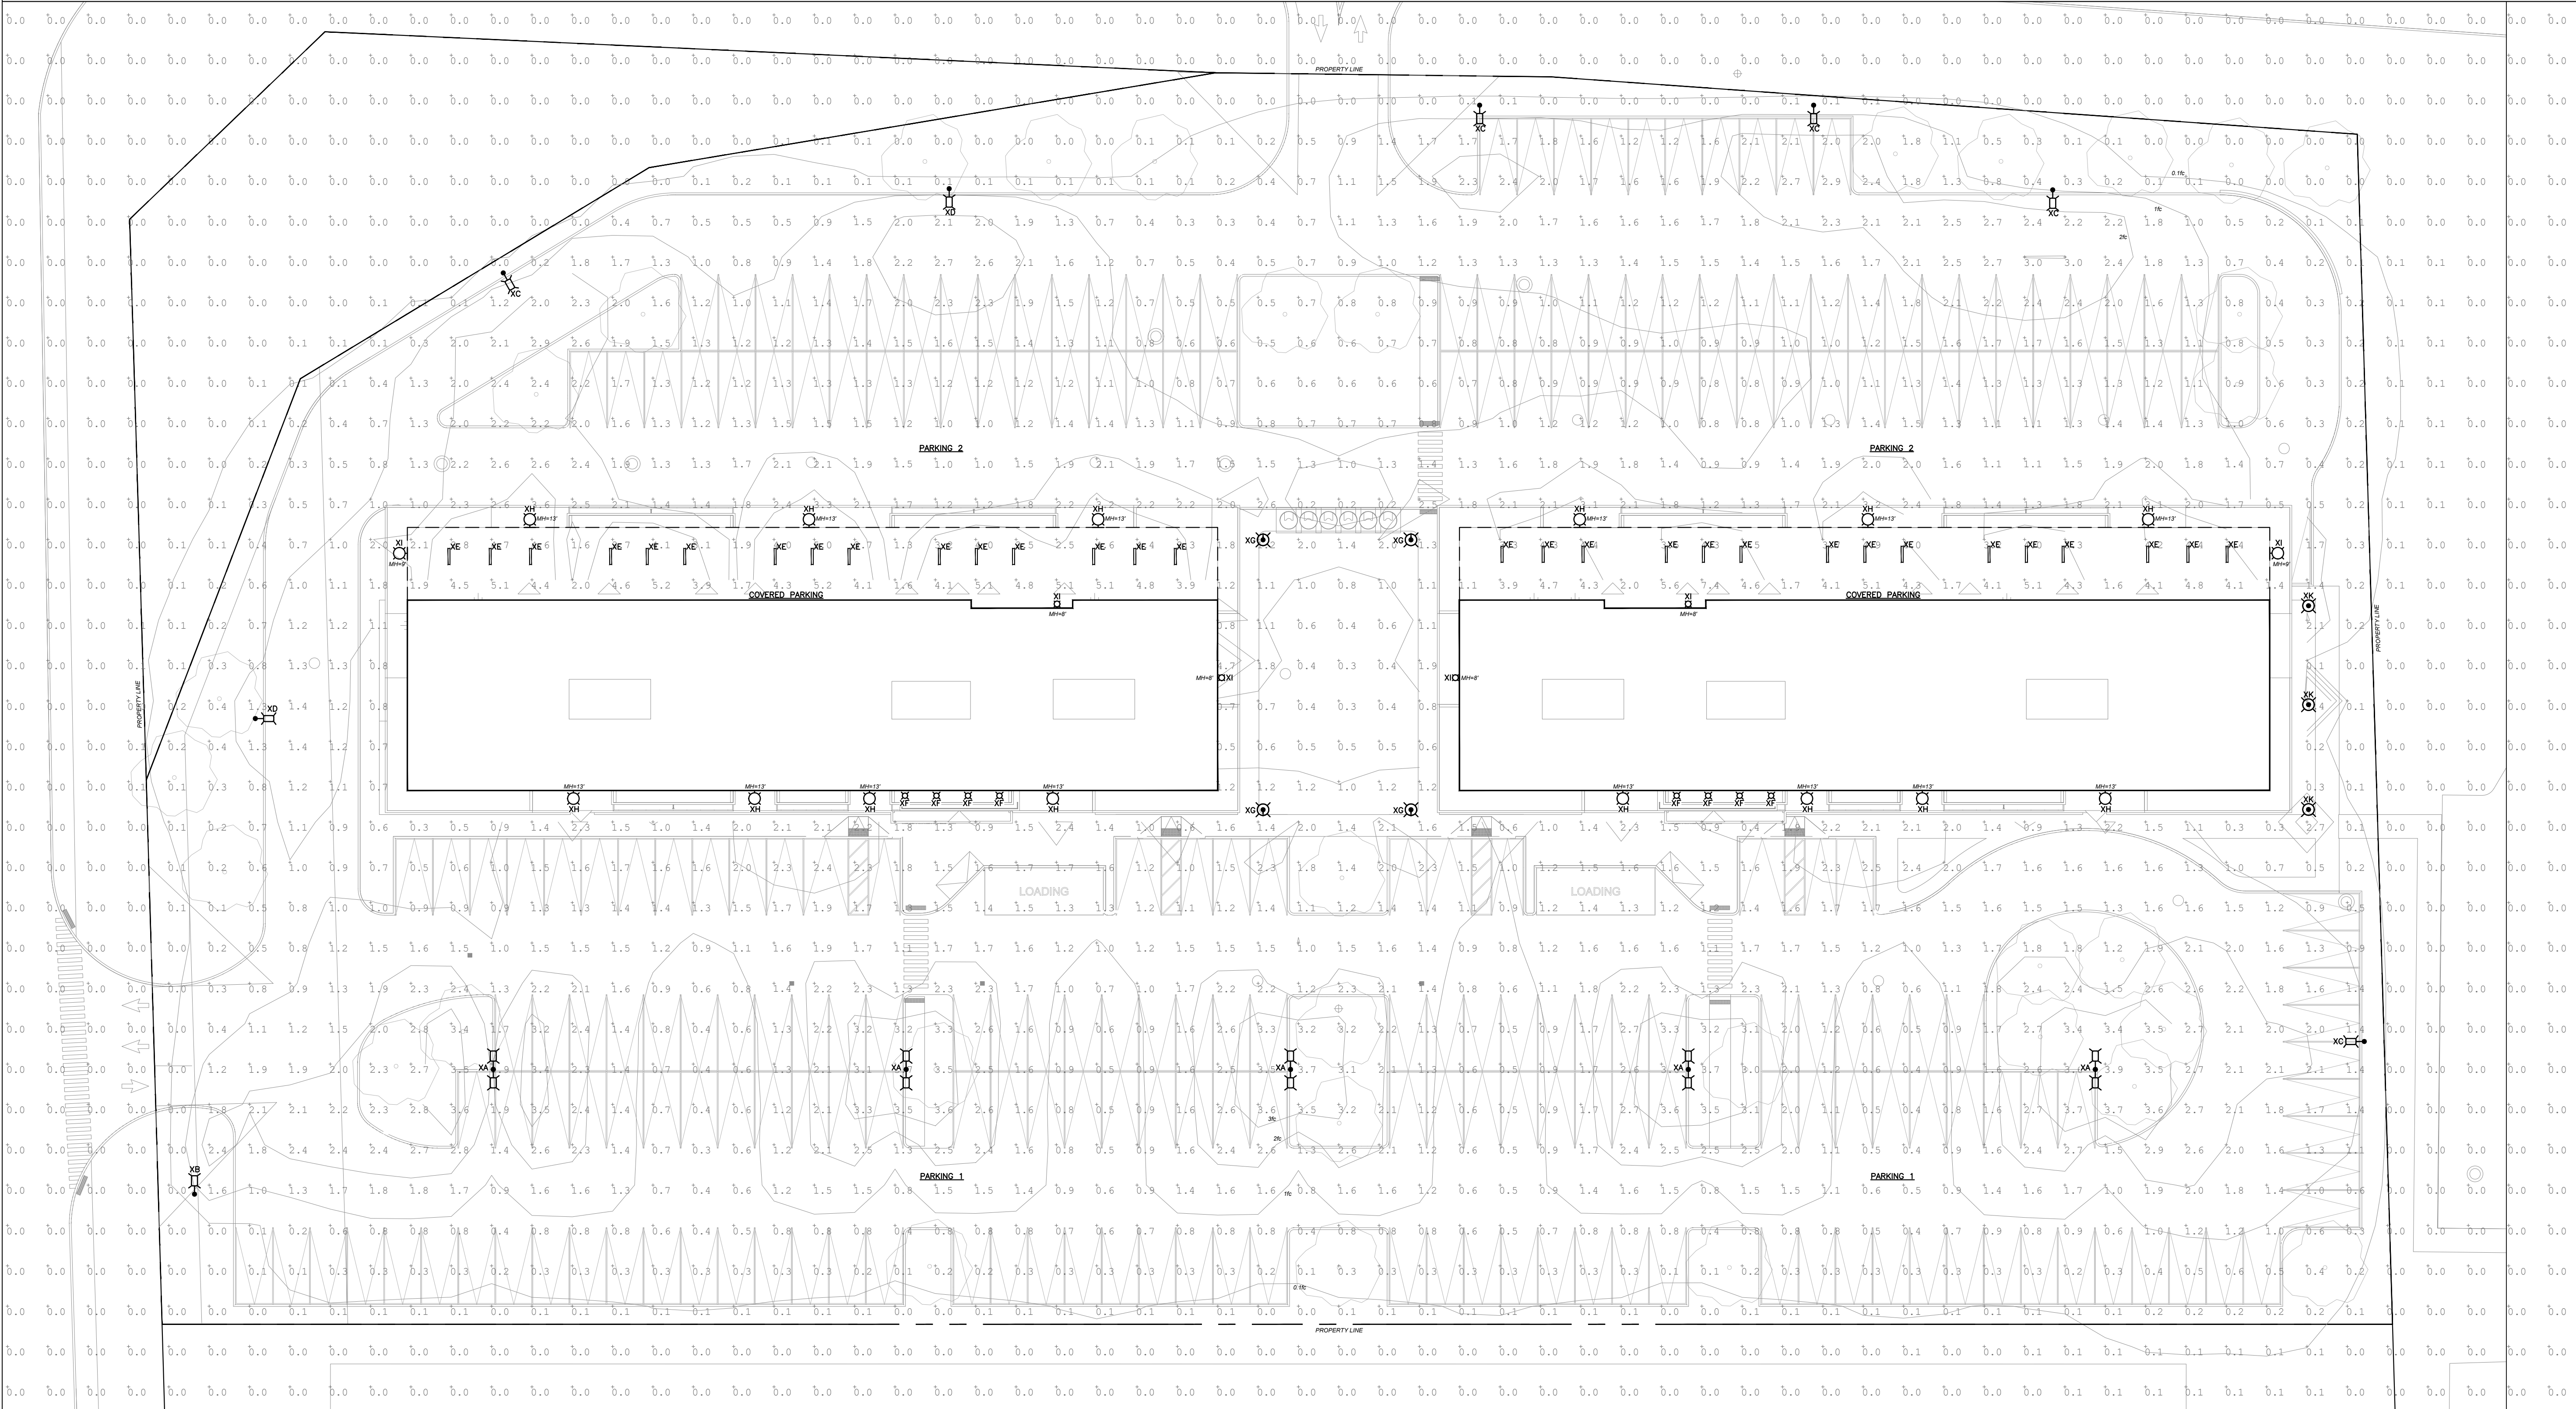

STRIK BALDINELLI MONIZ
PLANNING • CIVIL • STRUCTURAL • MECHANICAL • ELECTRICAL
1599 Adelaide St. N, Unit 301, London, Ontario, N5X 4E8
Tel: (519) 471-6667 Fax: (519) 471-0034
Email: sbm@sbmltd.ca

PROJECT

**1310 SOUTH SERVICE RD,
STONEY CREEK**

CLIENT

**FAST TRACK
MODULAR PRECAST**

DRAWING TITLE

**PHOTOMETRIC
-ELECTRICAL**

PROJ. NO.	S260875	DRAWING NO.	EP1
SCALE	1:200		
DATE	JUN/24/26		
DRAWN	AA		
DESIGNED	AA		
CHECKED	DV	REVISION NO.	03