


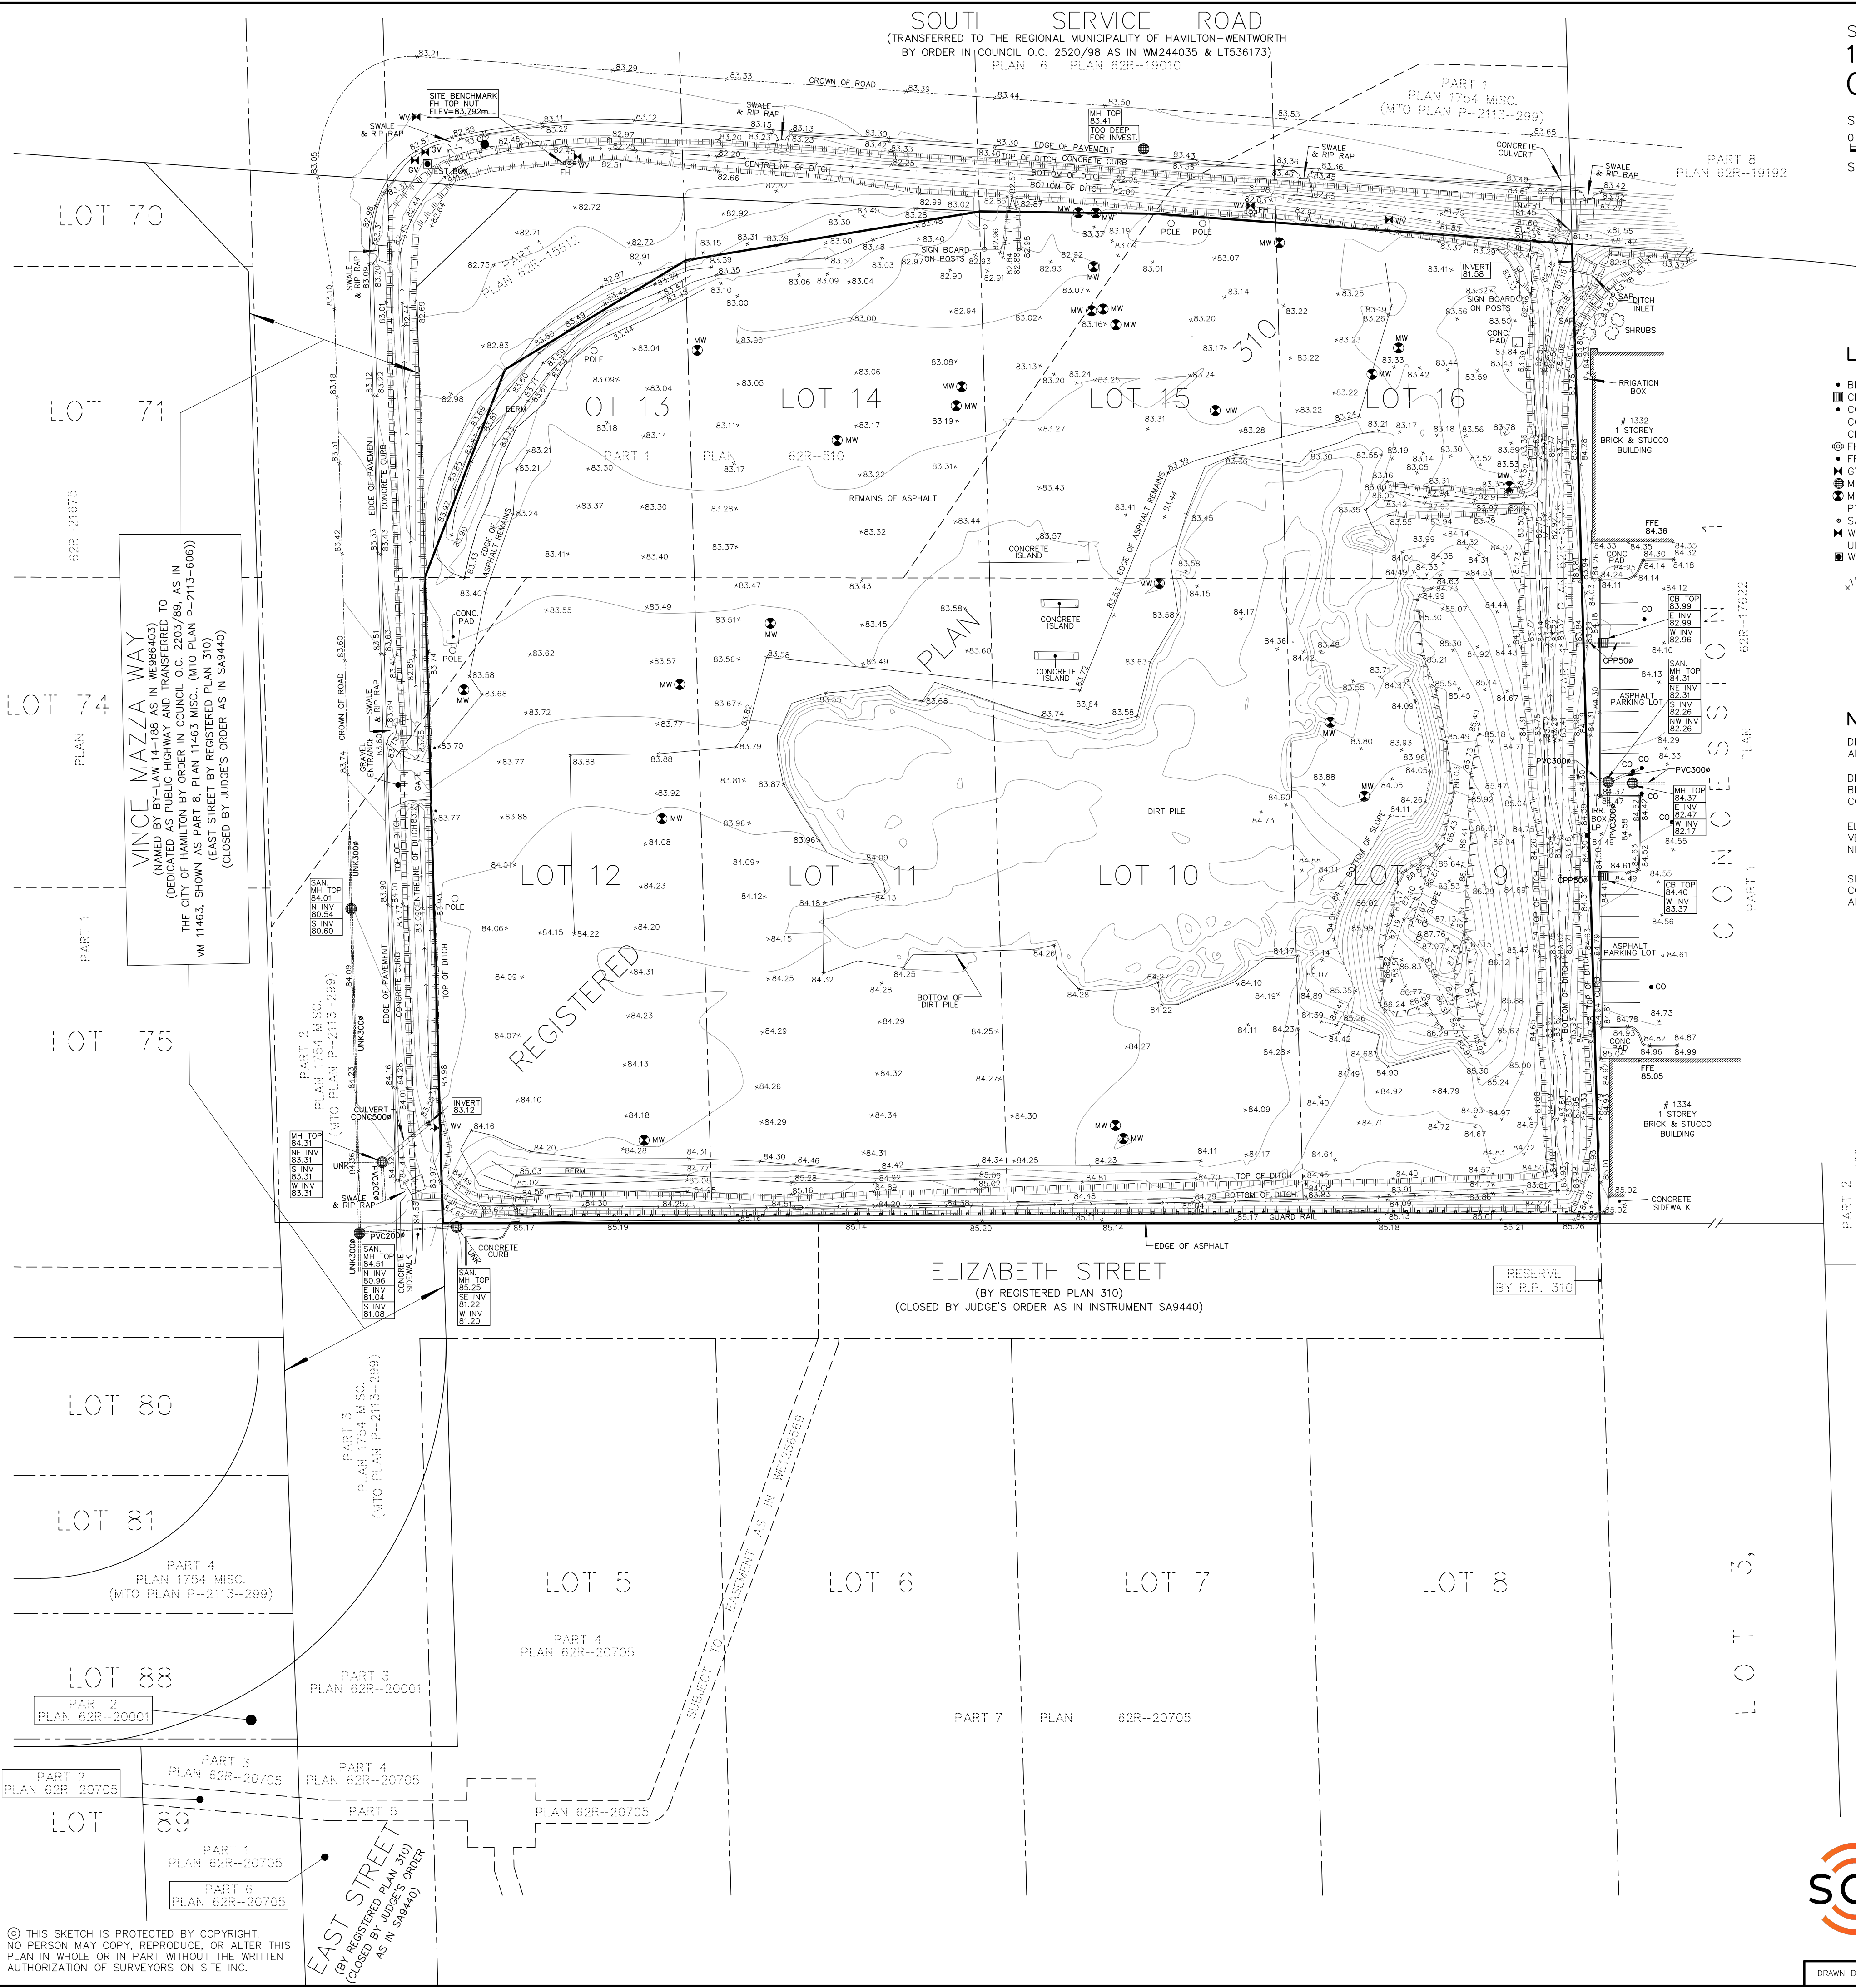

SKETCH SHOWING TOPOGRAPHICAL DETAILS OF
1310 SOUTH SERVICE ROAD
CITY OF HAMILTON

SCALE 1 : 500 METRES
0 2 4 6 8 10 20 40 60

SURVEYORS ON SITE INC. ©

LEGEND	
• BL	BOLLARD
• CB	CATCH BASIN - ELEVATION AT TOP CENTRE
• CO	CLEANOUT
• CONC	CONCRETE
• CPP	CORRUGATED PLASTIC PIPE
• FH	FIRE HYDRANT
• FFE	FINISHED FLOOR ELEVATION
• GV	GAS VALVE
• MH	MANHOLE - ELEVATION AT TOP CENTRE
• MW	MONITORING WELL
• PVC	POLYVINYL CHLORIDE PIPE
• SAP	SAPLING
• WV	WATER VALVE
• UNK	UNKNOWN
• WM	WATER METER
+123.45	SPOT ELEVATION

NOTES

DISTANCES AND COORDINATES SHOWN ON THIS PLAN ARE IN METRES AND CAN BE CONVERTED TO FEET BY DIVIDING BY 0.3048.

DISTANCES ON THIS PLAN ARE HORIZONTAL GROUND DISTANCES AND CAN BE CONVERTED TO GRID DISTANCES BY MULTIPLYING BY THE AVERAGE COMBINED SCALE FACTOR OF 0.999882868.

ELEVATIONS ARE GEODETIC AND REFERRED TO THE CANADIAN GEODETIC VERTICAL DATUM (CGVD28) BY DIRECT MEASUREMENT TO A REAL TIME NETWORK (SMARTNET).

SITE BENCH MARK IS THE TOP NUT OF FIRE HYDRANT LOCATED NEAR SOUTHEAST CORNER OF INTERSECTION OF VINCE MAZZA WAY & SOUTH SERVICE ROAD HAVING AN ELEVATION OF 83.792 METRES.

© THIS SKETCH IS PROTECTED BY COPYRIGHT.
NO PERSON MAY COPY, REPRODUCE, OR ALTER THIS
PLAN IN WHOLE OR IN PART WITHOUT THE WRITTEN
AUTHORIZATION OF SURVEYORS ON SITE INC.

3560 WALKER ROAD
WINDSOR, ONTARIO
N8W 3S4
519-818-0767
www.surveyorsonsite.com