



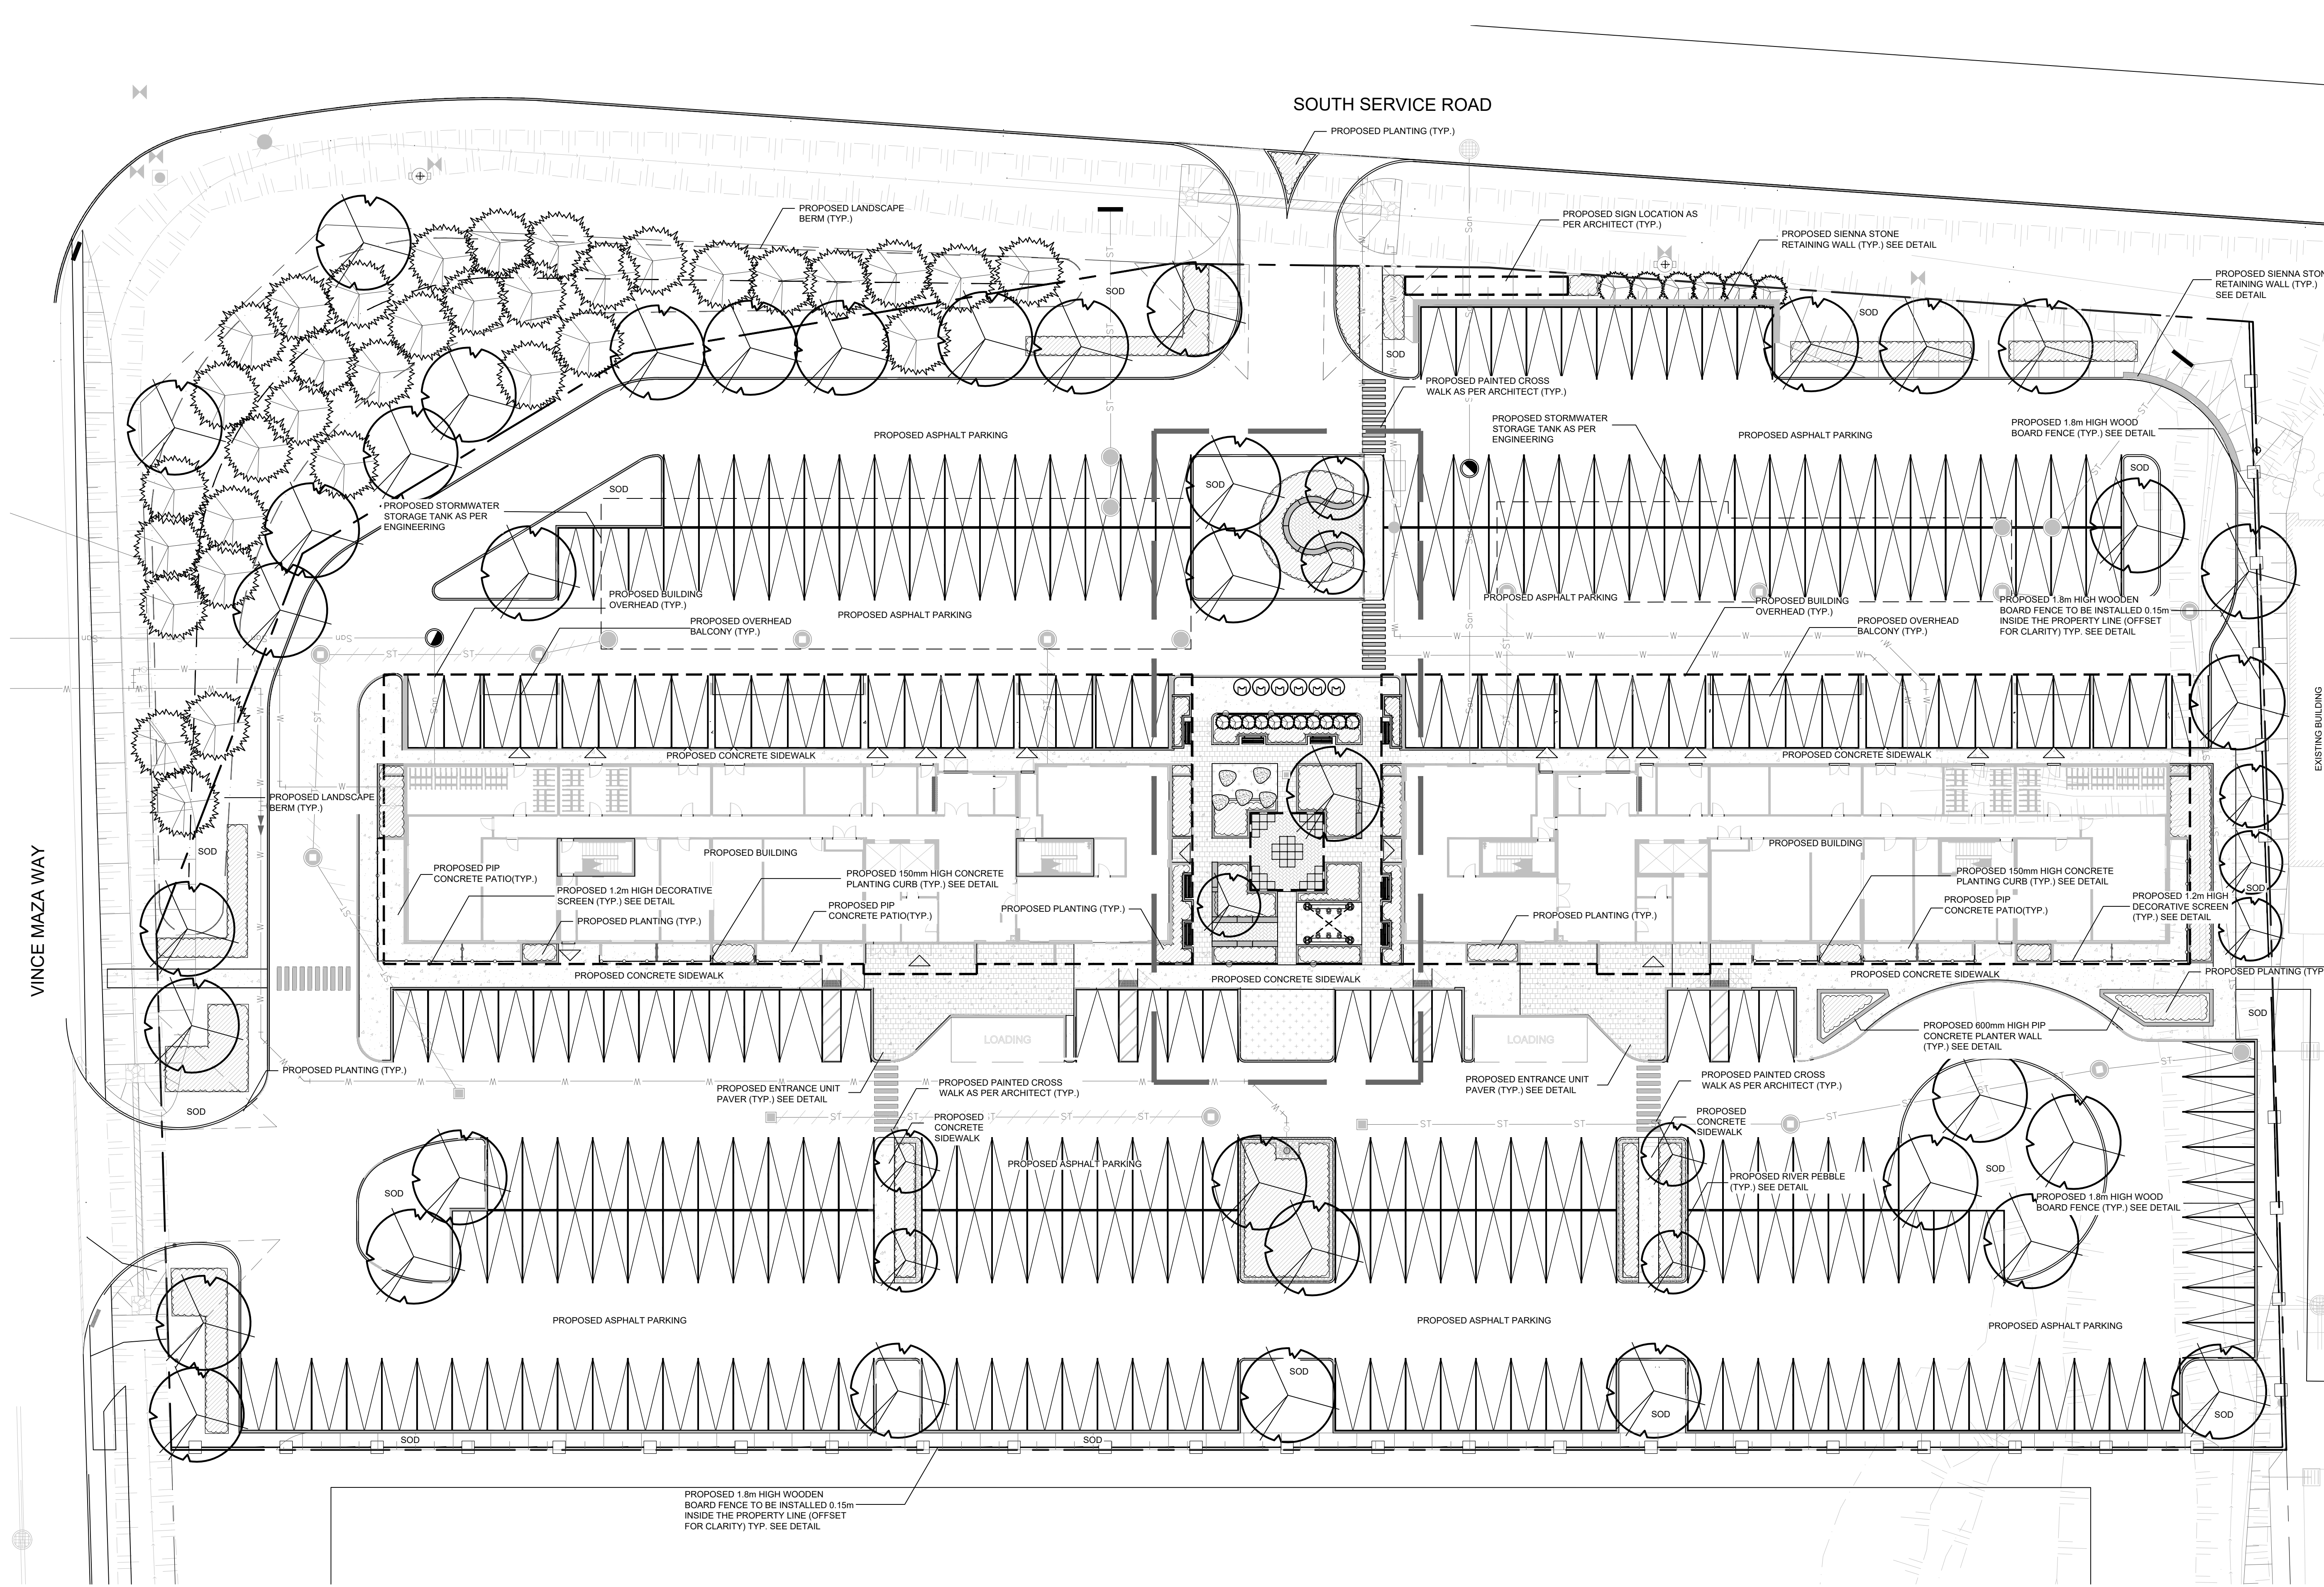

LEGEND

- PROPOSED DECIDUOUS TREES
- PROPOSED CONIFEROUS TREES
- PROPOSED PLANTING

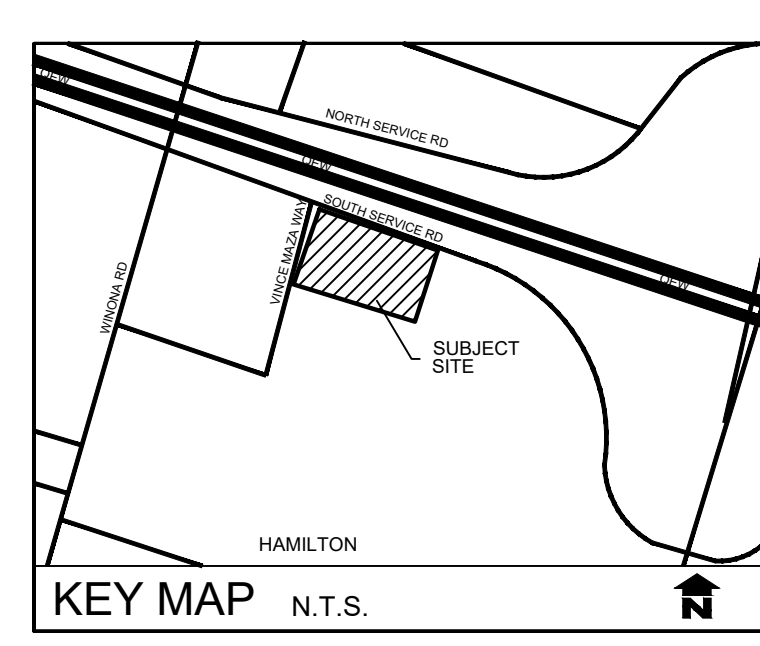


REVISIONS			
no.	date	description	by
1.	Aug. 26, 26	Issued for ZBA	EH

PROPOSED DEVELOPMENT
1310 South Service Rd
Hamilton ON

Landscape Conpctet


226-686-0700 www.hilldesign.ca

PROJECT NO.: 2026-051	DRAWN BY: EH
SCALE: 1:250	DESIGNED BY: EH
SHEET:	APPROVED BY: AWH
L1	PLOT DATE: Aug. 26, 2026

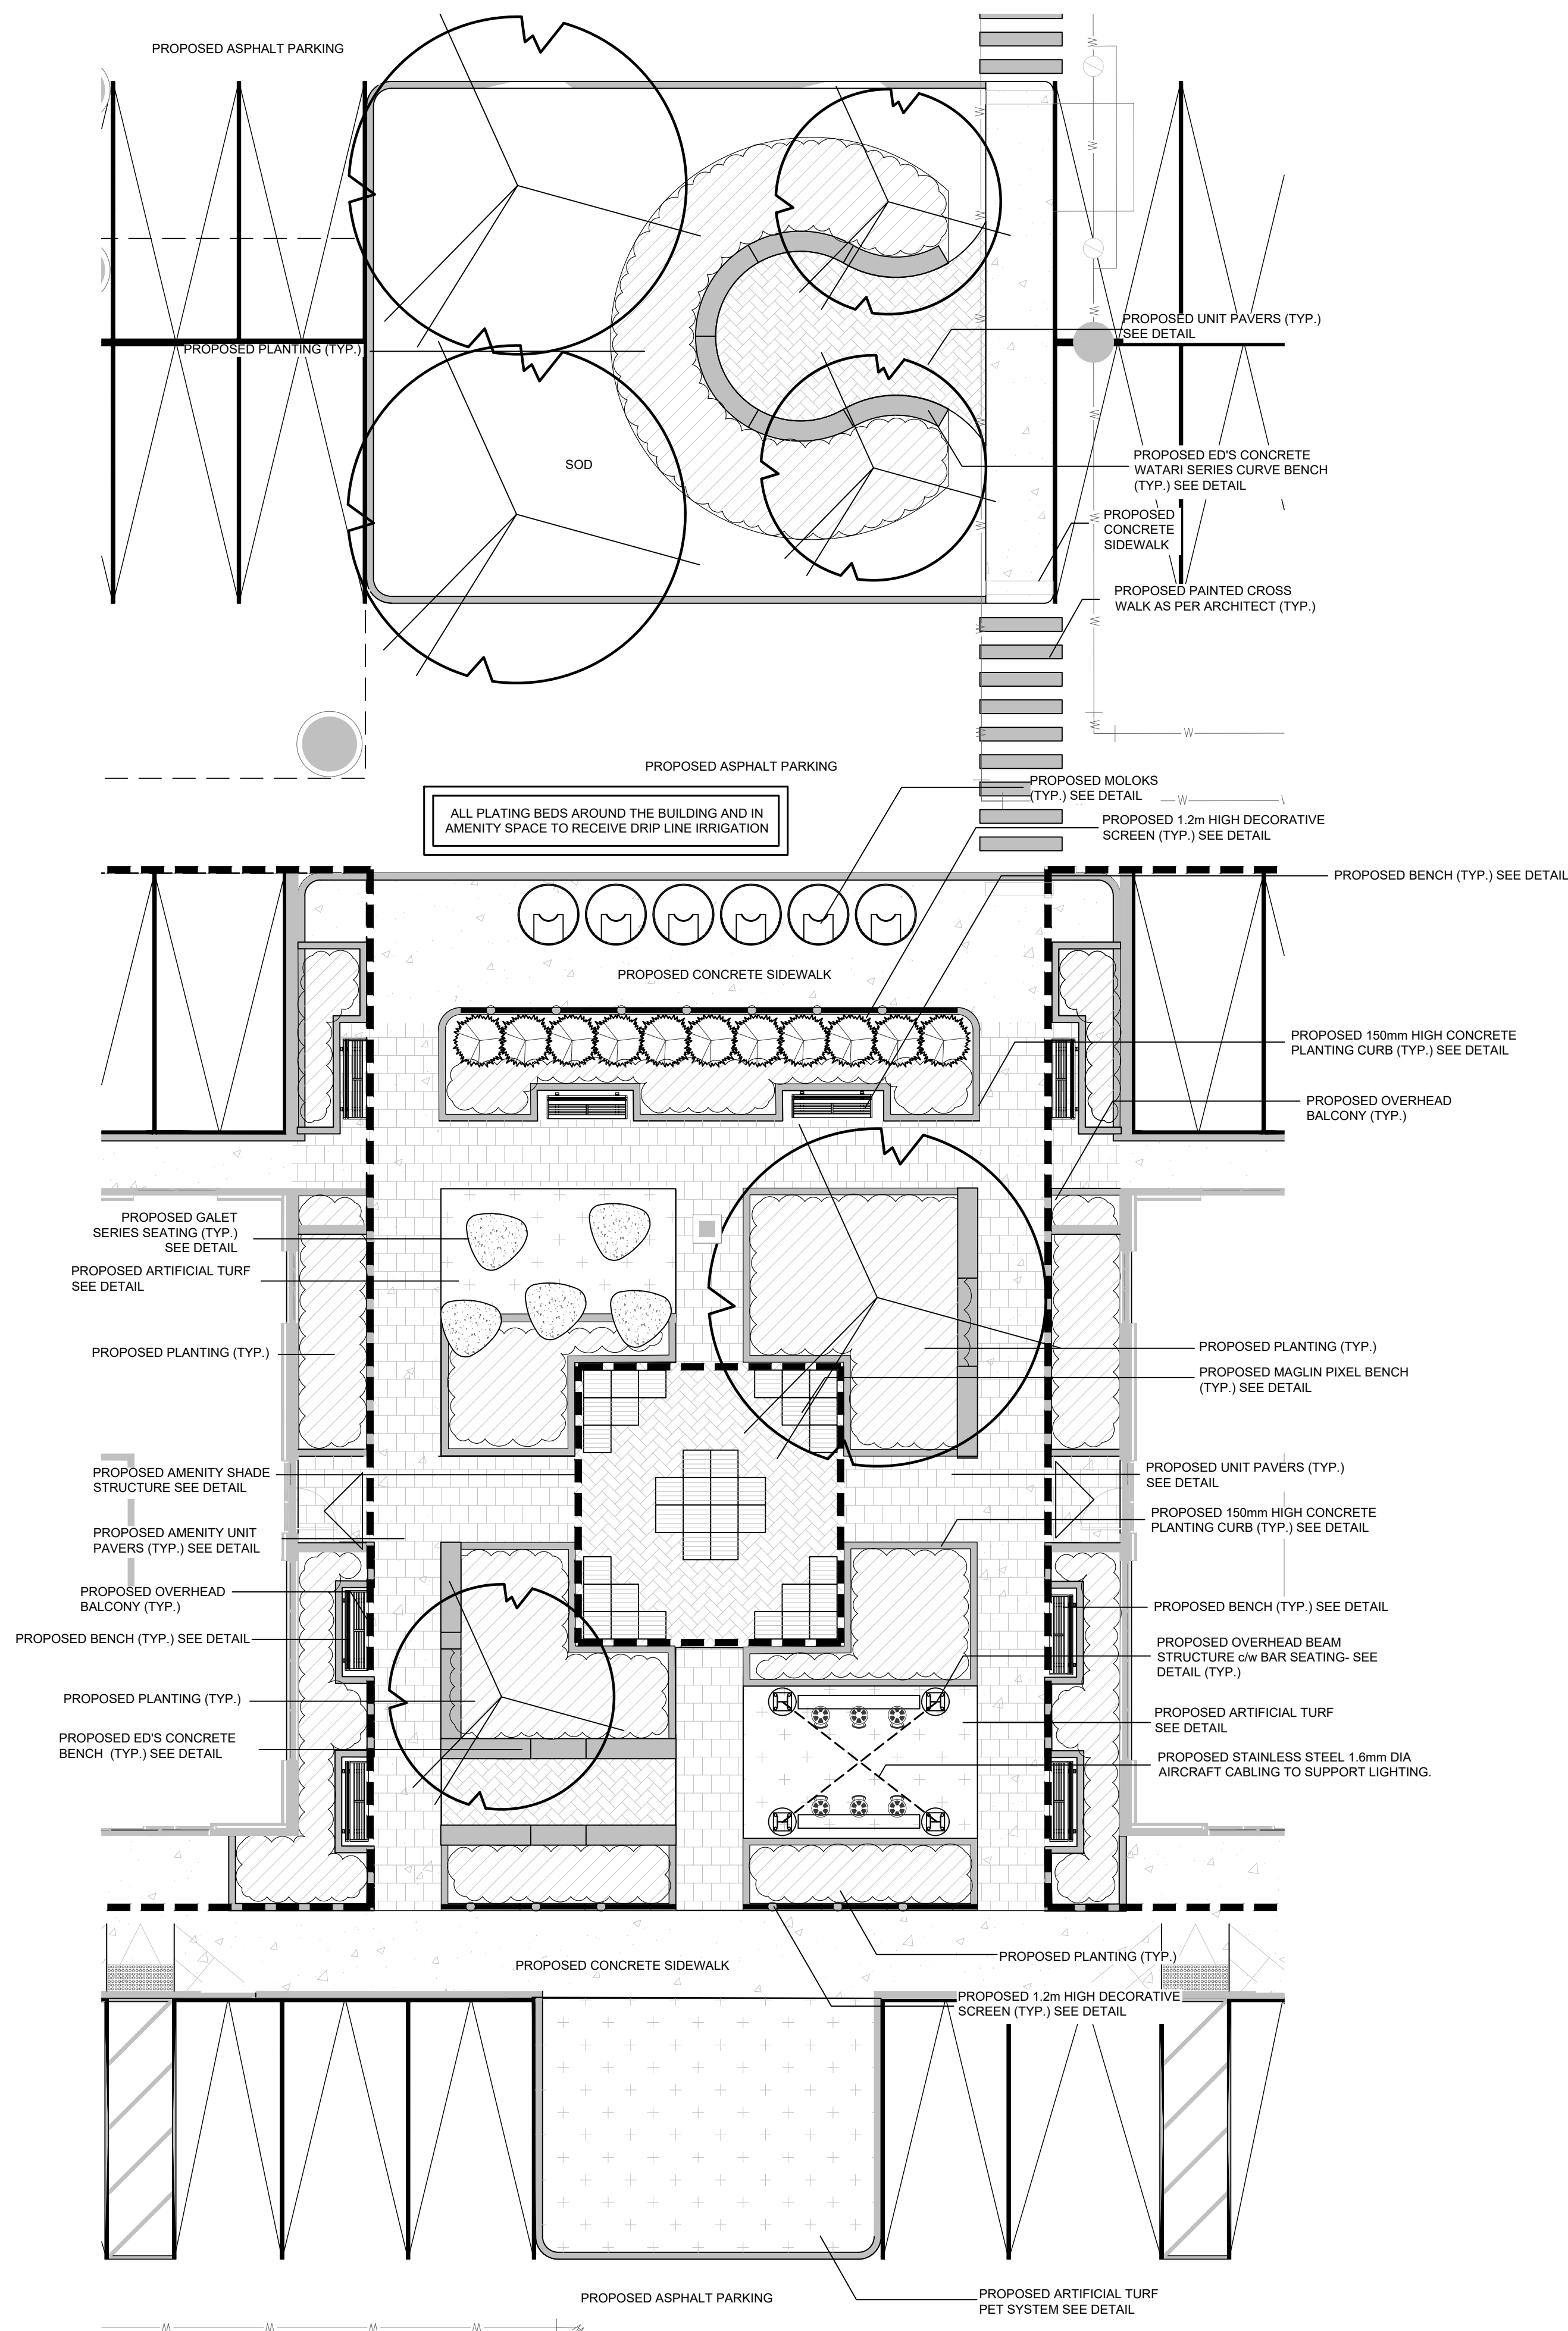

LEGEND

- PROPOSED DECIDUOUS TREES
- PROPOSED CONIFEROUS TREES
- PROPOSED PLANTING

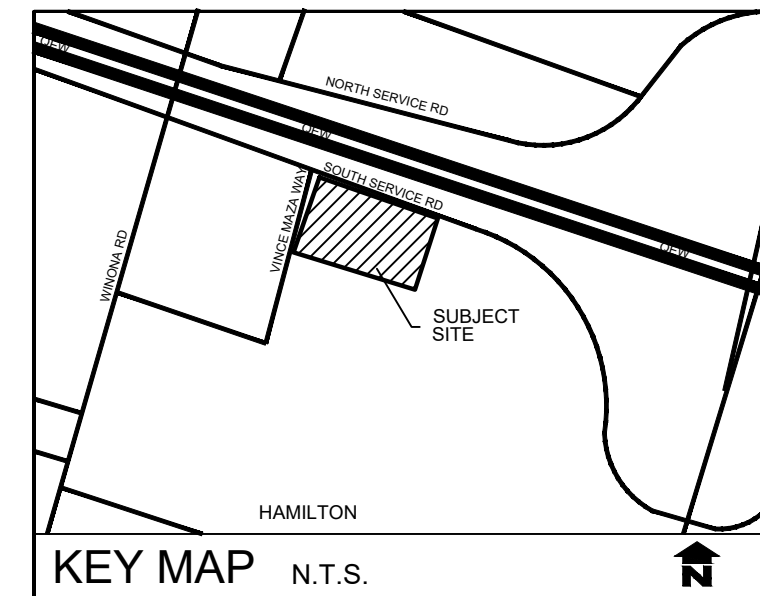

KEY MAP N.T.S.



REVISIONS			
no.	date	description	by
1.	Aug. 26, 2026	Issued for ZBA	EH

PROPOSED DEVELOPMENT
1310 South Service Rd
Hamilton ON

Landscape Concept



PROJECT NO.: 2026-051	DRAWN BY: EH
SCALE: AS NOTED	DESIGNED BY: EH
SHEET: L2	APPROVED BY: AWH
	PLOT DATE: Aug. 26, 2026