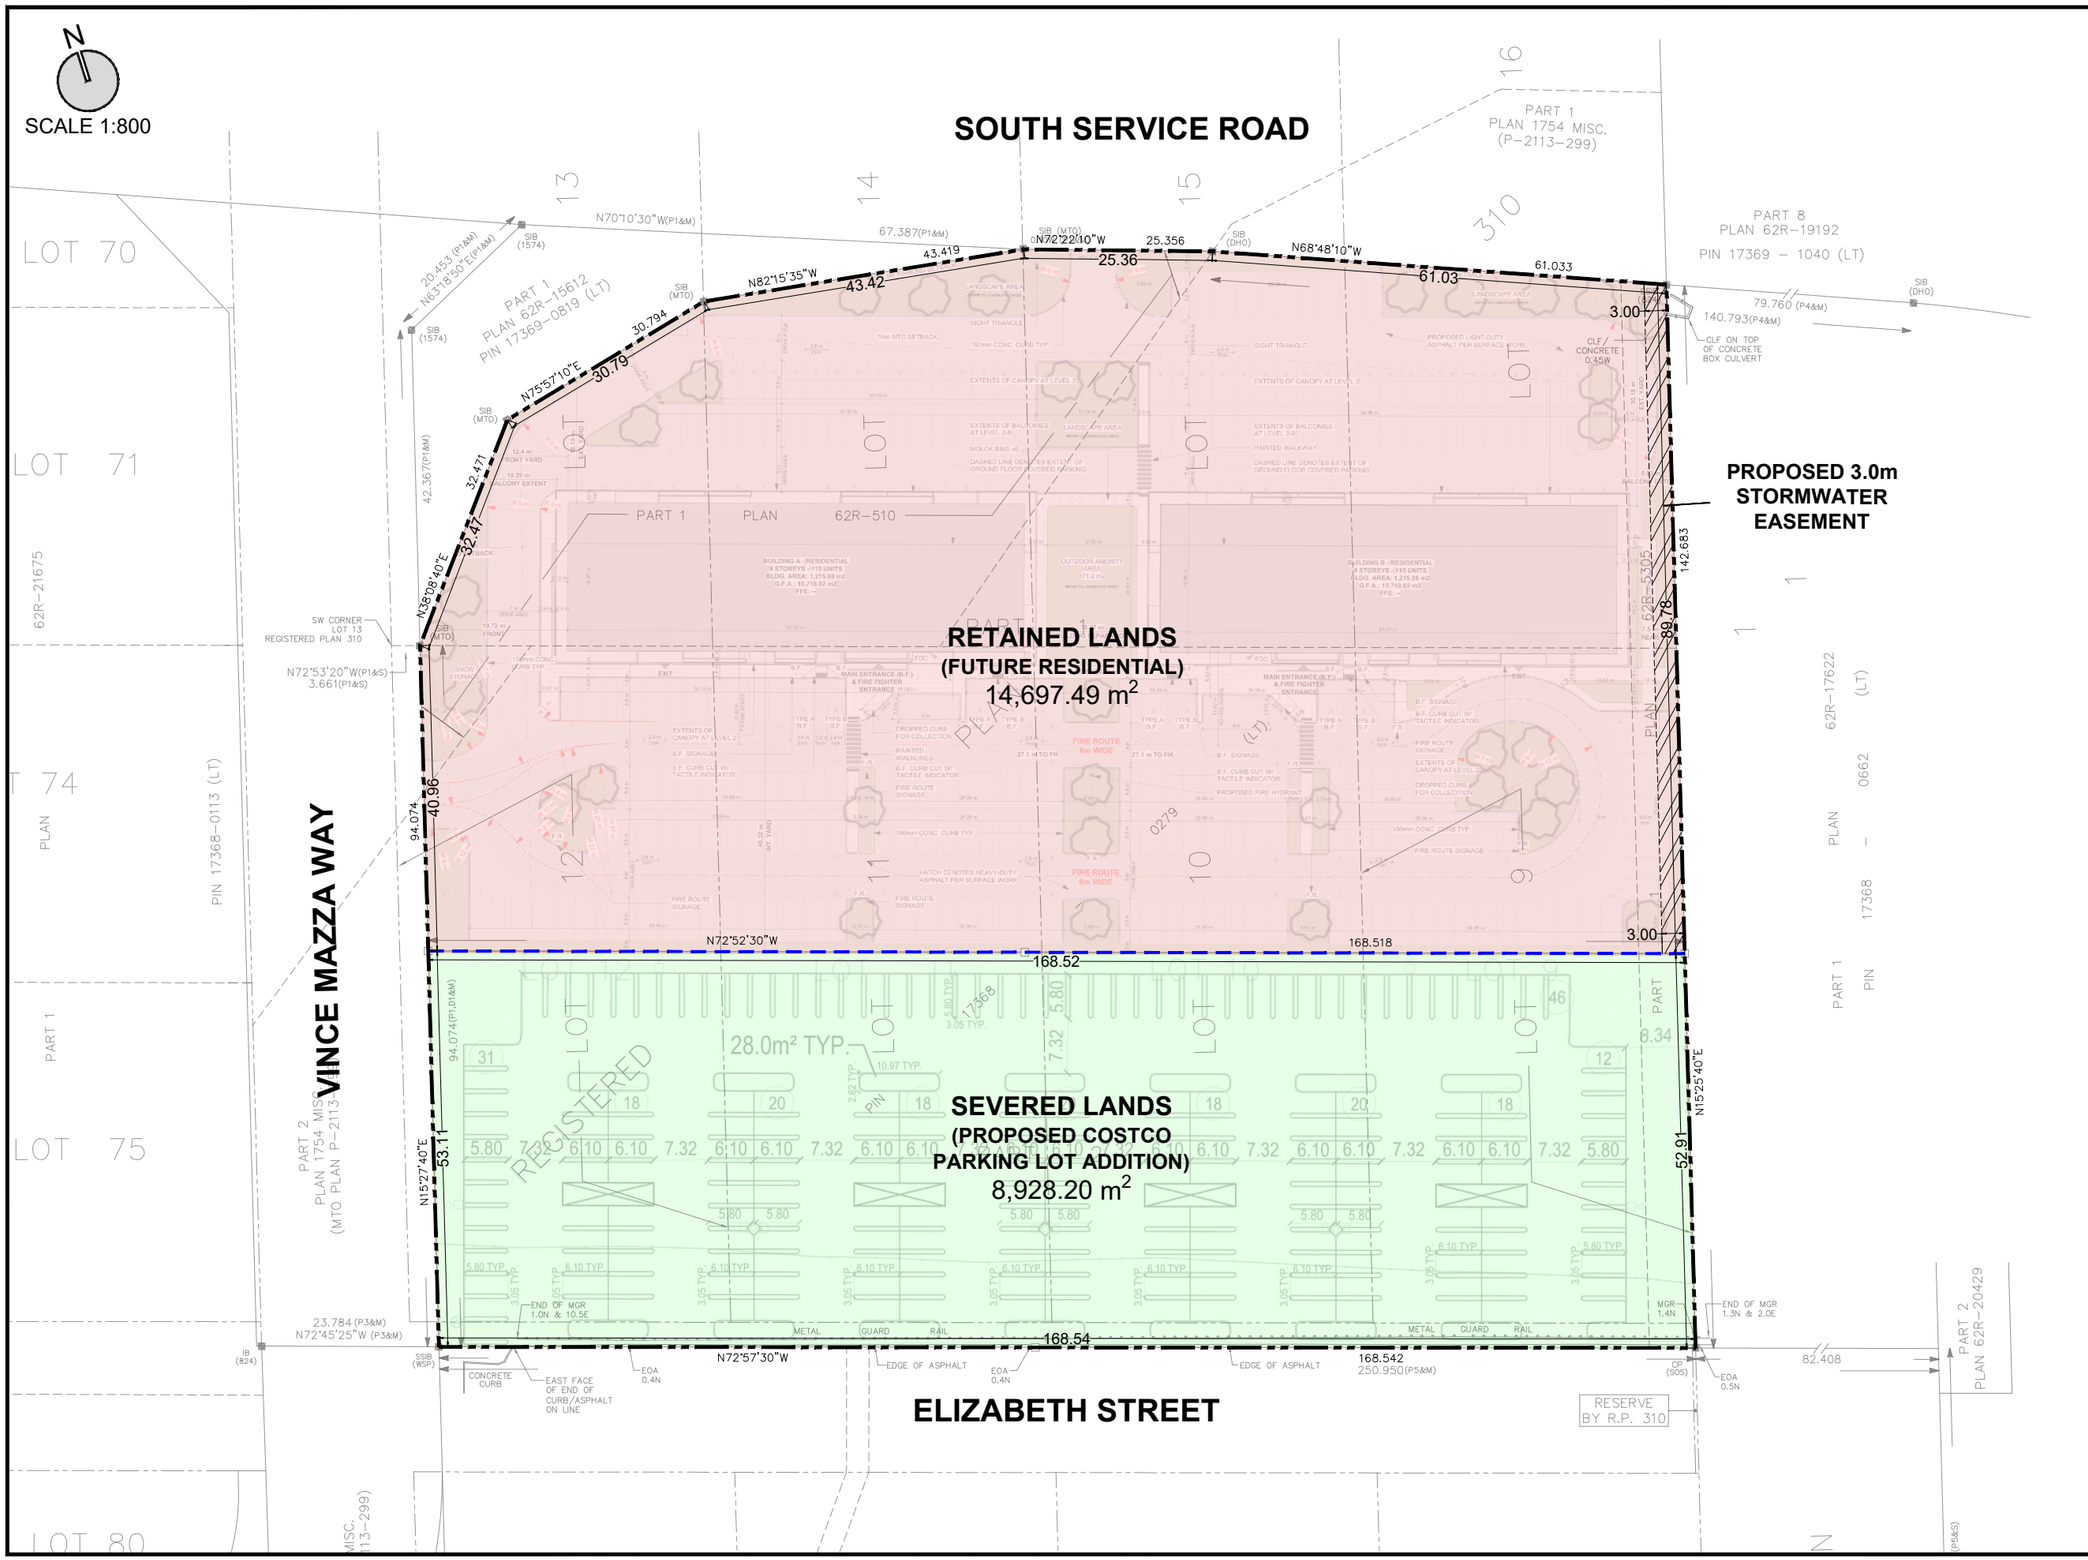

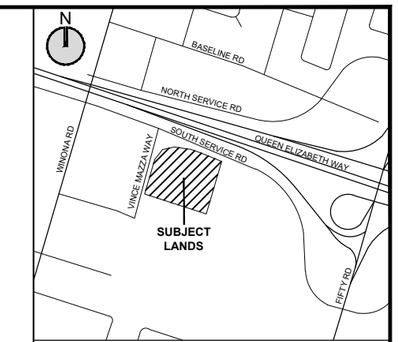

KEY MAP - N.T.S.

SCALE 1:800

METRES

0 10 20 30 40

LEGEND

- SUBJECT LANDS
- LANDS TO BE RETAINED
- LANDS TO BE SEVERED
- SEVERANCE LINE
- PROPOSED STORMWATER EASEMENT

NOT FOR CONSTRUCTION
ISSUED FOR REVIEW & COMMENTS ONLY

NOTES:
ALL DIMENSIONS SHOWN ON THIS PLAN ARE IN METRES AND CAN BE CONVERTED TO FEET BY DIVIDING BY 0.3048.

DESIGN BY: S. ERICKSON	CHECKED BY: M. JOHNSTON
DRAWN BY: S. ERICKSON	DATE: OCTOBER 19, 2026

URBAN SOLUTIONS
PLANNING & LAND DEVELOPMENT
3 STUDEBAKER PLACE, UNIT 1
HAMILTON, ON L8L 0C8
905-546-1087 - urbansolutions.info

PROJECT:
1310 SOUTH SERVICE RD,
WINONA CROSSING
CITY OF HAMILTON

TITLE:
SEVERANCE SKETCH

U/S FILE NUMBER:	SHEET NUMBER:
541-26	1

C:\Users\StephenEricksonBACPT\OneDrive - Urban Solutions\Documents - Active Projects\541-26 - 1310 South Service Rd, Winona Crossing\2-Drawings\1-UrbanSolutions\Severance Sketch\541-26 - SV Sketch - 2026-10-19.dwg