
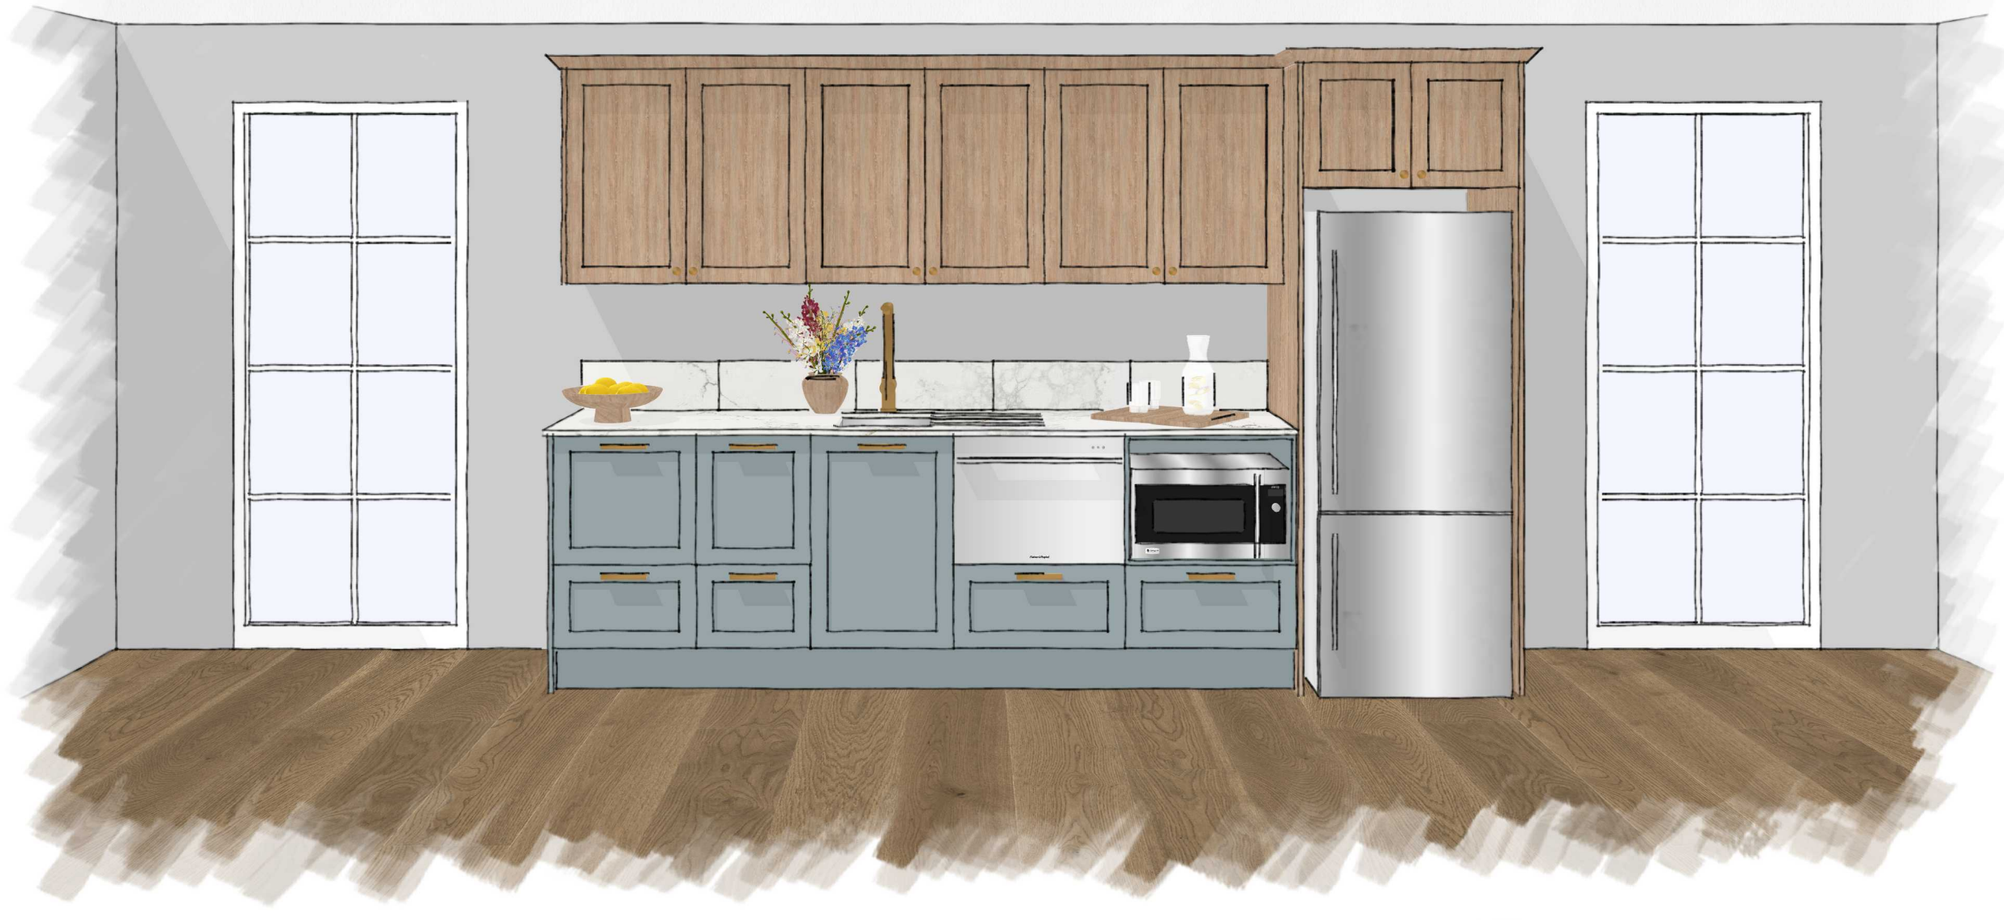


Art
BY WOOD DESIGN


WOOD DESIGN
31 MILL LANE, KERIKERI
09 407 4383
sales@wooddesign.co.nz

K1S4 Kitchenette. Classic Farmhouse

Ex-factory.
Appliances not inlcuded

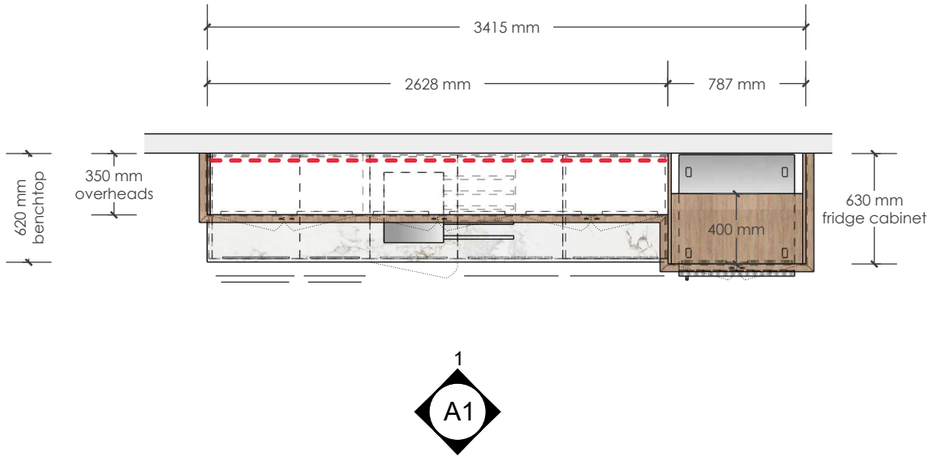

KITCHENETTE SPECIFICATIONS:
CABINET INTERIORS: 16mm moisture-resistant MDF. Colour: White. Finish: Naturale.
OVERHEAD & TALL CABINET FACE PANELS: Planked American White Oak veneer. Profile: Shaker Square. Colour: TBC.
DOORS, DRAWERS & FACE PANELS: Two-pack satin lacquer. Profile: Shaker Bevel. Colour: TBC.
BENCHTOP: 20mm 'TBC' Silestone, with drainer grooves. Colour: TBC. Finish: TBC.
HANDLES:
*Archant Calgary Cup. Length:157mm. Finish: Brass.
*Archant Calgary Cup. Length:157mm. Finish: Brushed Nickel.
*Archant Calgary Cup. Length:157mm. Finish: Antique Copper.
KNOBS:
*Archant Calgary. Length: 40mm. Finish: Brass.
*Archant Calgary. Length: 40mm. Finish: Brushed Nickel.
*Archant Calgary. Length: 40mm. Finish: Antique Copper.
SINK: Acero 'DV103' 500mm single bowl sink, undermounted.
SINK CABINET: Fitted with space saving waste, 1x adjustable shelf and 1x hand towel rail.
DRAWERS: Full extension soft close drawer system throughout.
HINGES: Soft close fully adjustable hinges.
UNDERPANELS: To overhead cabinets.
KICKBOARD: 150mm extrusion, lacquered to match cabinetry.
SPLASH BACK: Silestone Tiles 510W x 187H Colour: To match benchtop
SCOTIA: 45mm Scotia trim, Planked American White Oak veneer.
LIGHTING: Surface mounted LED strip lighting to overhang on island in a 5mm aluminium channel with diffuser. Marked by:

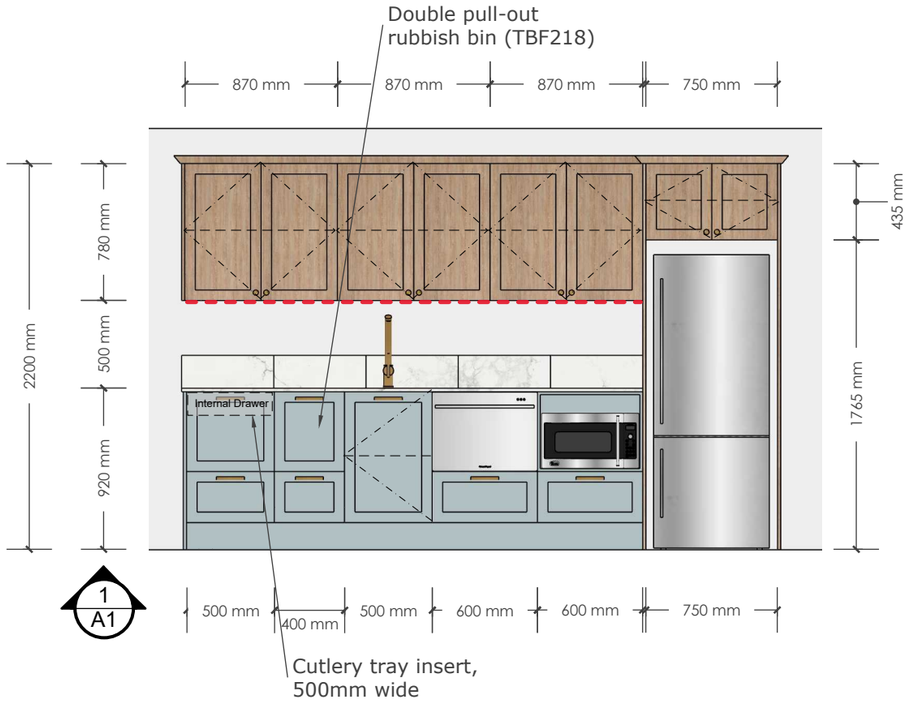



K10S4. Kitchenette.
Classic Farmhouse

ALL APPLIANCES AND FITTINGS ARE INDICATIVE ONLY. PLEASE REFER TO SPECIFICATIONS. NO RESPONSIBILITY TAKEN FOR ANY ARCHITECTURAL ITEMS OR POSITIONS. COPYRIGHT | **VERSION No: 1**