VALLEY "Direct to deck" section
METRIC
L = 2 m

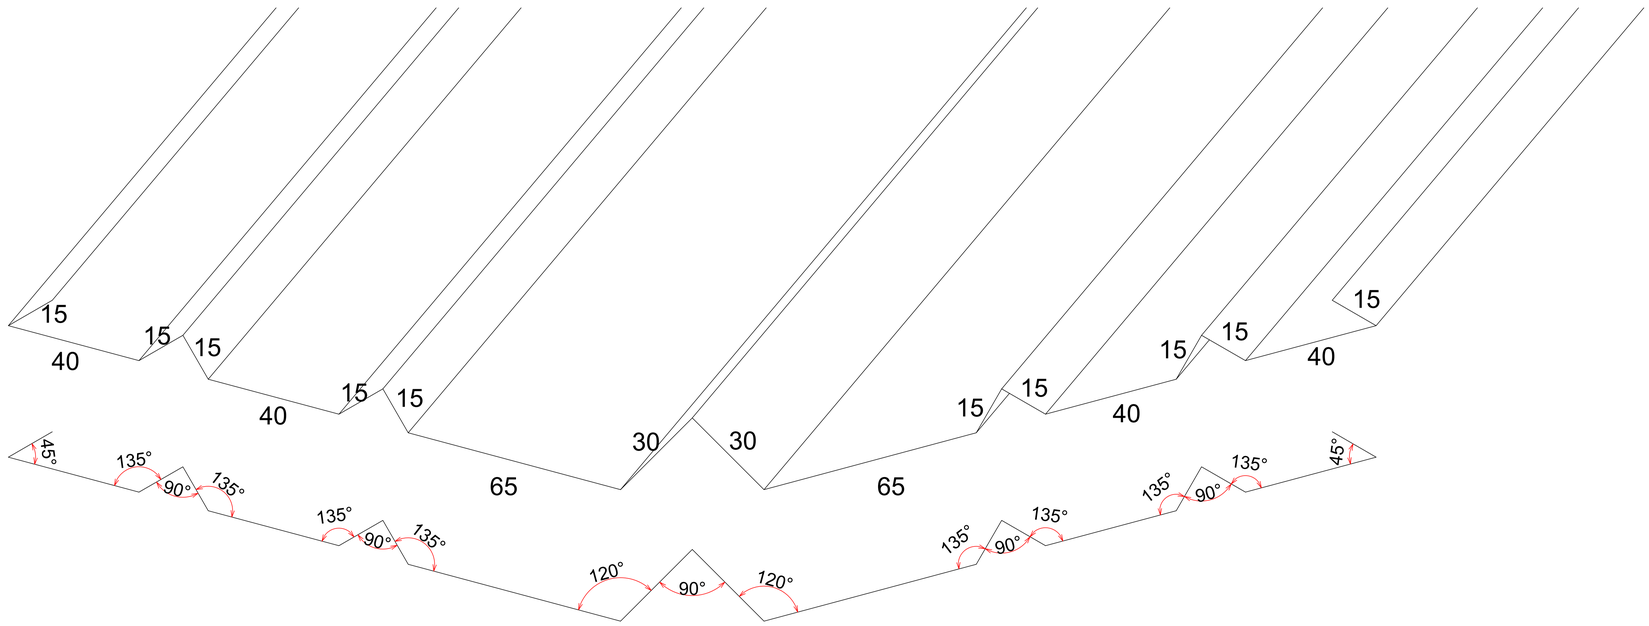

VALLEY "Direct to deck" section
USA
L = 78-3/4

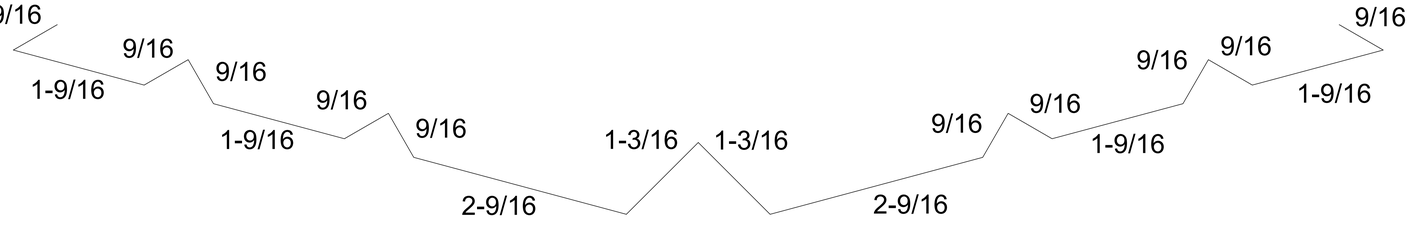

DRIP EDGE section METRIC
L= 2m

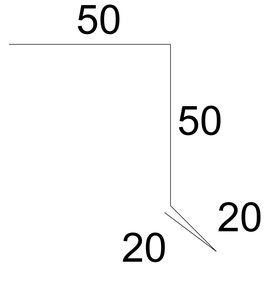

DRIP EDGE section USA
L= 78-3/4

