


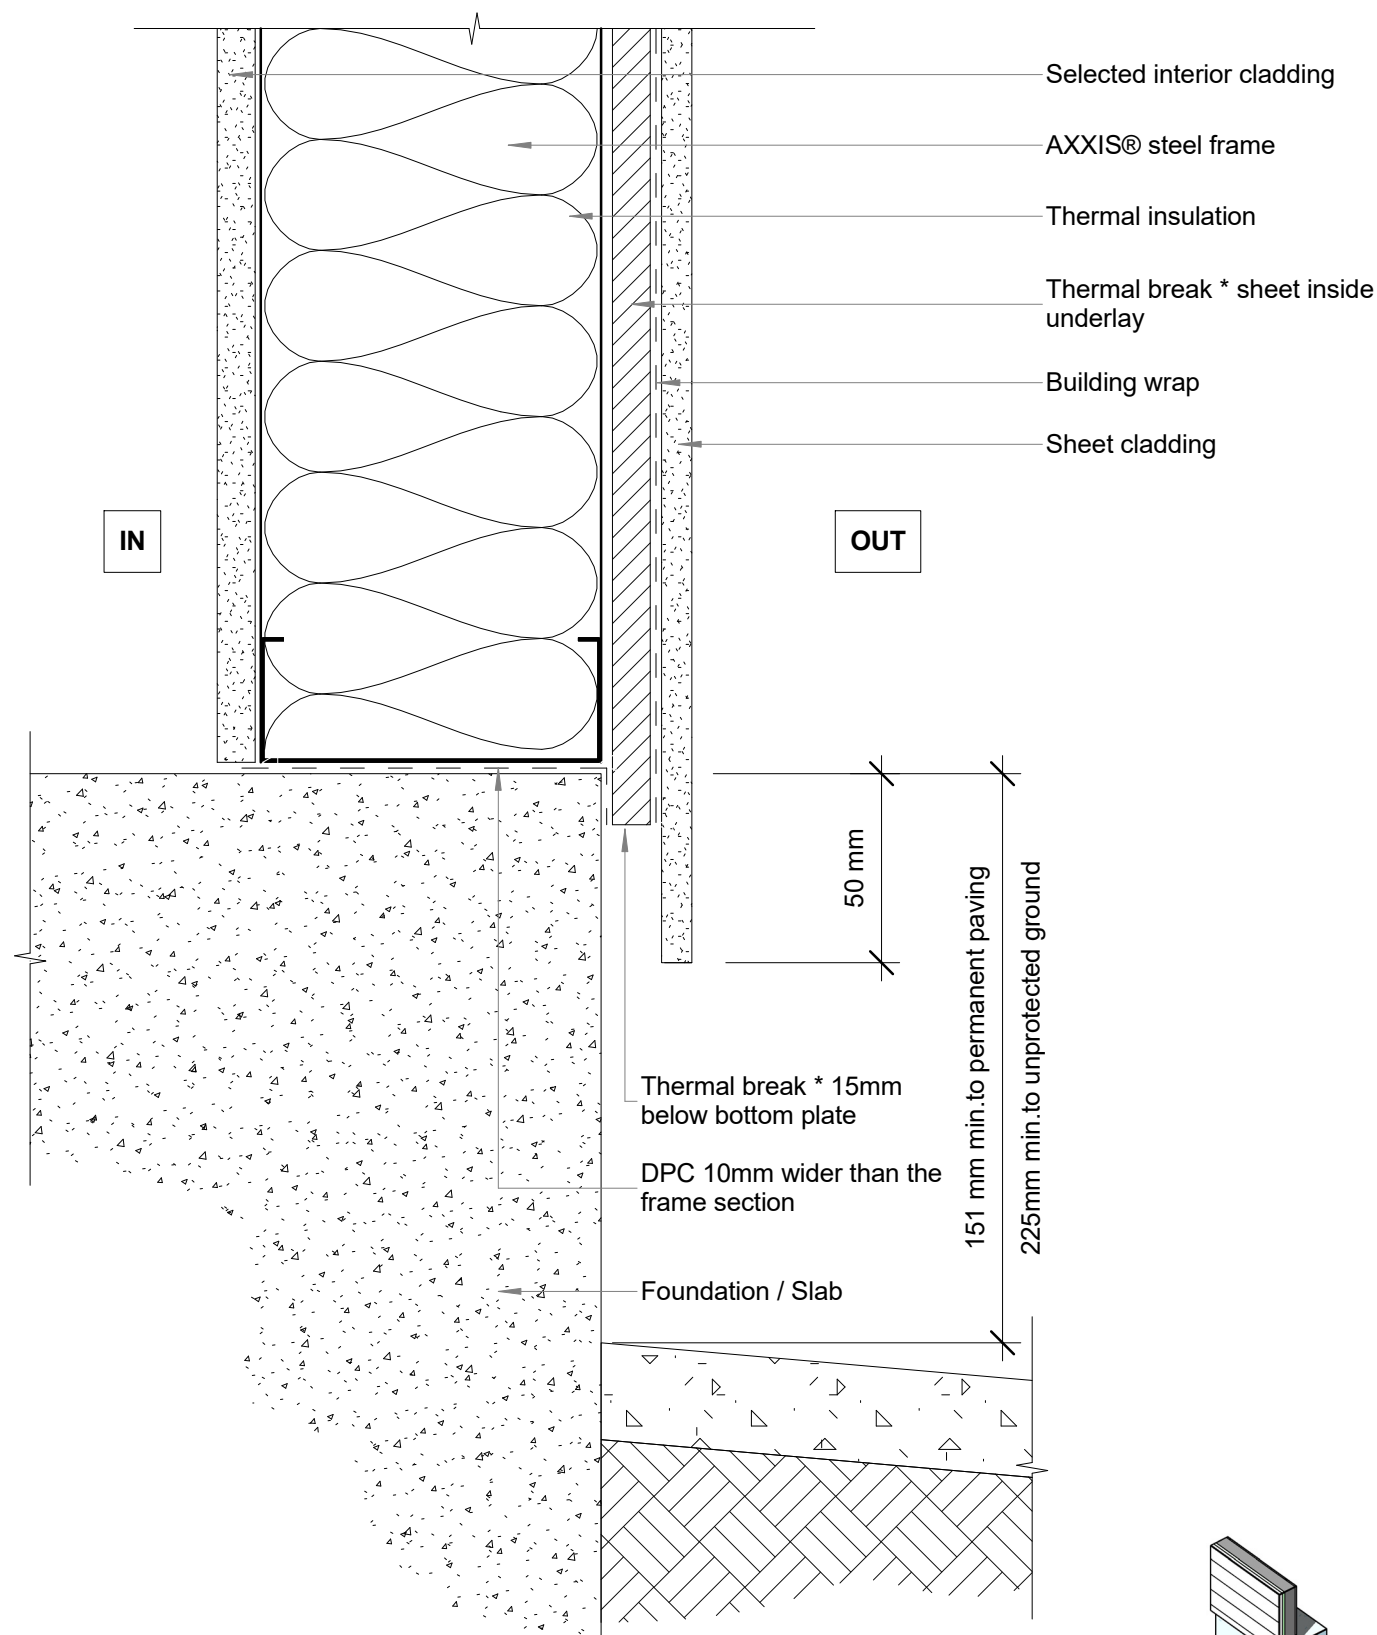

* Thermal Breaks

- Thermal breaks are to meet the requirements of NASH standard Part 2.
- Thermal break are to meet the requirements of E3/AS1 and minimum of R0.25.
- Thermal breaks (if strips used) are required on all framing members (plates, studs, braces, webs)

New Zealand Steel Ltd - Details



Sheet Cladding Direct Fix
Sheet Cladding - Wall to Base - Direct Fix

File: nzst_axxis_a1415 - df-She-clad

Scale: 1 : 2

Date: 14/03/16

Reference:

A1415