BRISTOL INNOVATION PARK - DPUD

SITE PLAN SUPPORT DRAWING
PART OF SECTIONS 32, 33 AND 34, T38N, R6E, WASHINGTON TOWNSHIP
PART OF SECTION 03 AND 05, T37N, R6E, JEFFERSON TOWNSHIP
ELKHART COUNTY, INDIANA

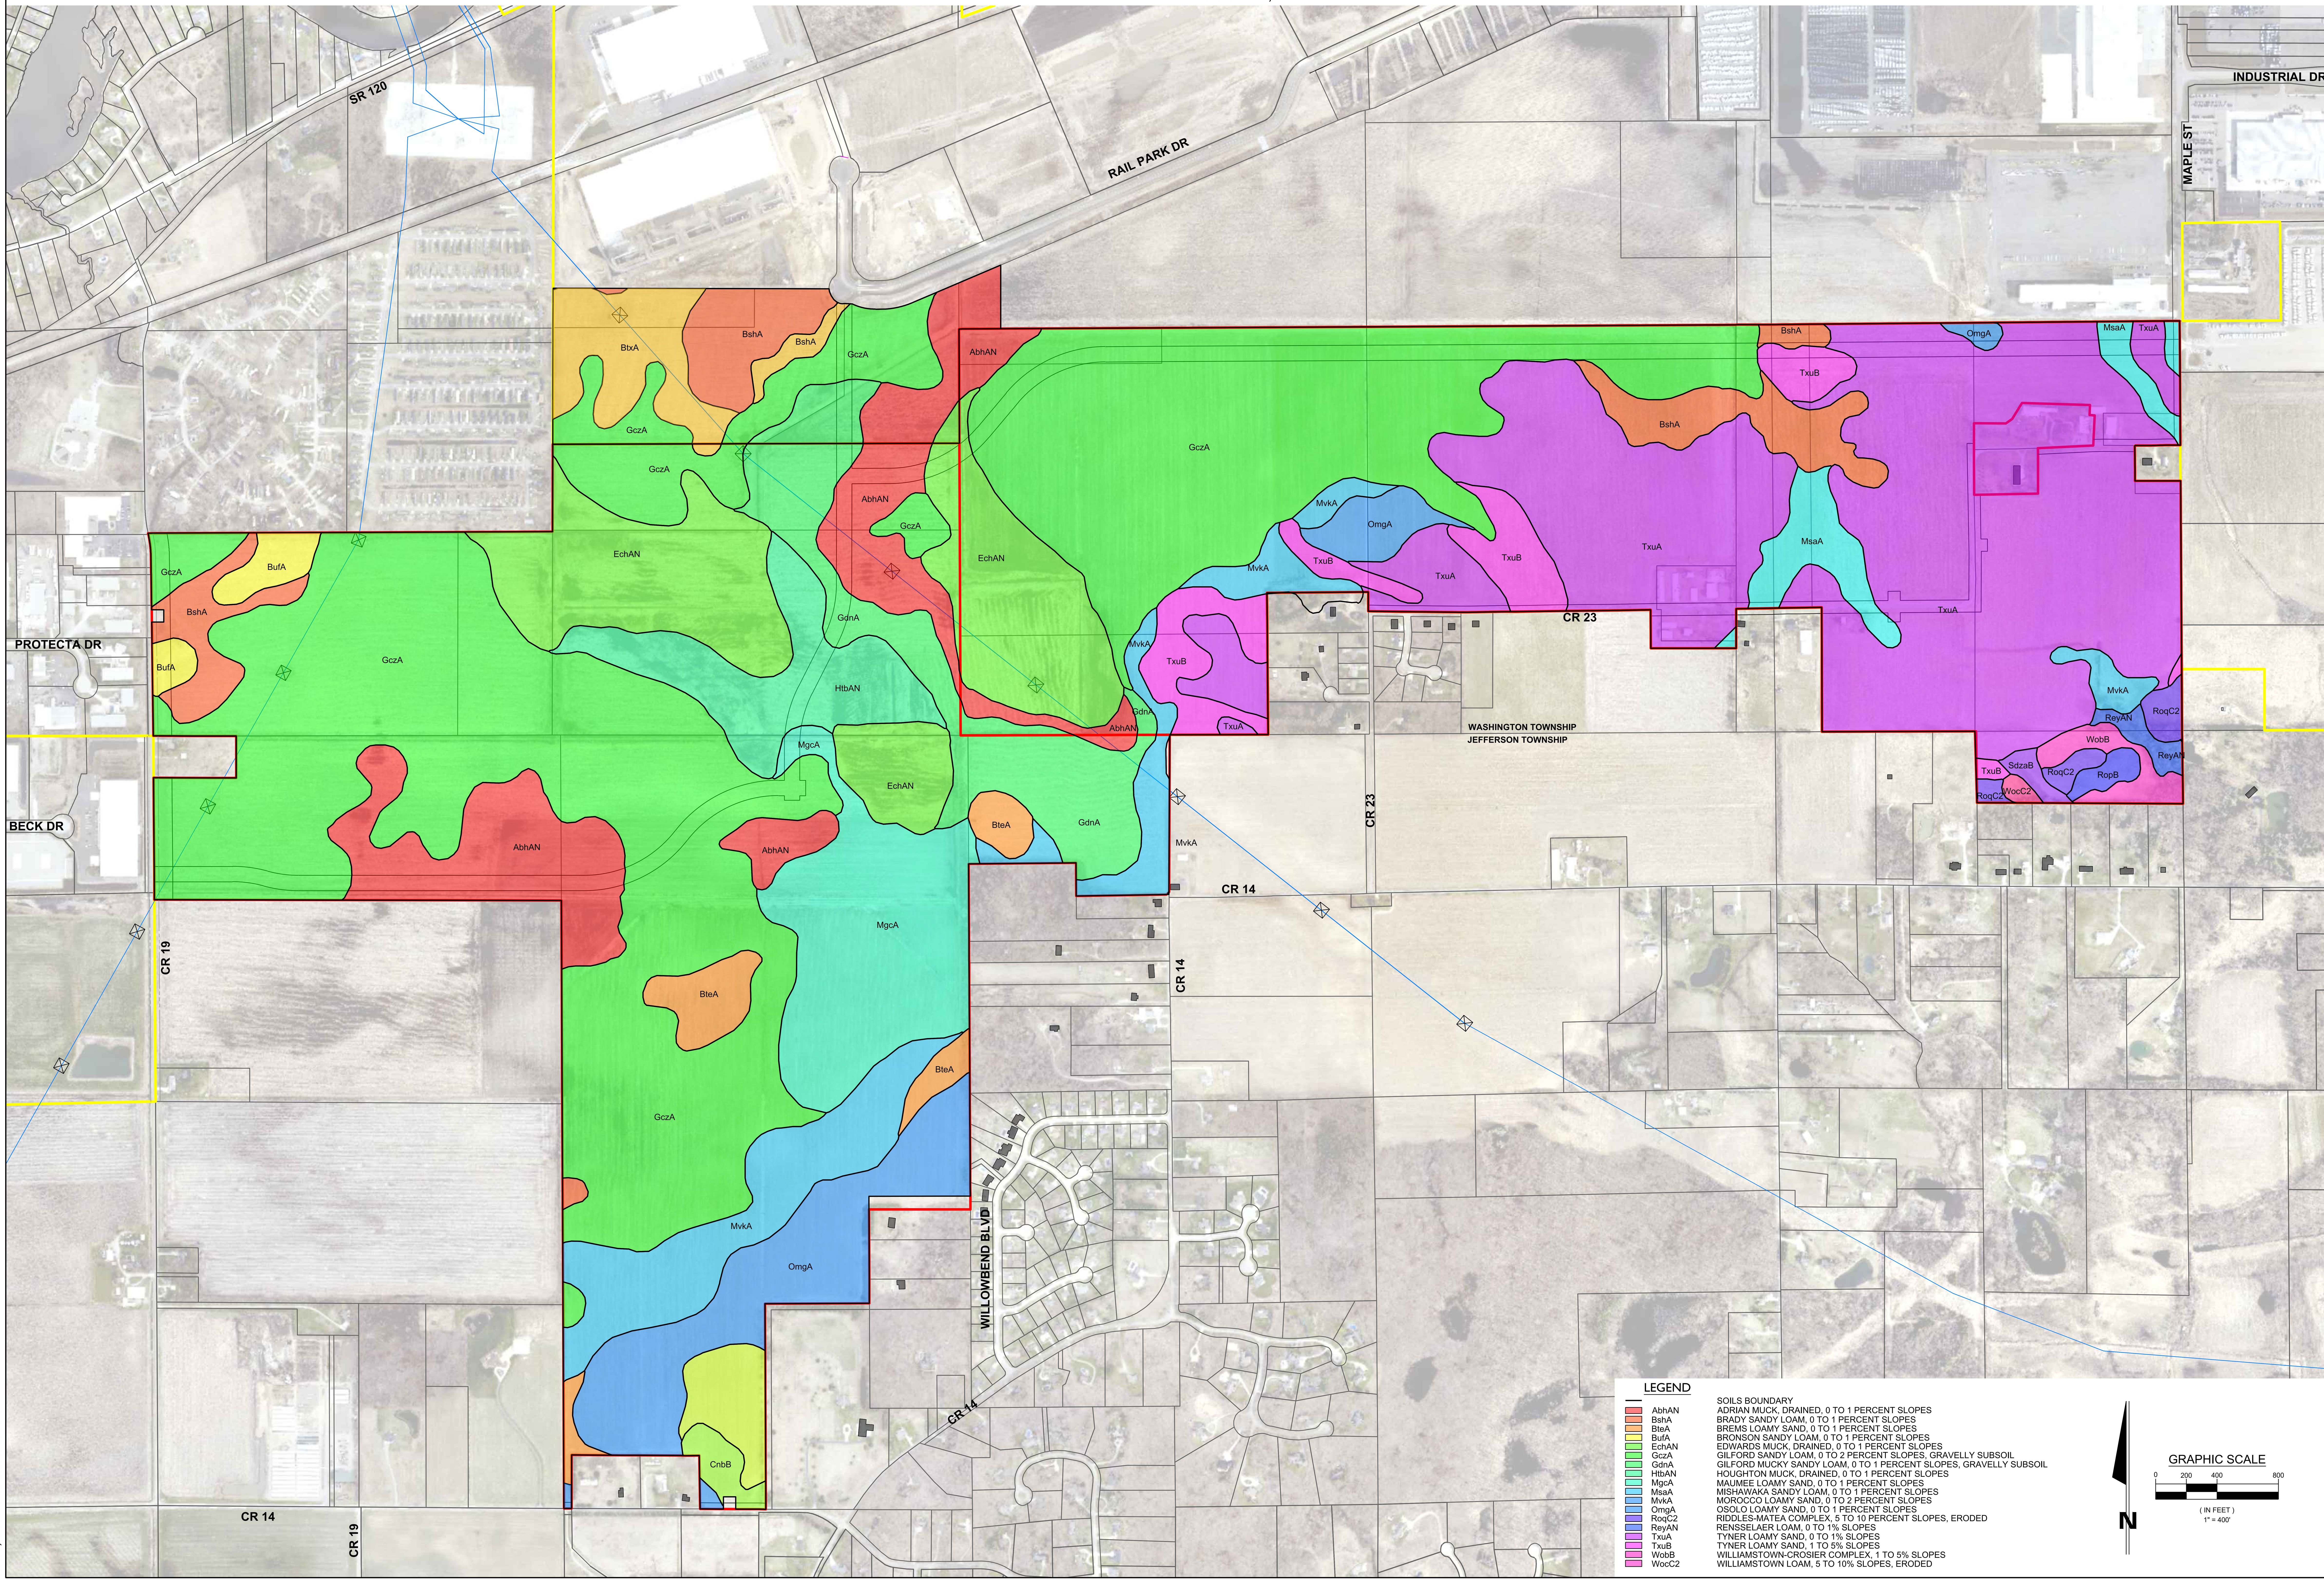

LEGEND

—		SOILS BOUNDARY
	AbhAN	ADRIAN MUCK, DRAINED, 0 TO 1 PERCENT SLOPES
	BshA	BRADY SANDY LOAM, 0 TO 1 PERCENT SLOPES
	BteA	BREMS LOAMY SAND, 0 TO 1 PERCENT SLOPES
	BufA	BRONSON SANDY LOAM, 0 TO 1 PERCENT SLOPES
	EchAN	EDWARDS MUCK, DRAINED, 0 TO 1 PERCENT SLOPES
	GczA	GILFORD SANDY LOAM, 0 TO 2 PERCENT SLOPES, GRAVELLY SUBSOIL
	GdnA	GILFORD MUCKY SANDY LOAM, 0 TO 1 PERCENT SLOPES, GRAVELLY SUBSOIL
	HtbAN	HOUGHTON MUCK, DRAINED, 0 TO 1 PERCENT SLOPES
	MgcA	MAUMEE LOAMY SAND, 0 TO 1 PERCENT SLOPES
	MsaA	MISHAWAKA SANDY LOAM, 0 TO 1 PERCENT SLOPES
	MvkA	MOROCCO LOAMY SAND, 0 TO 2 PERCENT SLOPES
	OmgA	OSOLO LOAMY SAND, 0 TO 1 PERCENT SLOPES
	RoqC2	RIDDLES-MATEA COMPLEX, 5 TO 10 PERCENT SLOPES, ERODED
	ReyAN	RENSSELAER LOAM, 0 TO 1% SLOPES
	TxuA	TYNER LOAMY SAND, 0 TO 1% SLOPES
	TxuB	TYNER LOAMY SAND, 1 TO 5% SLOPES
	WobB	WILLIAMSTOWN-CROSIER COMPLEX, 1 TO 5% SLOPES
	WocC2	WILLIAMSTOWN LOAM, 5 TO 10% SLOPES, ERODED

REV	DESCRIPTION	BY	DATE

The concepts, designs, plans, details and other information as shown on this document are the sole property of JPR and were created, developed, and presented for use on this specific project. None of the concepts, designs, plans, details or other information hereon shall be used or disseminated without the expressed written permission of JPR. © 2026 JPR - All Rights Reserved.

JONES PETRIE RAFINSKI
South Bend, IN p: 574.232.4388
Fort Wayne, IN p: 260.422.2522

PRELIMINARY FOR PERMIT REVIEW PURPOSES ONLY

NOT FOR CONSTRUCTION

BRISTOL INNOVATION PARK
KAUFFMAN/WILLHELM
ADDRESS BRISTOL, IN
SOILS INVENTORY

DESIGNED BY: KKJ
REVIEWED BY: ---
DRAWN BY: DK
REVIEWED BY: ---
DATE: APRIL 2026
JOB NUMBER: 2026-0042
HORIZ. SCALE: 1" = 400'
VERTICAL SCALE: NONE

SHEET 4

File: J:\Projects\2026 Projects\2026-00042 Wilhelm Property\07_Design\ENG\DPUD\DPUD-4-SOILS.dwg
Saved By:dkoehn Plotted: 2026-05-29 4:24 PM