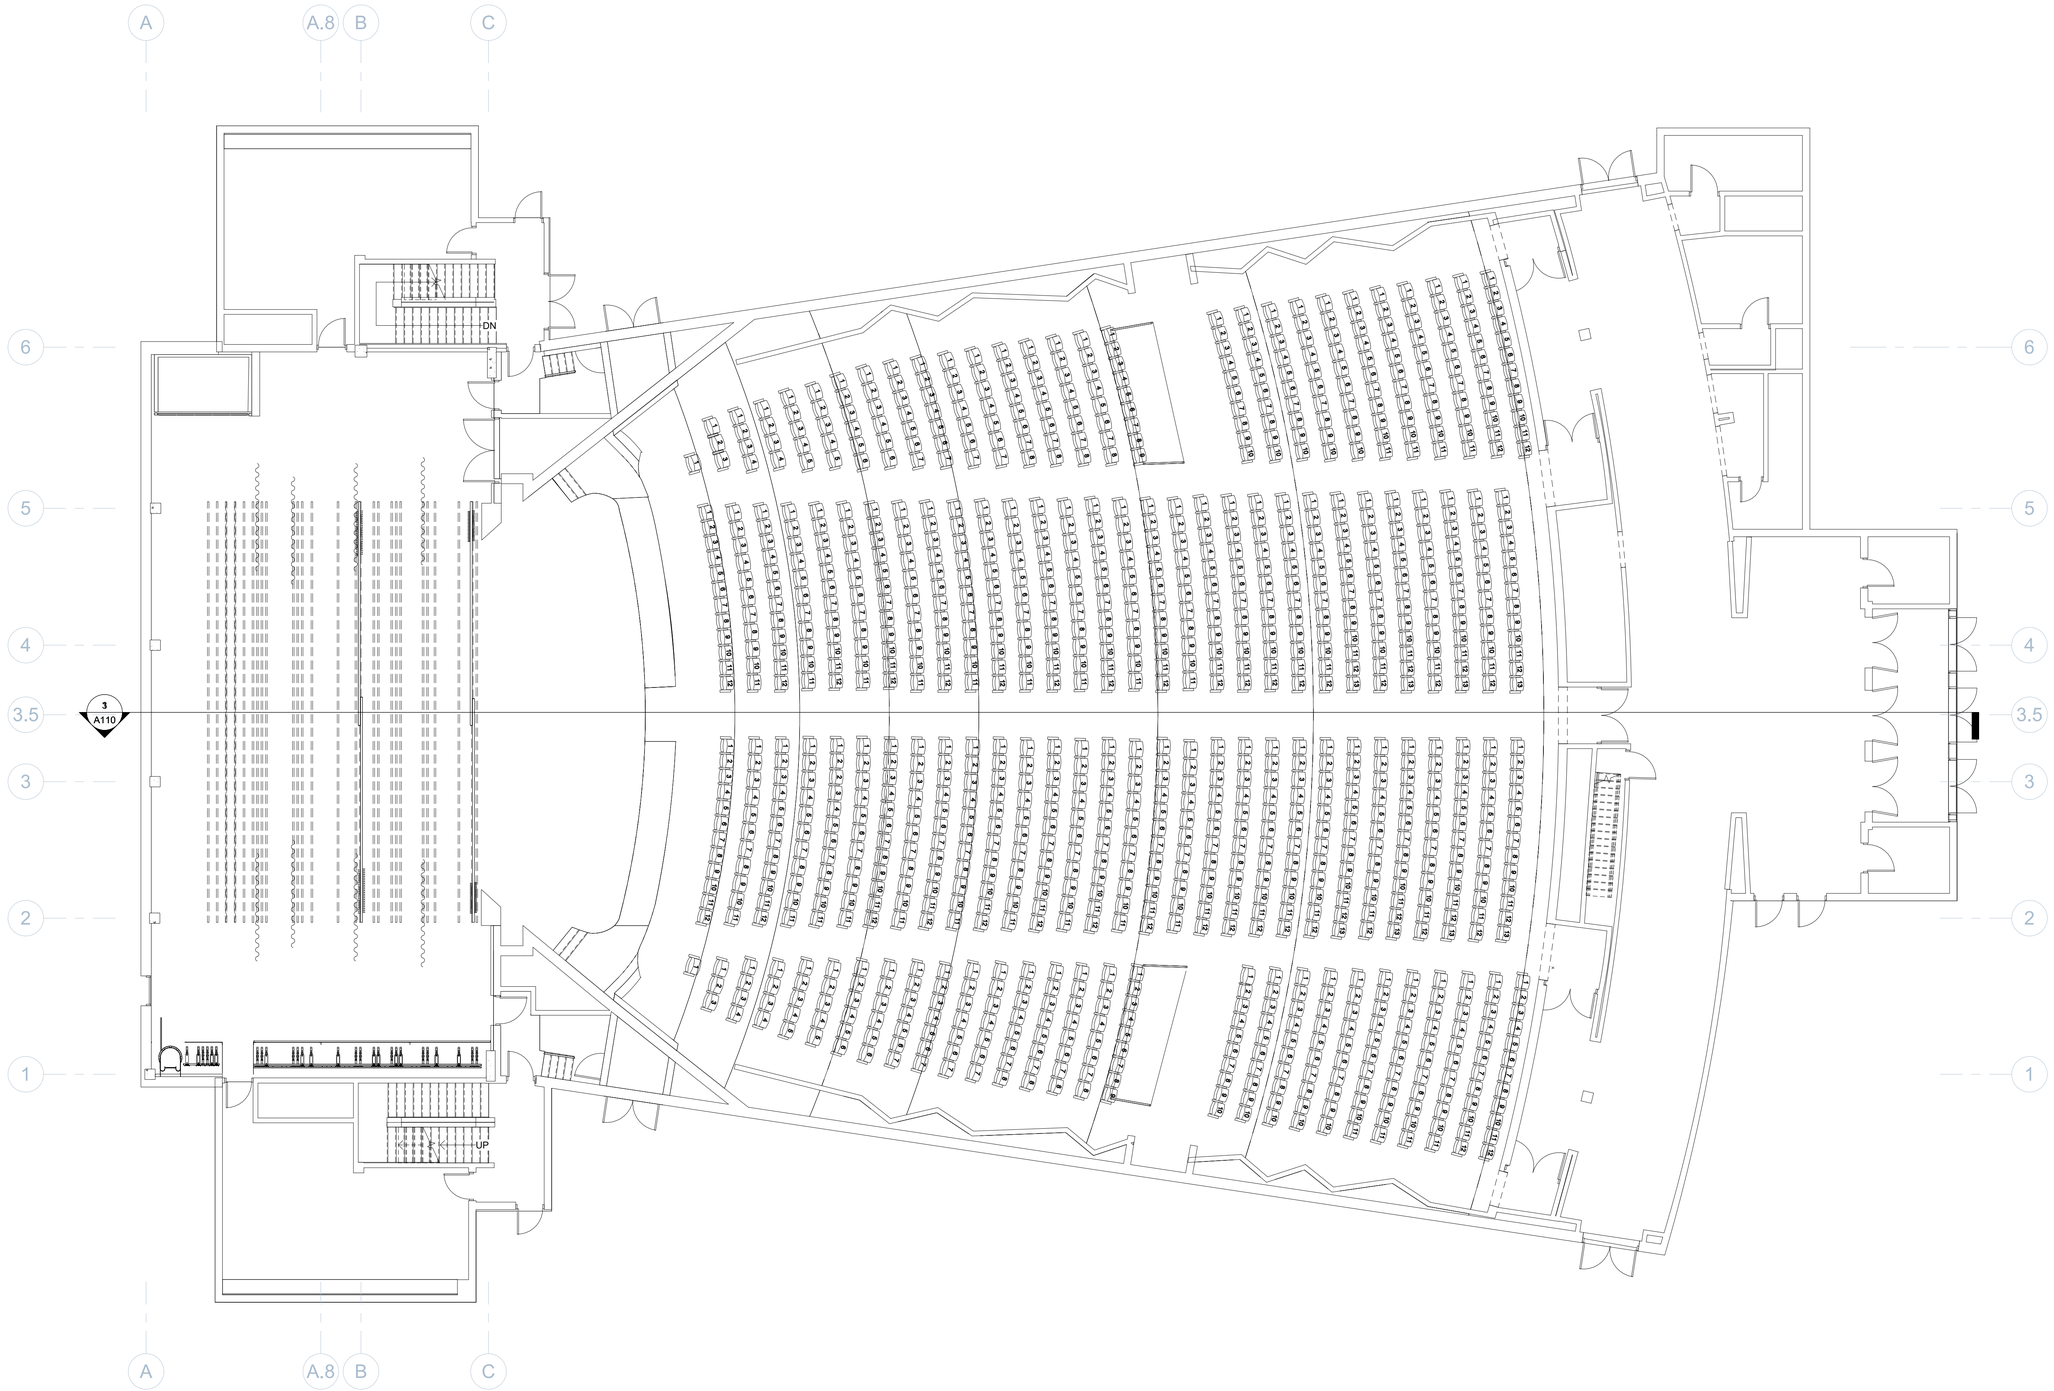


1 Plan Stage Level Overall
1/8" = 1'-0"

Performance BIM
www.performancebim.com

© 2025 Performance BIM, LLC All Rights Reserved

Unless otherwise agreed to in writing, this document is the sole property of Performance BIM, LLC, and is to be returned upon demand. The information herein is confidential and may not be used or divulged without the written permission of Performance BIM.

University of Texas El Paso

# Magoffin Auditorium

675 Circle Dr.
El Paso, TX

| No. | Description | Date |
|---|---|---|

| | |
|---|---|
| PROJECT NUMBER: | UTP-UTEIPaso-25 |
| ISSUE: | FOR REVIEW |
| DATE: | 9/11/25 |

| | |
|---|---|
| DRAWN BY: | PBIM |
| CHECKED BY: | Checker |
| SCALE: | 1/8" = 1'-0" |

**Overall**

# A101

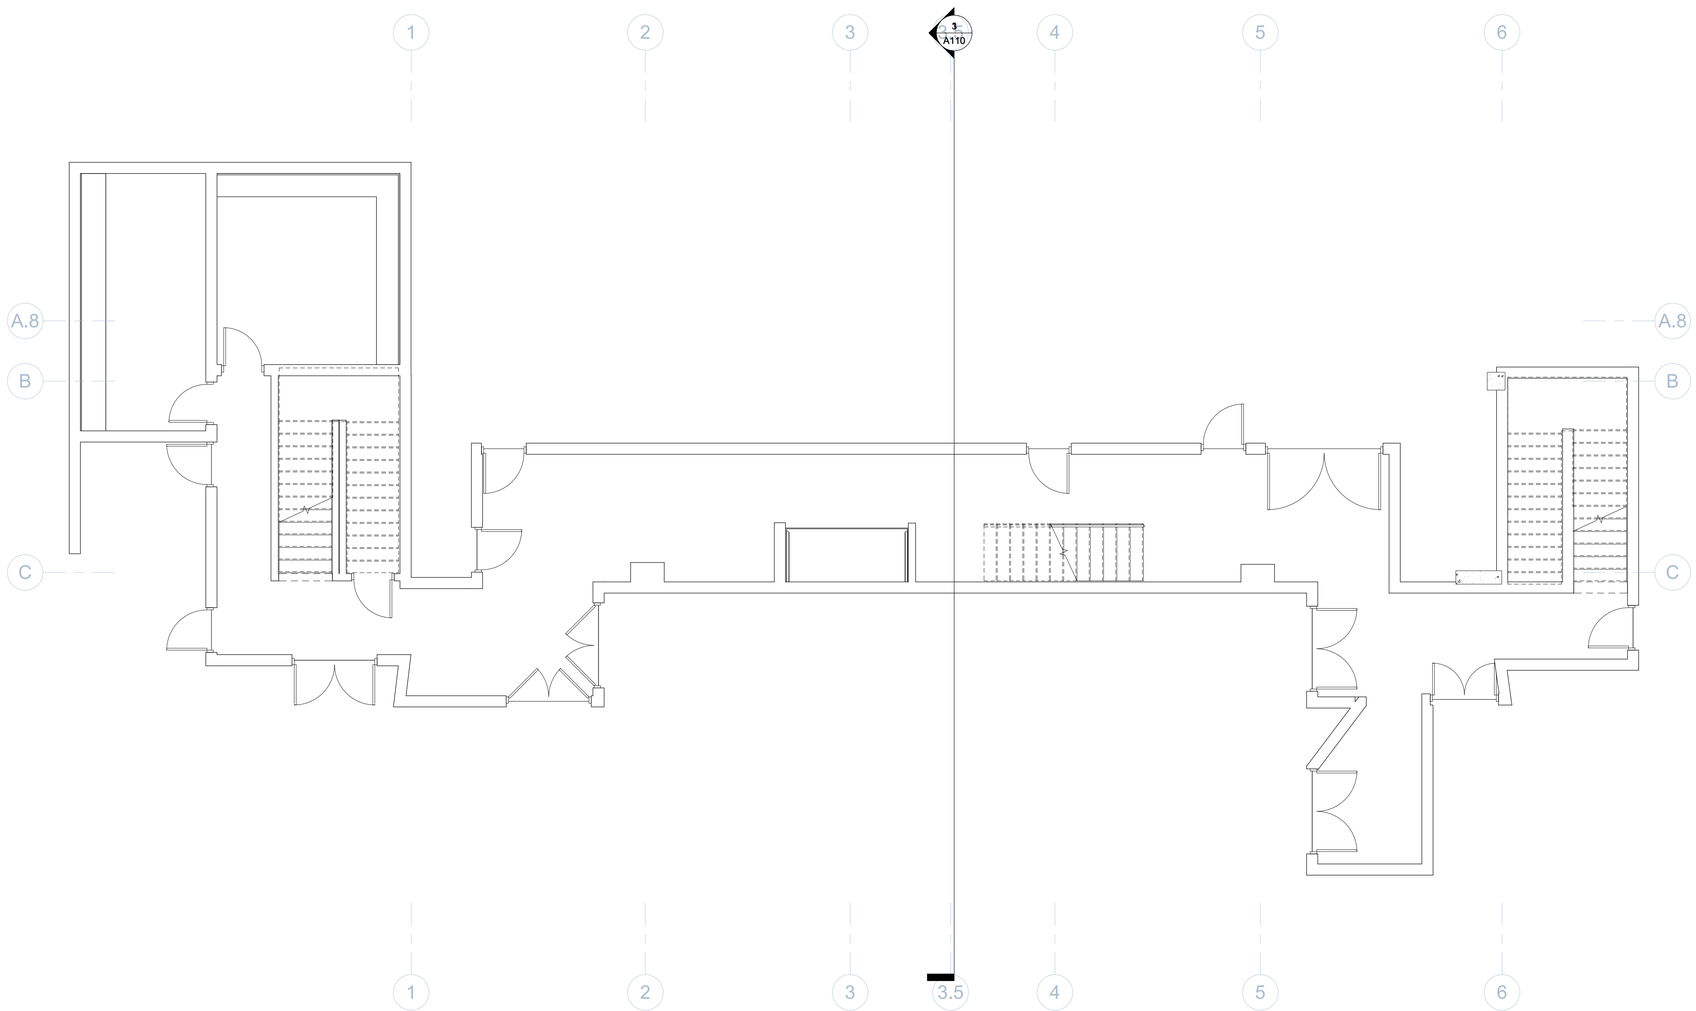


1 Plan Basement
3/16" = 1'-0"

Performance BIM
www.performancebim.com

© 2025 Performance BIM, LLC All Rights Reserved

Unless otherwise agreed to in writing, this document is the sole property of Performance BIM, LLC, and is to be returned upon demand. The information herein is confidential and may not be used or divulged without the written permission of Performance BIM.

**University of Texas El Paso**

# Magoffin Auditorium

675 Circle Dr.
El Paso, TX

| No. | Description | Date |
|---|---|---|
| | | |

| | |
|---|---|
| PROJECT NUMBER: | UTP-UTElPaso-25 |
| ISSUE: | FOR REVIEW |
| DATE: | 9/11/25 |

| | |
|---|---|
| DRAWN BY: | PBIM |
| CHECKED BY: | Checker |
| SCALE: | 3/16" = 1'-0" |

**Basement**

# A102

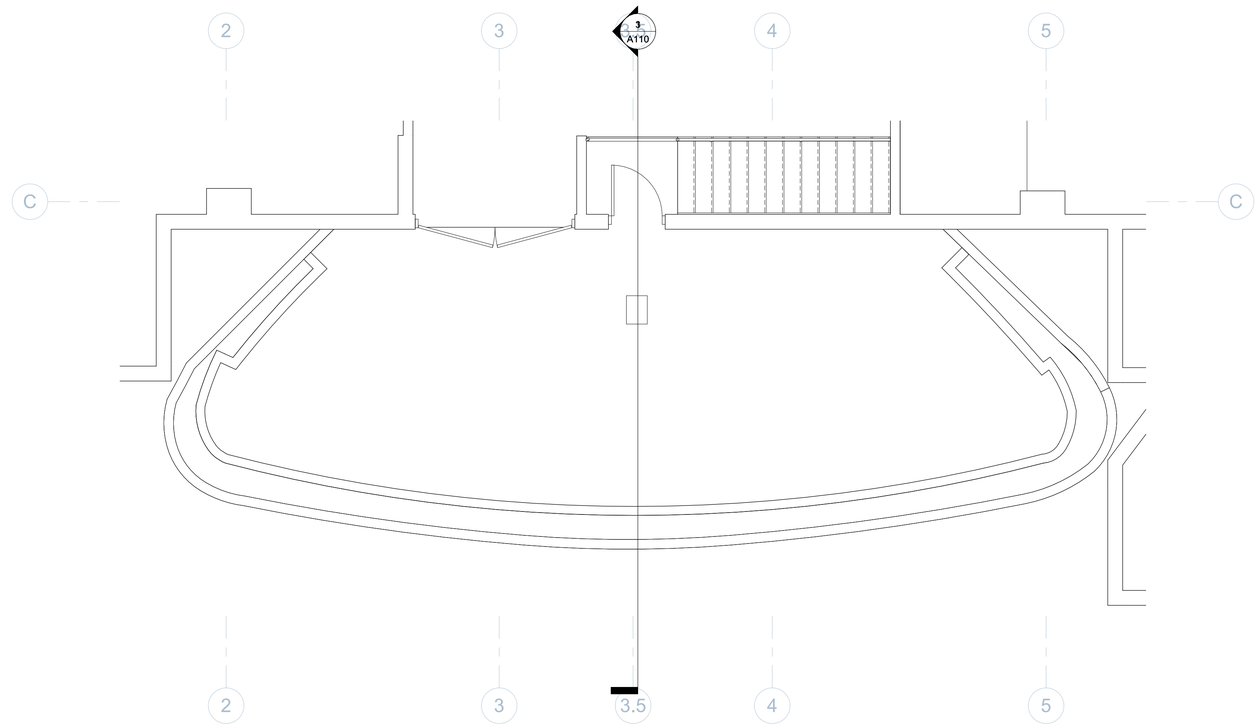


1 Plan Orchestra Pit
1/4" = 1'-0"

Performance BIM
www.performancebim.com

© 2025 Performance BIM, LLC All Rights Reserved

Unless otherwise agreed to in writing, this document is the sole property of Performance BIM, LLC, and is to be returned upon demand. The information herein is confidential and may not be used or divulged without the written permission of Performance BIM.

University of Texas El Paso

# Magoffin Auditorium

675 Circle Dr.
El Paso, TX

| No. | Description | Date |
|---|---|---|
| | | |

| | |
|---|---|
| PROJECT NUMBER: | UTP-UTElPaso-25 |
| ISSUE: | FOR REVIEW |
| DATE: | 9/11/25 |

| | |
|---|---|
| DRAWN BY: | PBIM |
| CHECKED BY: | Checker |
| SCALE: | 1/4" = 1'-0" |

## Orchestra Pit

# A103

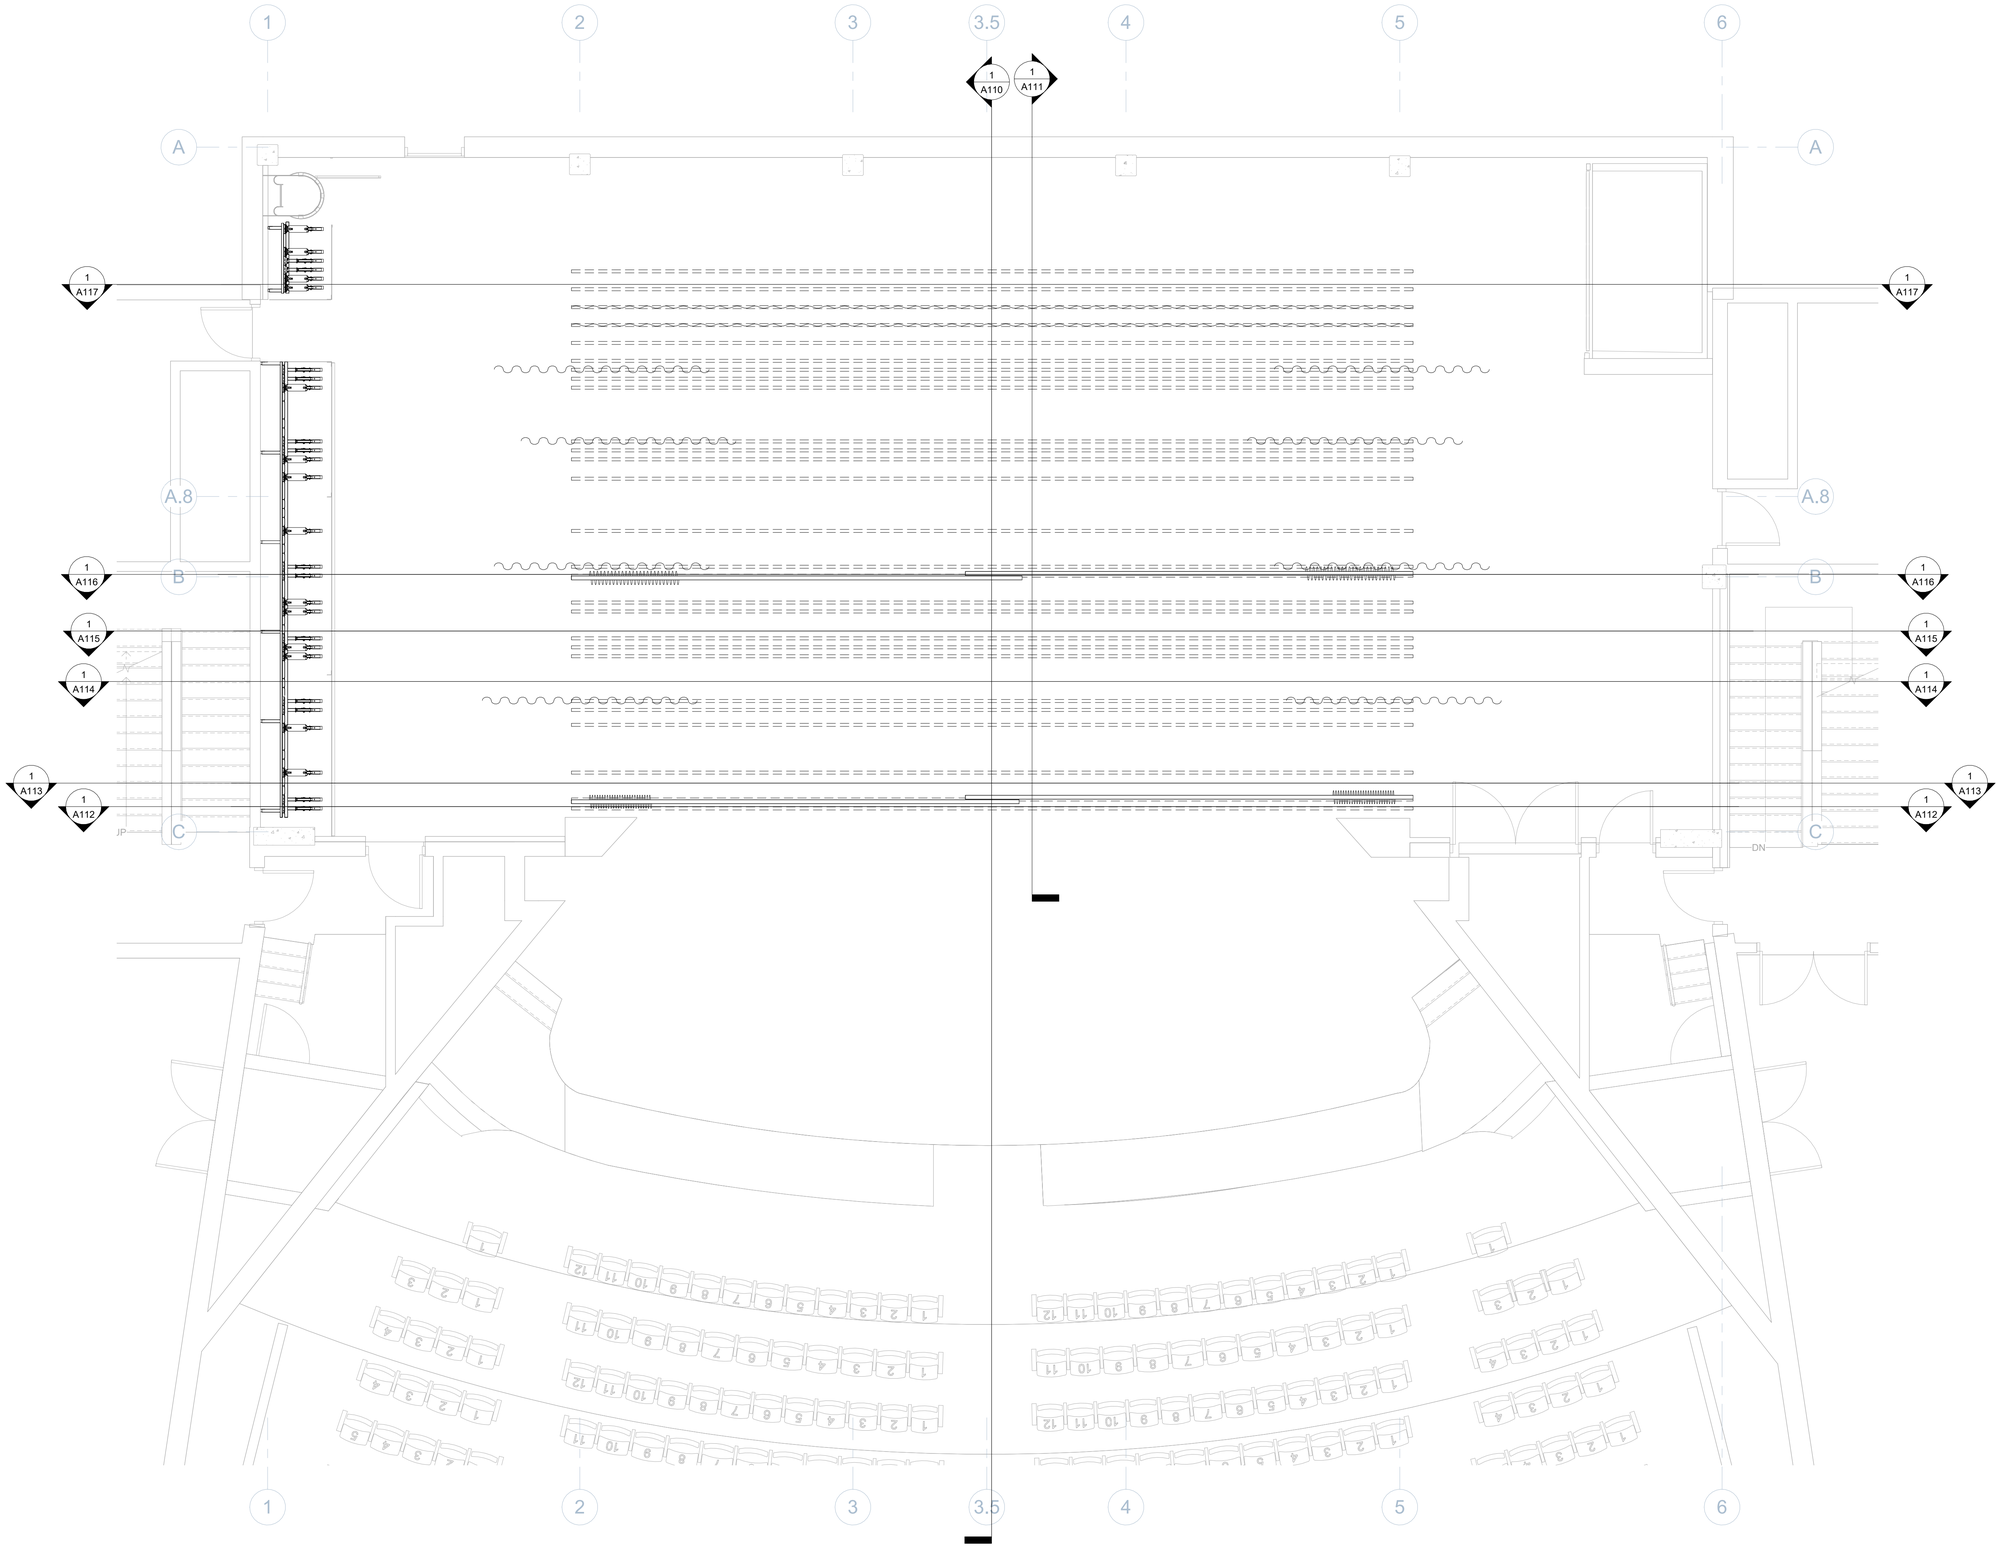


1 Plan Stage
1/4" = 1'-0"

Performance BIM
www.performancebim.com

© 2025 Performance BIM, LLC All Rights Reserved

Unless otherwise agreed to in writing, this document is the sole property of Performance BIM, LLC, and is to be returned upon demand. The information herein is confidential and may not be used or divulged without the written permission of Performance BIM.

University of Texas El Paso

# Magoffin Auditorium

675 Circle Dr.
El Paso, TX

| No. | Description | Date |
|---|---|---|
| | | |

| | |
|---|---|
| PROJECT NUMBER: | UTP-UTElPaso-25 |
| ISSUE: | FOR REVIEW |
| DATE: | 9/11/25 |

| | |
|---|---|
| DRAWN BY: | PBIM |
| CHECKED BY: | Checker |
| SCALE: | 1/4" = 1'-0" |

## STAGE

# A104

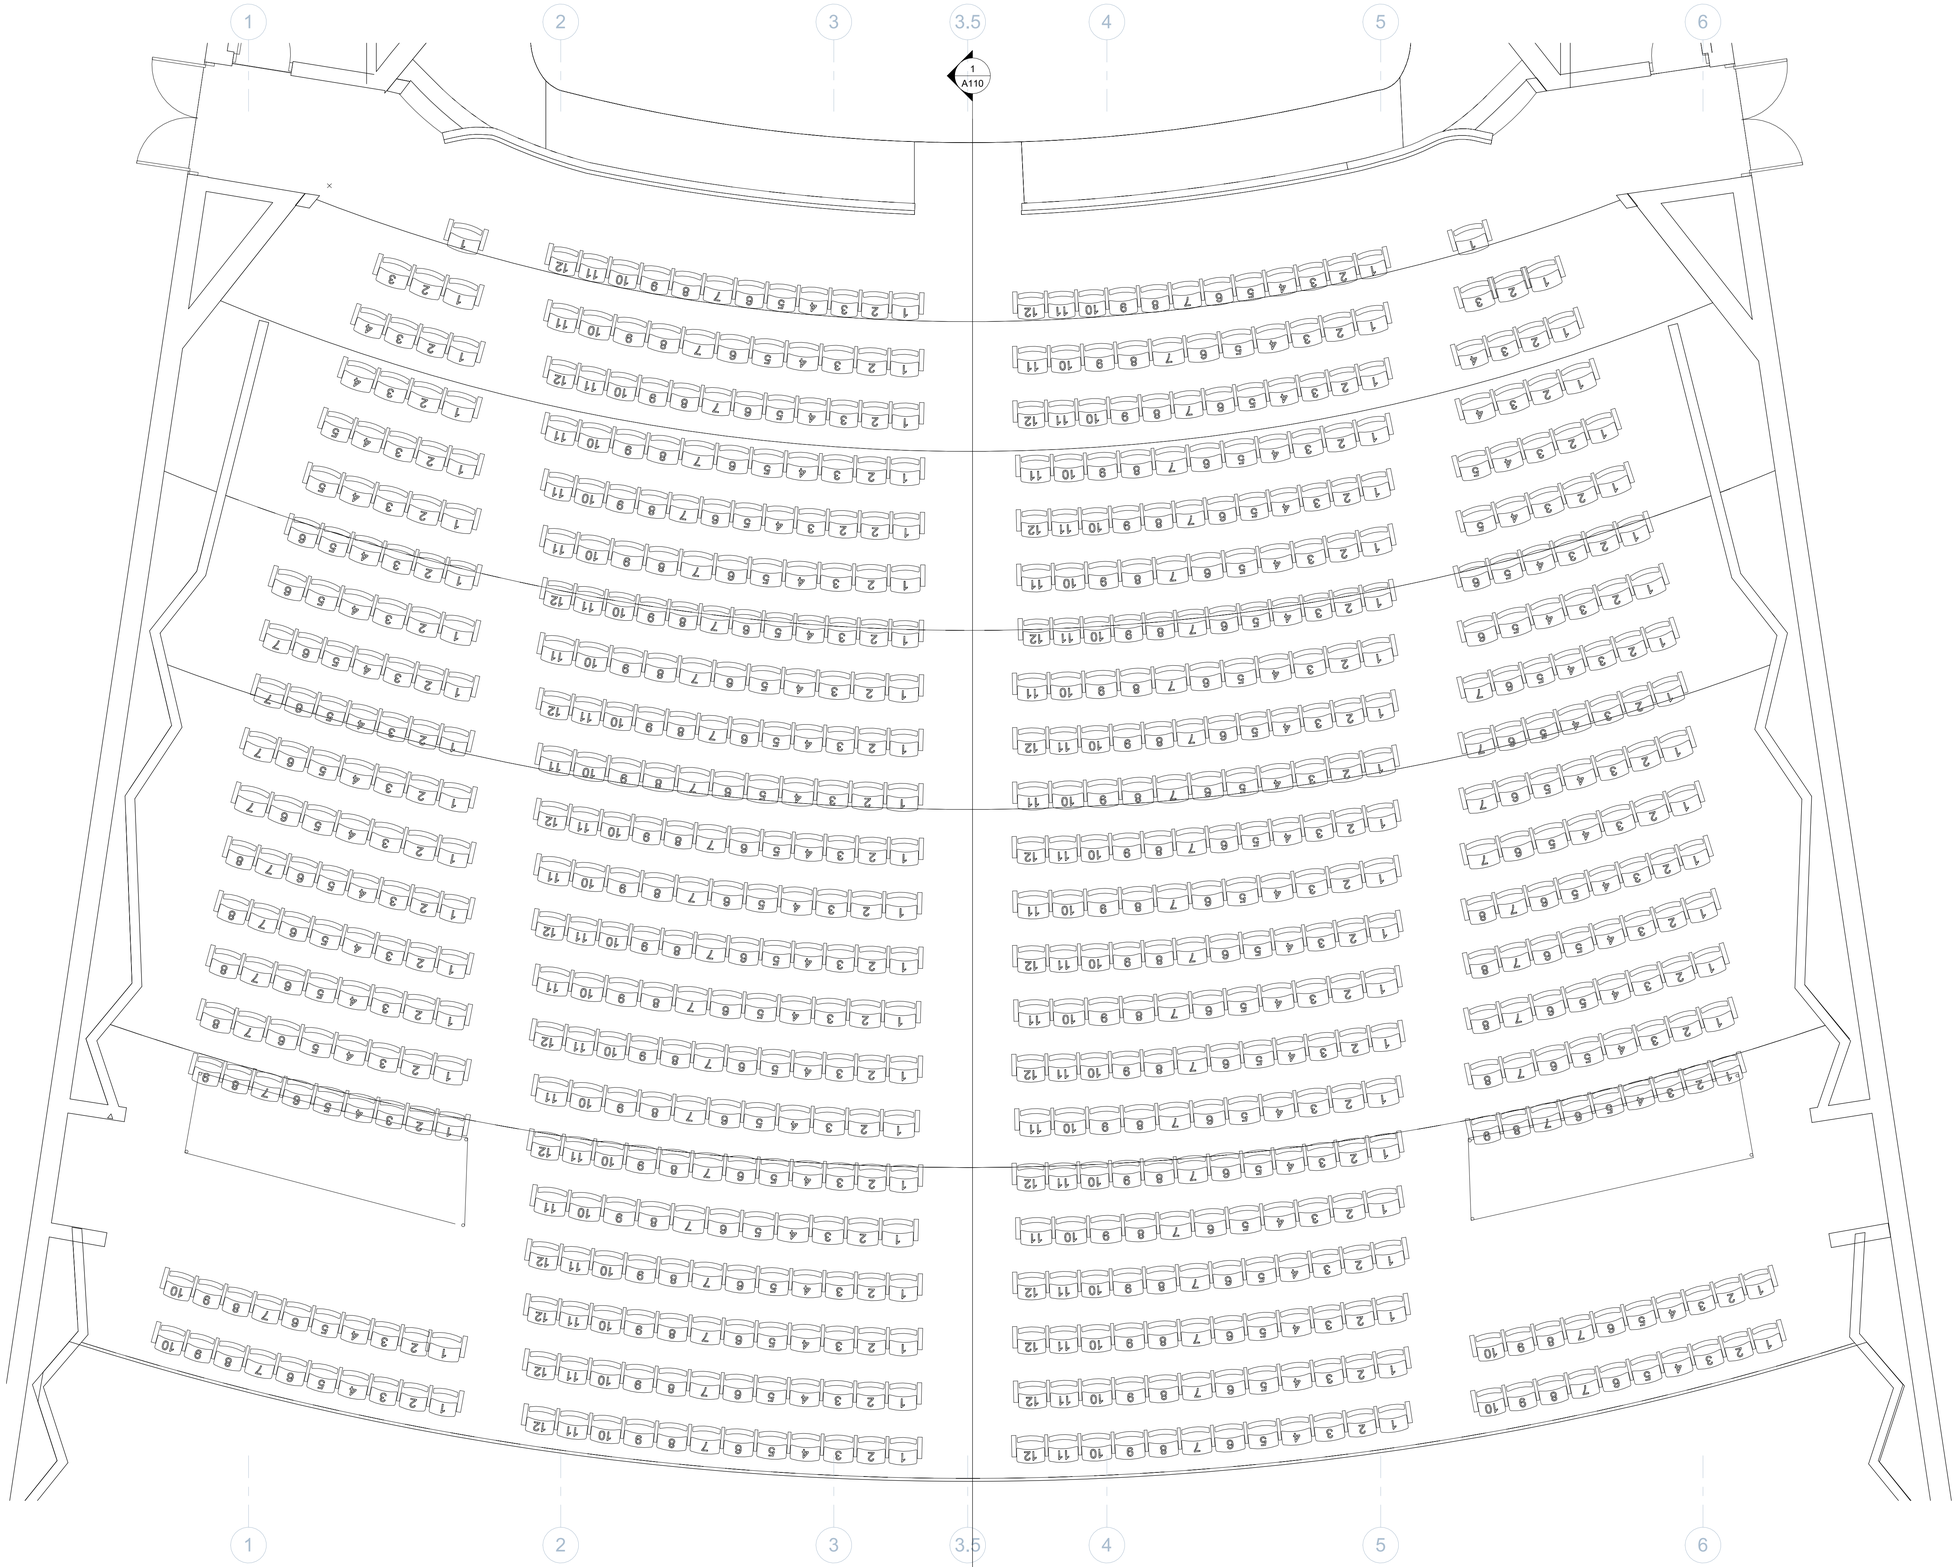


1 Plan Audience Chamber
1/4" = 1'-0"

Performance BIM
www.performancebim.com

© 2025 Performance BIM, LLC All Rights Reserved

Unless otherwise agreed to in writing, this document is the sole property of Performance BIM, LLC, and is to be returned upon demand. The information herein is confidential and may not be used or divulged without the written permission of Performance BIM.

**University of Texas El Paso**

# Magoffin Auditorium

675 Circle Dr.
El Paso, TX

| No. | Description | Date |
|---|---|---|

| | |
|---|---|
| PROJECT NUMBER: | UTP-UTElPaso-25 |
| ISSUE: | FOR REVIEW |
| DATE: | 9/11/25 |

| | |
|---|---|
| DRAWN BY: | PBIM |
| CHECKED BY: | Checker |
| SCALE: | 1/4" = 1'-0" |

**AUDIENCE CHAMBER**

**A105**

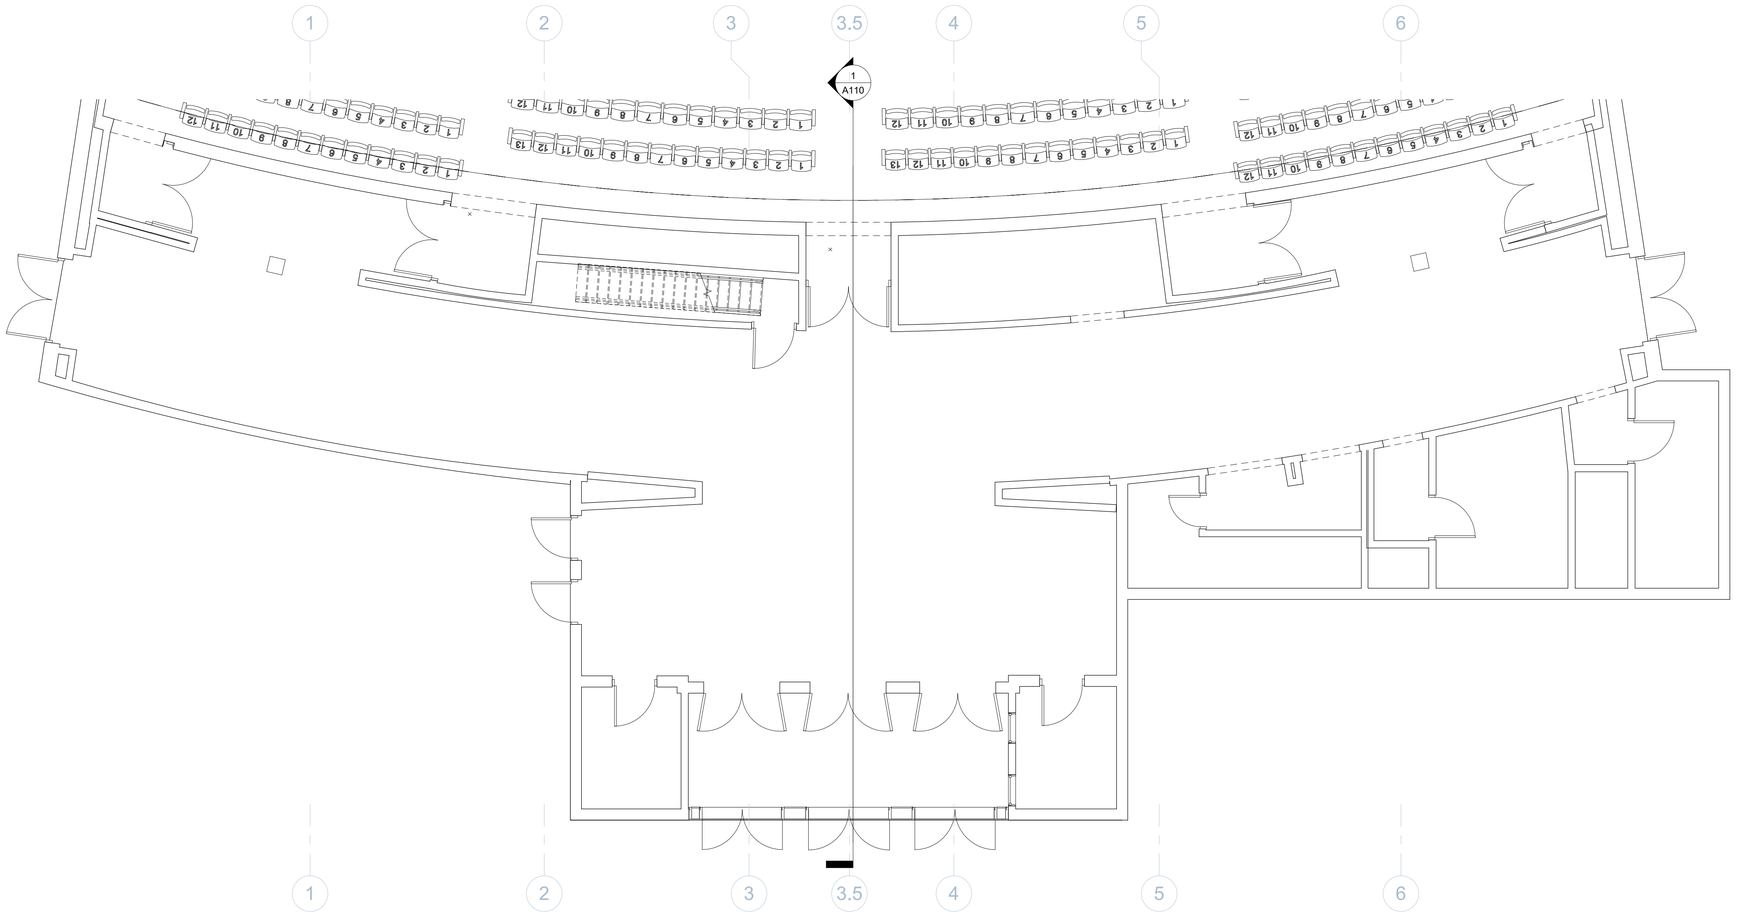


1 Plan Lobby
3/16" = 1'-0"

Performance BIM
www.performancebim.com

© 2025 Performance BIM, LLC All Rights Reserved

Unless otherwise agreed to in writing, this document is the sole property of Performance BIM, LLC, and is to be returned upon demand. The information herein is confidential and may not be used or divulged without the written permission of Performance BIM.

**University of Texas El Paso**

# Magoffin Auditorium

675 Circle Dr.
El Paso, TX

| No. | Description | Date |
|---|---|---|
| | | |

| | |
|---|---|
| PROJECT NUMBER: | UTP-UTElPaso-25 |
| ISSUE: | FOR REVIEW |
| DATE: | 9/11/25 |

| | |
|---|---|
| DRAWN BY: | PBIM |
| CHECKED BY: | Checker |
| SCALE: | 3/16" = 1'-0" |

**LOBBY**

**A106**

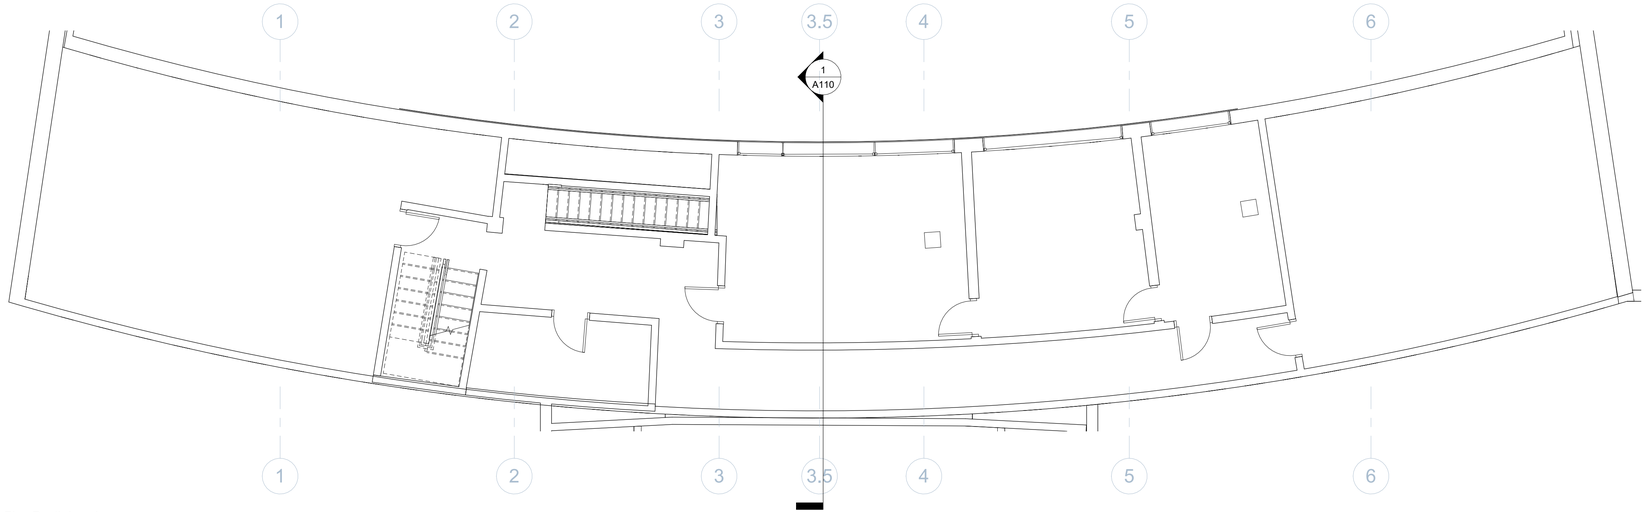


1 Plan Booth Level
3/16" = 1'-0"

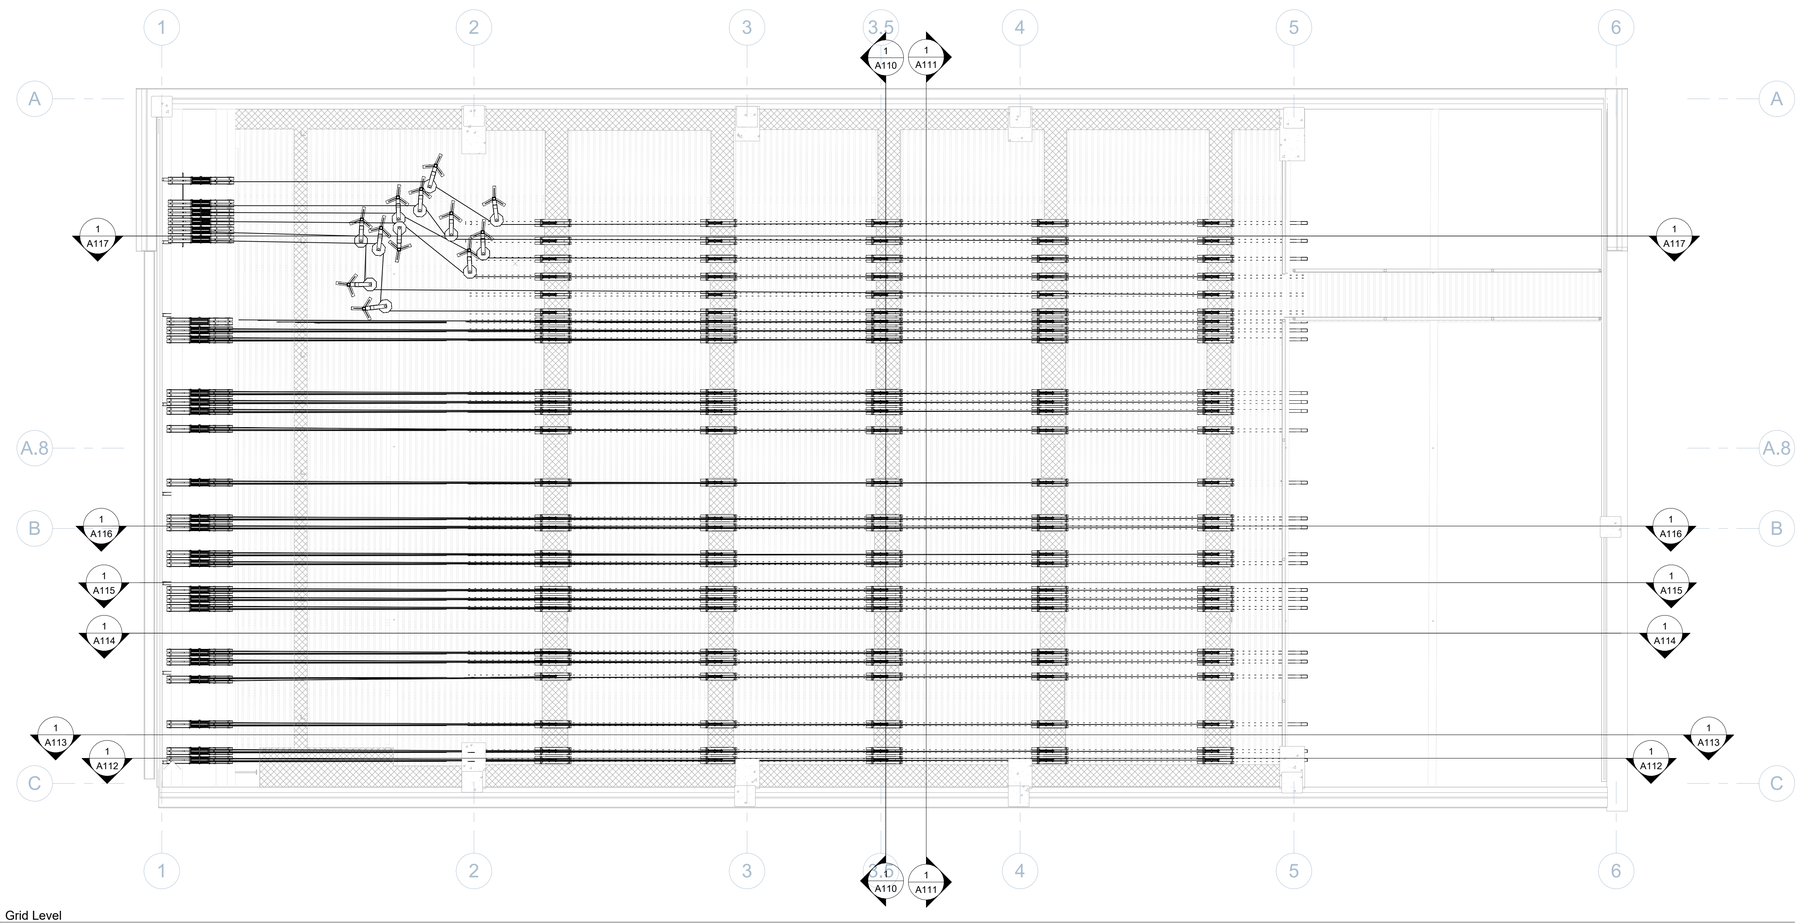


2 Grid Level
1/4" = 1'-0"

Performance BIM
www.performancebim.com

© 2025 Performance BIM, LLC All Rights Reserved

Unless otherwise agreed to in writing, this document is the sole property of Performance BIM, LLC, and is to be returned upon demand. The information herein is confidential and may not be used or divulged without the written permission of Performance BIM.

University of Texas El Paso

# Magoffin Auditorium

675 Circle Dr.
El Paso, TX

| No. | Description | Date |
|---|---|---|
| | | |

| | |
|---|---|
| PROJECT NUMBER: | UTP-UTElPaso-25 |
| ISSUE: | FOR REVIEW |
| DATE: | 9/11/25 |

| | |
|---|---|
| DRAWN BY: | PBIM |
| CHECKED BY: | Checker |
| SCALE: | As indicated |

## BOOTH AND GRID

# A107

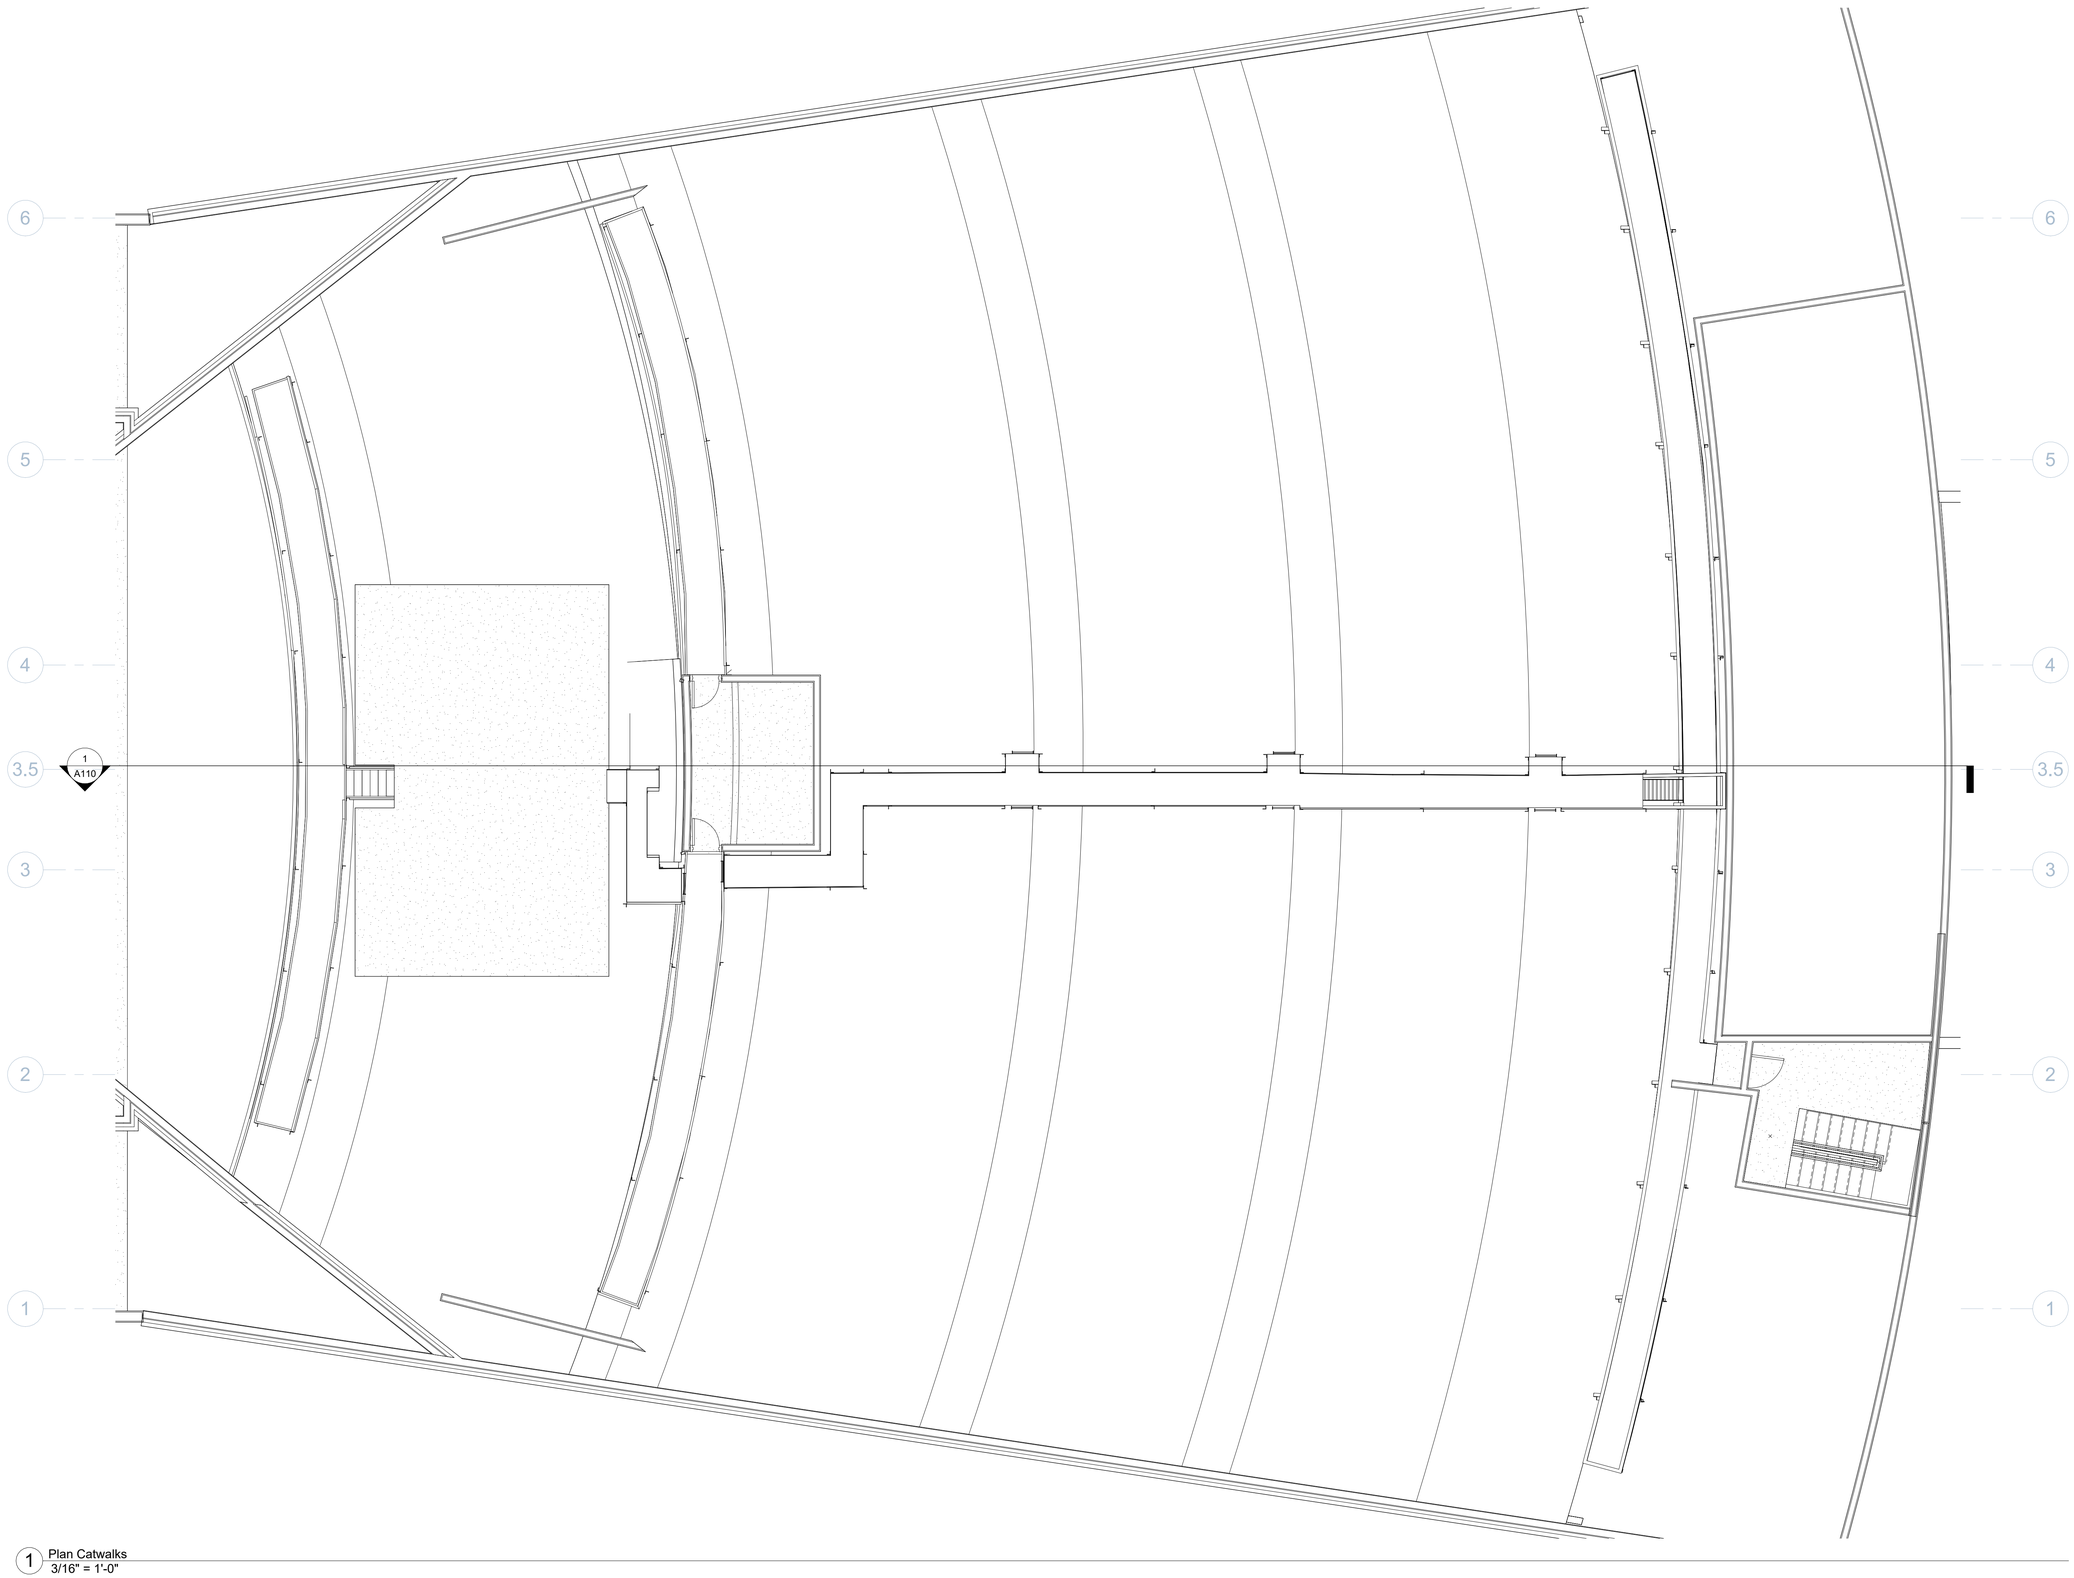


1 Plan Catwalks
3/16" = 1'-0"

Performance BIM
www.performancebim.com

© 2025 Performance BIM, LLC All Rights Reserved

Unless otherwise agreed to in writing, this document is the sole property of Performance BIM, LLC, and is to be returned upon demand. The information herein is confidential and may not be used or divulged without the written permission of Performance BIM.

**University of Texas El Paso**

# Magoffin Auditorium

675 Circle Dr.
El Paso, TX

| No. | Description | Date |
|---|---|---|
| | | |

| | |
|---|---|
| PROJECT NUMBER: | UTP-UTElPaso-25 |
| ISSUE: | FOR REVIEW |
| DATE: | 9/11/25 |

| | |
|---|---|
| DRAWN BY: | PBIM |
| CHECKED BY: | Checker |
| SCALE: | 3/16" = 1'-0" |

**CATWALKS**

# A108

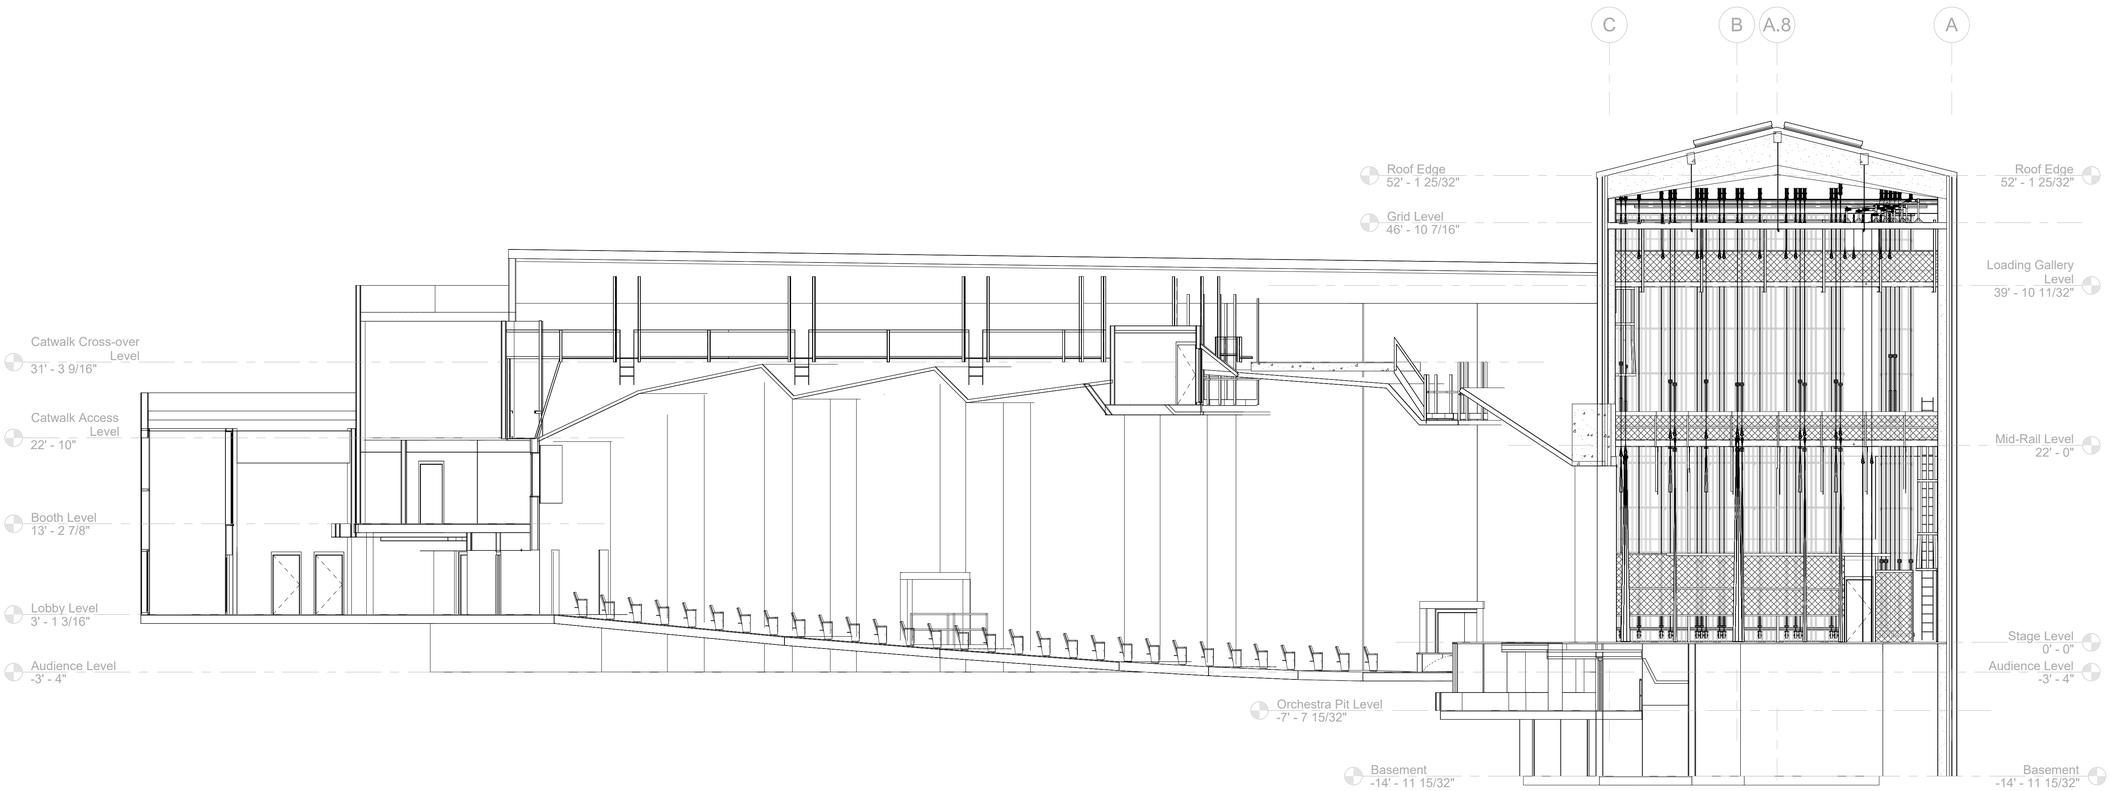


1 Section Longitudinal
1/8" = 1'-0"

Performance BIM
www.performancebim.com

© 2025 Performance BIM, LLC All Rights Reserved

Unless otherwise agreed to in writing, this document is the sole property of Performance BIM, LLC, and is to be returned upon demand. The information herein is confidential and may not be used or divulged without the written permission of Performance BIM.

University of Texas El Paso

# Magoffin Auditorium

675 Circle Dr.
El Paso, TX

| No. | Description | Date |
|---|---|---|

| | |
|---|---|
| PROJECT NUMBER: | UTP-UTElPaso-25 |
| ISSUE: | FOR REVIEW |
| DATE: | 9/11/25 |

| | |
|---|---|
| DRAWN BY: | PBIM |
| CHECKED BY: | Checker |
| SCALE: | 1/8" = 1'-0" |

## Longitudinal Section

# A110

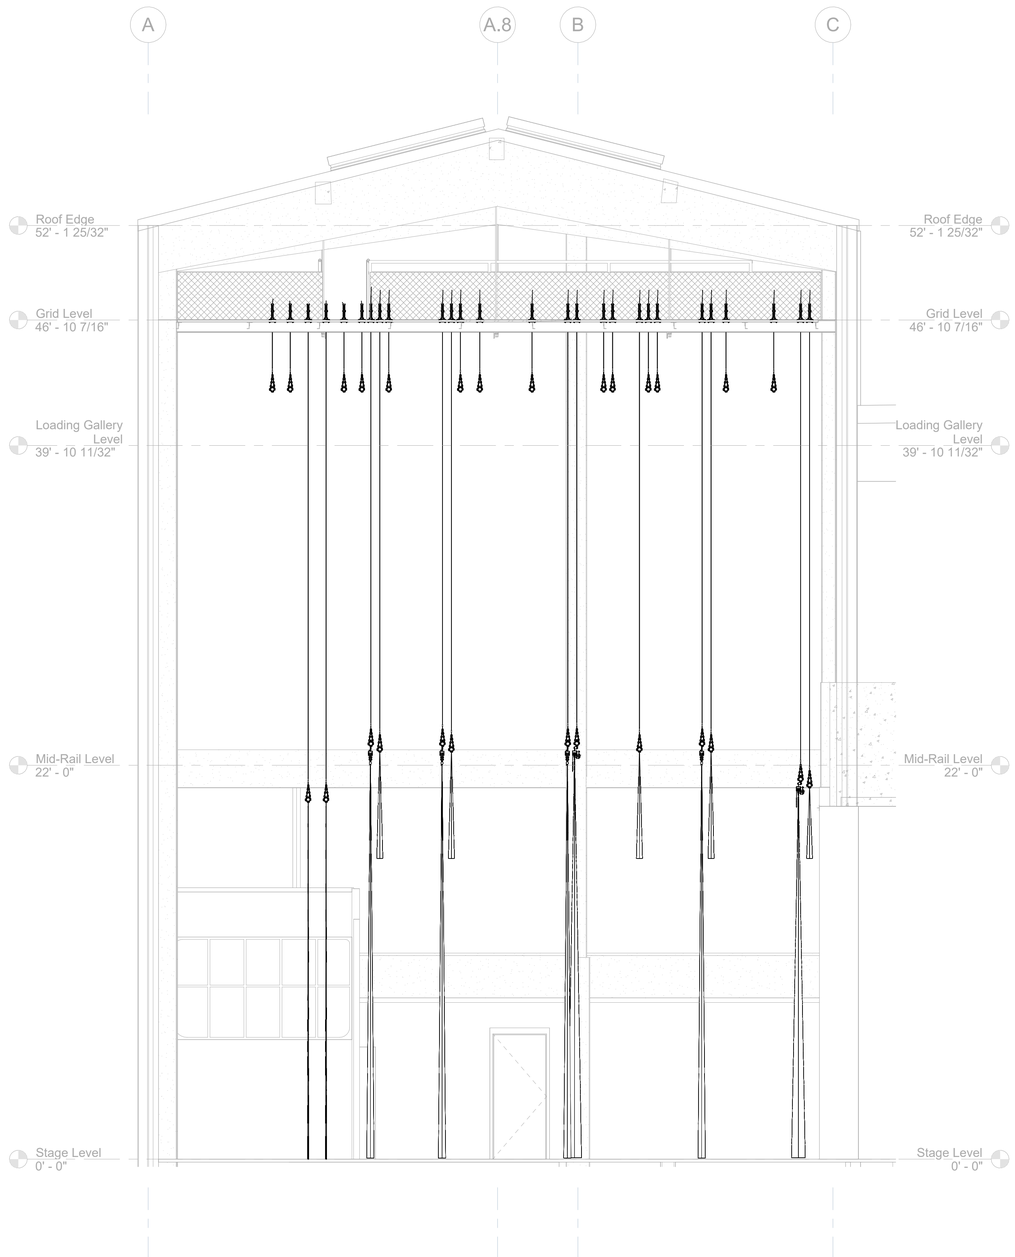


1 Section Stage Longitudinal North
1/4" = 1'-0"

Performance BIM
www.performancebim.com

© 2025 Performance BIM, LLC All Rights Reserved

Unless otherwise agreed to in writing, this document is the sole property of Performance BIM, LLC, and is to be returned upon demand. The information herein is confidential and may not be used or divulged without the written permission of Performance BIM.

**University of Texas El Paso**

# Magoffin Auditorium

675 Circle Dr.
El Paso, TX

| No. | Description | Date |
|---|---|---|
| | | |

| | |
|---|---|
| PROJECT NUMBER: | UTP-UTElPaso-25 |
| ISSUE: | FOR REVIEW |
| DATE: | 9/11/25 |

| | |
|---|---|
| DRAWN BY: | PBIM |
| CHECKED BY: | Checker |
| SCALE: | 1/4" = 1'-0" |

**Stage Longitudinal Section**

**A111**

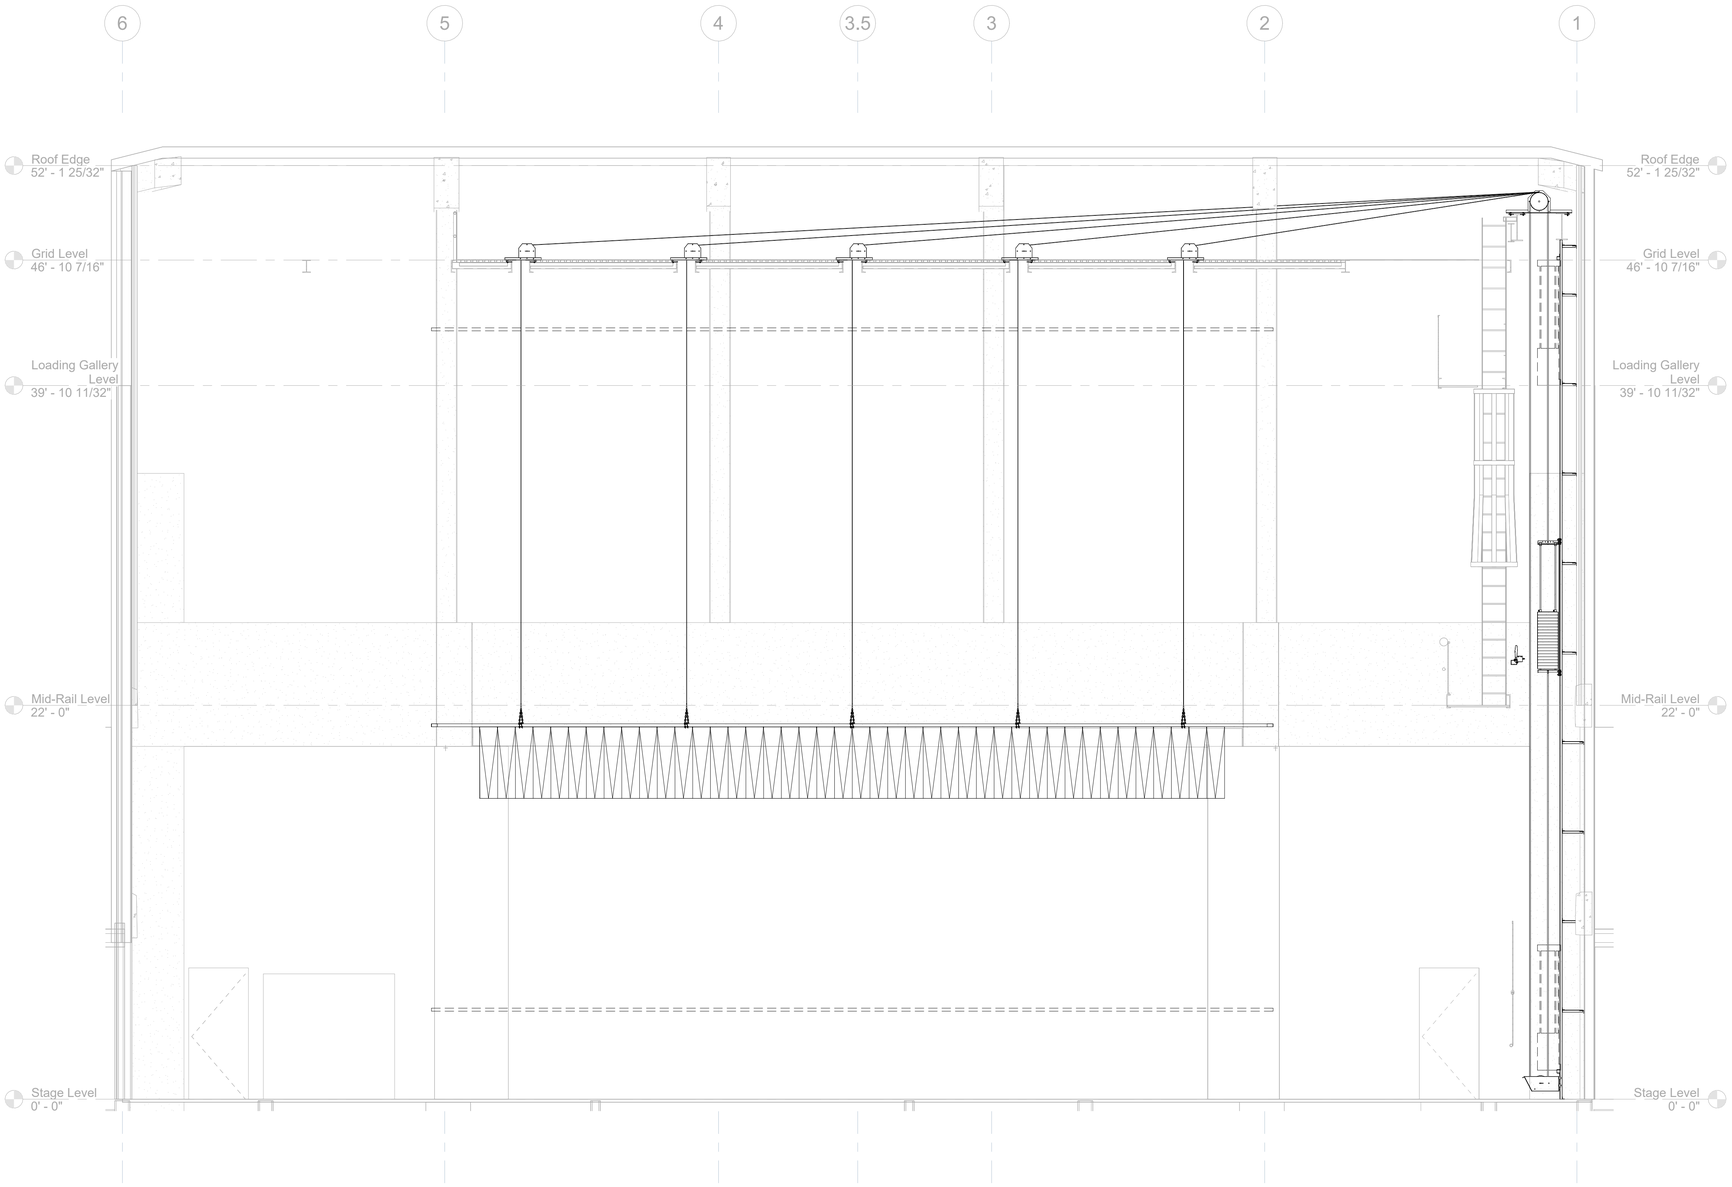


1 Main Valance Section
1/4" = 1'-0"

Performance BIM
www.performancebim.com

© 2025 Performance BIM, LLC All Rights Reserved

Unless otherwise agreed to in writing, this document is the sole property of Performance BIM, LLC, and is to be returned upon demand. The information herein is confidential and may not be used or divulged without the written permission of Performance BIM.

University of Texas El Paso

# Magoffin Auditorium

675 Circle Dr.
El Paso, TX

| No. | Description | Date |
|---|---|---|

| | |
|---|---|
| PROJECT NUMBER: | UTP-UTElPaso-25 |
| ISSUE: | FOR REVIEW |
| DATE: | 9/11/25 |

| | |
|---|---|
| DRAWN BY: | PBIM |
| CHECKED BY: | Checker |
| SCALE: | 1/4" = 1'-0" |

## Main Valance Transverse Section

# A112

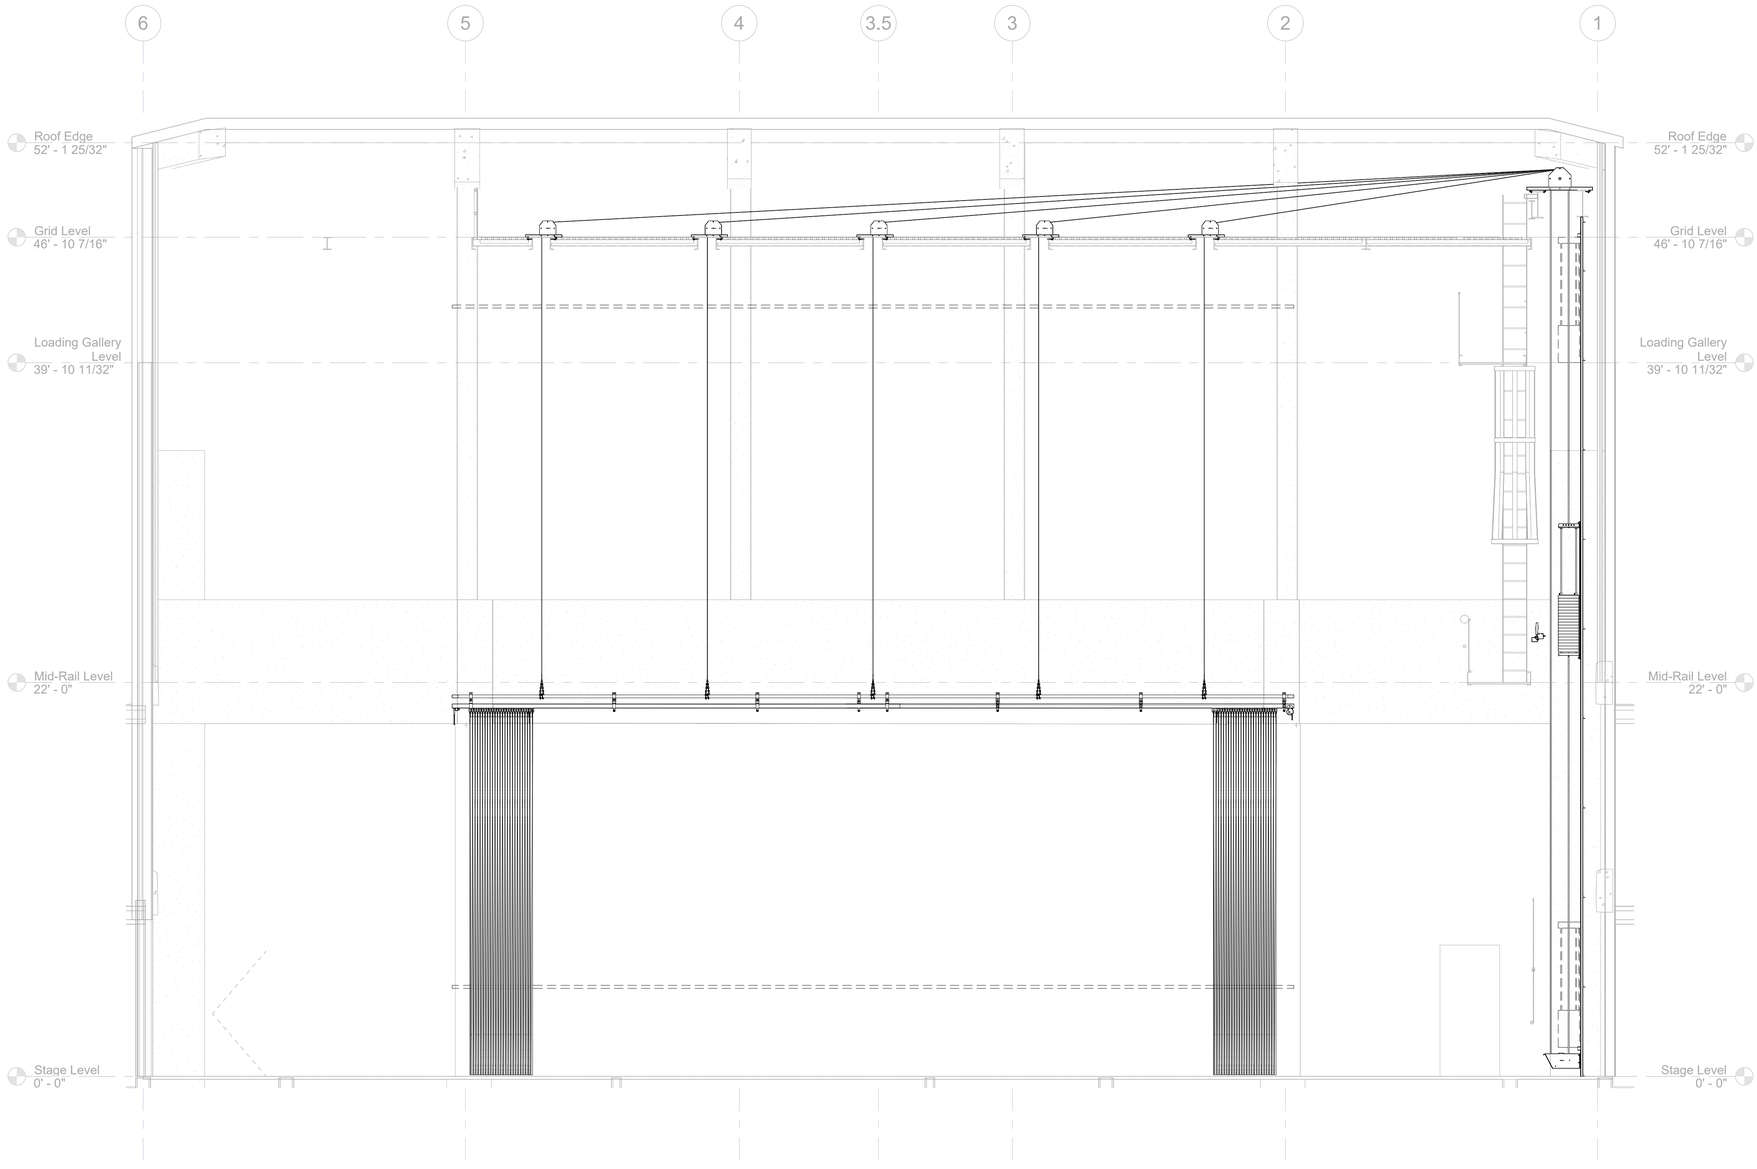


1 Main Traveller Section
1/4" = 1'-0"

Performance BIM
www.performancebim.com

© 2025 Performance BIM, LLC All Rights Reserved

Unless otherwise agreed to in writing, this document is the sole property of Performance BIM, LLC, and is to be returned upon demand. The information herein is confidential and may not be used or divulged without the written permission of Performance BIM.

University of Texas El Paso

# Magoffin Auditorium

675 Circle Dr.
El Paso, TX

| No. | Description | Date |
|---|---|---|

| | |
|---|---|
| PROJECT NUMBER: | UTP-UTElPaso-25 |
| ISSUE: | FOR REVIEW |
| DATE: | 9/11/25 |

| | |
|---|---|
| DRAWN BY: | PBIM |
| CHECKED BY: | Checker |
| SCALE: | 1/4" = 1'-0" |

## Main Traveller Transverse Section

# A113

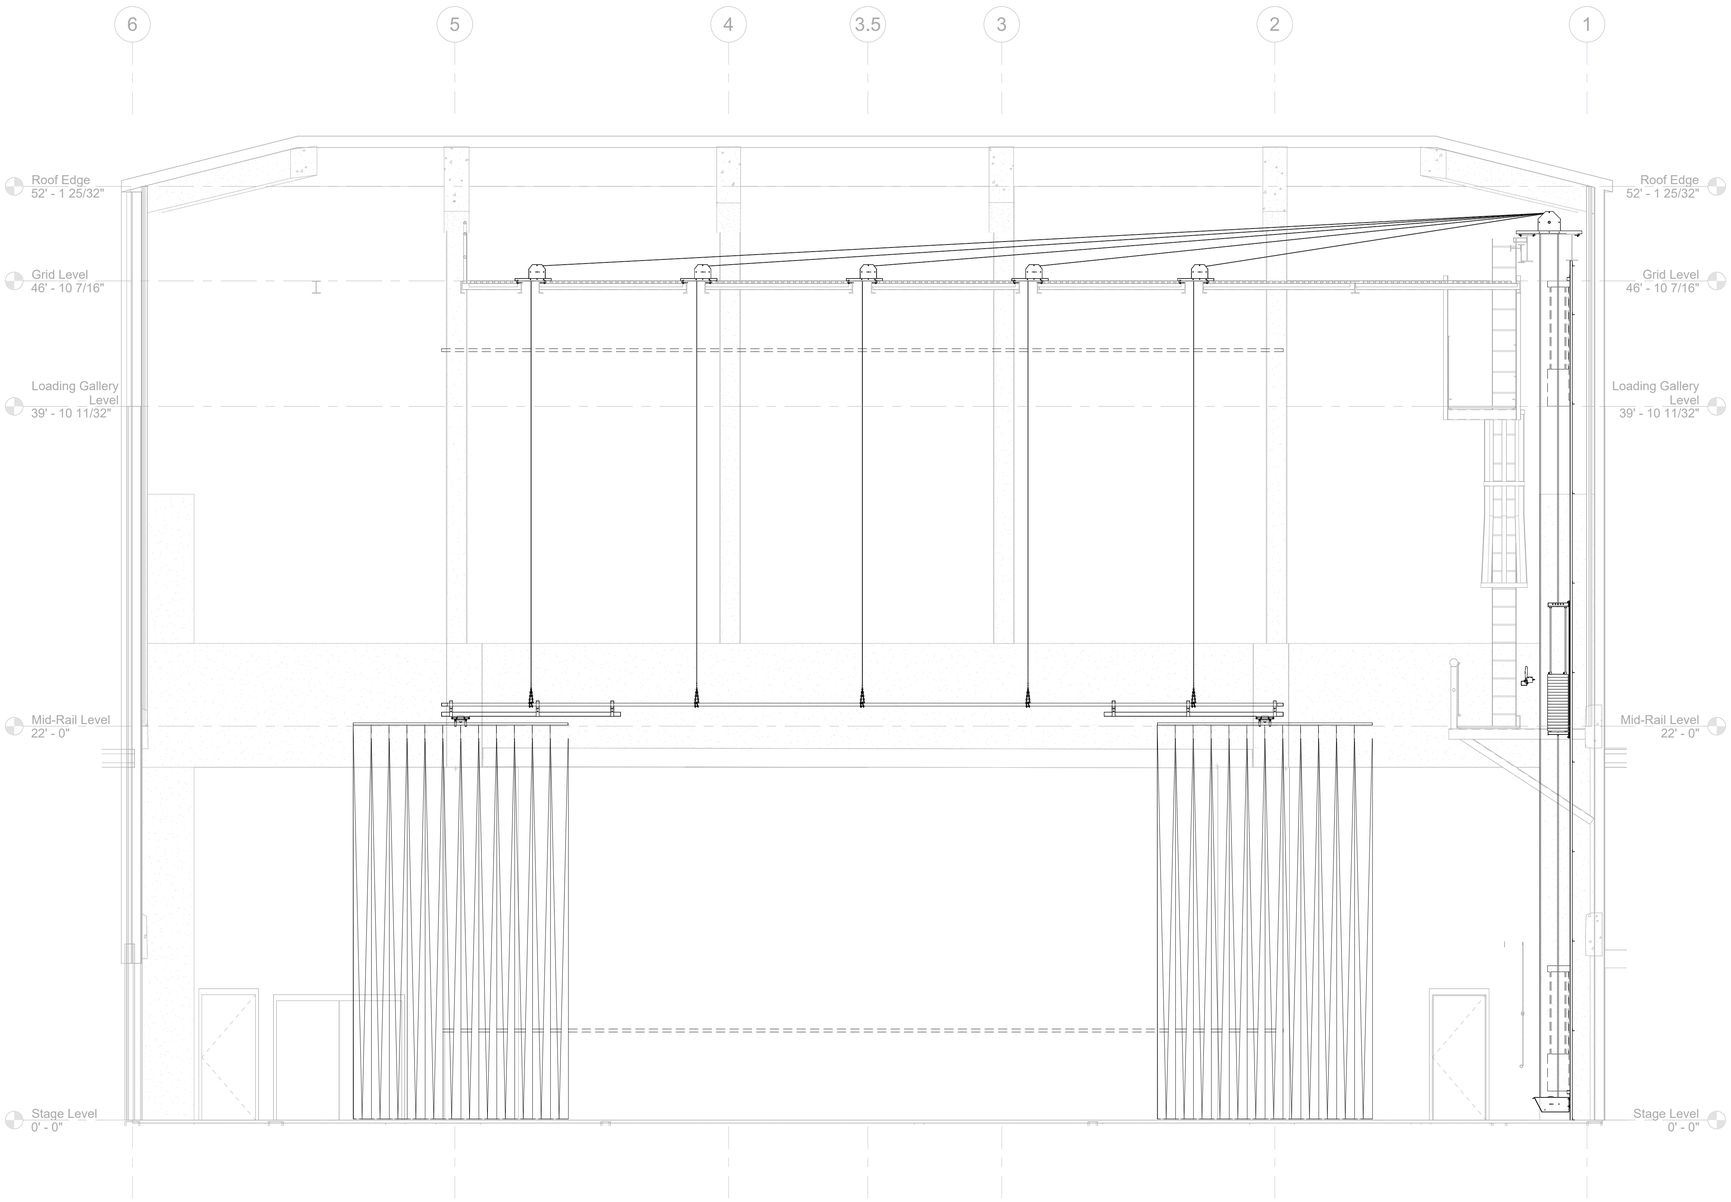


1 Legs Section
1/4" = 1'-0"

Performance BIM
www.performancebim.com

© 2025 Performance BIM, LLC All Rights Reserved

Unless otherwise agreed to in writing, this document is the sole property of Performance BIM, LLC, and is to be returned upon demand. The information herein is confidential and may not be used or divulged without the written permission of Performance BIM.

**University of Texas El Paso**

# Magoffin Auditorium

675 Circle Dr.
El Paso, TX

| No. | Description | Date |
|---|---|---|
| | | |

| | |
|---|---|
| PROJECT NUMBER: | UTP-UTElPaso-25 |
| ISSUE: | FOR REVIEW |
| DATE: | 9/11/25 |

| | |
|---|---|
| DRAWN BY: | PBIM |
| CHECKED BY: | Checker |
| SCALE: | 1/4" = 1'-0" |

**Legs Transverse Section**

# A114

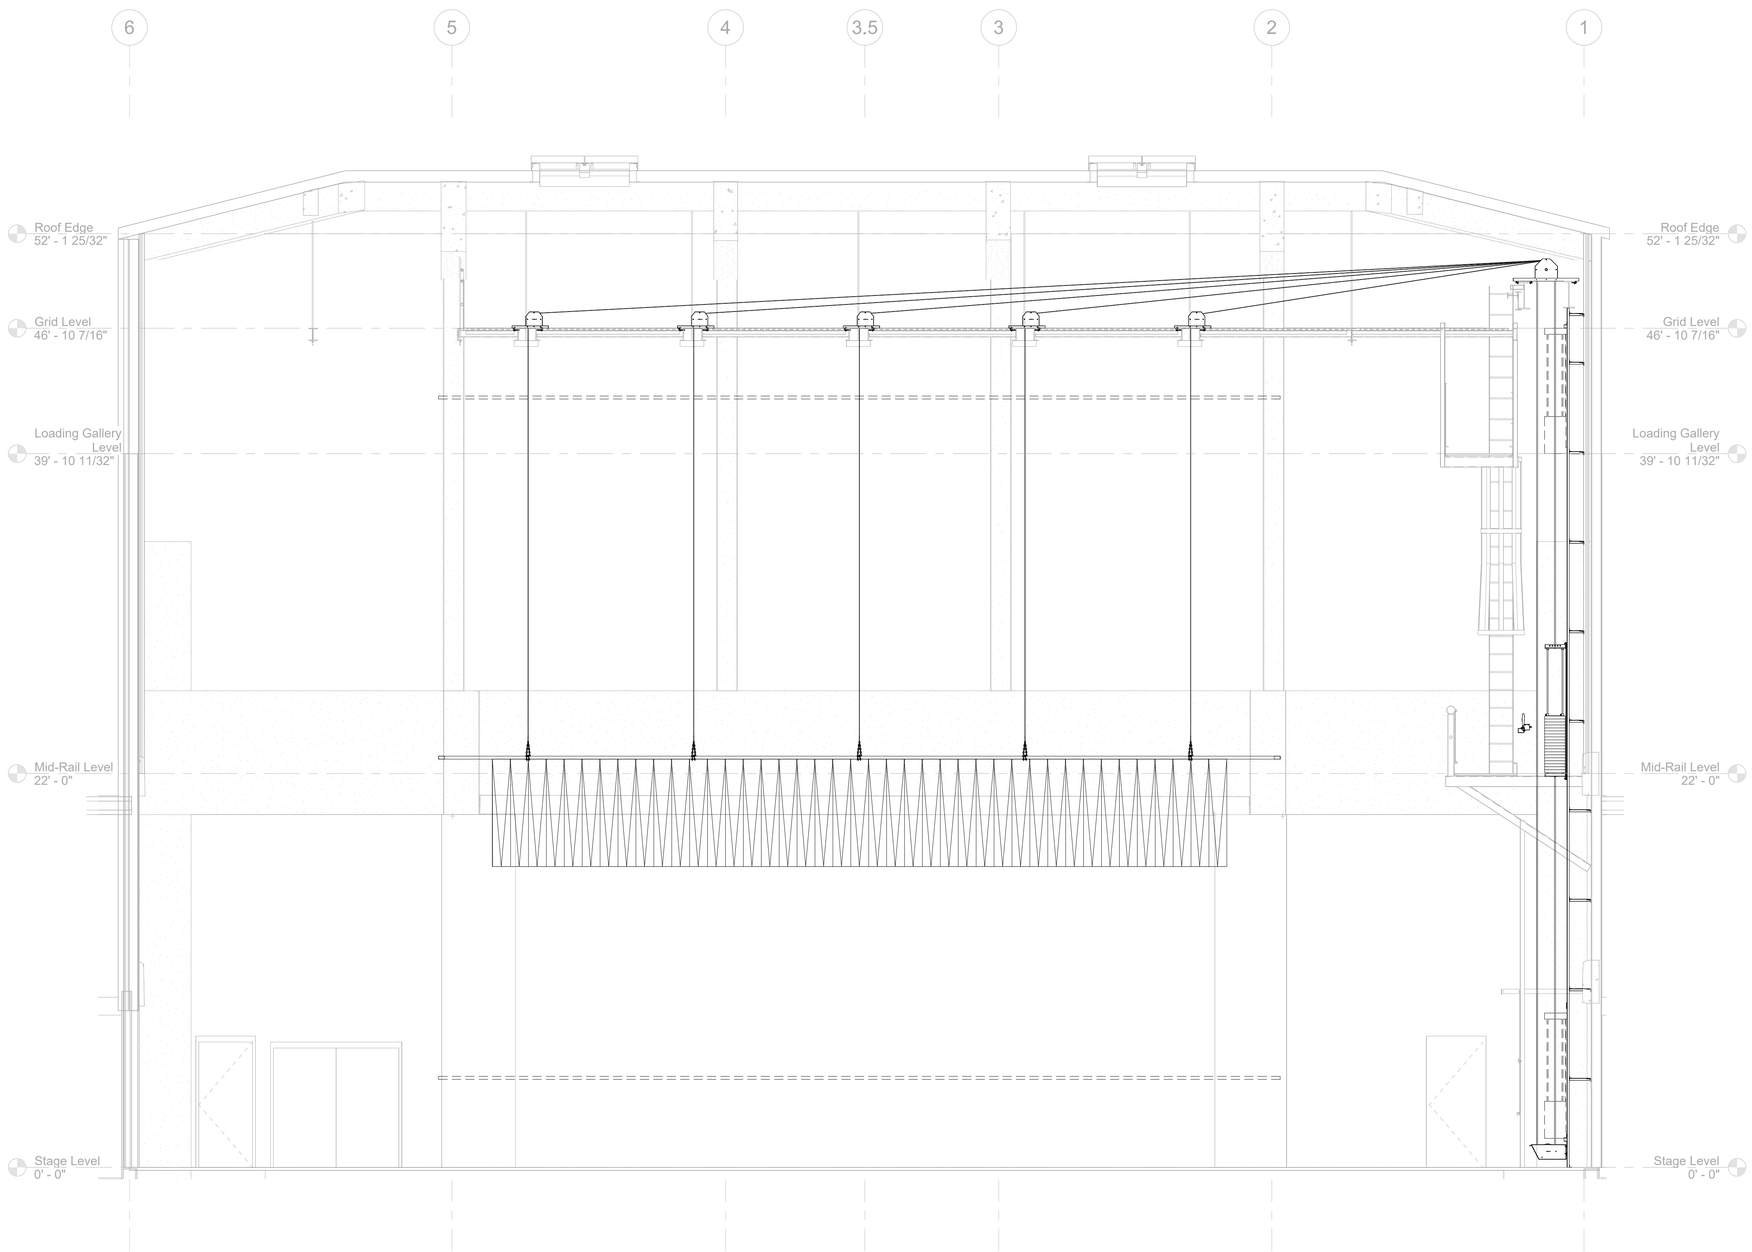


1 Border Section
1/4" = 1'-0"

Performance BIM
www.performancebim.com

© 2025 Performance BIM, LLC All Rights Reserved

Unless otherwise agreed to in writing, this document is the sole property of Performance BIM, LLC, and is to be returned upon demand. The information herein is confidential and may not be used or divulged without the written permission of Performance BIM.

University of Texas El Paso

# Magoffin Auditorium

675 Circle Dr.
El Paso, TX

| No. | Description | Date |
|---|---|---|
| | | |

| | |
|---|---|
| PROJECT NUMBER: | UTP-UTElPaso-25 |
| ISSUE: | FOR REVIEW |
| DATE: | 9/11/25 |

| | |
|---|---|
| DRAWN BY: | PBIM |
| CHECKED BY: | Checker |
| SCALE: | 1/4" = 1'-0" |

## Border Transverse Section

# A115

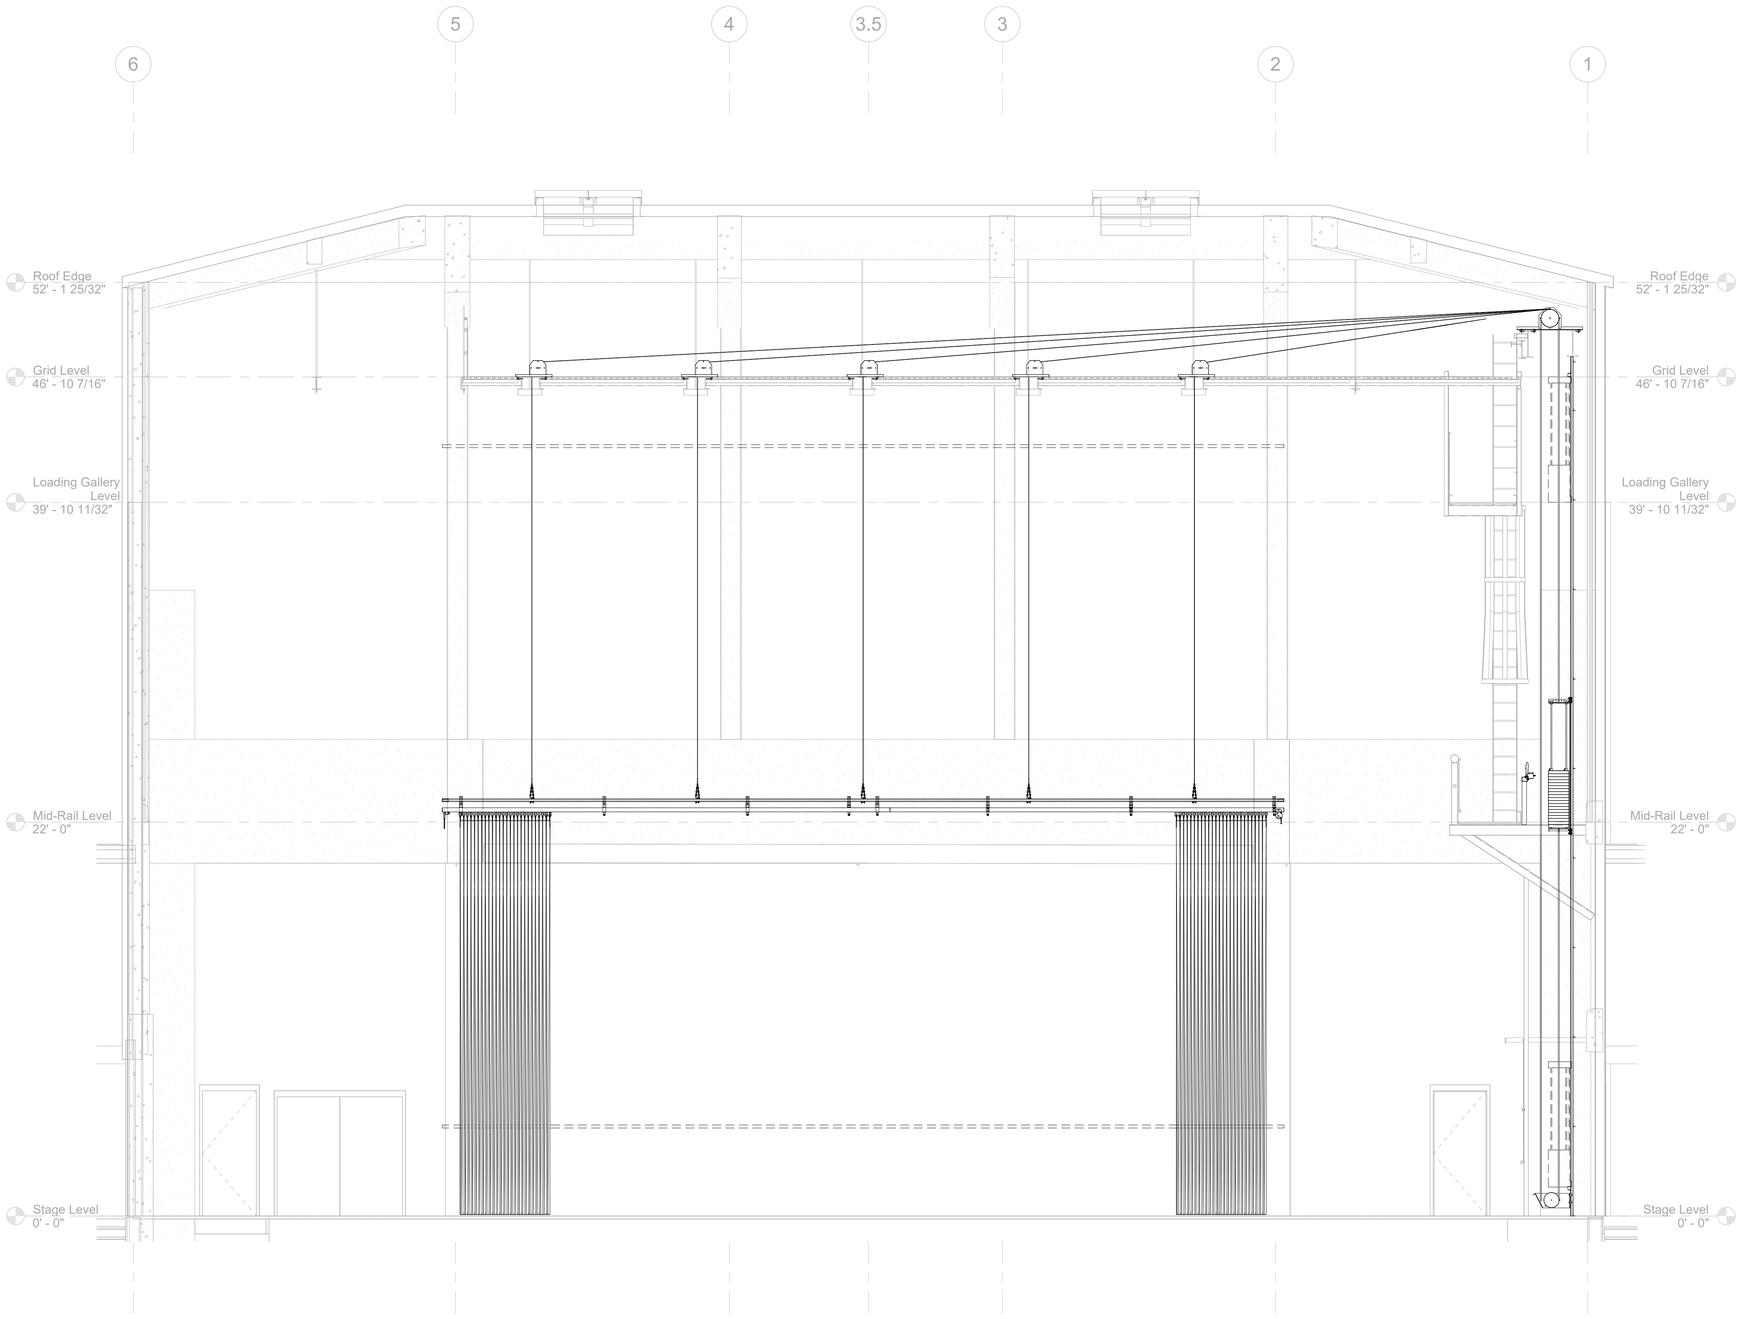


1 Mid Stage Traveller
1/4" = 1'-0"

Performance BIM
www.performancebim.com

© 2025 Performance BIM, LLC All Rights Reserved

Unless otherwise agreed to in writing, this document is the sole property of Performance BIM, LLC, and is to be returned upon demand. The information herein is confidential and may not be used or divulged without the written permission of Performance BIM.

University of Texas El Paso

# Magoffin Auditorium

675 Circle Dr.
El Paso, TX

| No. | Description | Date |
|---|---|---|
| | | |

| | |
|---|---|
| PROJECT NUMBER: | UTP-UTElPaso-25 |
| ISSUE: | FOR REVIEW |
| DATE: | 9/11/25 |

| | |
|---|---|
| DRAWN BY: | PBIM |
| CHECKED BY: | Checker |
| SCALE: | 1/4" = 1'-0" |

## Mid Stage Traveler Transverse Section

# A116

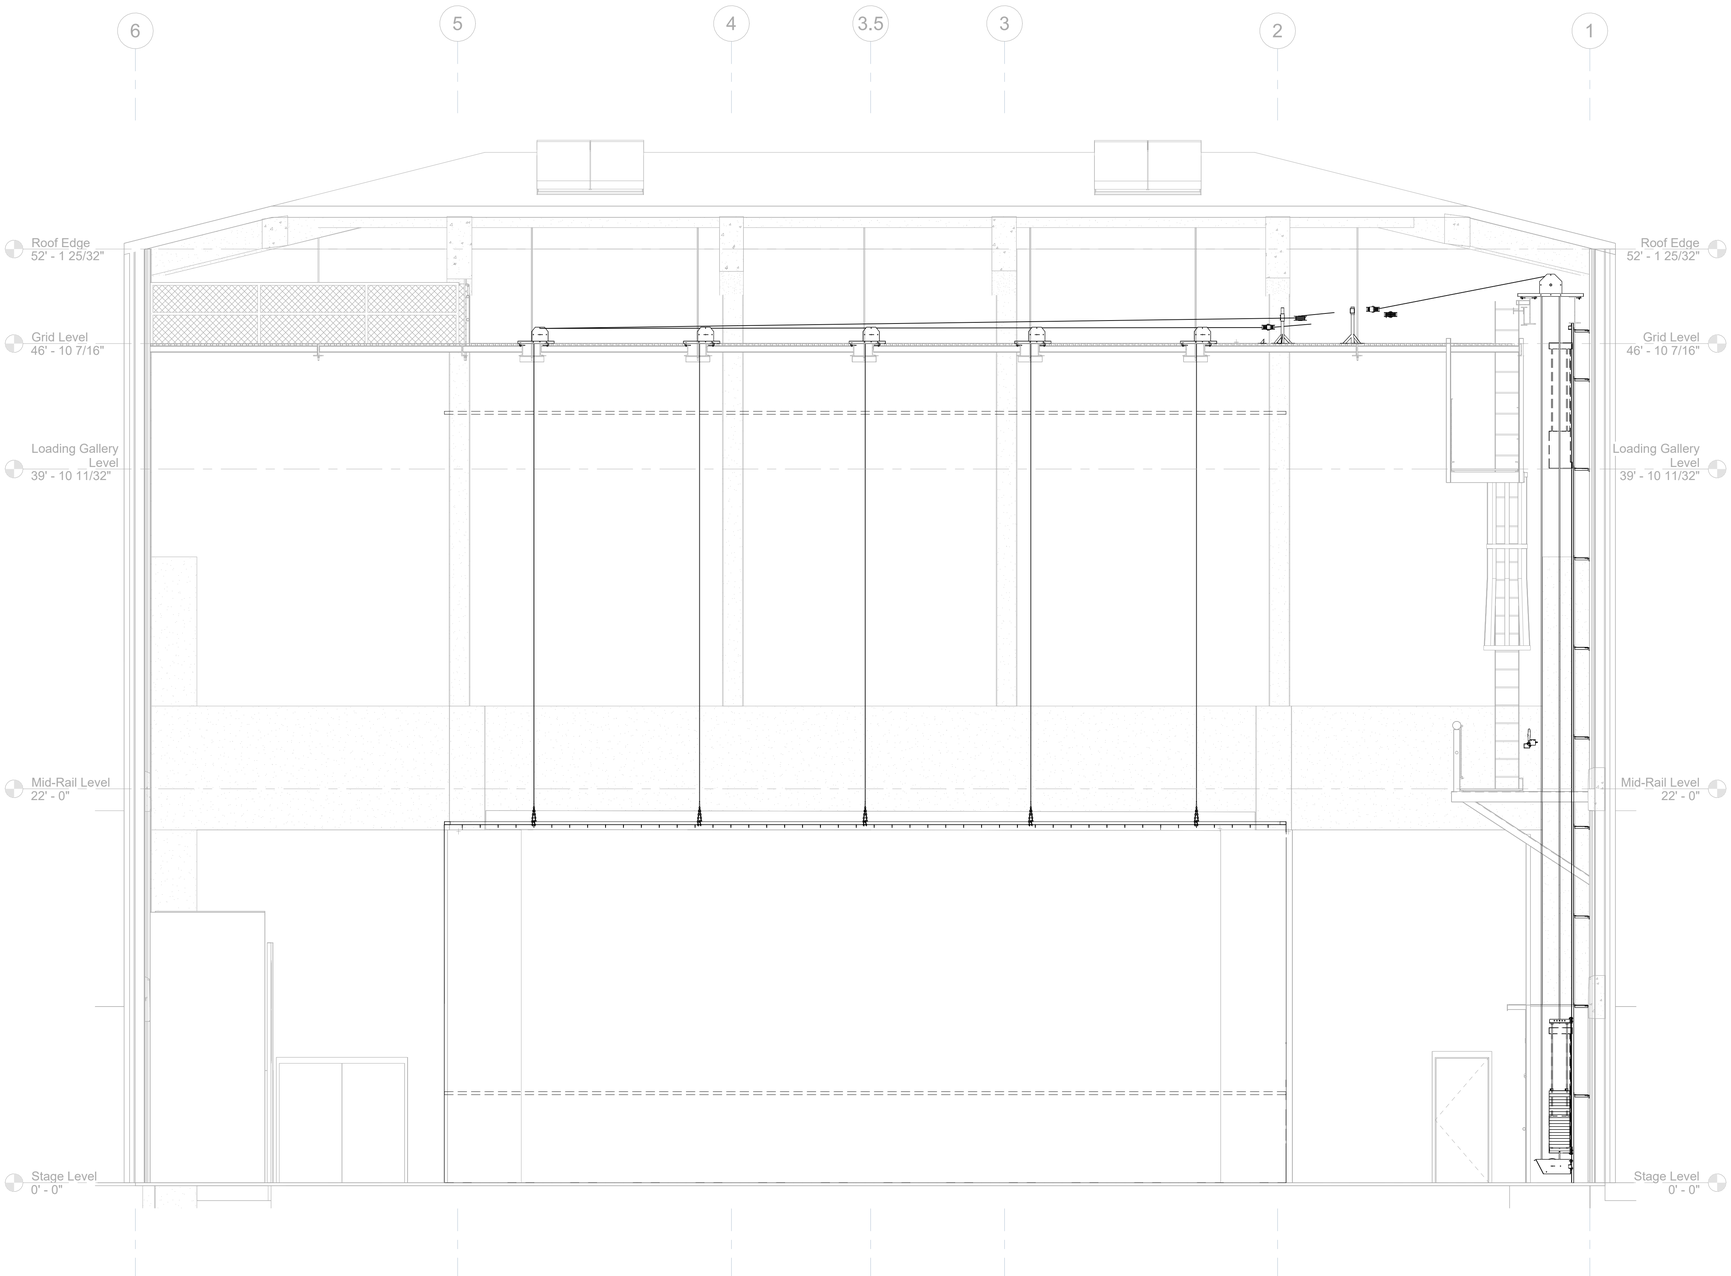


1 Cyc Section
1/4" = 1'-0"

Performance BIM
www.performancebim.com

© 2025 Performance BIM, LLC All Rights Reserved

Unless otherwise agreed to in writing, this document is the sole property of Performance BIM, LLC, and is to be returned upon demand. The information herein is confidential and may not be used or divulged without the written permission of Performance BIM.

University of Texas El Paso

# Magoffin Auditorium

675 Circle Dr.
El Paso, TX

| No. | Description | Date |
|---|---|---|
| | | |

| | |
|---|---|
| PROJECT NUMBER: | UTP-UTElPaso-25 |
| ISSUE: | FOR REVIEW |
| DATE: | 9/11/25 |

| | |
|---|---|
| DRAWN BY: | PBIM |
| CHECKED BY: | Checker |
| SCALE: | 1/4" = 1'-0" |

## Cyc Transverse Section

# A117