
EXPANSION JOINT

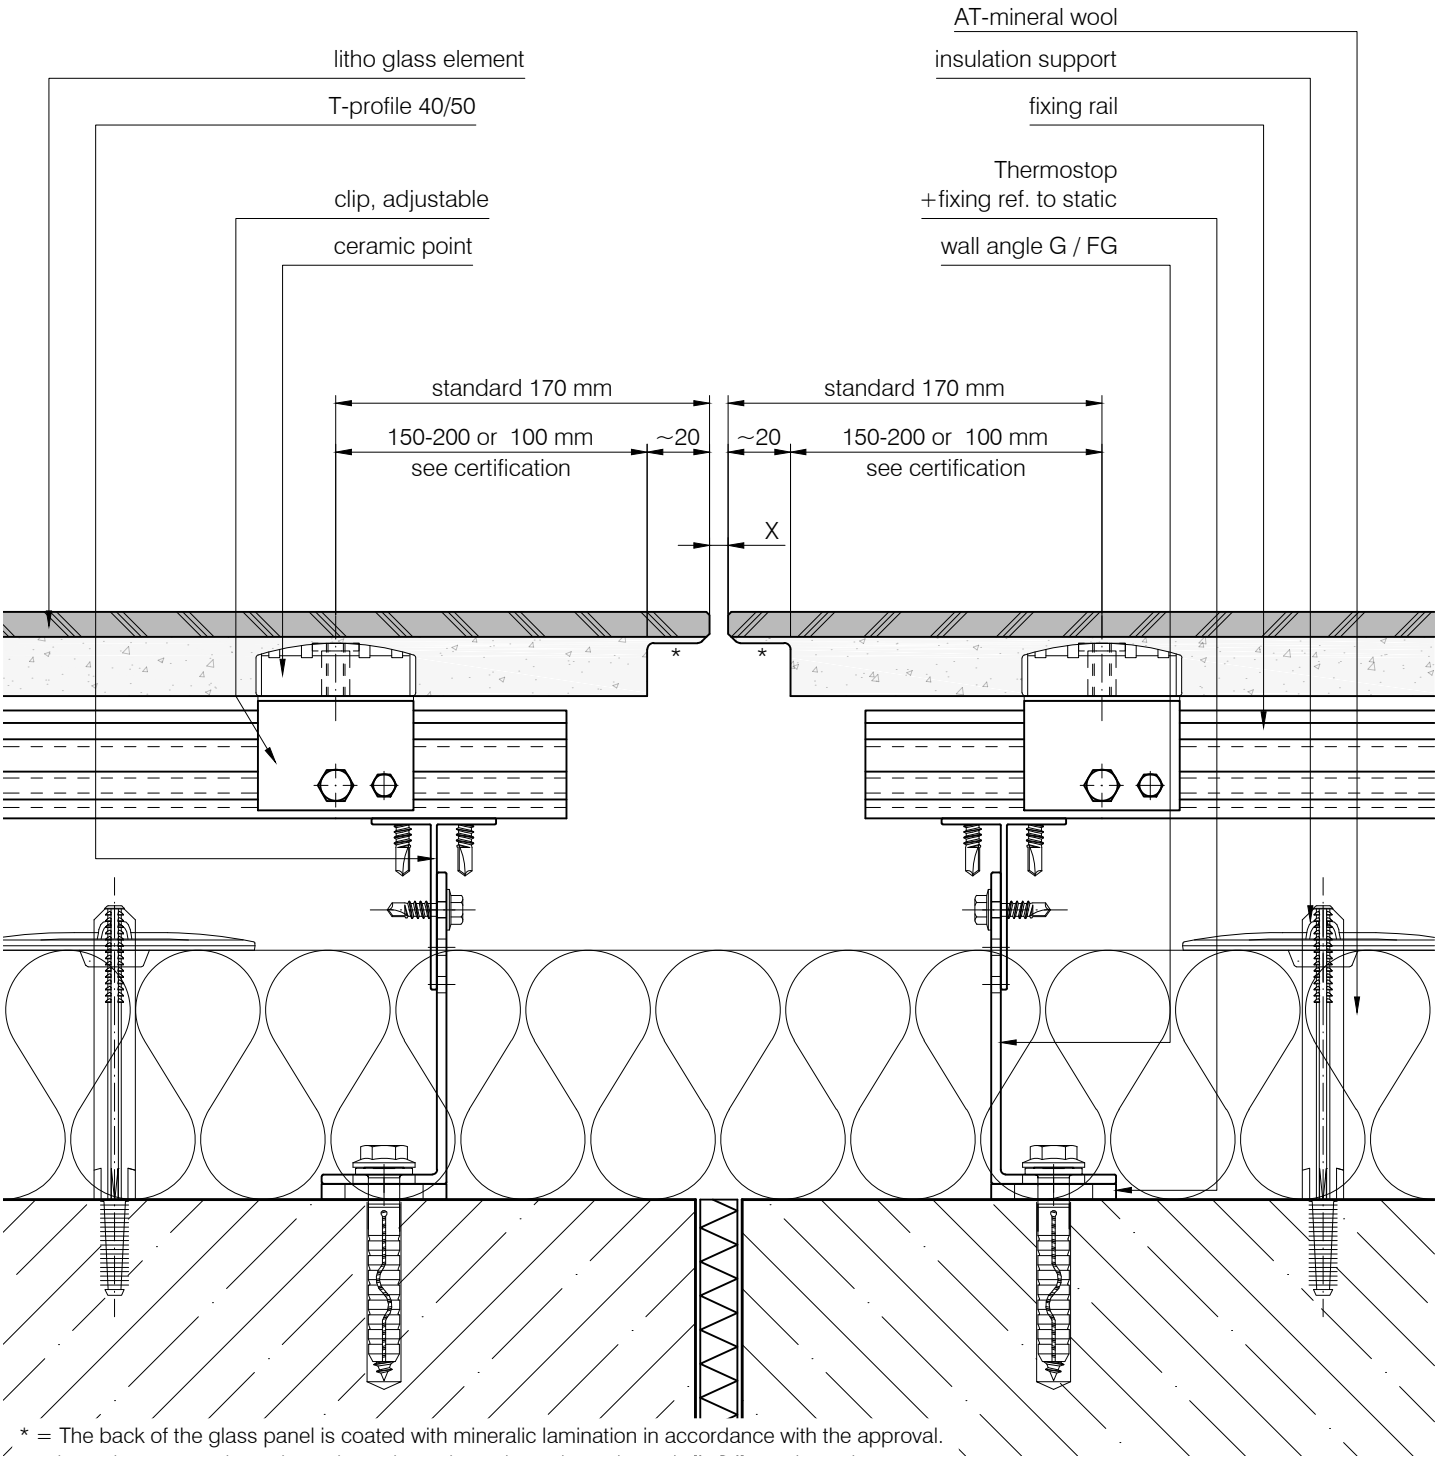

* = The back of the glass panel is coated with mineralic lamination in accordance with the approval.

STEINMANN GROUP
Lithodecor Fassaden GmbH
Mylauer Str. 39
08491 Netzschkau
Tel. +49 (0) 3765 380 45 10
www.lithodecor.de

Objekt: STANDARD DETAIL	System: Litho Glass	Blatt Nr.: L1-1310	
Bauherr: -	Materialien: TEMPERED SAFETY GLASS	Gez.: mf / jc	Index: A
		Datum: 30.04.2024	Maßstab: 1:2,5

© Lithodecor

The chosen form of presentation as well as printing and transmission technology may include small deviations of the scales.
The on-site connections are of the outside firms own responsibility according to the guidelines of the VOB/DIN. The drawn connections from us serve only to complete the plans.