
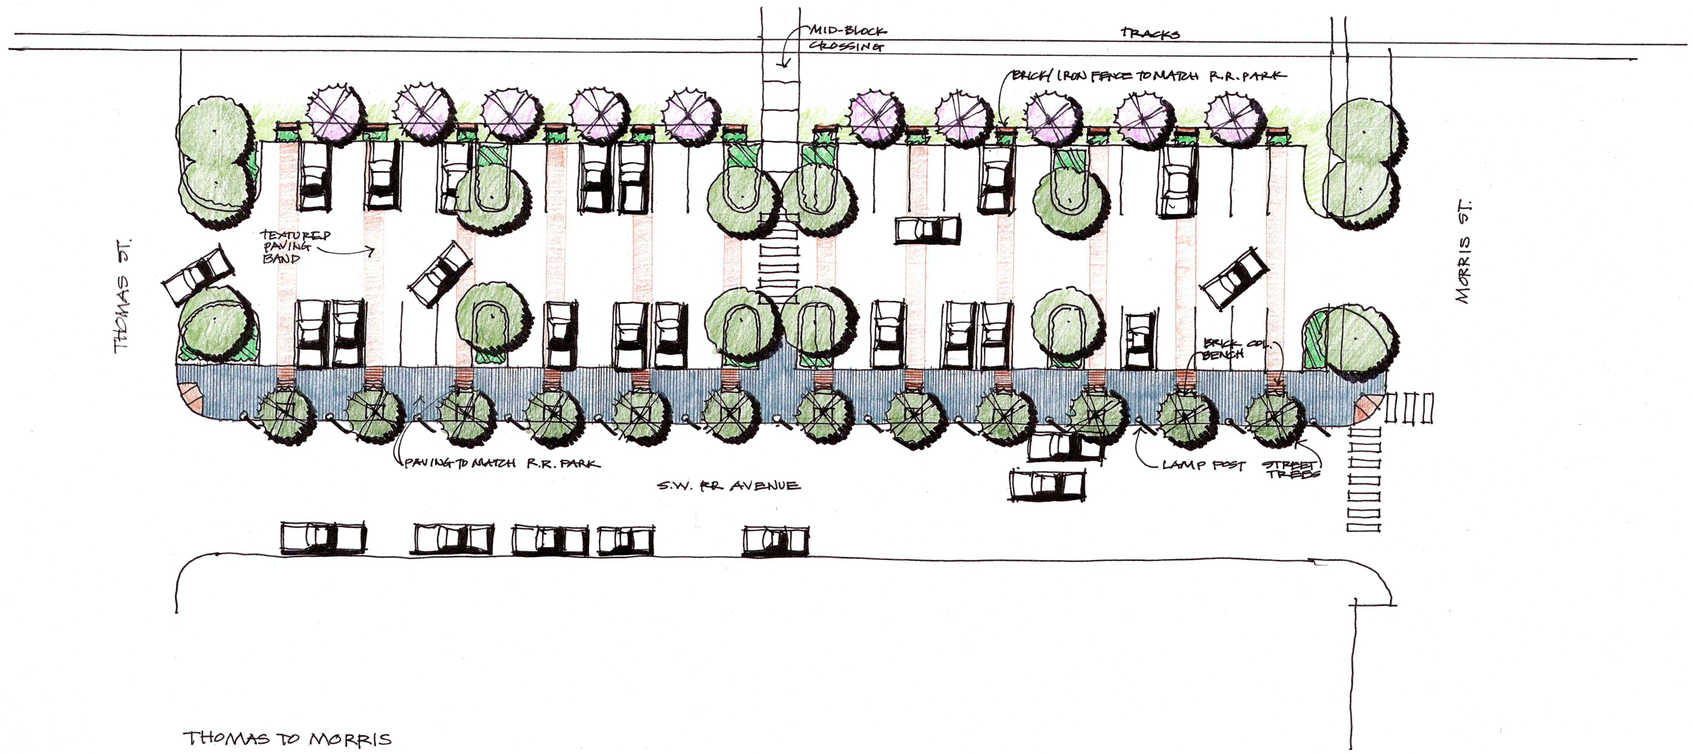


THOMAS TO MORRIS

S.W. RR AVENUE PEDESTRIAN PROMENADE

1"=20'-0"

NORTH

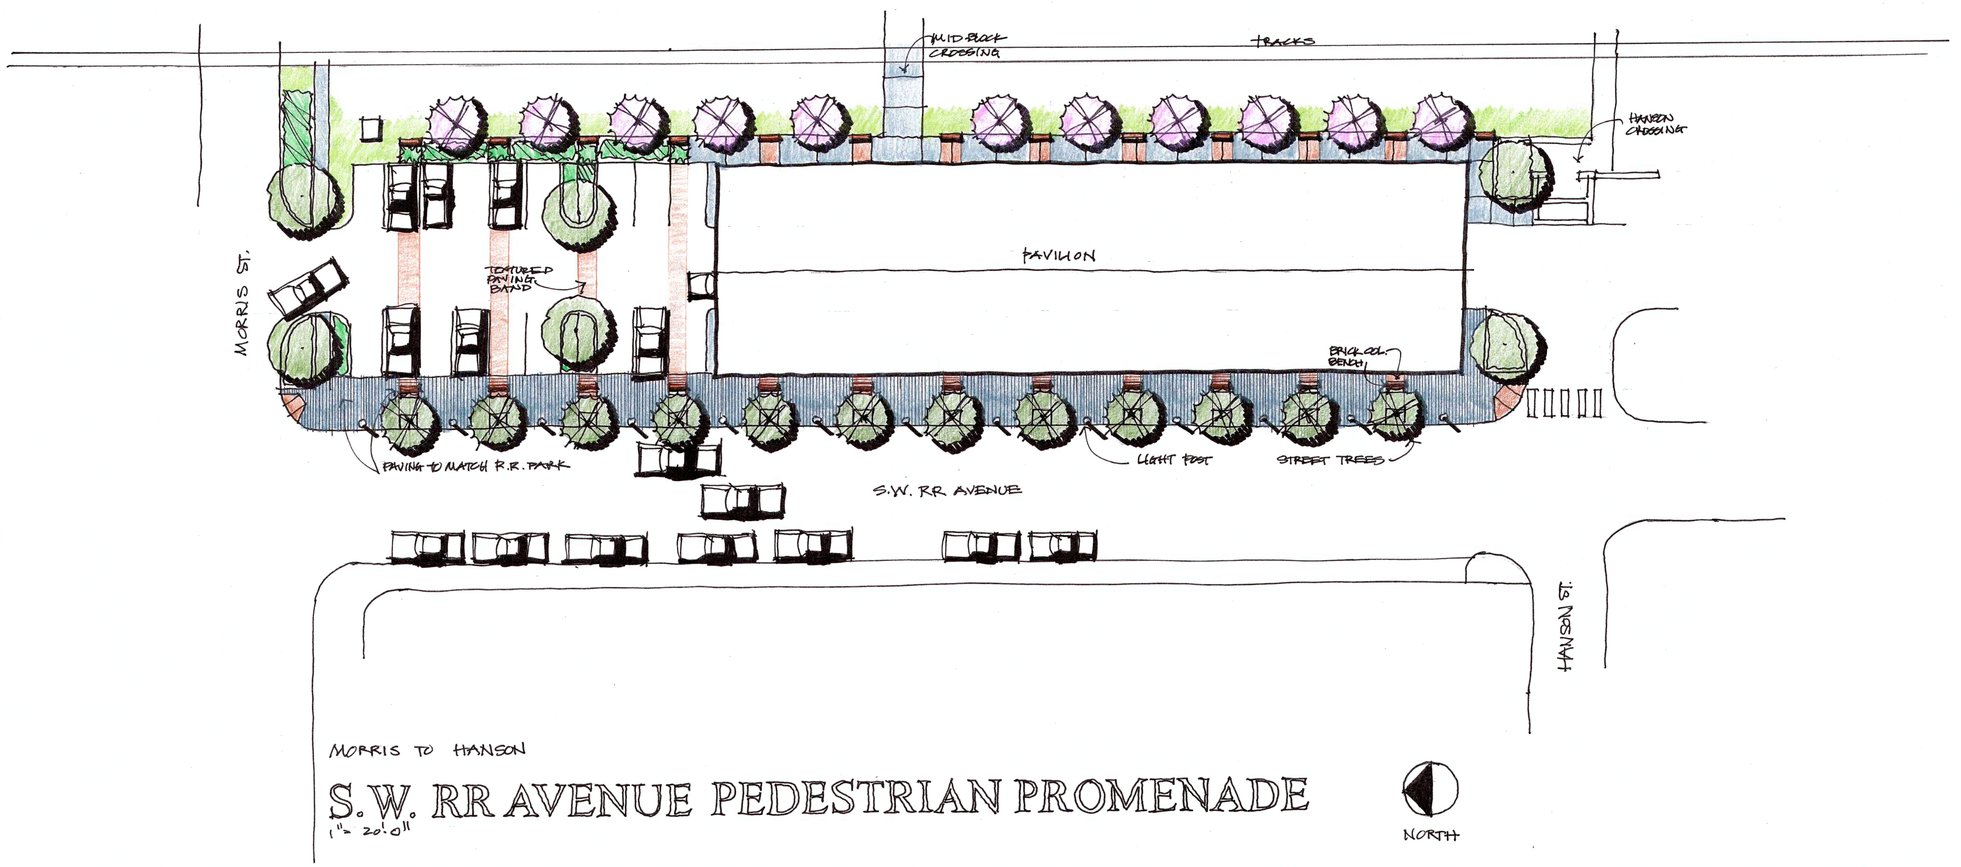


MORRIS TO HANSON

S.W. RR AVENUE PEDESTRIAN PROMENADE

1" = 20'-0"

NORTH

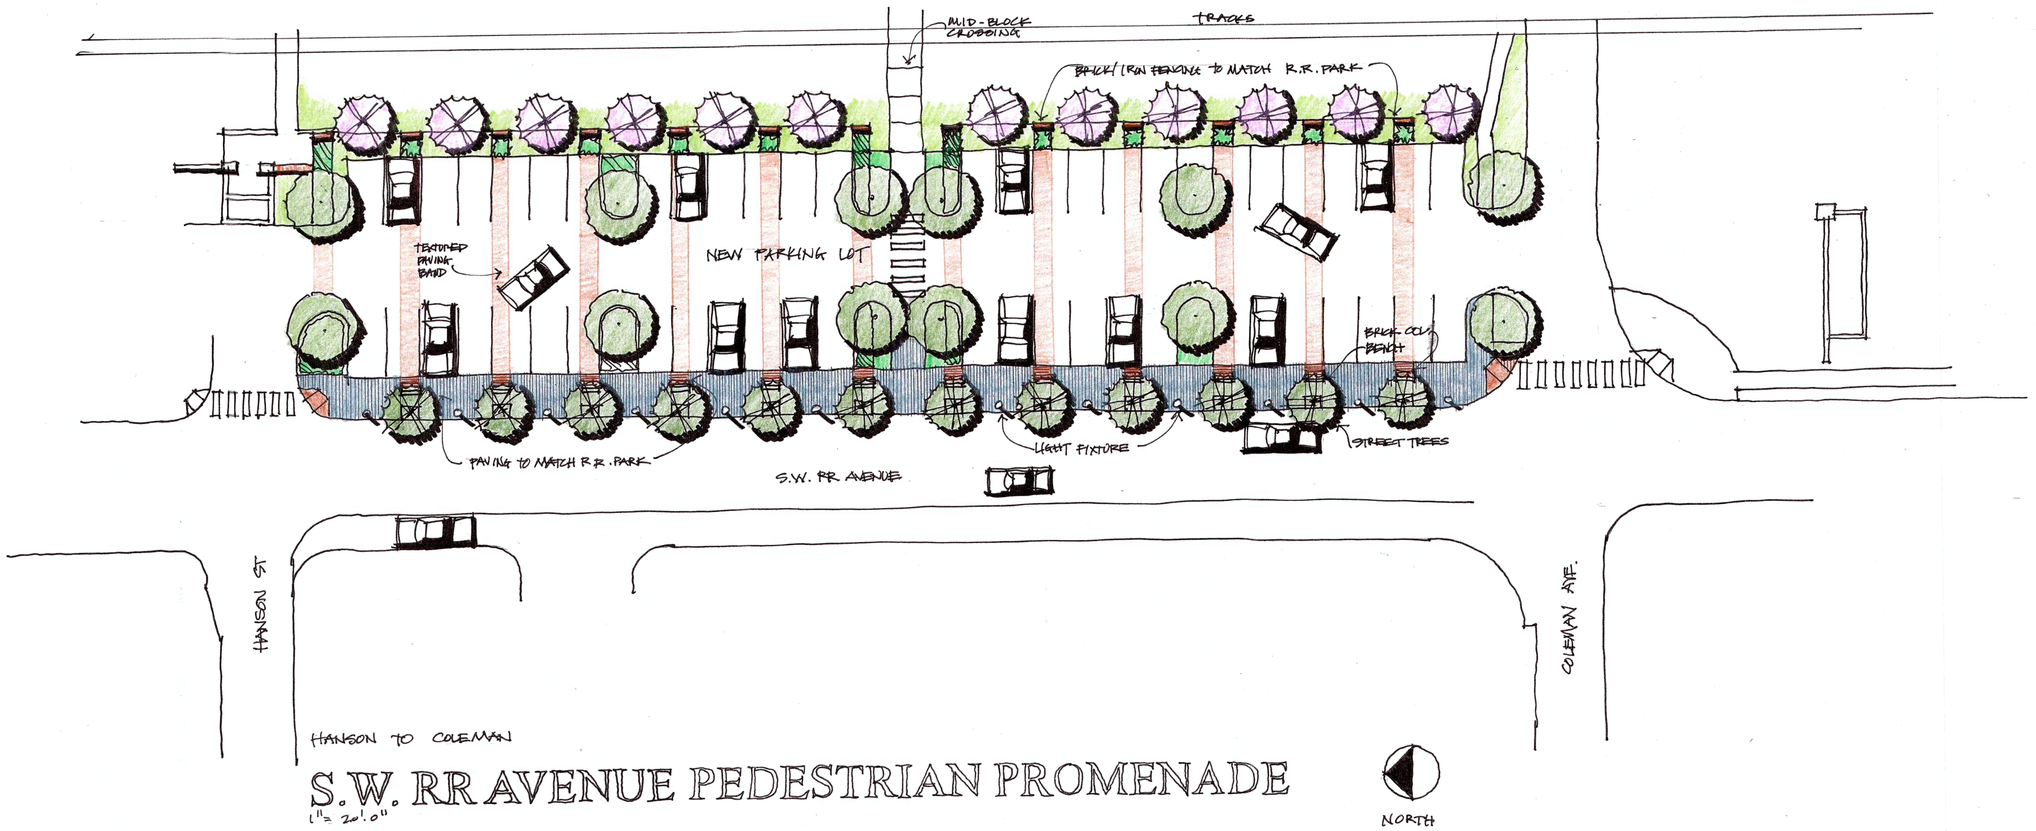

HANSON TO COLEMAN

S.W. RR AVENUE PEDESTRIAN PROMENADE

1"= 20'.0"

NORTH

PARKING TOTALS

	EXIST.	NEW		LOSS	GAIN
THOMAS - MORRIS	72	48		-24	0
MORRIS - HANSON	67	54		-13	0
HANSON - COLEMAN	0	52		-0.	52
TOTALS	139	154			15