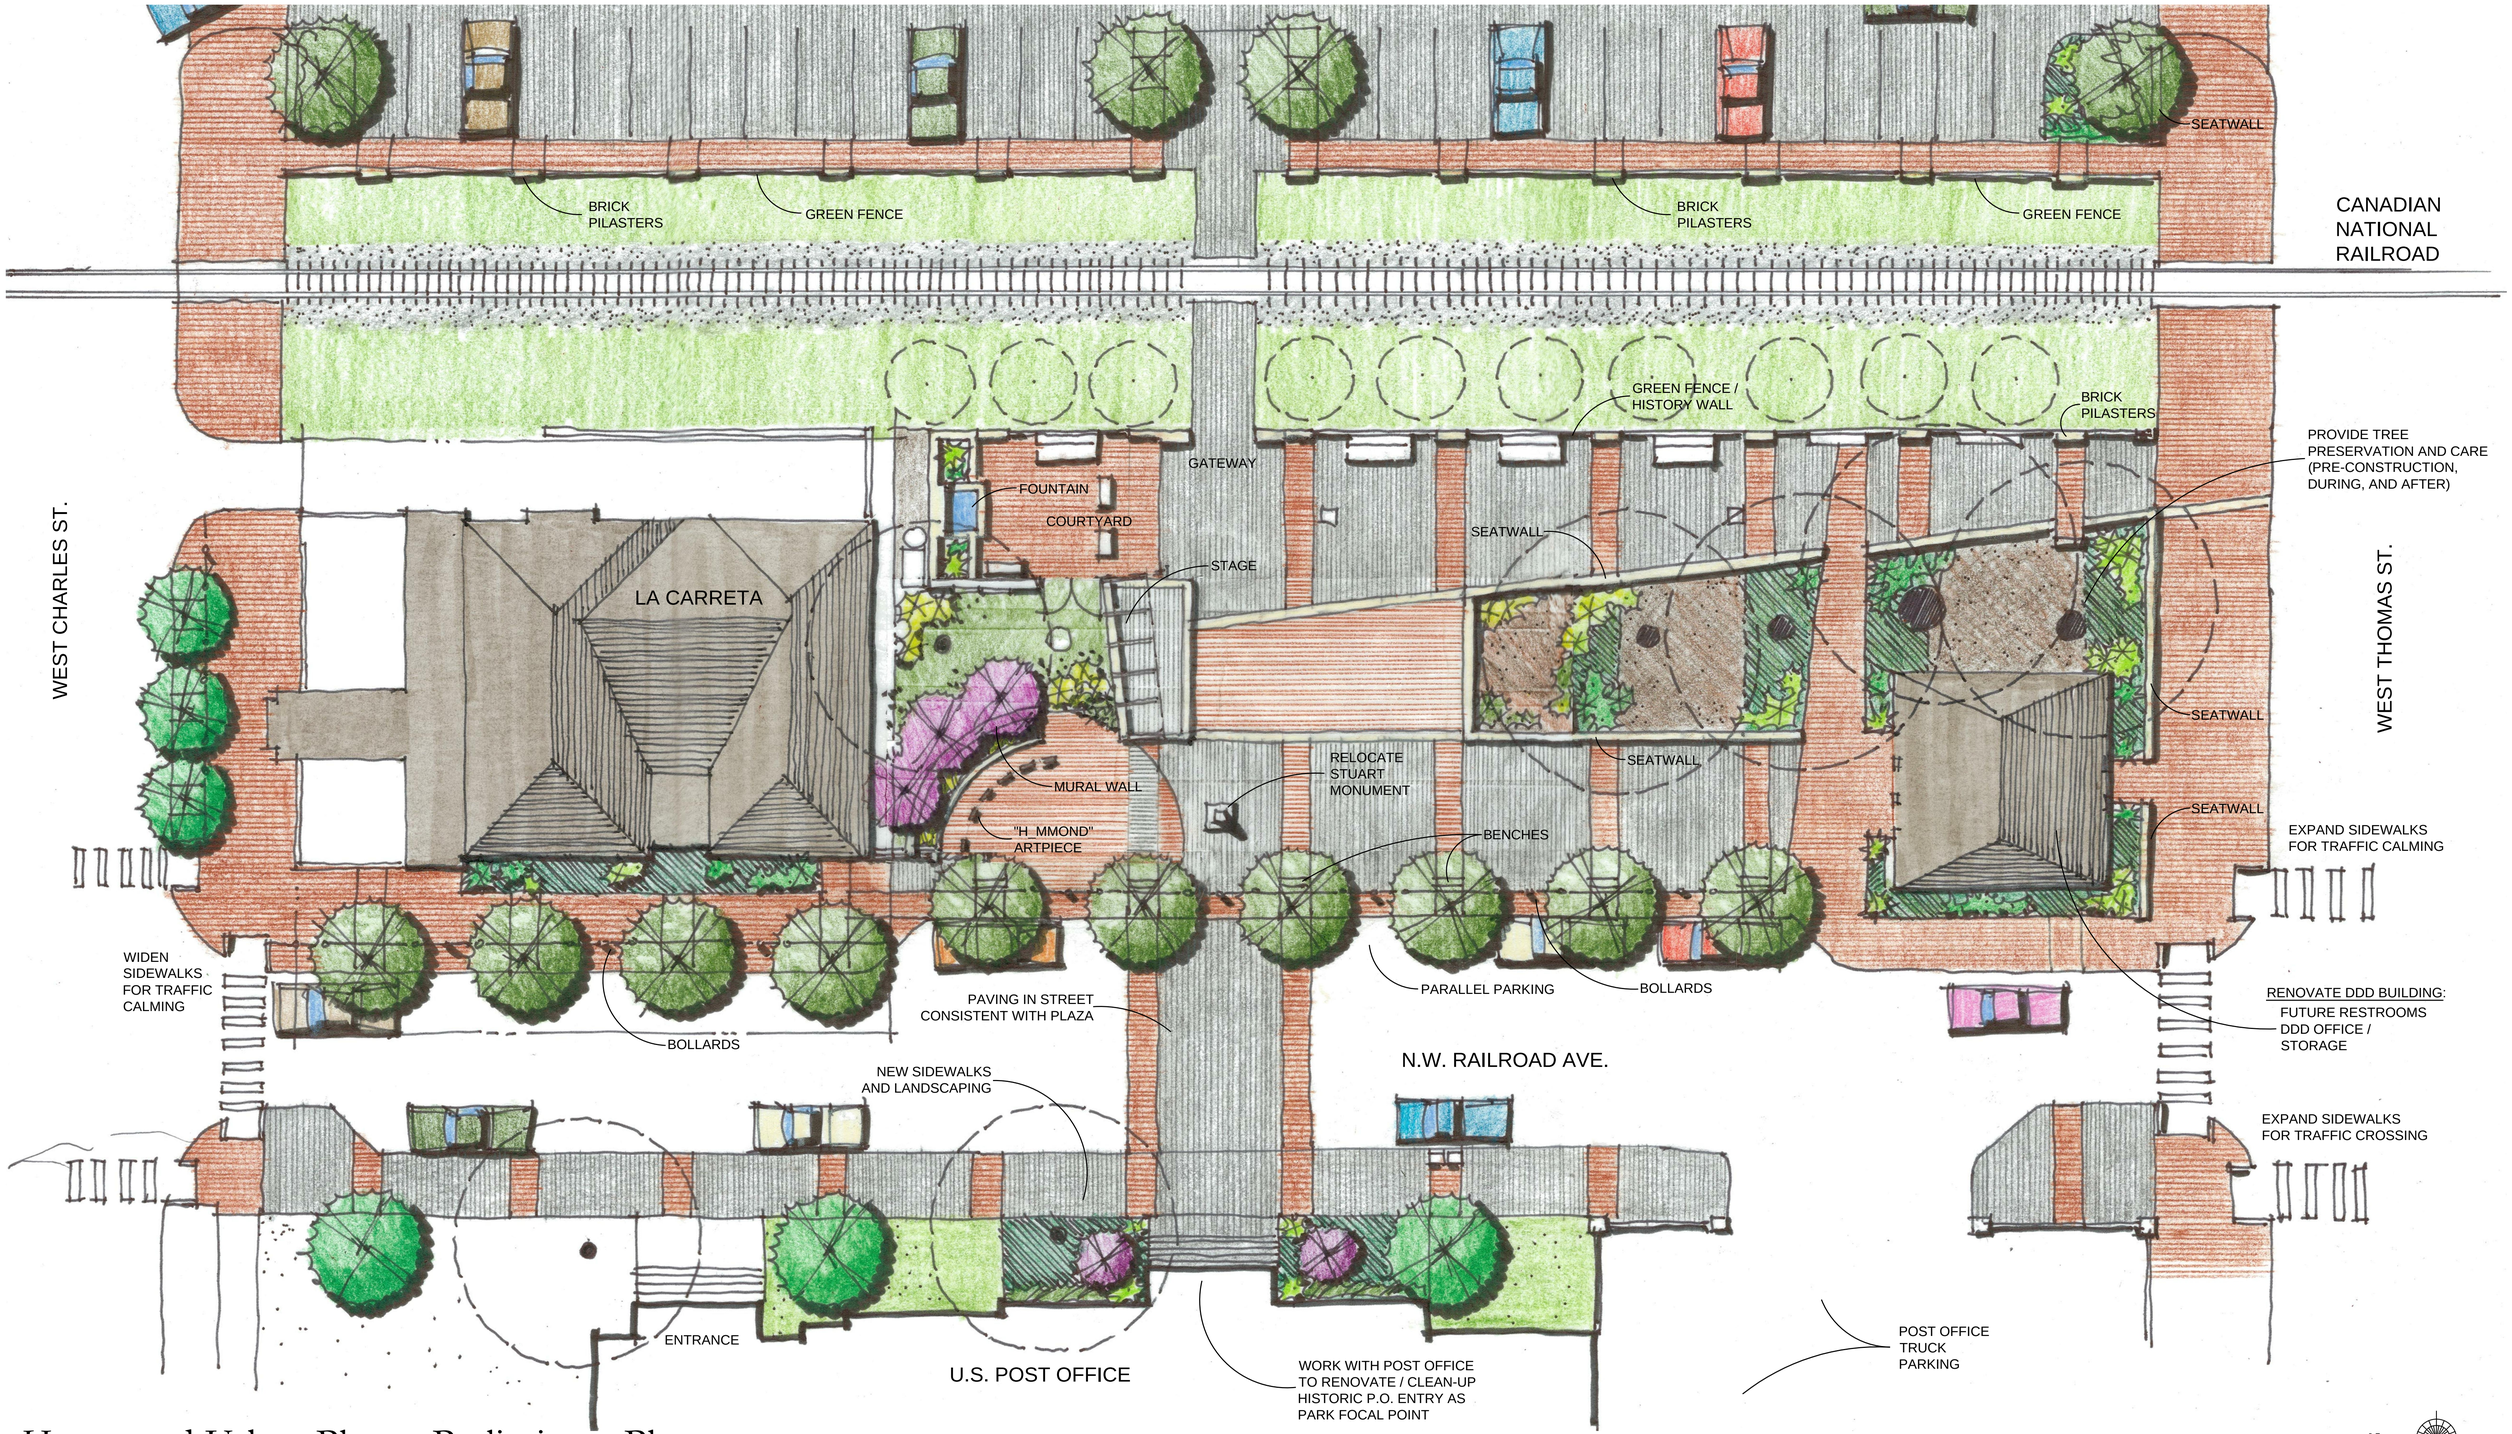


Hammond Urban Plaza - Preliminary Plan

HAMMOND URBAN PLAZA
HAMMOND, LOUISIANA
04-13-21

ROY T. DUFRECHE & ASSOCIATES
LANDSCAPE ARCHITECTS & PLANNERS