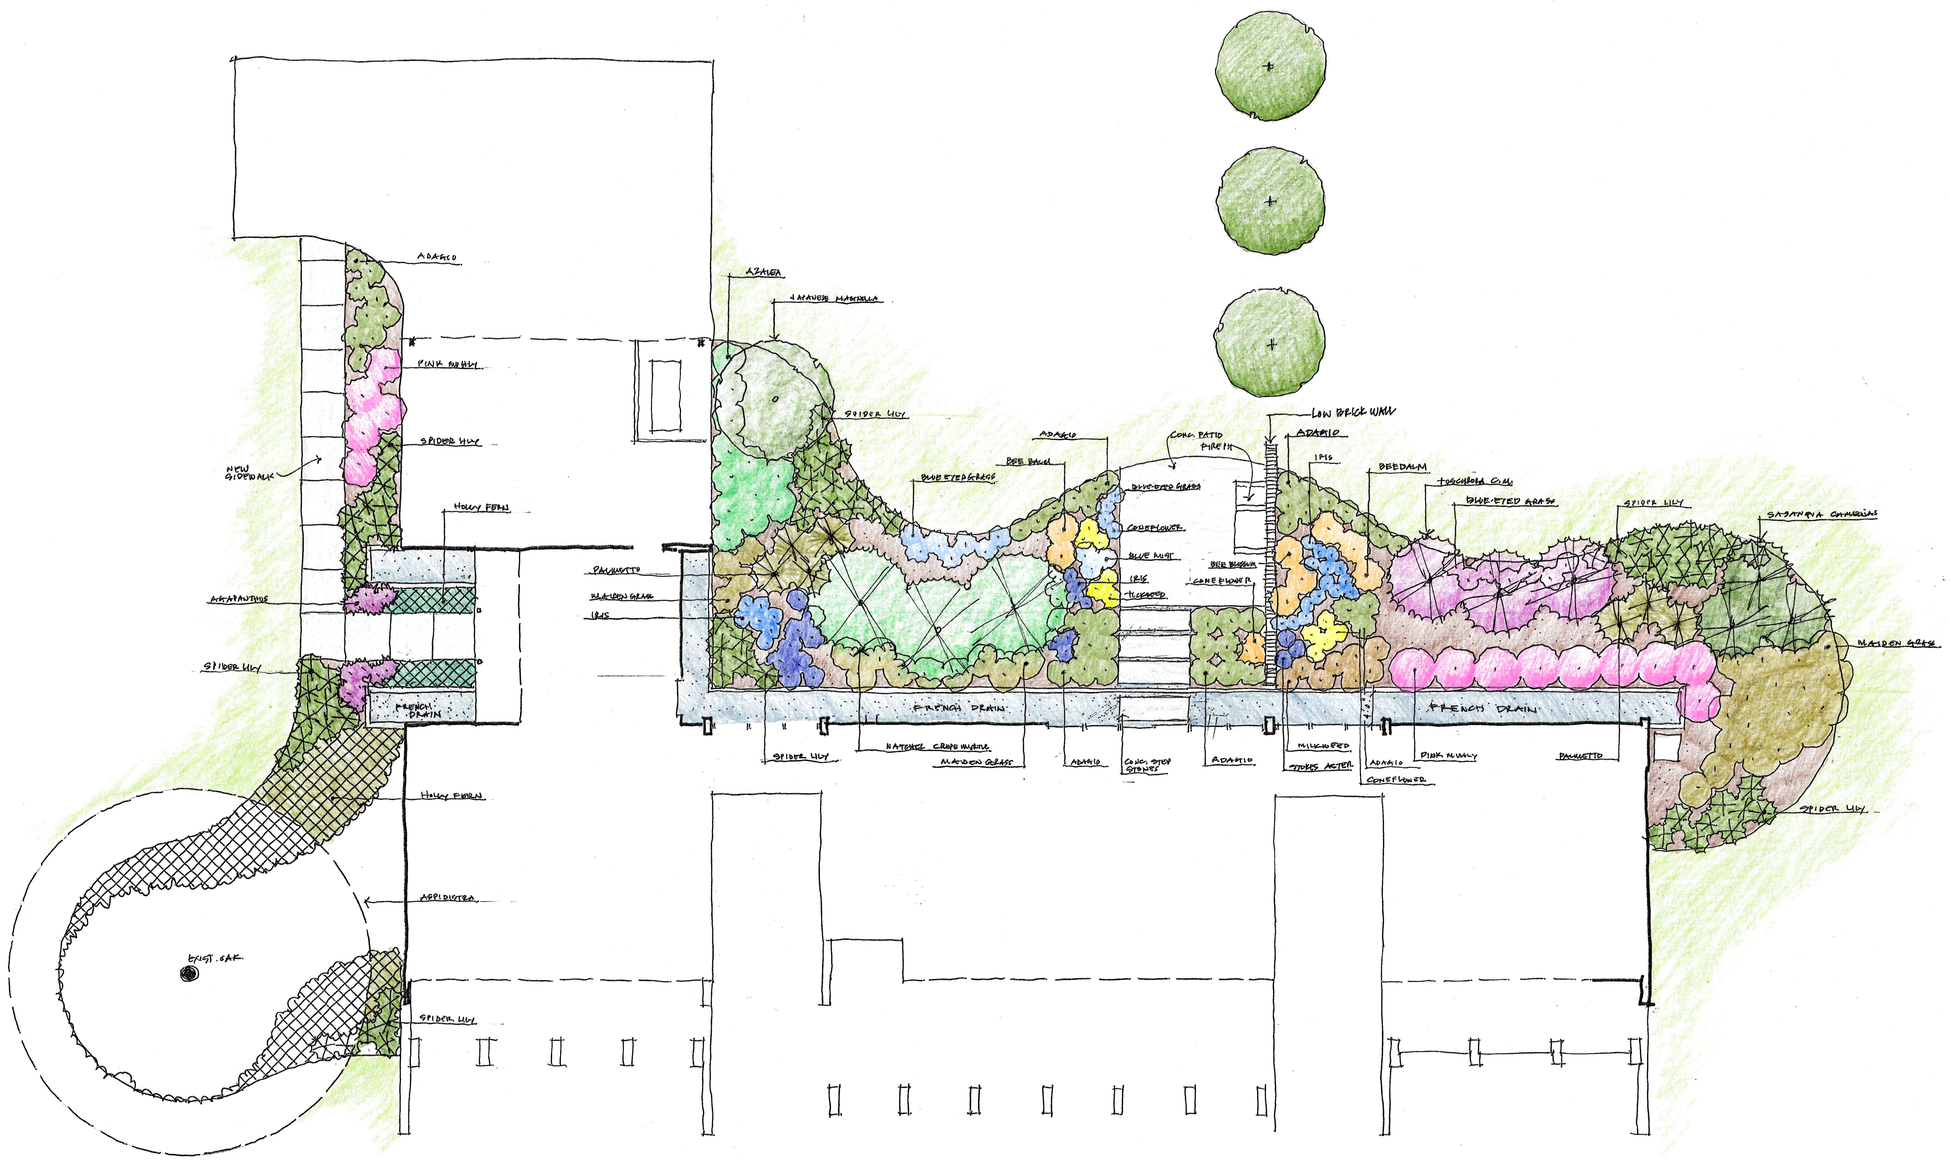


LANDSCAPE CONCEPT PLAN

1/8" SCALE